




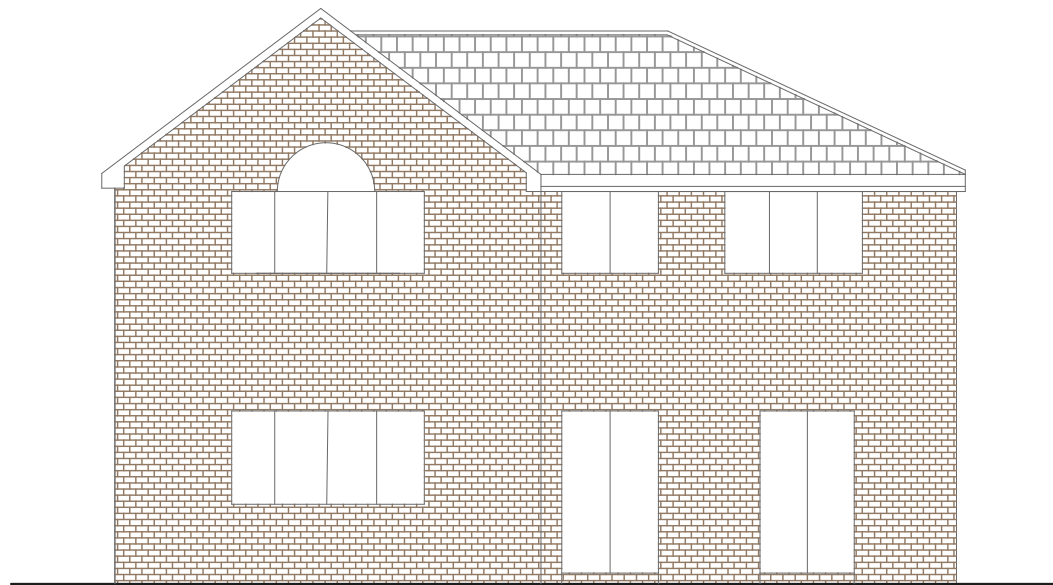


Proposed Rear Elevation
1:100

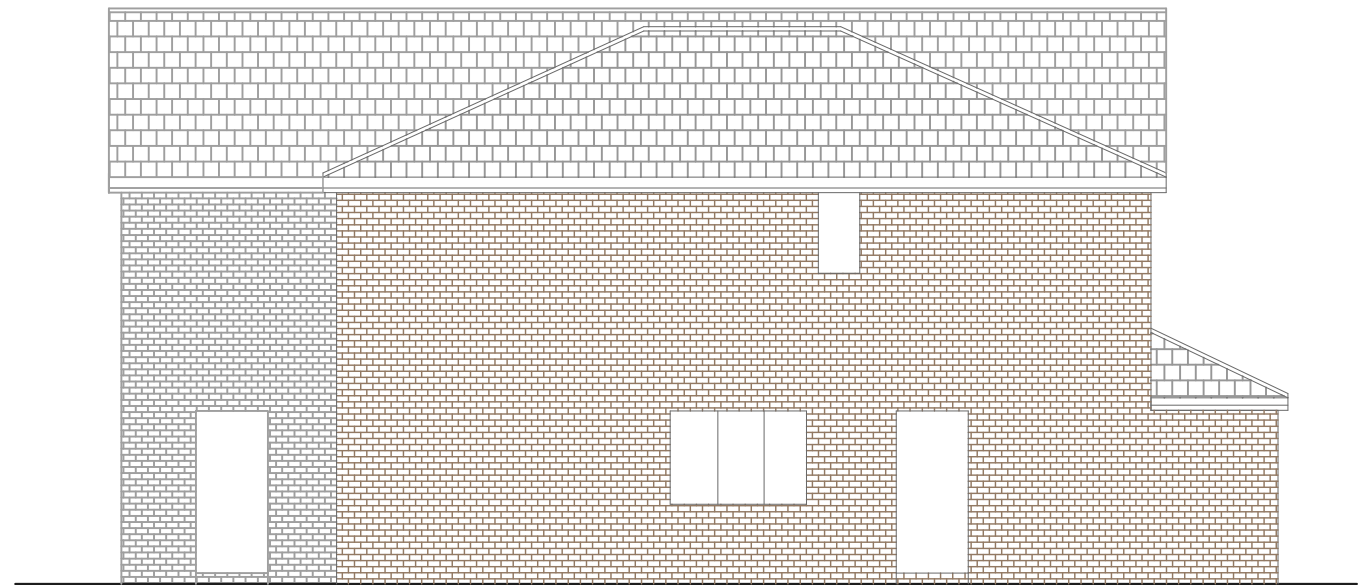

Proposed Side Elevation (East)
1:100

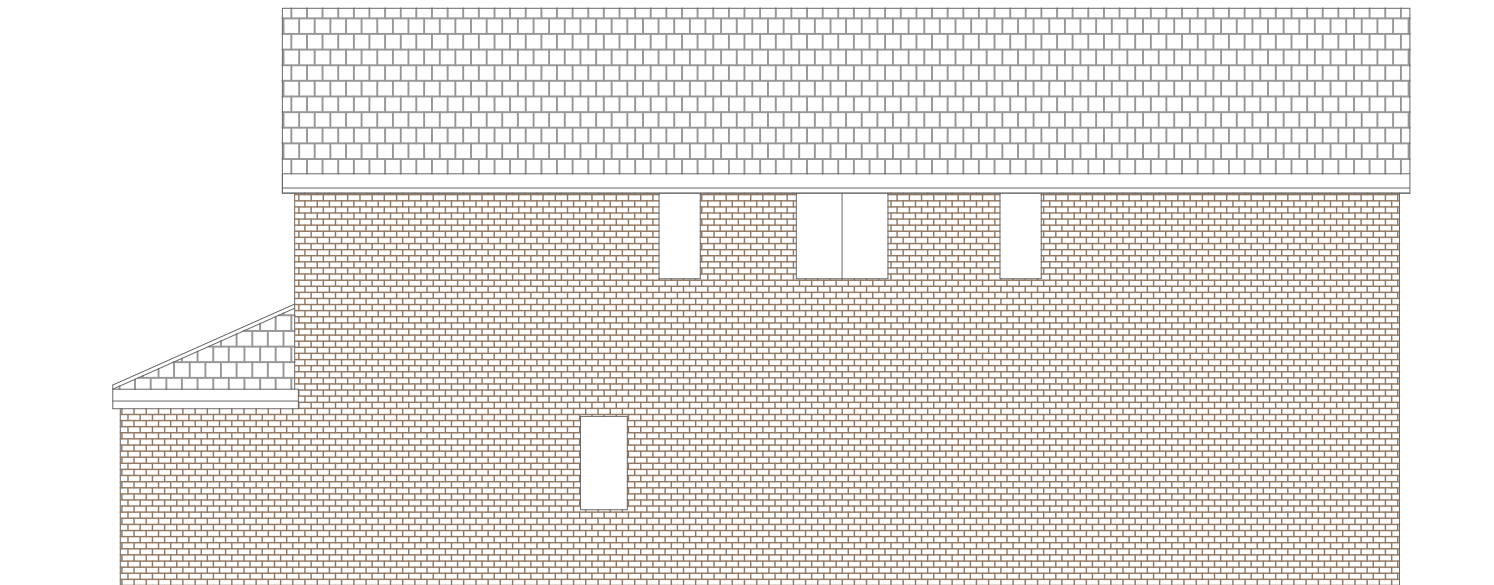

Proposed Side Elevation (West)
1:100

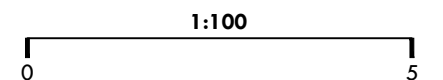

www.MaanArchitects.co.uk

1 Cronkeyshaw Ave.

Proposed Elevations

1:100 @A3

P-200