

LEVEL 2
4940

LEVEL 1
2520

LEVEL 0
0




3 Front - Proposed
1 : 100




4 Left Side - Proposed
1 : 100




5 Rear - Proposed
1 : 100

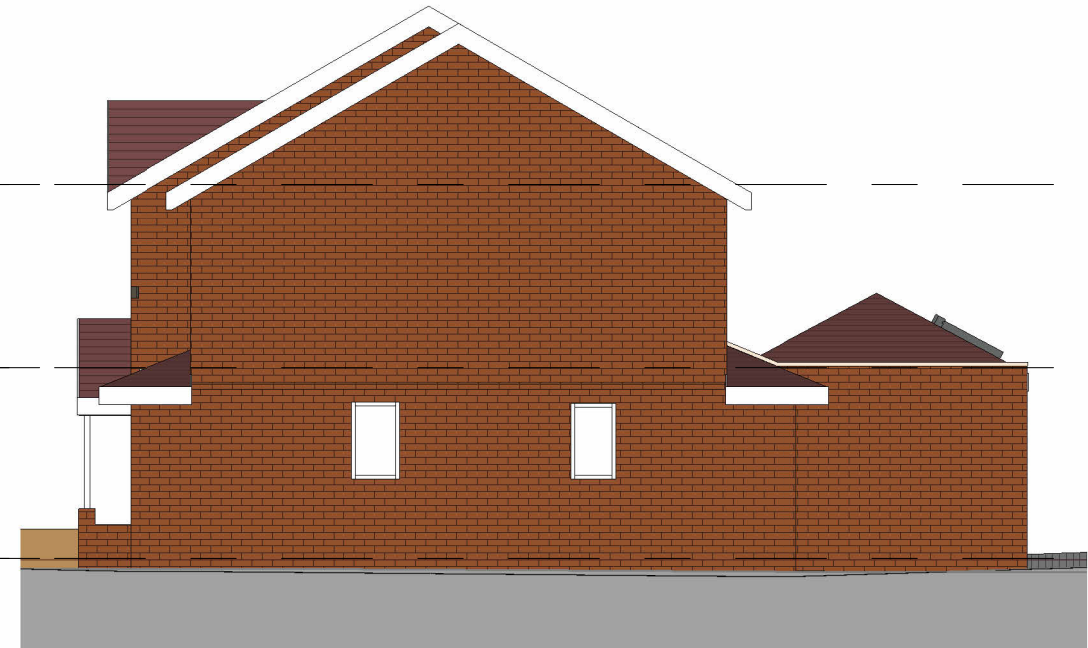


6 Right Side - Proposed
1 : 100

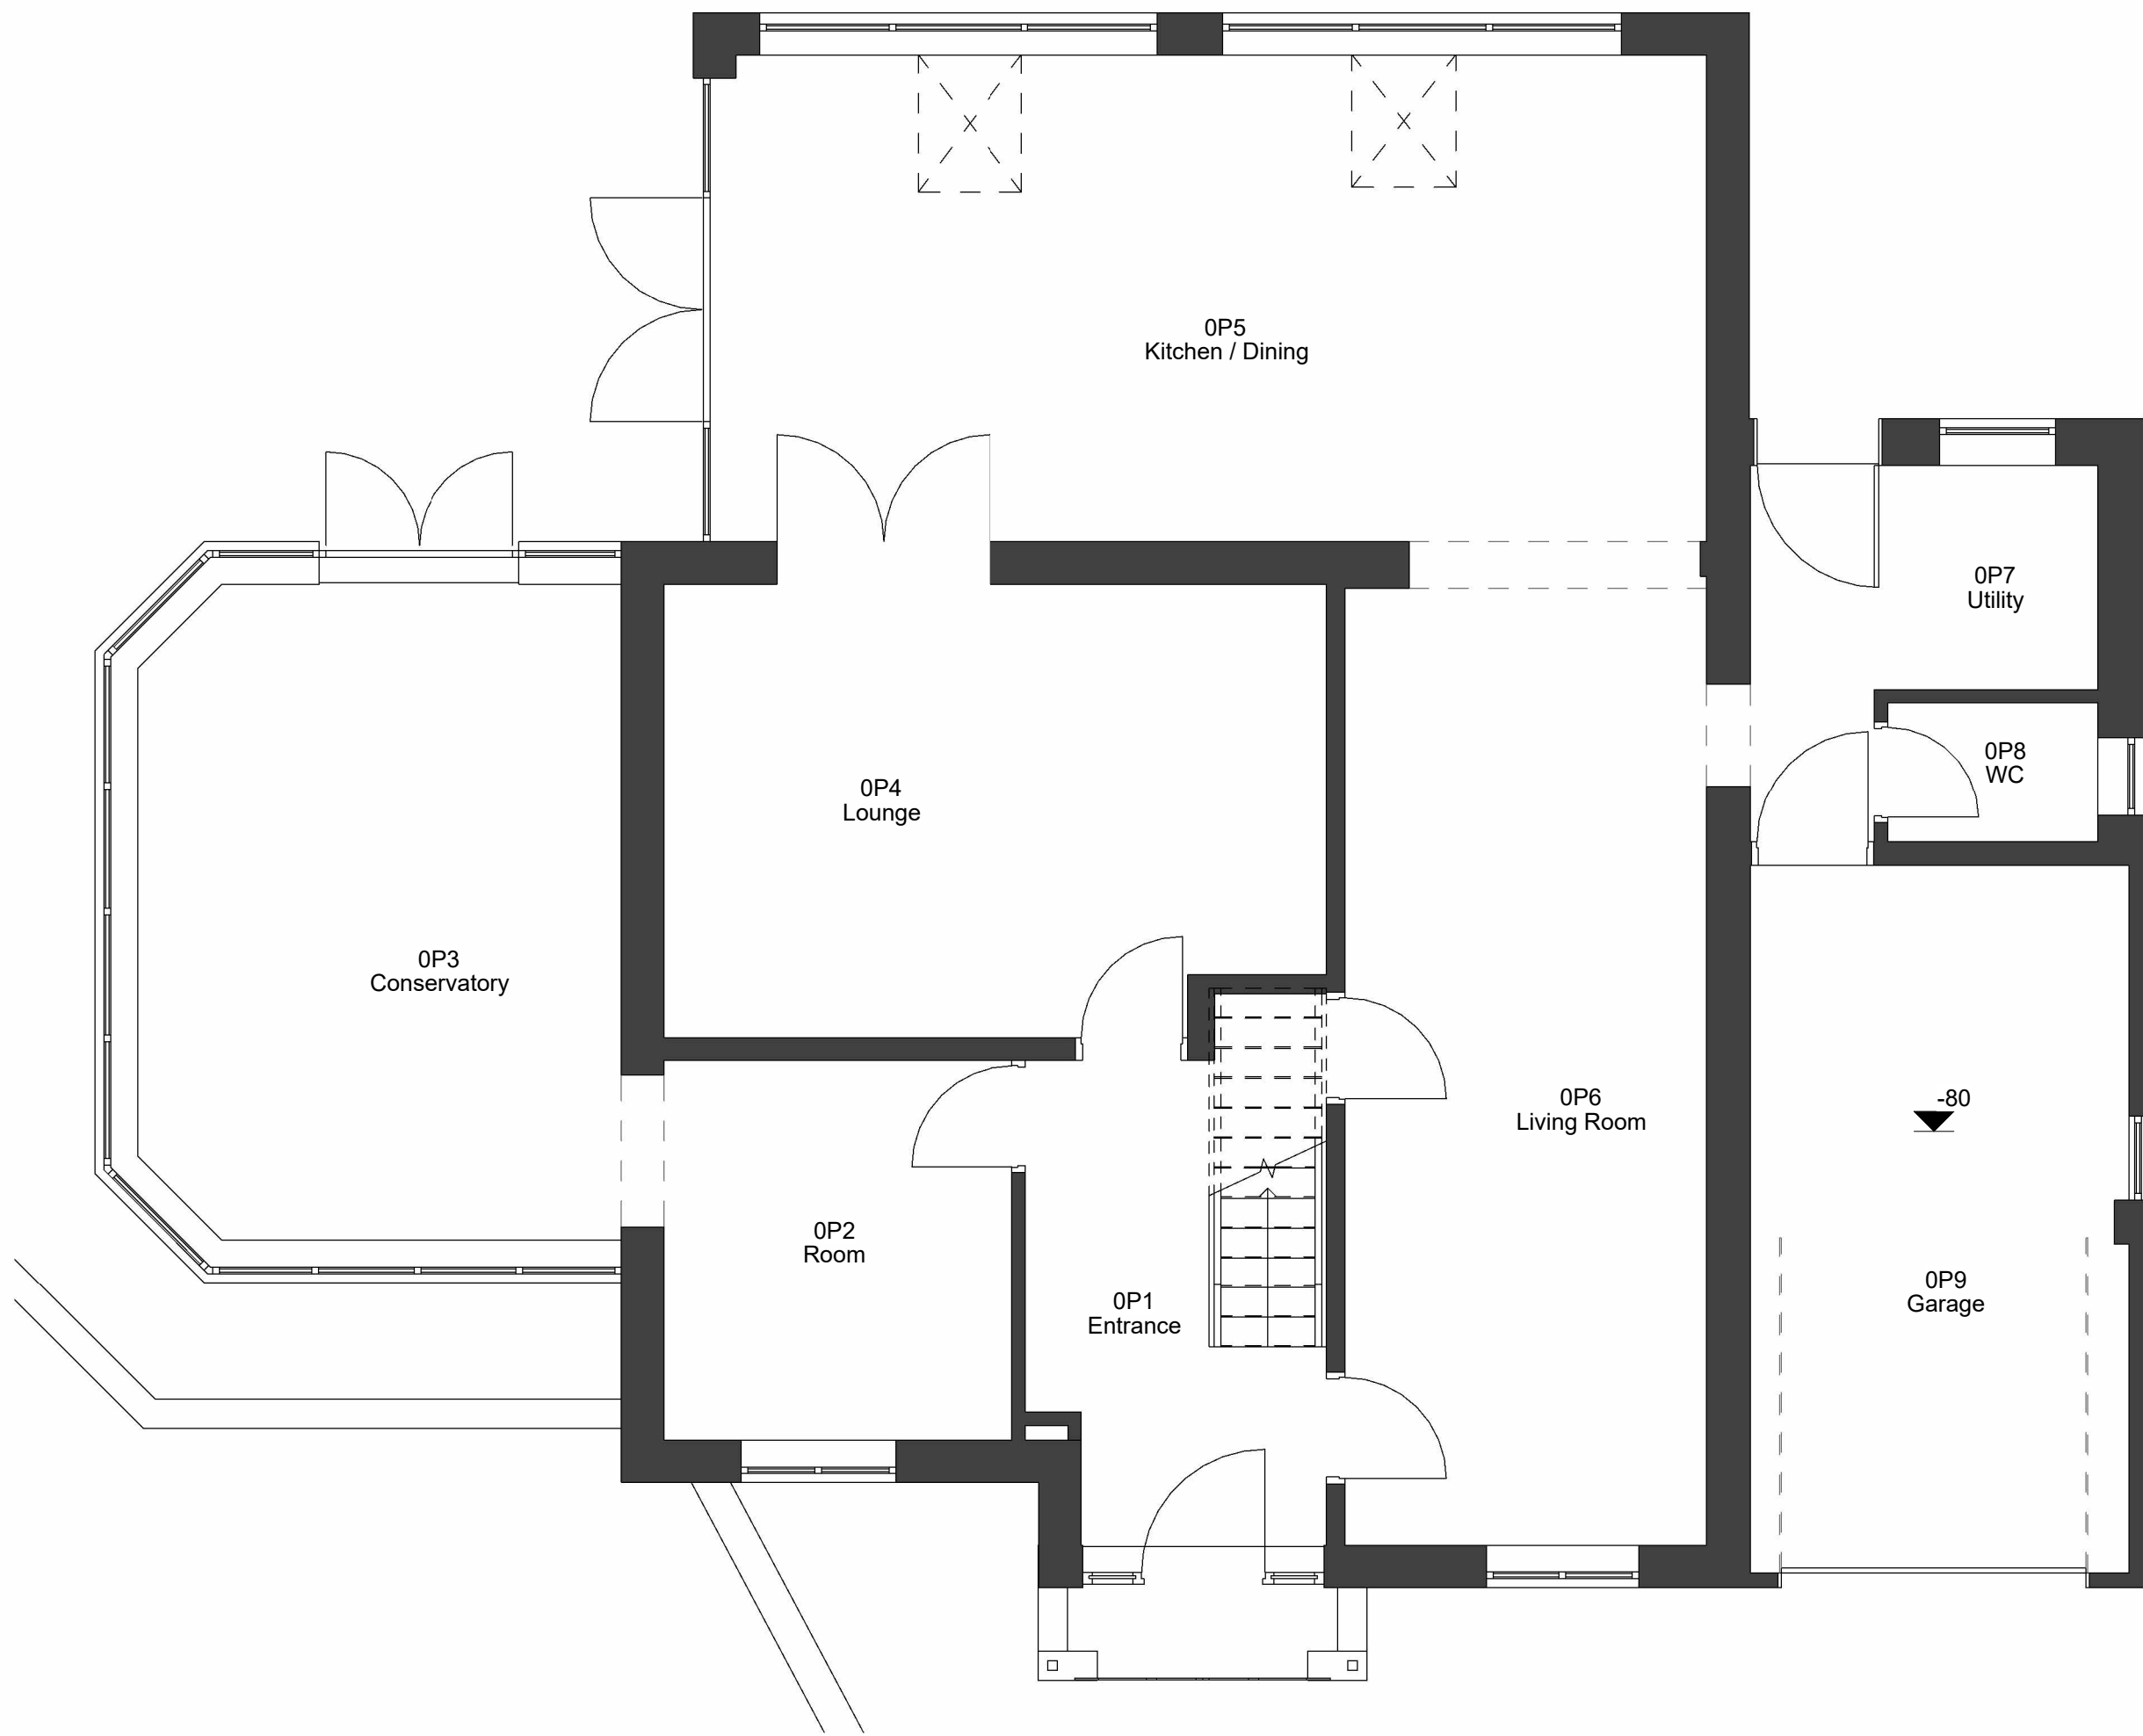

1 Level 0 - Proposed
1 : 50

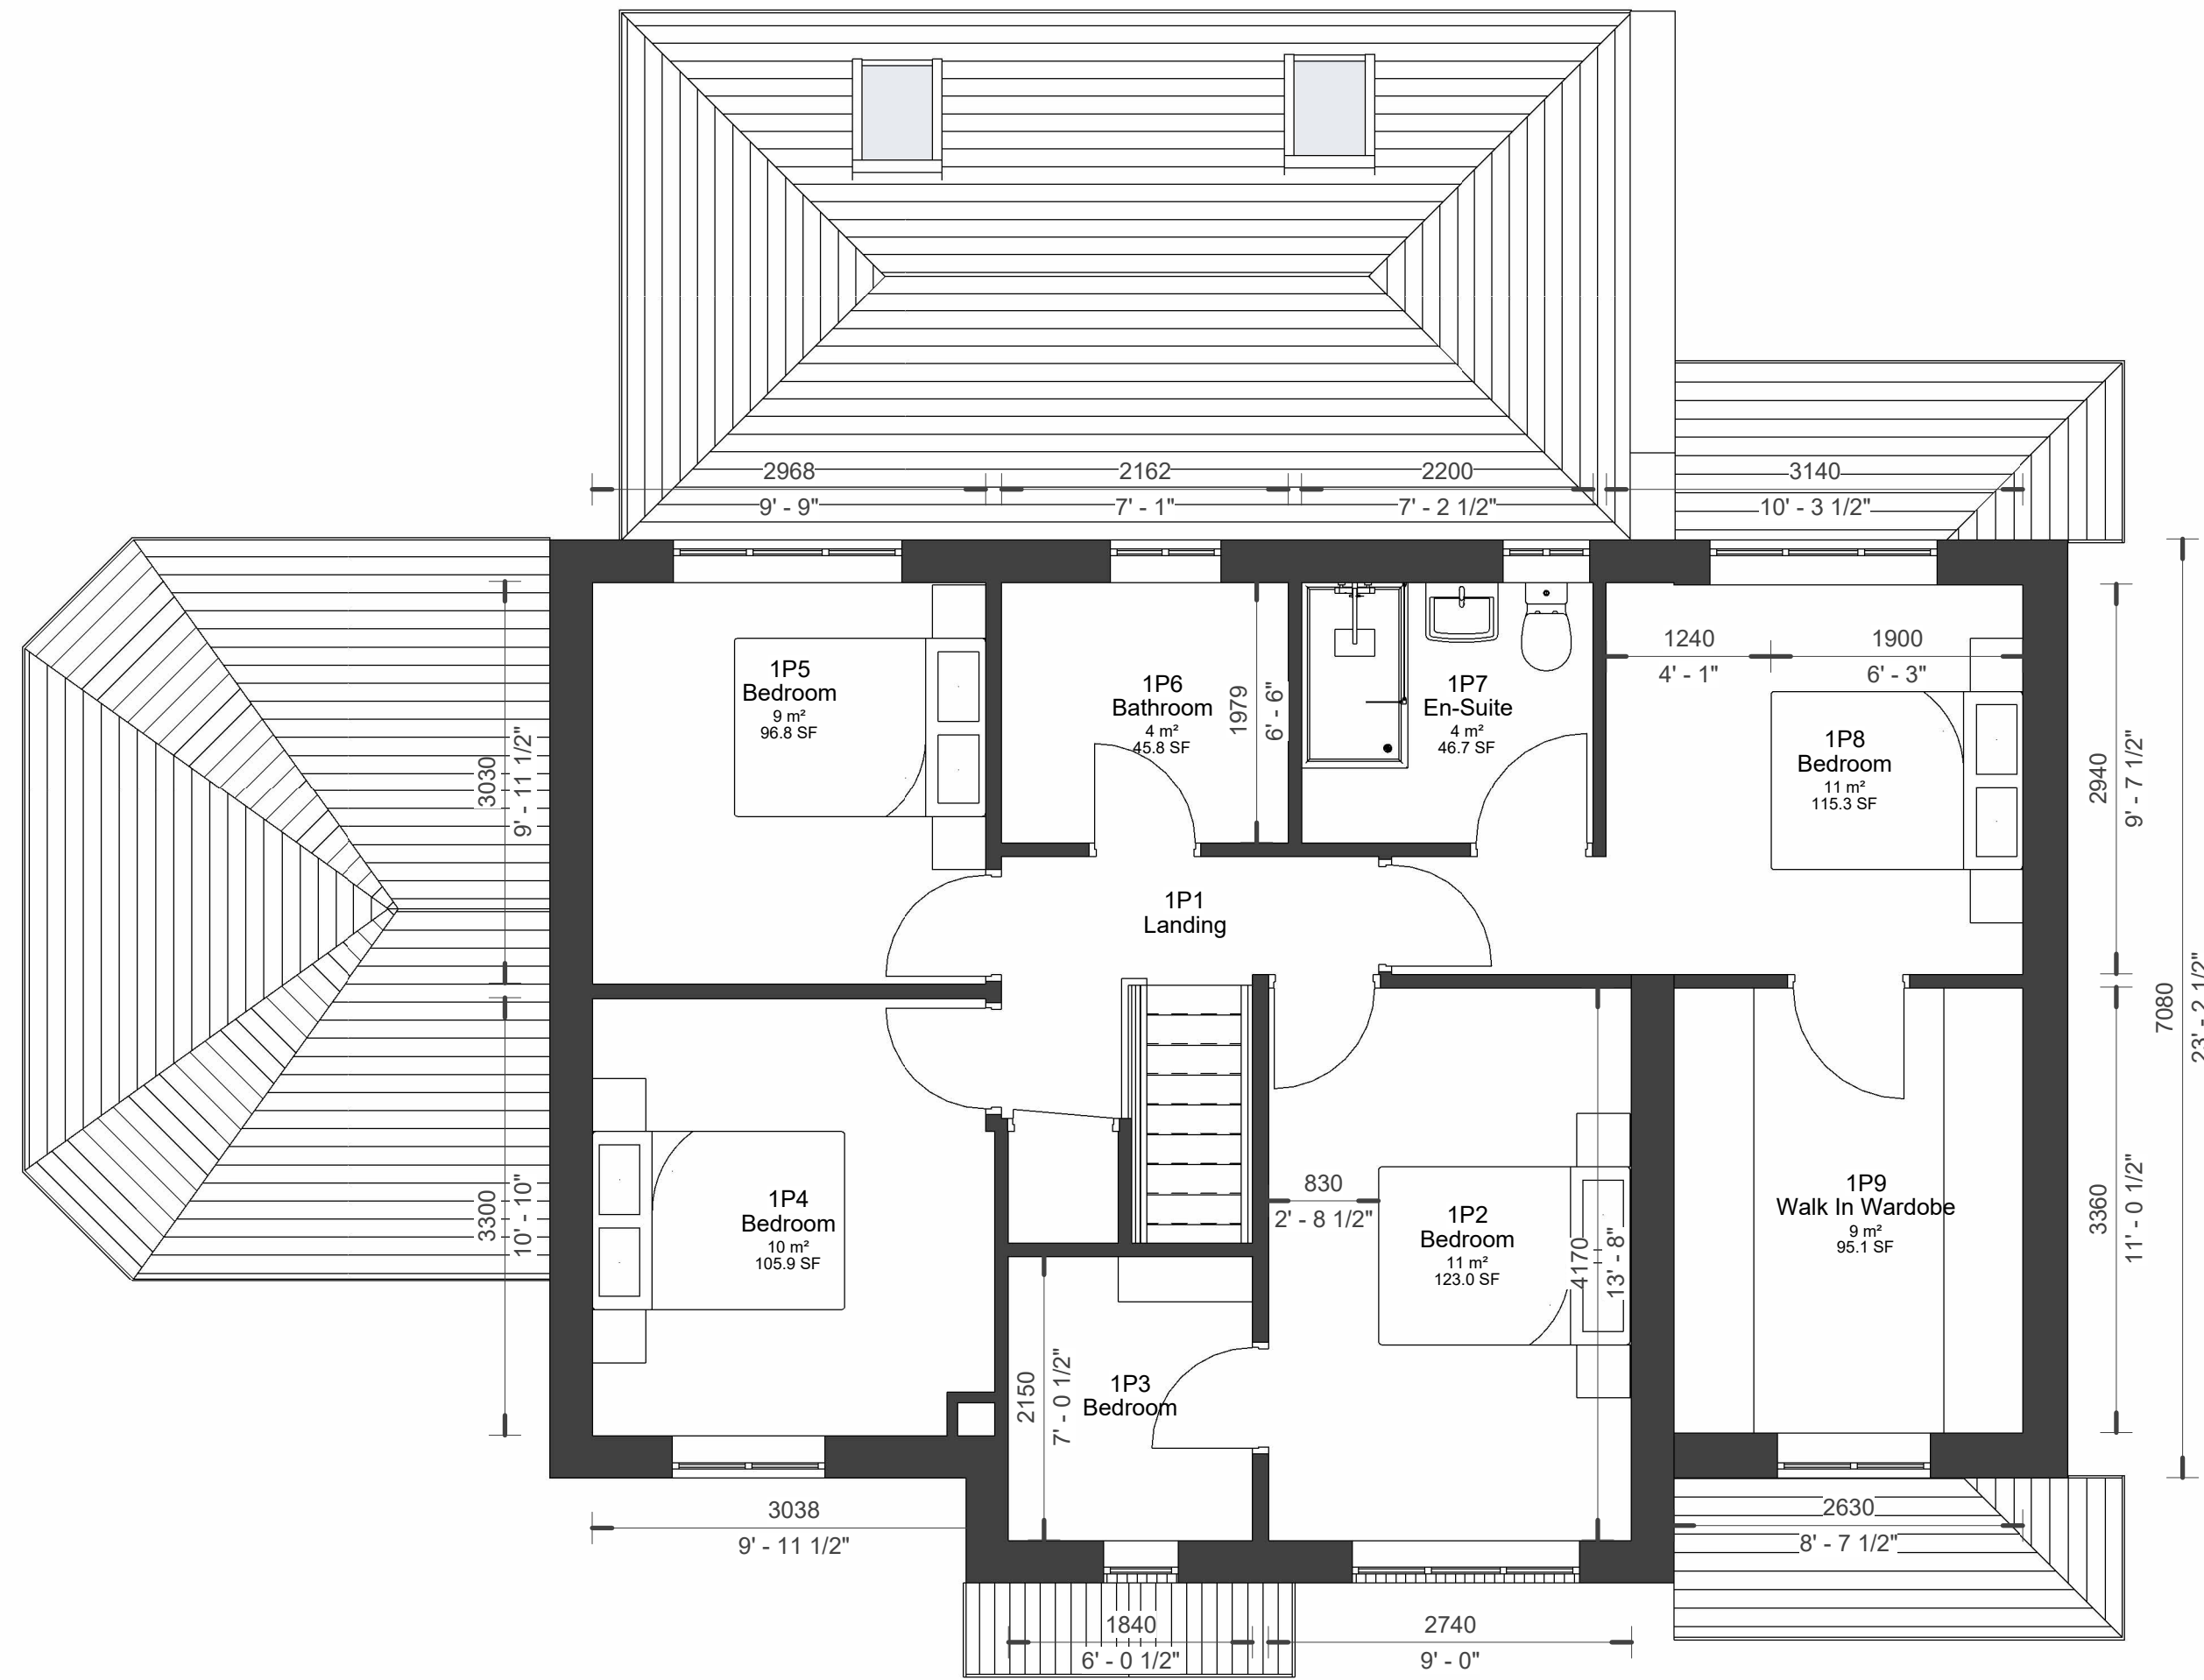

2 Level 1 - Proposed
1 : 50

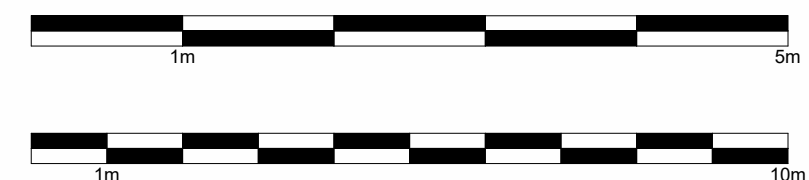

Notes:

© COPYRIGHT : ALL RIGHTS RESERVED.
This drawing and the building works depicted are the copyright of TP and may not be reproduced or amended except by written permission. no liability will be accepted for amendments made by other persons. all dimensions to be checked on site and architect notified of any discrepancies prior to commencement. do not scale.
DRAWING TO BE USED FOR THE STATUS INDICATED ONLY.

2	PLANNING	TP	18/08/2024
1	Client - Design meeting comments	TP	02/08/2024
REV	DESCRIPTION	BY	DATE
STATUS: PLANNING			

14 Wickentree Holt
Norden
Rochdale
OL127PQ
07718789769
Thomasbpendlebury@gmail.com

CUSTOMER:	G.C
ARCHITECT:	

SITE:	2 Fernside Way		
TITLE:	Proposed Plans and Elevations		
PROJECT NO:	TP011	DRAWING NO:	003
DATE:	27/05/2024	DRAWN:	TP
AS INDICATED:		CHECKED:	TP
REVISION:		REVISION:	2