





Front Unit Type Elevation
1 : 50



Rear Unit Type Elevation
1 : 50

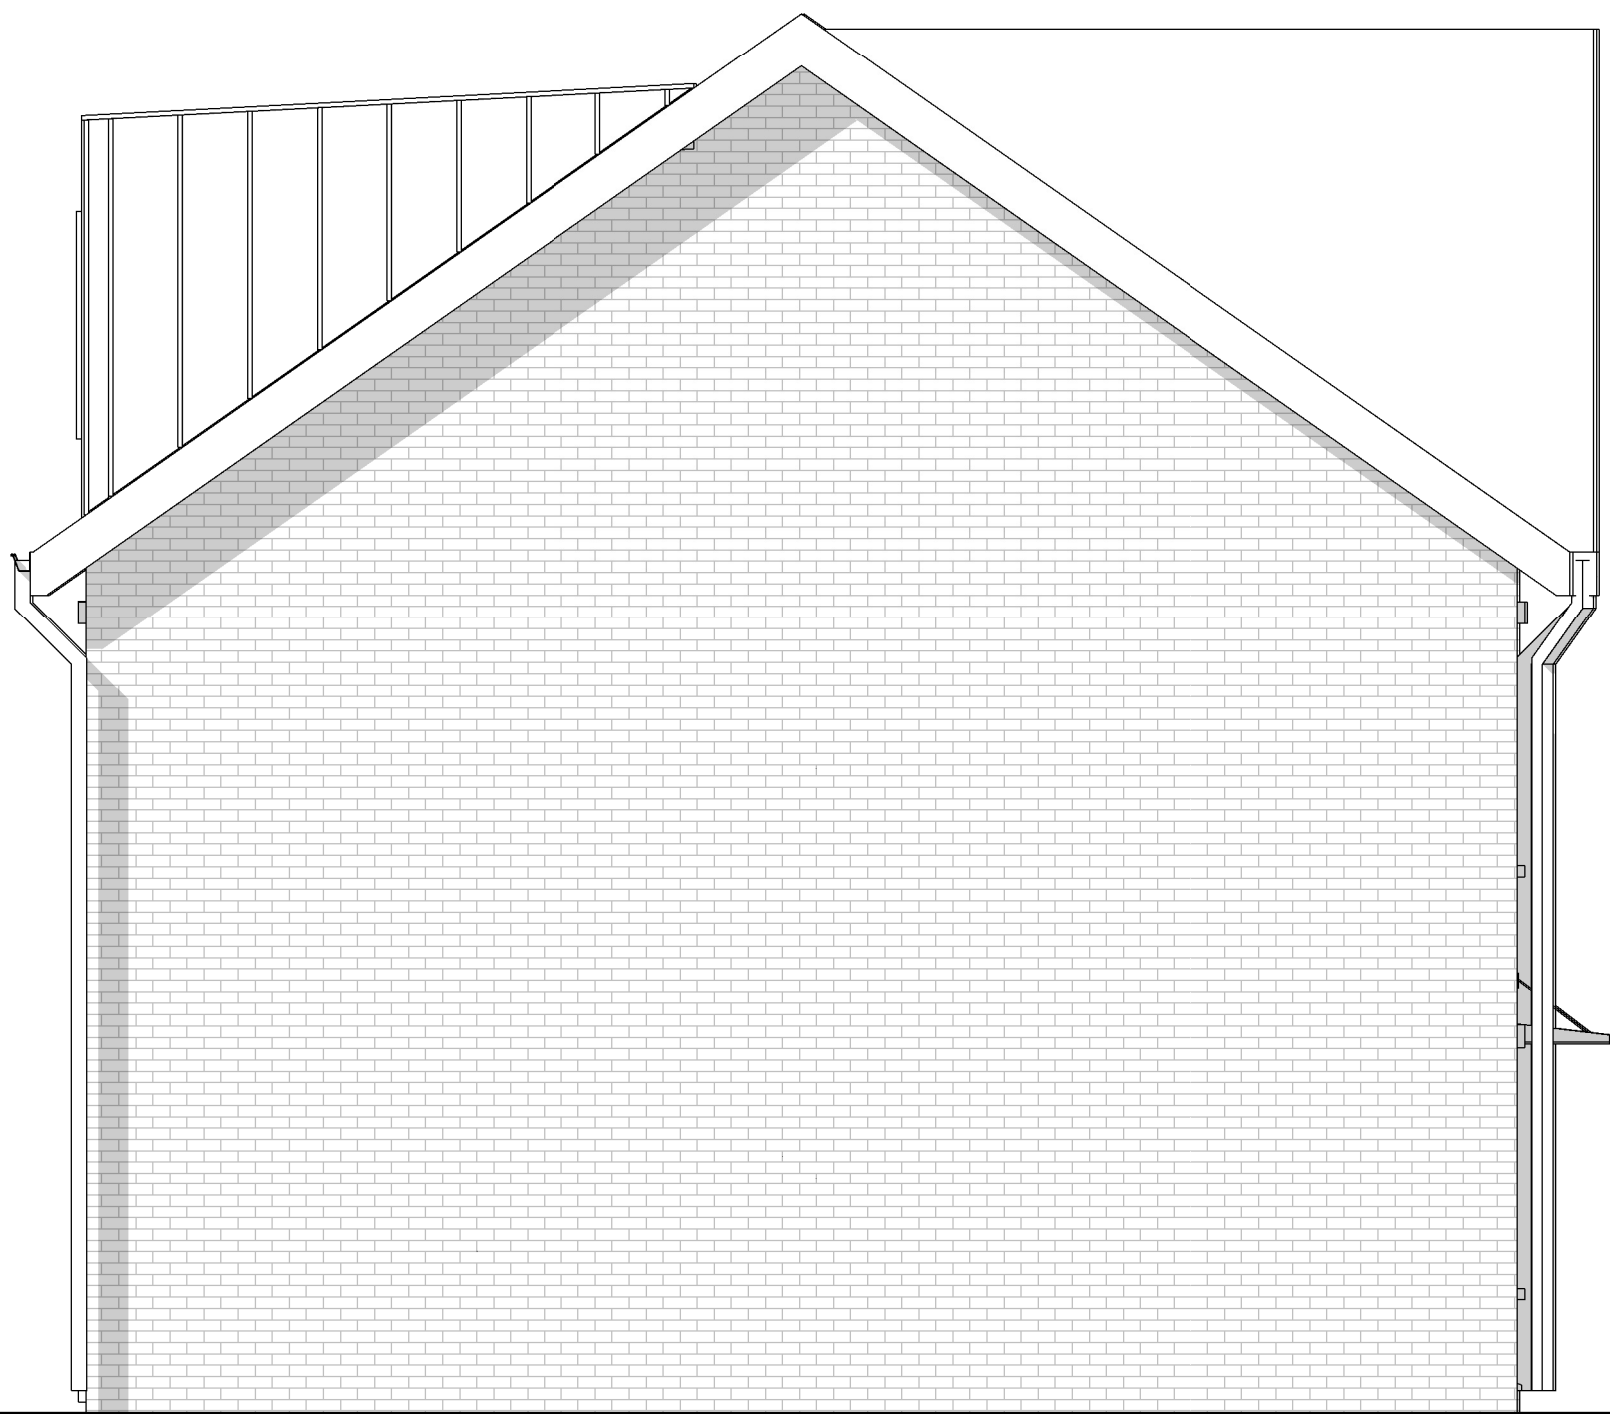

Side 1 Unit Type Elevation
1 : 50

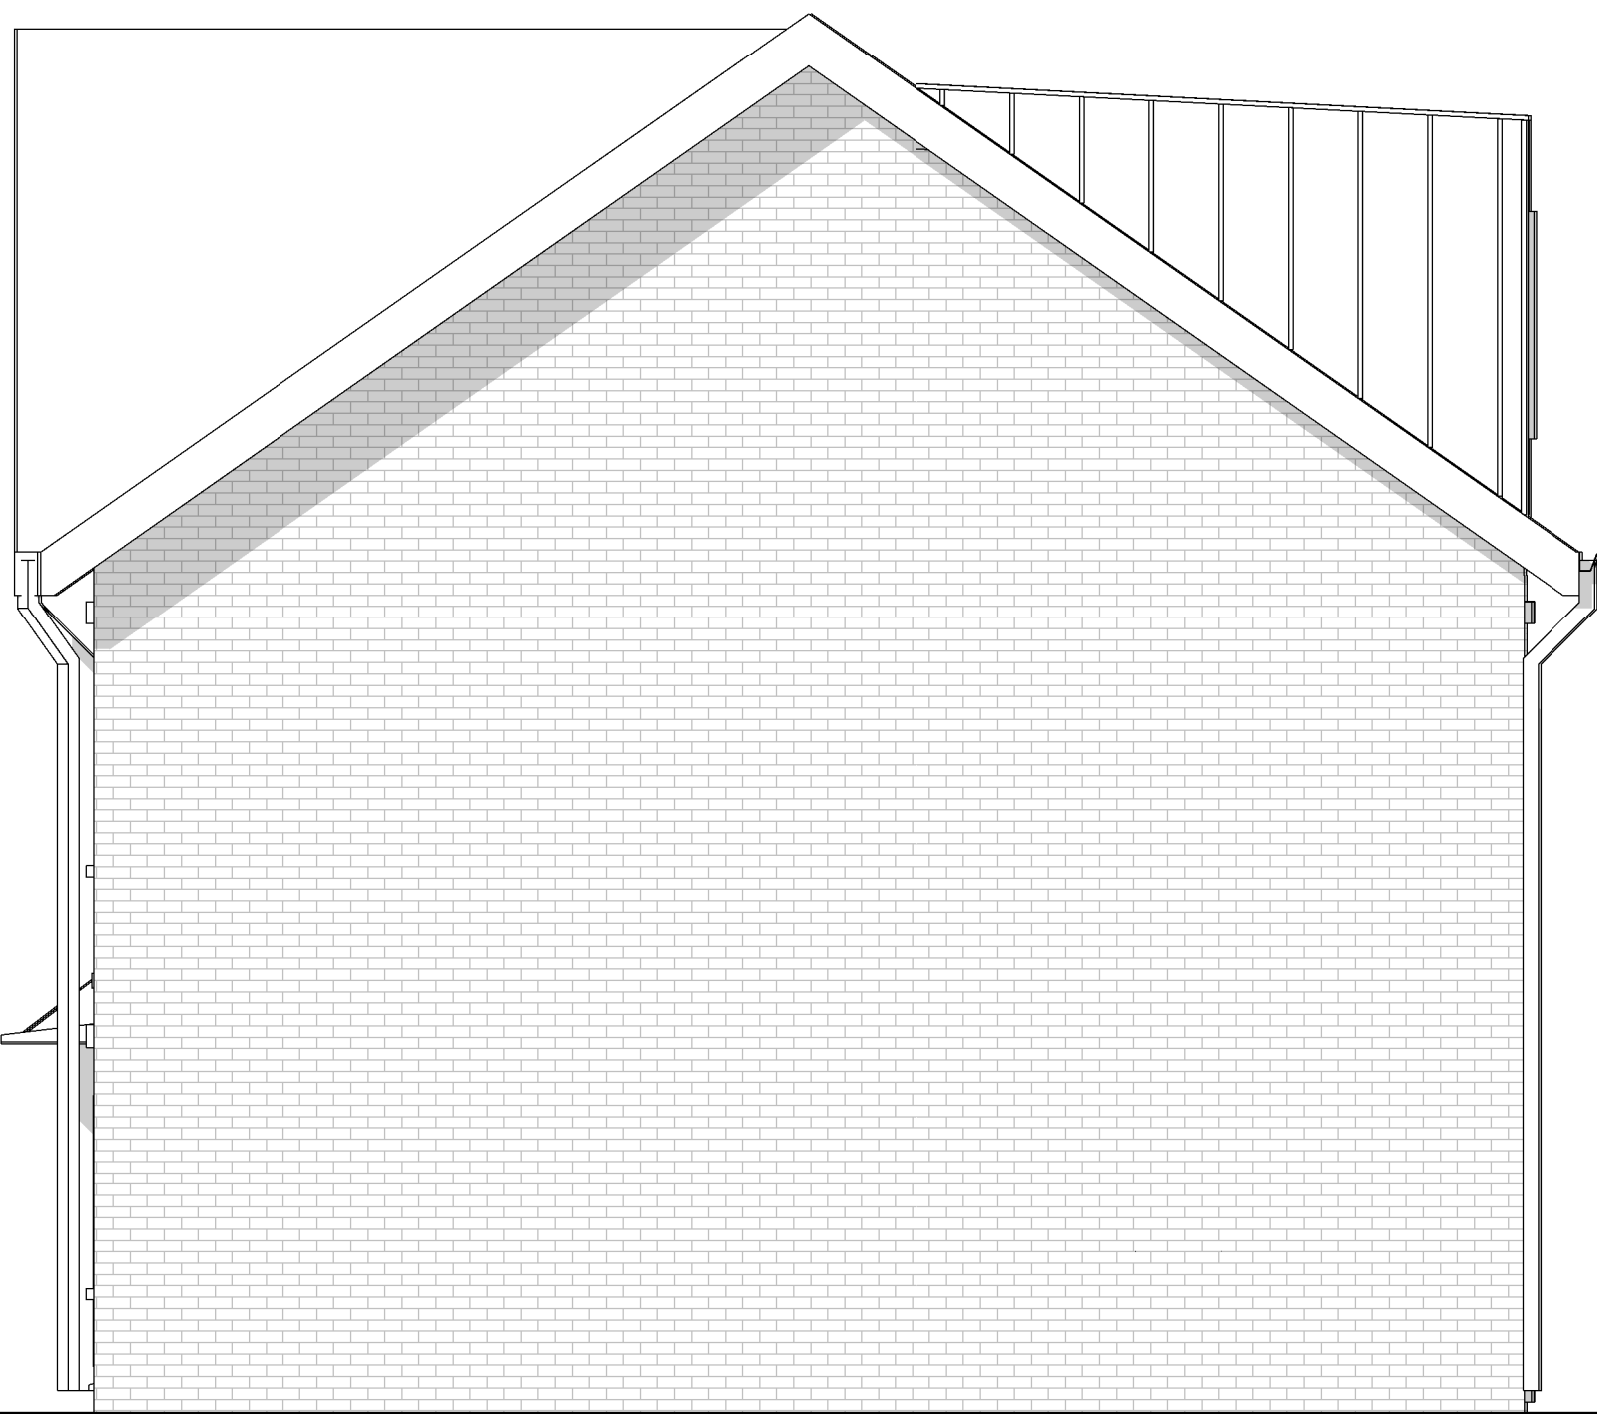

Side 2 Unit Type Elevation
1 : 50