



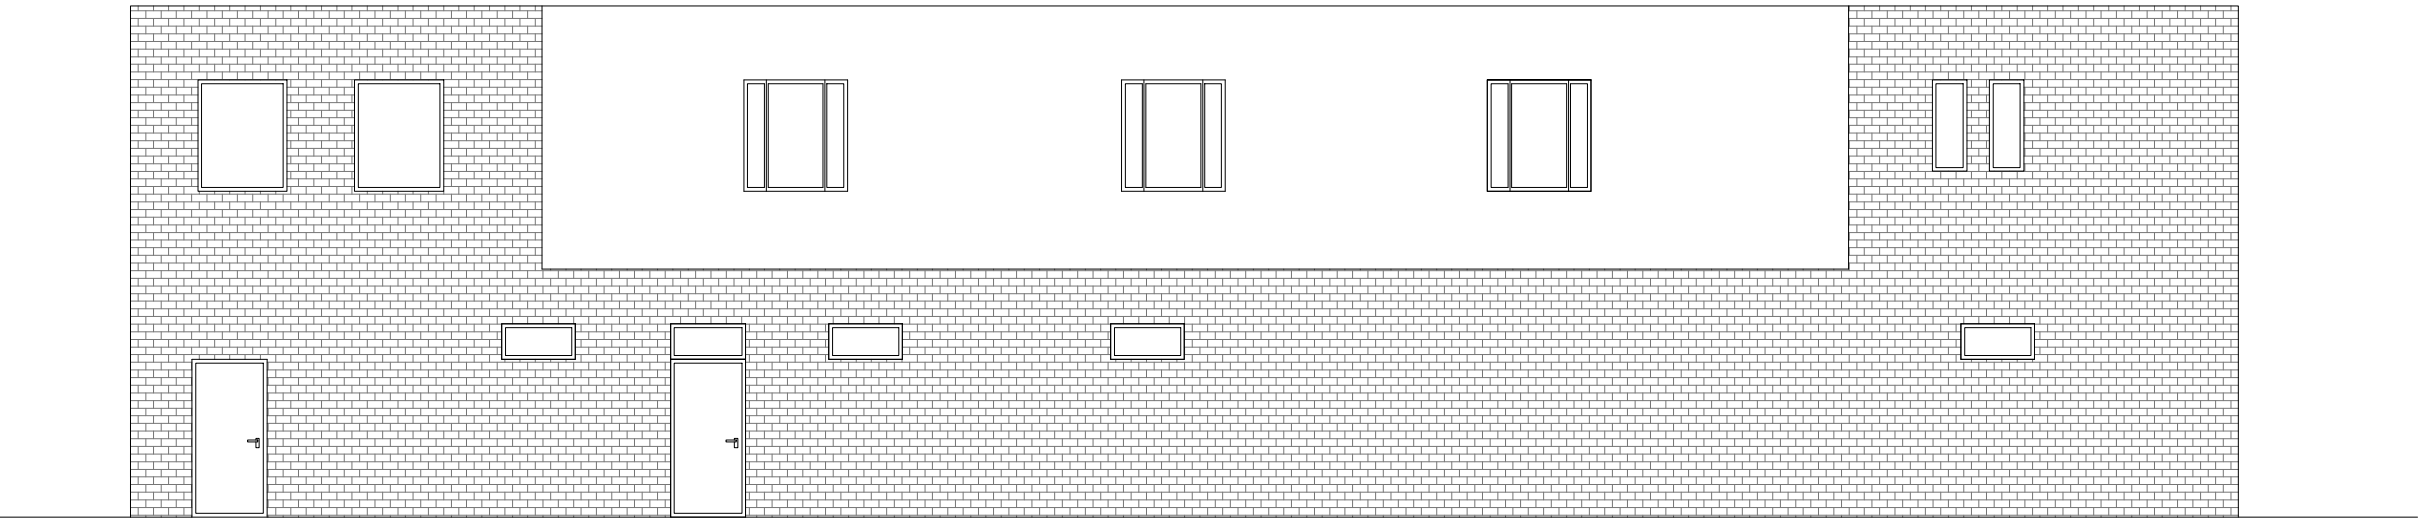

EXISTING REAR ELEVATION

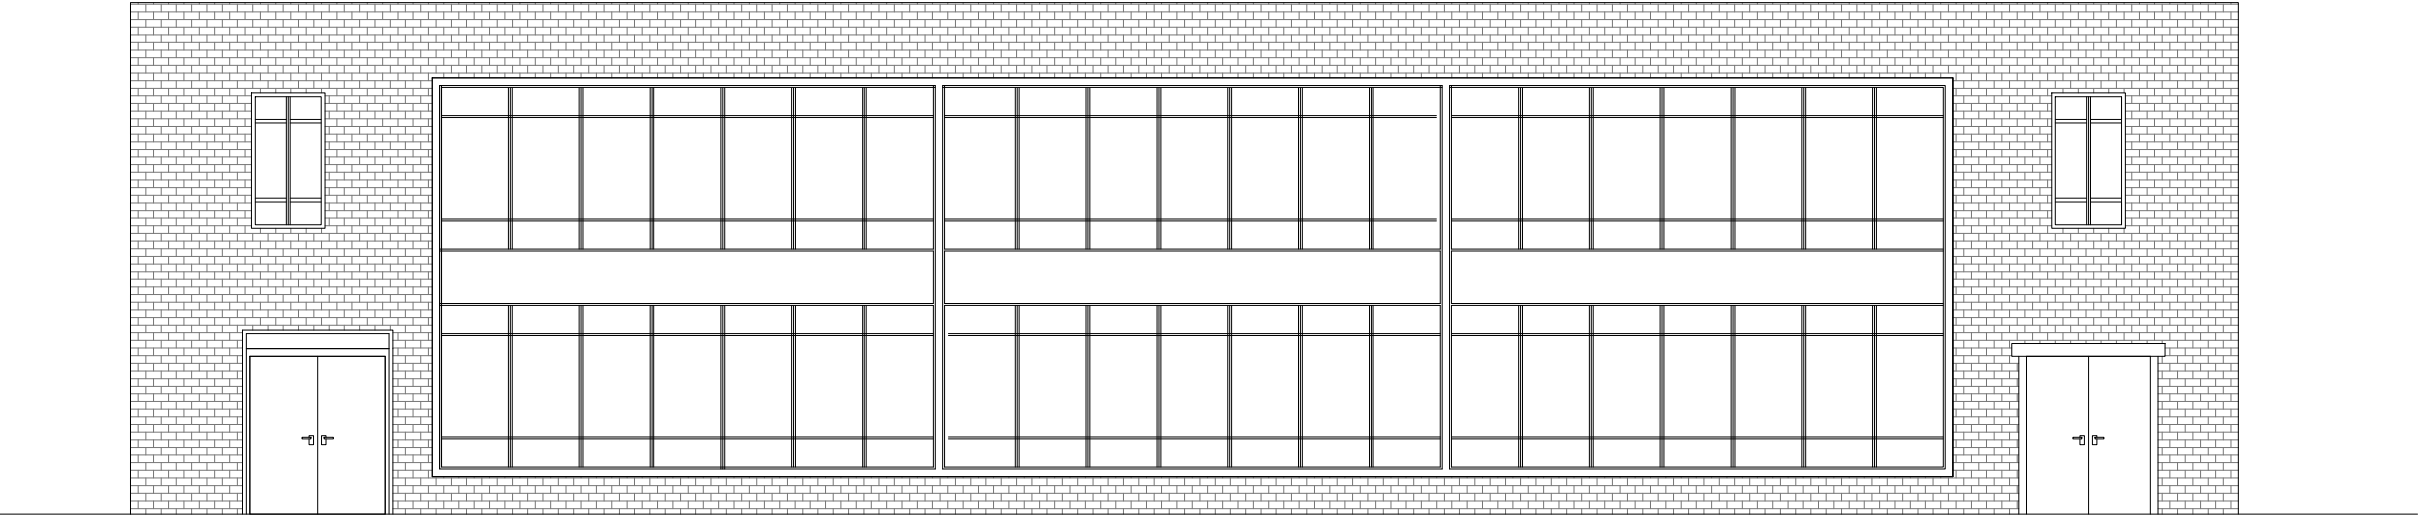

EXISTING FRONT ELEVATION



General Notes

No.	Revision/Issue	



Firm Name and Address
Mason and Marlowe Ltd.
Project Managers and
Quantity Surveyors

3 Colman Gardens.
Salford Quays. M5 3NT

Project Name and Address
18 Sadler St,
Manchester,
M24 5UJ

Project	Sheet
Date 21/04/2021	A3
Scale 1/100	