


Front Elevation


Rear Elevation

Side Elevation

Side Elevation

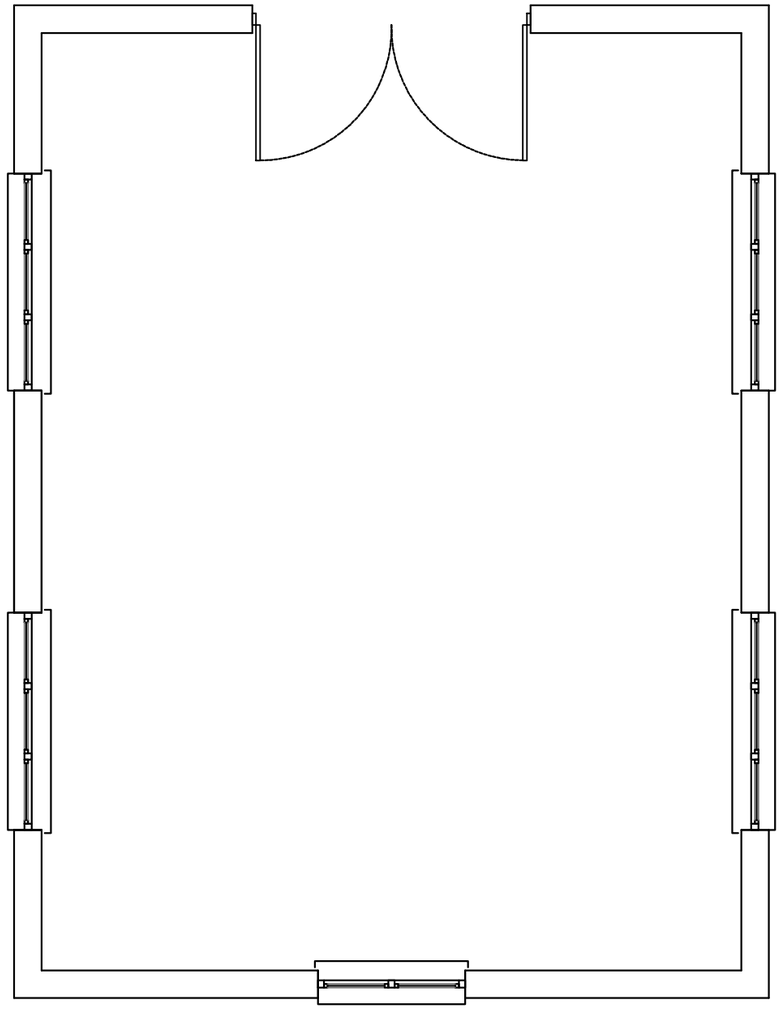

Floorplan

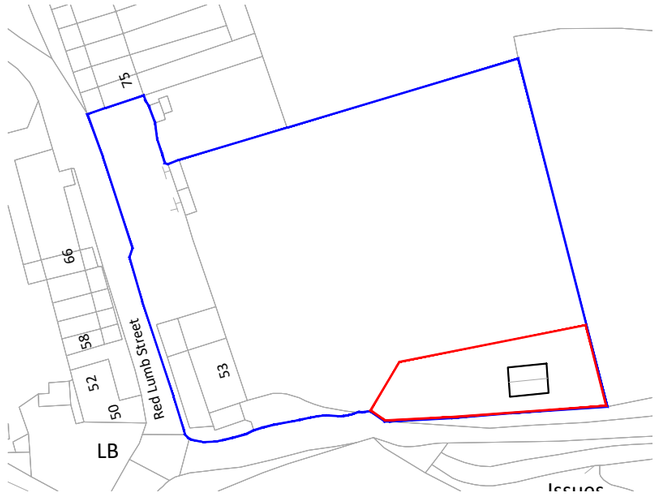

Location Plan 1:1250

Planning drawings only - Not to be used for construction purposes.

Note:
All dimensions to be checked on site by builder for accuracy. All shop made items to be measured and approved on site by builder prior to order. Spacium accepts no responsibility for incorrect dimensions.
Drawings to be read in conjunction with appropriate building regulations documents and engineering details.

Client

Project
53 Red Lumb - Workshop

Title
Existing Elevations & Plan

Scale
1:100/1:50 @ A3

Date

Drawn
AC

Checked


Drawing No.

Rev.


SPACIUM ARCHITECTURE

ARCHITECTURAL SERVICES FOR DOMESTIC EXTENSIONS, ALTERATIONS AND NEW BUILDS


01924 663241 / 07837 804088
andy@spacium.co.uk
www.spacium.co.uk

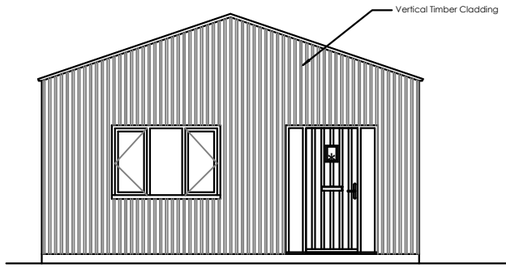


Front Elevation

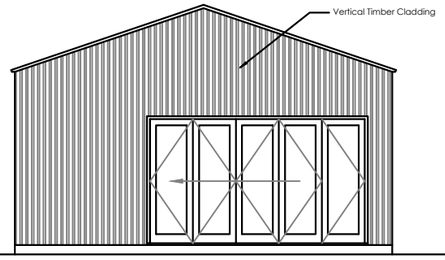


Rear Elevation

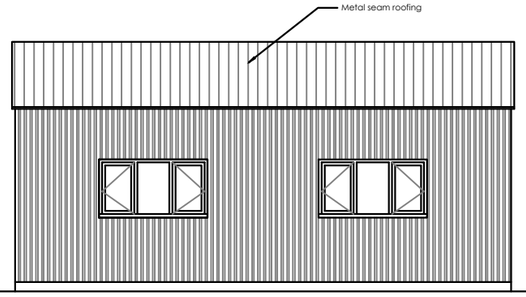

Side Elevation

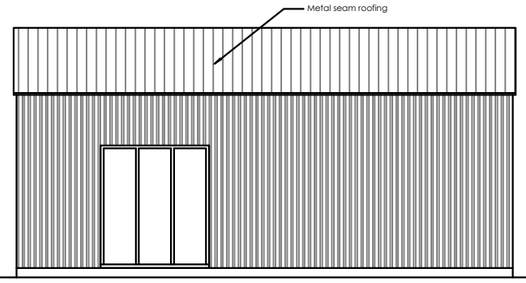

Side Elevation

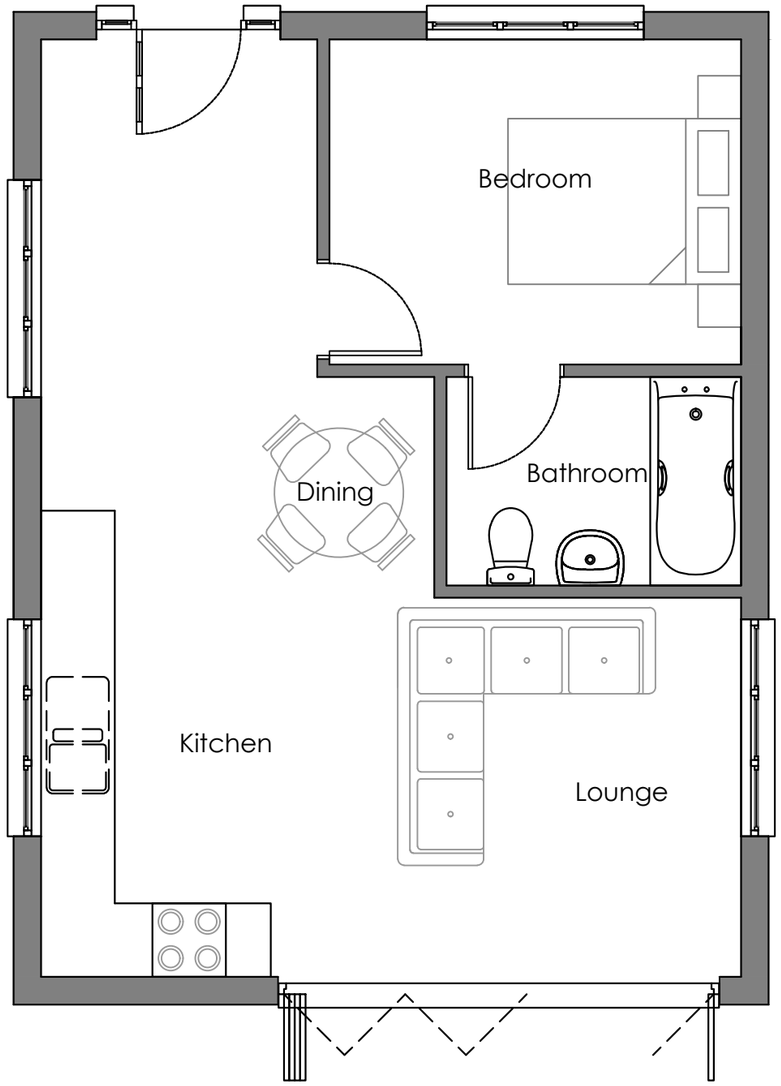

Floorplan



Site Plan 1:500

Client	
Project	53 Red Lumb - Workshop
Title	Proposed Elevations & Plan
Scale: 1:100/50 @ A3	Date:
Drawn: AC	Checked:
Drawing No.	Rev.

Planning drawings only - Not to be used for construction purposes.

Note:
All dimensions to be checked on site by builder for accuracy. All shop made items to be measured and approved on site by builder prior to order. Spacium accepts no responsibility for incorrect dimensions.
Drawings to be read in conjunction with appropriate building regulations documents and engineering details.

SPACIUM ARCHITECTURE

ARCHITECTURAL SERVICES FOR DOMESTIC EXTENSIONS, ALTERATIONS AND NEW BUILDS

01924 663241 / 07837 804088
andy@spacium.co.uk
www.spacium.co.uk