

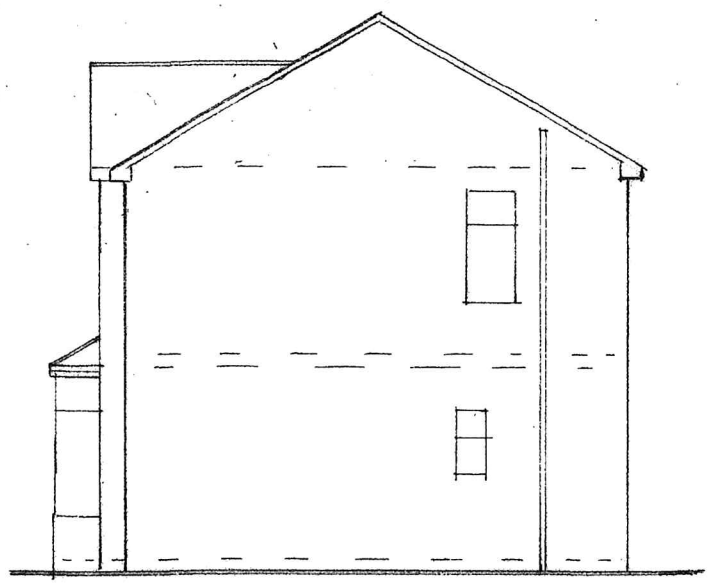



SIDE ELEVATION
(EXISTING)

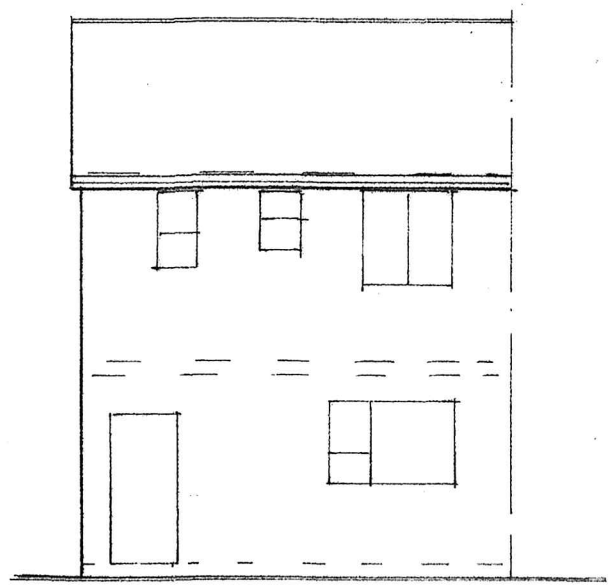


REAR ELEVATION
(EXISTING)

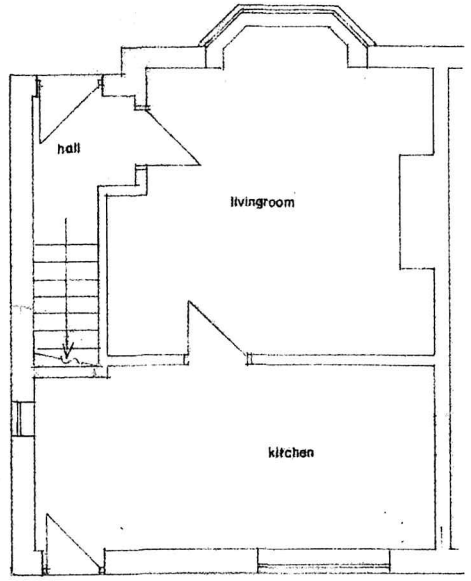

G.F PLAN
(EXISTING)

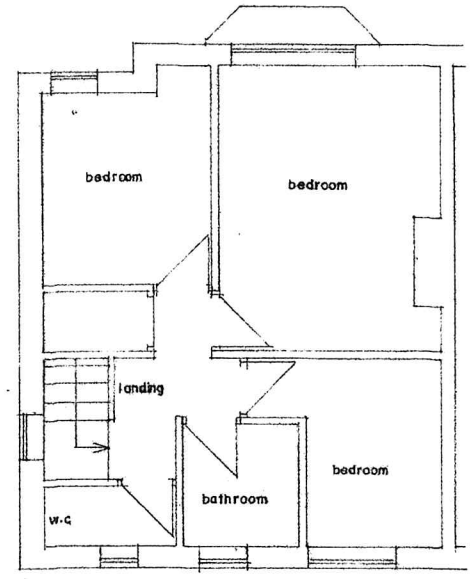

F.F PLAN
(EXISTING)

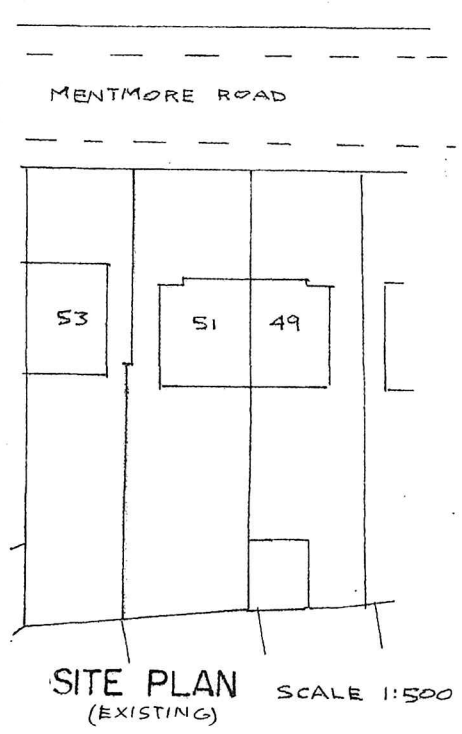


SITE PLAN SCALE 1:500
(EXISTING)

BUILDING DESIGN SERVICES
M. FAROOQ
6 Stock Close, Shawclough, Rochdale OL12 6BB
Tel: 01706 712231 Mob: 07967605763


PROPOSED THREE STOREY REAR EXTENSION AT 51 MENTMORE ROAD ROCHDALE OL16 3AE

For: Mr BADRUL ISLAM


Plan	*Scale 1:100*	**B 1546A /1**
Elevation	*Scale 1:100*	

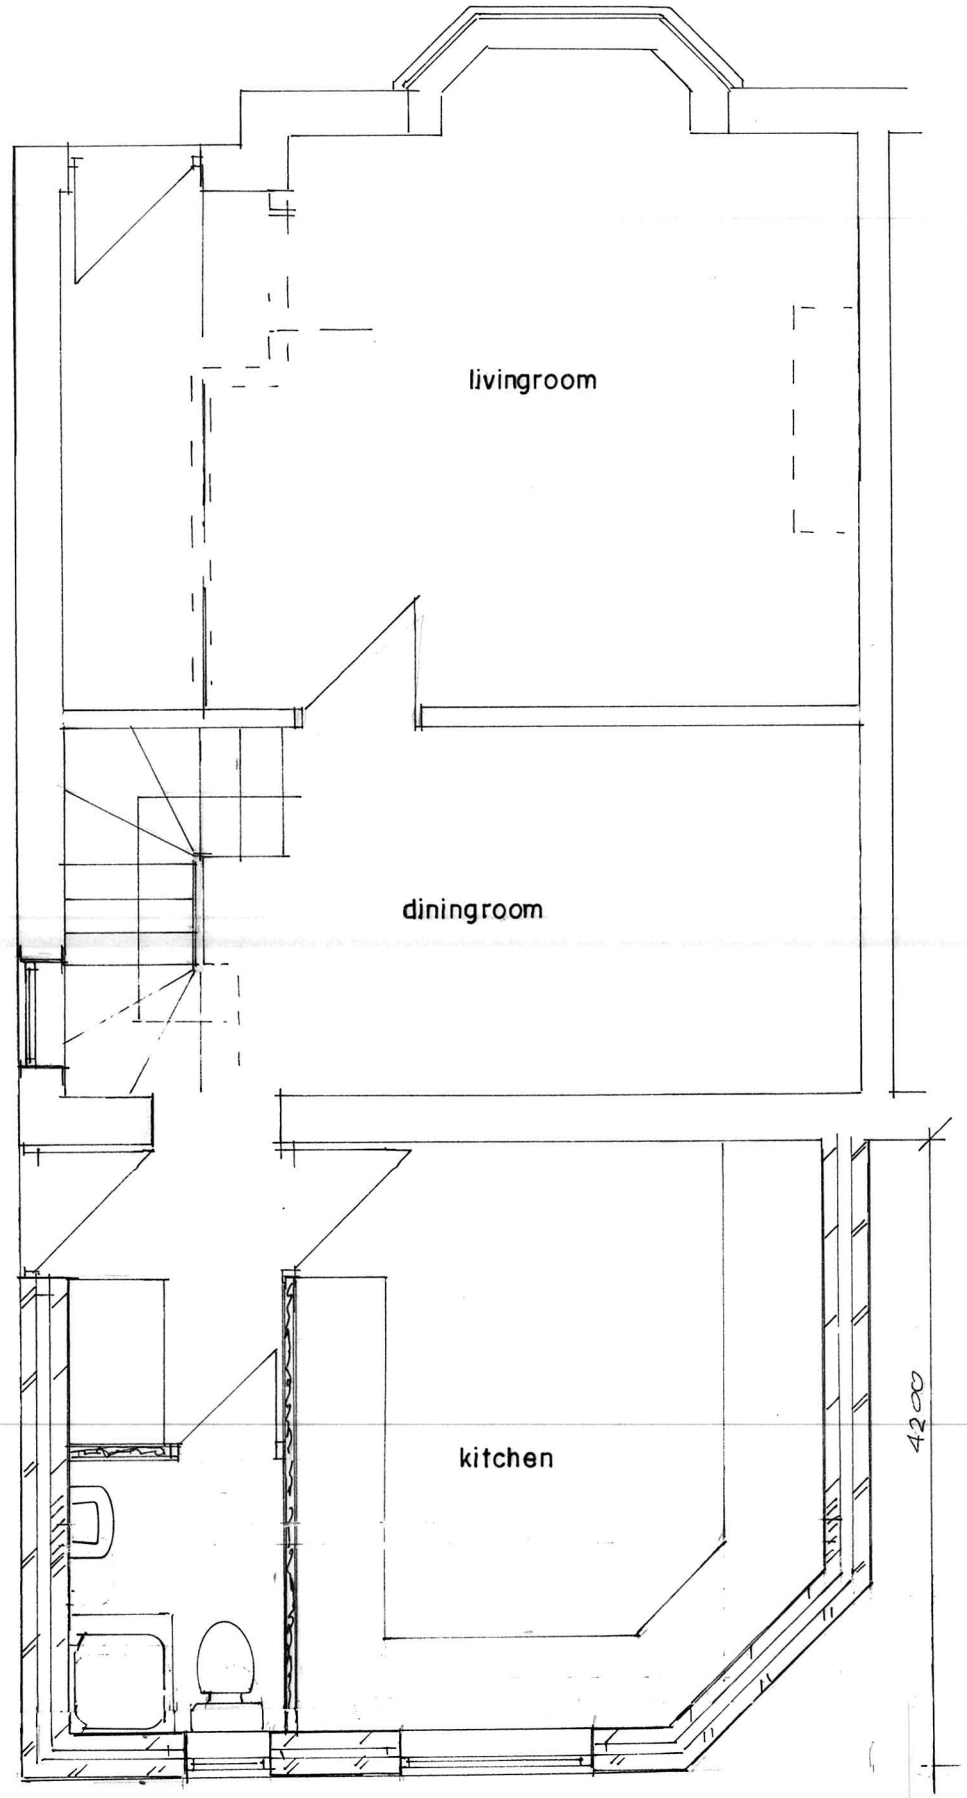

GROUND FLOOR PLAN
(PROPOSED)

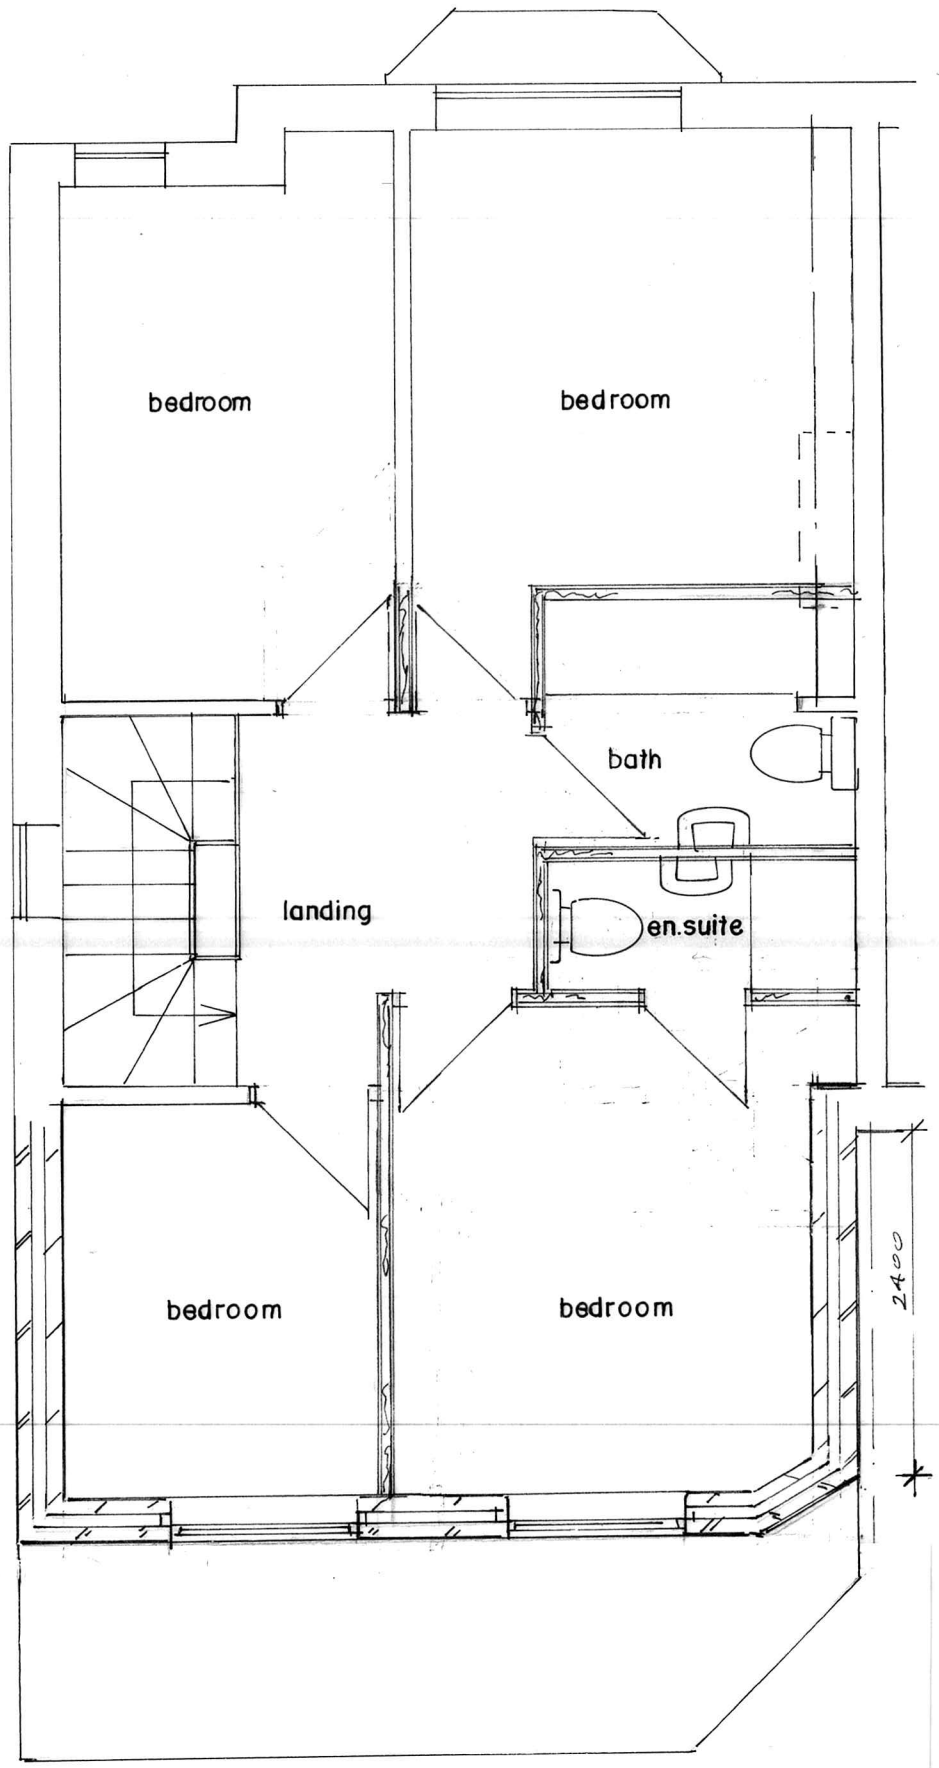

FIRST FLOOR PLAN
(PROPOSED)

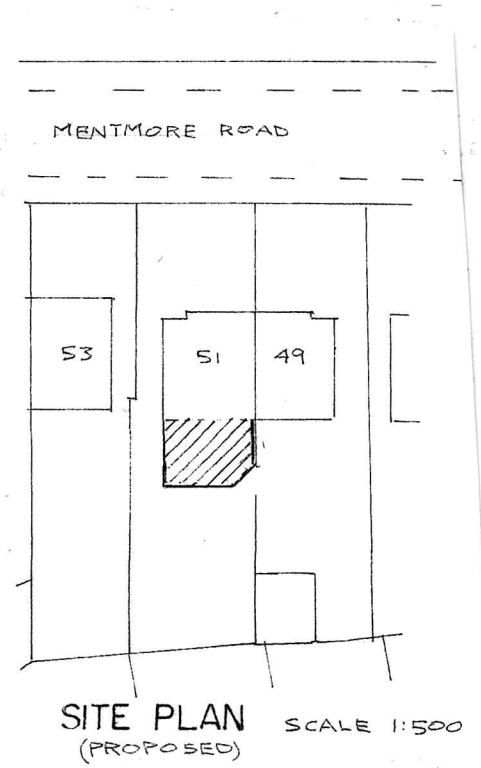


SITE PLAN (PROPOSED) SCALE 1:500

BUILDING DESIGN SERVICES
M. FAROOQ
6 Stock Close, Shawclough, Rochdale OL12 6BB
Tel: 01706 712231 Mob: 07967605763


PROPOSED THREE STOREY REAR EXTENSION AT 51 MENTMORE ROAD ROCHDALE OL16 3AE

For: Mr BADRUL ISLAM


Plan *Scale 1:50* B **1546A /2**

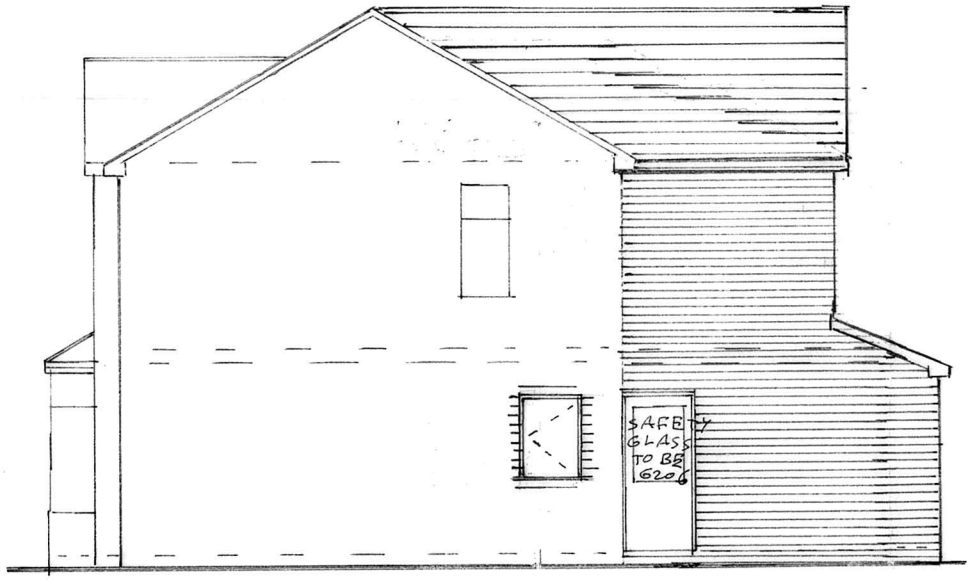

SIDE ELEVATION
(PROPOSED)

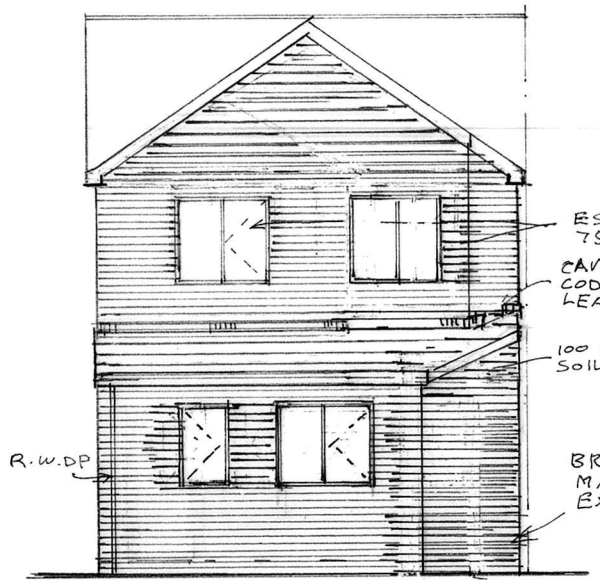

REAR ELEVATION
(PROPOSED)

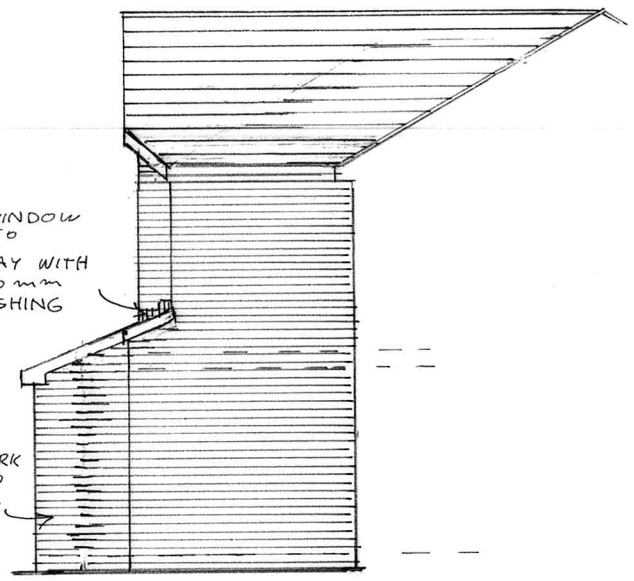

SIDE ELEVATION
(PROPOSED)

BUILDING DESIGN SERVICES
M. FAROOQ
6 Stock Close, Shawclough, Rochdale OL12 6BB
Tel: 01706 712231 Mob: 07967605763

PROPOSED DOUBLE STOREY REAR EXTENSION AT 51 MENT MORE ROAD ROCHDALE OL16 3AE

For: Mr & Mrs BADRUL ISLAM

Elevation | Scale 1:100 | B 1546/3