



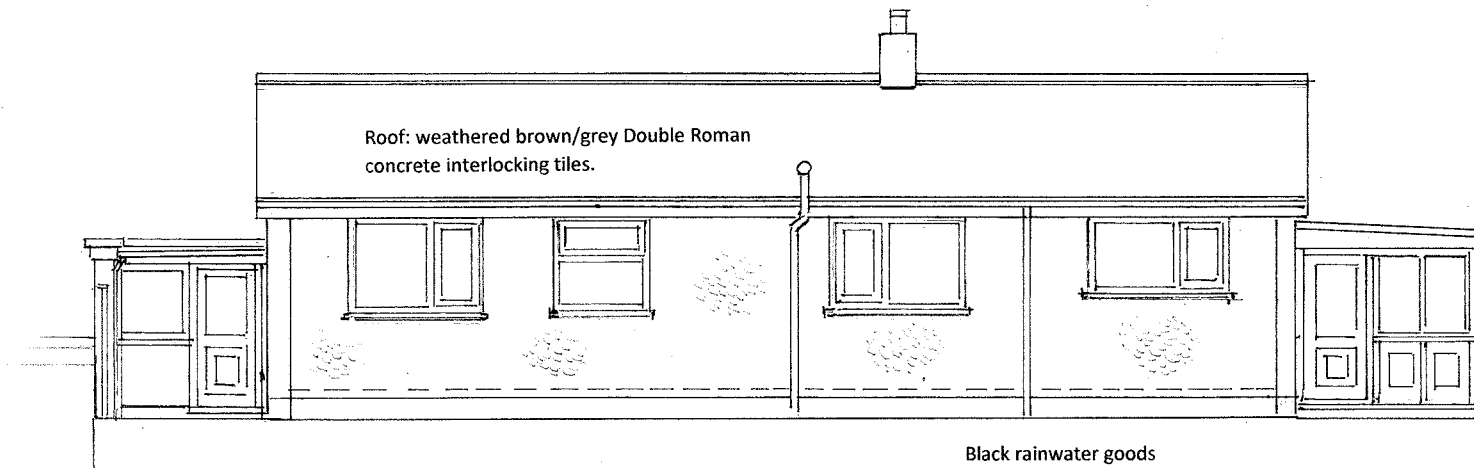


REAR (EAST) ELEVATION AS EXISTING


Windows and doors white upvc

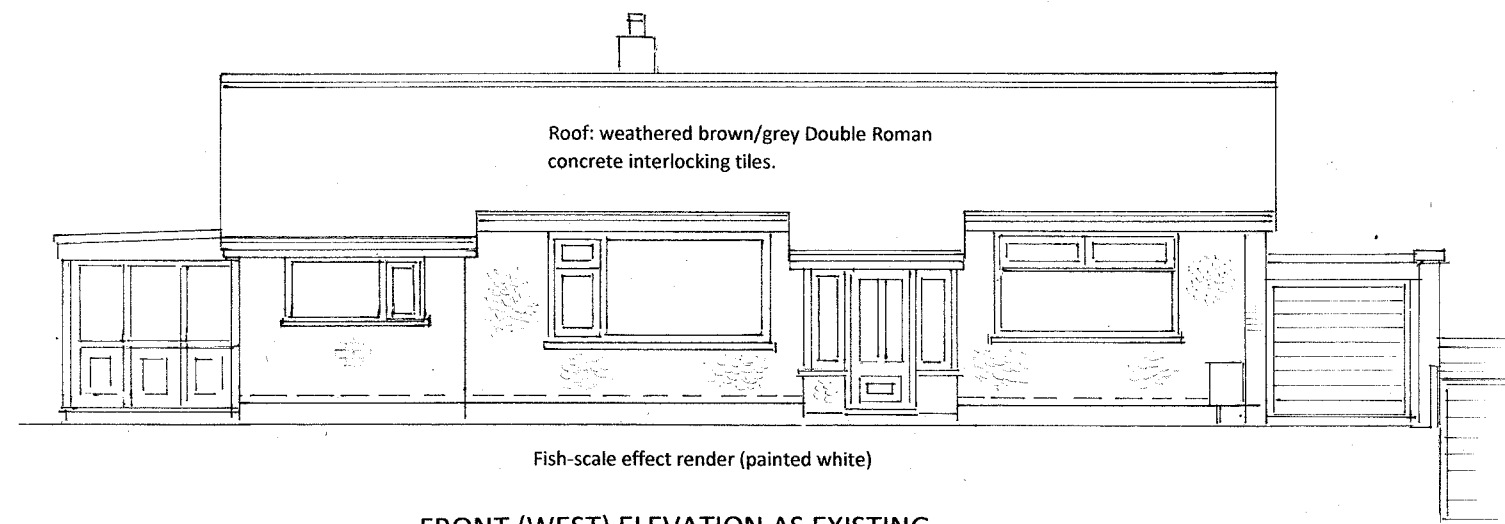


FRONT (WEST) ELEVATION AS EXISTING

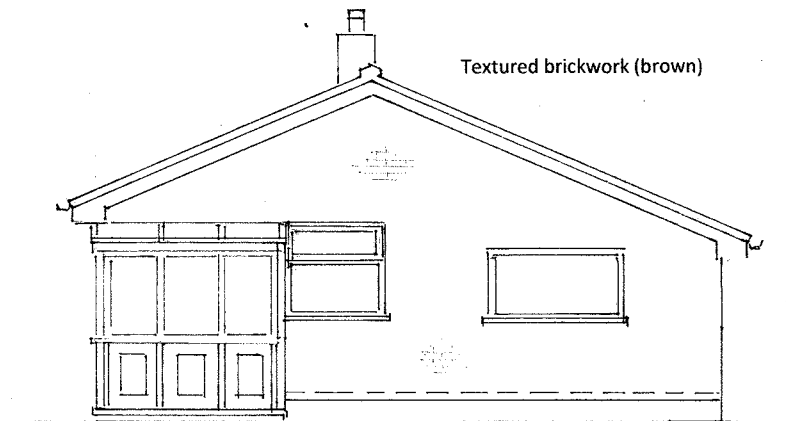

NORTH (SIDE) ELEVATION AS EXISTING

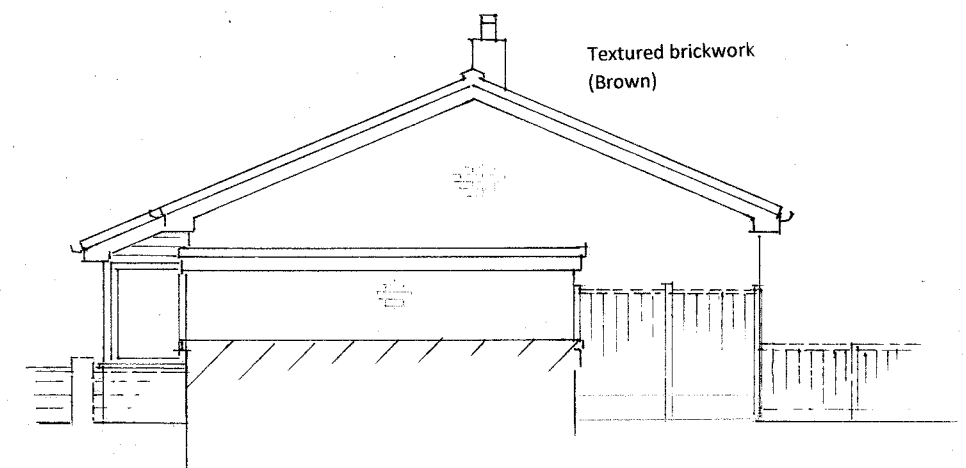

SOUTH (SIDE) ELEVATION AS EXISTING

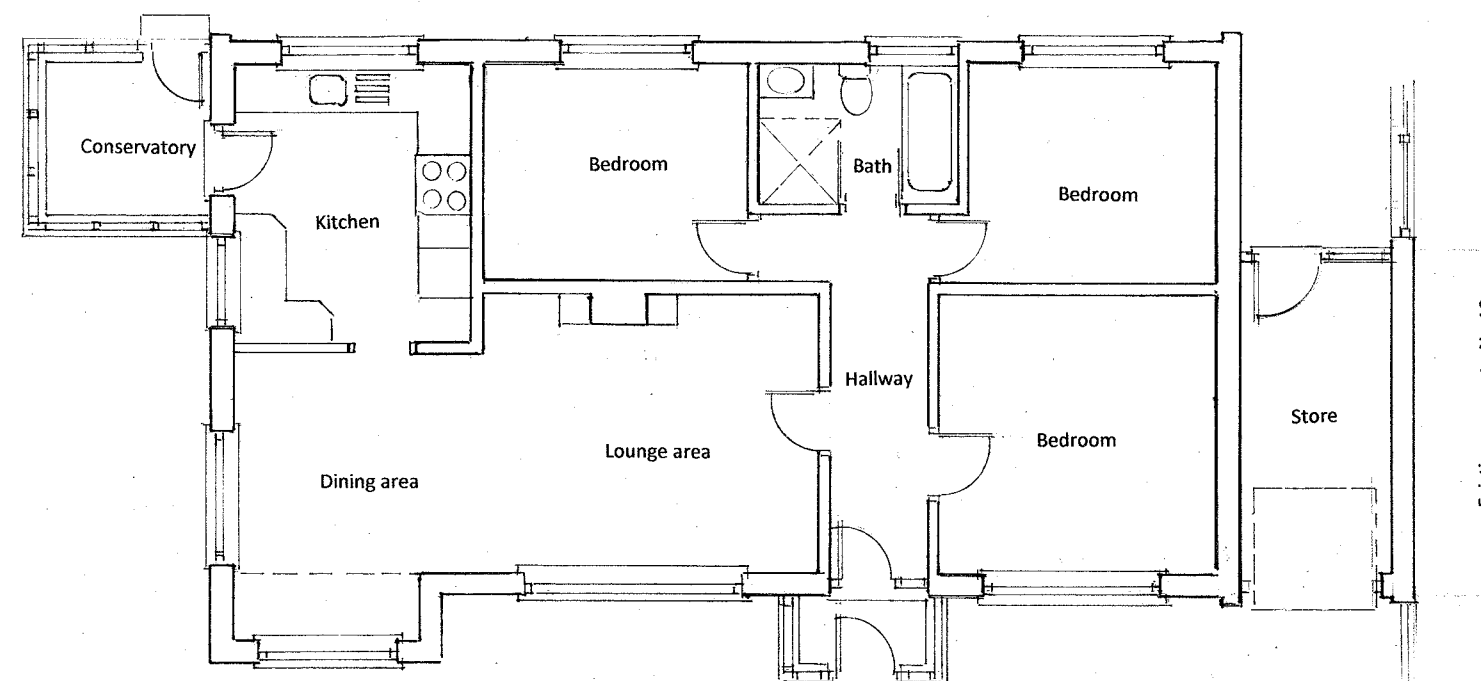

12 MOOR HILL NORDEN ROCHDALE OL11 5YB
PROPOSED SINGLE STOREY REAR EXTENSION,
CHANGES TO EXTERNAL MATERIALS AND
MINOR ALTERATIONS

PLANS & ELEVATIONS AS EXSTING

Scale 1:100

Plan 1

September 2022