© Pegasus Planning Group Limited. © Crown copyright and database rights OS 100042093. Promap Licence number 100020449. EmapSite Licence number 0100031673. Terms & Conditions @ pegasusgroup.co.uk

Issue:



Indicative precedent images showing style of white-painted, five-bar gate entrance feature to eastern entrance; with gate features to be emphasised by attractive tree planting behind.

KEY

Site boundary

EXISTING

Trees/vegetation

Trees/vegetation to be removed or cut back

8m offset from the River Roch; existing landscape to be retained

Wet area (refer to Ecological Assessment) to be retained

Drainage within POS (refer to Drainage Proposals)

Public Right of Way

PROPOSED

Mown paths

Wildflower meadow grass; Emorsgate EM1 Basic General Purpose Meadow Mixture or similar and approved (to be overseeded in southern POS area)

Wetland meadow grass; Emorsgate EM8 meadow Mixture for Wetlands or similar and approved (to be overseeded in southern POS area)

Amenity grass; Emorsgate EL1 Flowering Lawn mixture or similar and approved

Bulb planting

Ornamental shrub planting

Native shrub mix

Marginal planting to SUDs basin

Trees

Specimen shrubs

Ornamental hedgerow

Native hedgerow

Timber knee rail fence


BENCH Indicative location of seating within POS (Furnitubes 'Stark Seat' or similar & approved)

Underground drainage feature (refer to Highways & Drainage Proposals by Ironside Farrar)

Proposed drainage feature (refer to Highways & Drainage Proposals by Ironside Farrar)

Indicative location of active zone (20m from properties)

Five-bar gate entrance feature

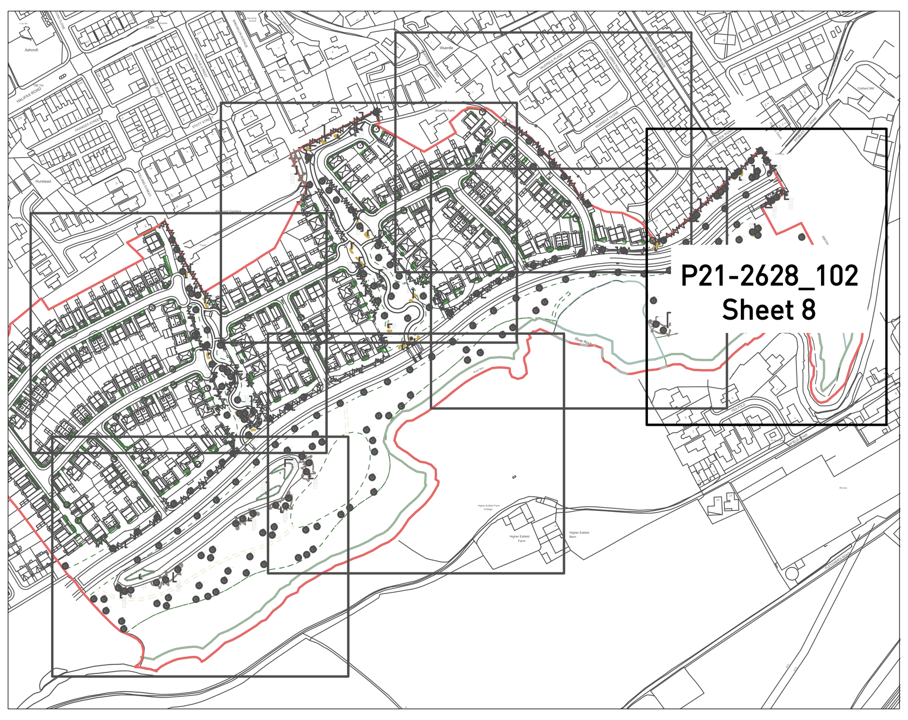

SMITHY BRIDGE

Detailed Planting Plan - Sheet 8 of 8

PEGASUS GROUP

N 0 10 20 m

| PEGASUSGROUP.CO.UK | TEAM/DRAWN BY: VR | APPROVED BY: KC | DATE: 2022.10.03 | SCALE: 1:250@A0 | DRWG: P21-2628_EN_102_8 | CLIENT: TAYLOR WIMPEY |