


Public Realm - Front of Thetford



Roof Garden - Rear of Thetford

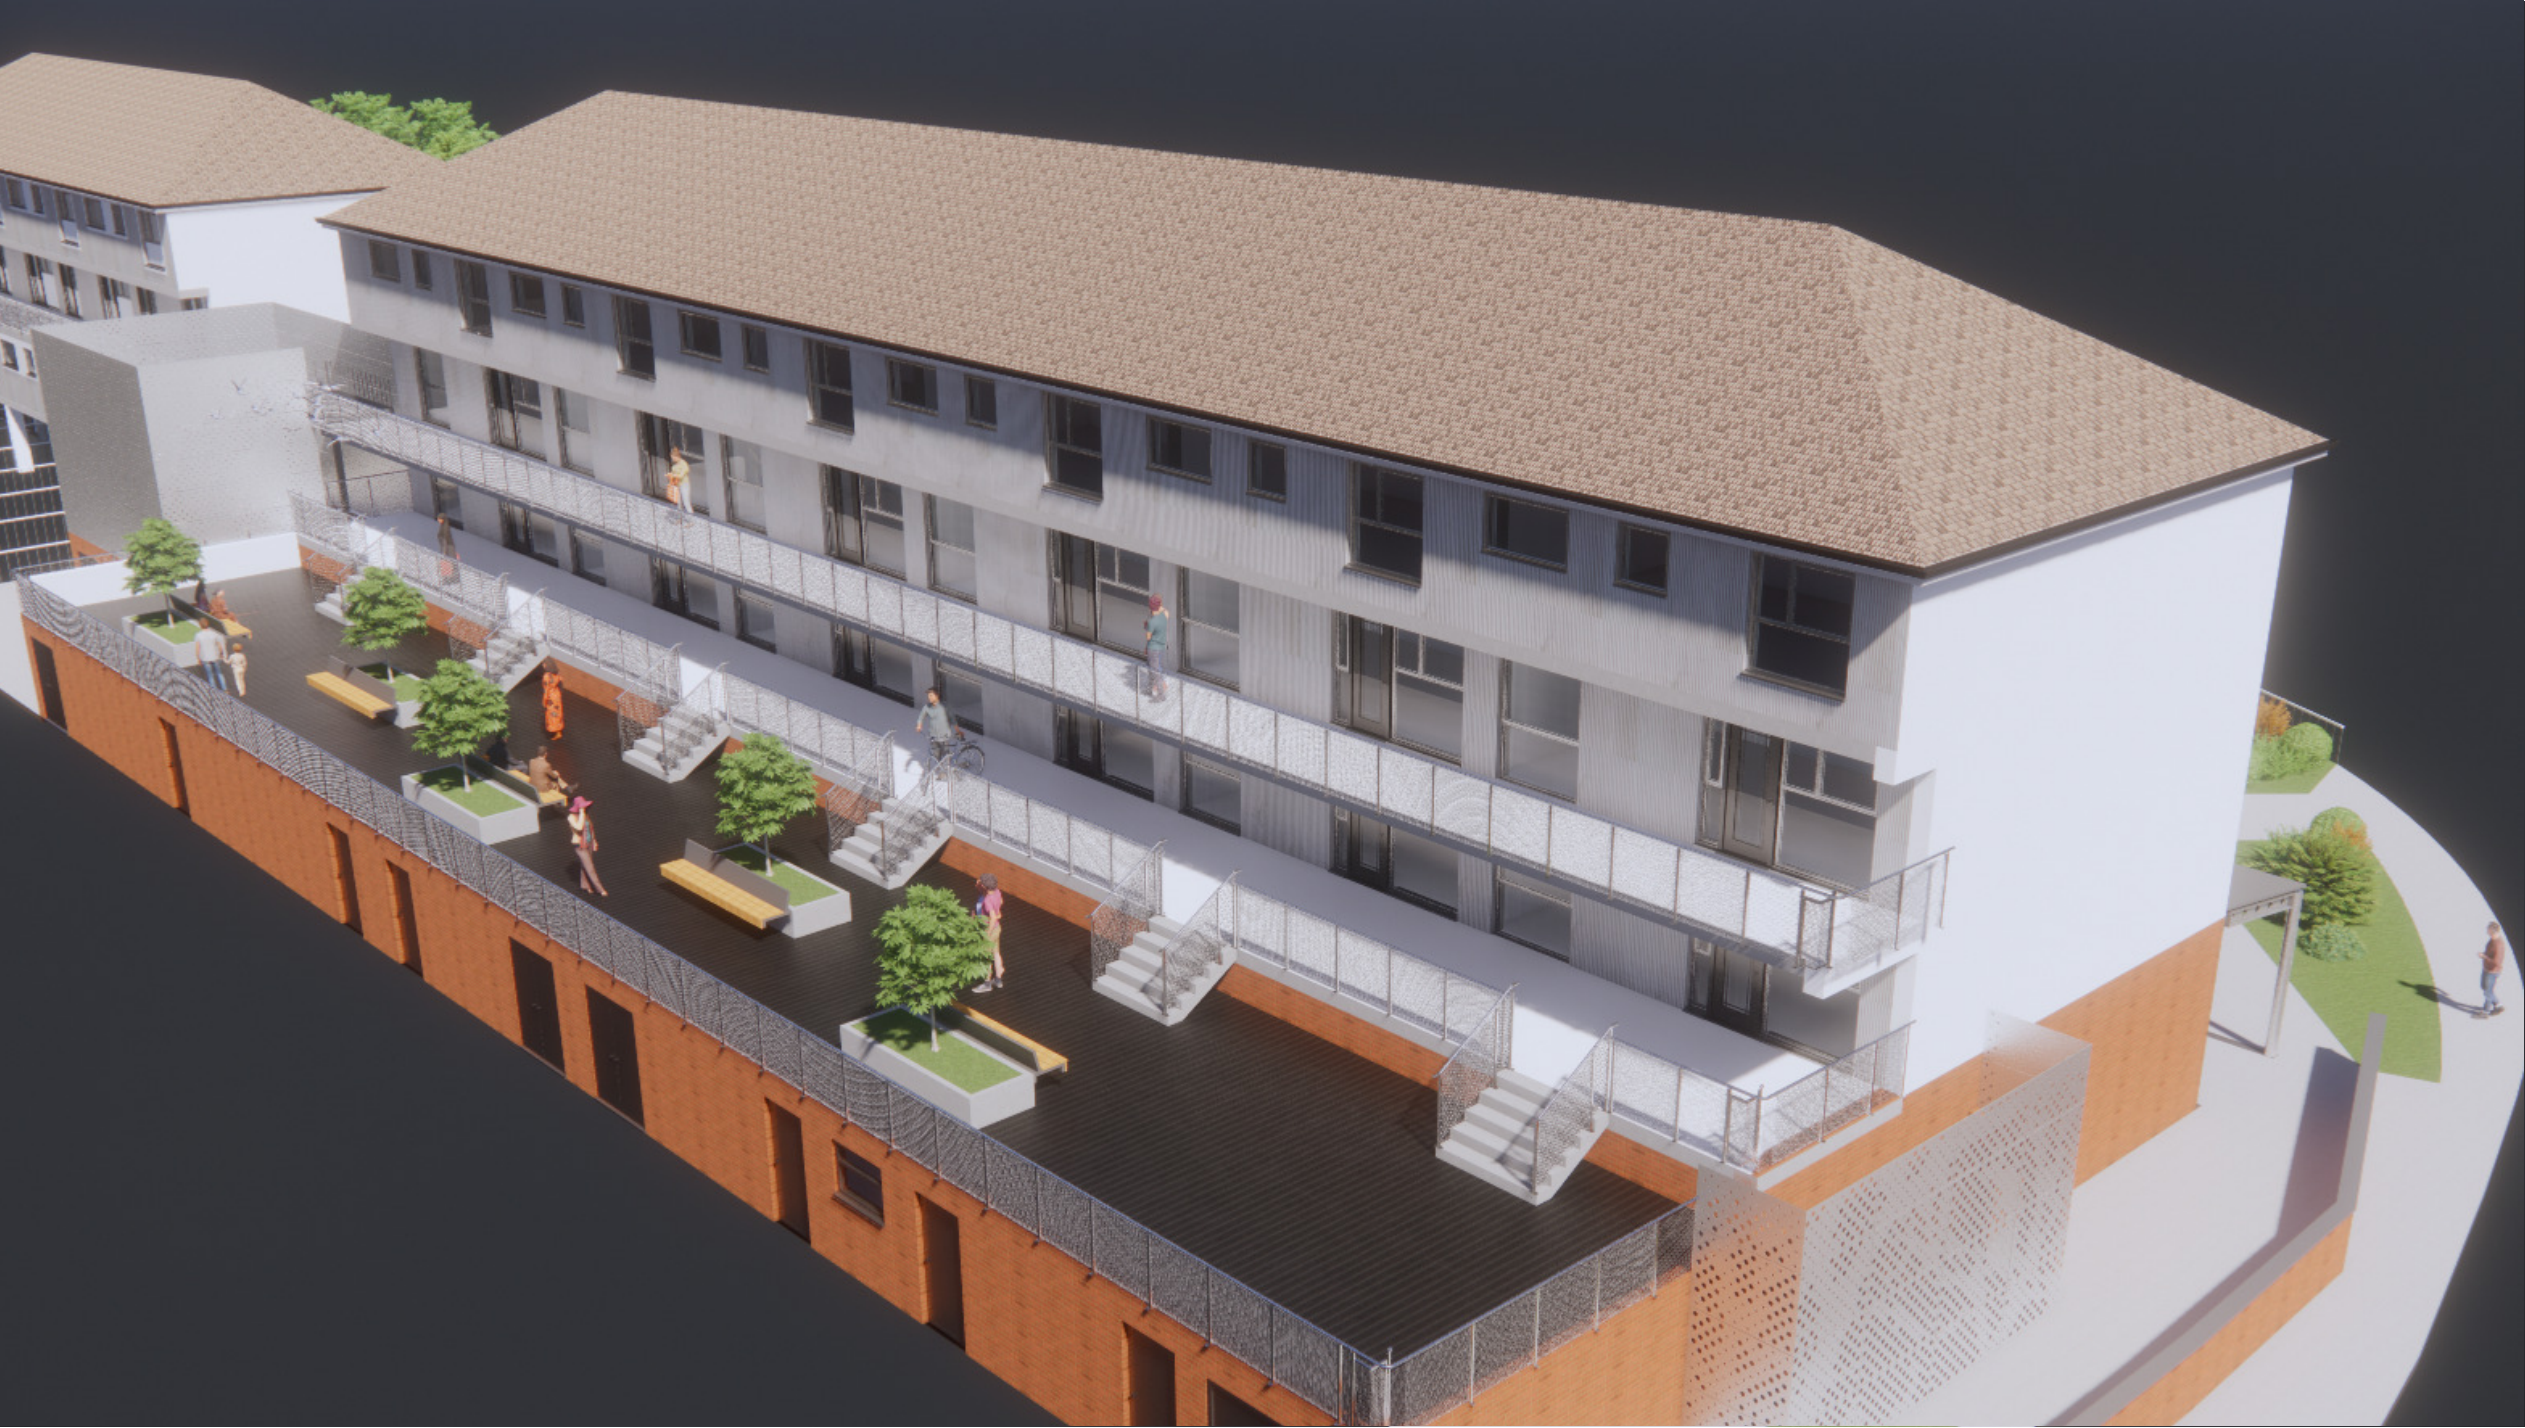

Rev	Date	Int	Description
-----	------	-----	-------------

btp

ARCHITECTS

RIBA

Chartered Practice

CLIENT:
Rochdale Borough Housing

PROJECT:
LOWER FALINGE

DESCRIPTION:
Public Realm & Roof Garden - Thetford - 3D Visuals Ph4

PURPOSE OF ISSUE:
Planning

DRAWN BY:	CHECKED	DATE:	SCALE @ A1:
AP	VS	30/06/23	1 : 500

JOB NO:	STATUS CODE:	DRAWING NO:	REV
3749	S2	113	

FILE IDENTIFIER:
LF-BTP-00-3D-DR-A-3749_113