

NOTES: **Glazing specification to be confirmed prior to manufacture**

Glass:
21.5mm toughened and laminated, with SGP interlayer, Low Iron, Low Reflective, Heat Soak, PAR;

12mm toughened, Low Iron, PAR.

Door system: GEZE UFO NT door auto operator supplied and installed - by others

Metalwork:
25.4x25.4x3.2mm aluminium profile;
25.4x38.1x3.2mm aluminium profile;
50.8x50.8x6.35mm aluminium profile;
63.5x63.5x6.35mm aluminium profile;
127x50.8x6.35mm aluminium profile;
63.5x50.8x3.2mm aluminium profile;
76.2x50.8x3.2mm aluminium profile;




25x25x3mm St/steel;
30x30x5mm St/steel;
60x40x4mm RHS St/Steel;
100x50x5mm RHS St/Steel;
40x40x4mm SHS St/steel;
200x100x12mm RSUA St/steel;

3mm aluminium sheet;
19mm aluminium bar;
5mm aluminium bar;
5mm St/steel bar;
4mm St/steel sheet;


Finish - Antique Bronze
(A.M 2 approved sample)

Touch painted to match as close as possible antique bronze colour.

Manifestation to be provided by client post contract

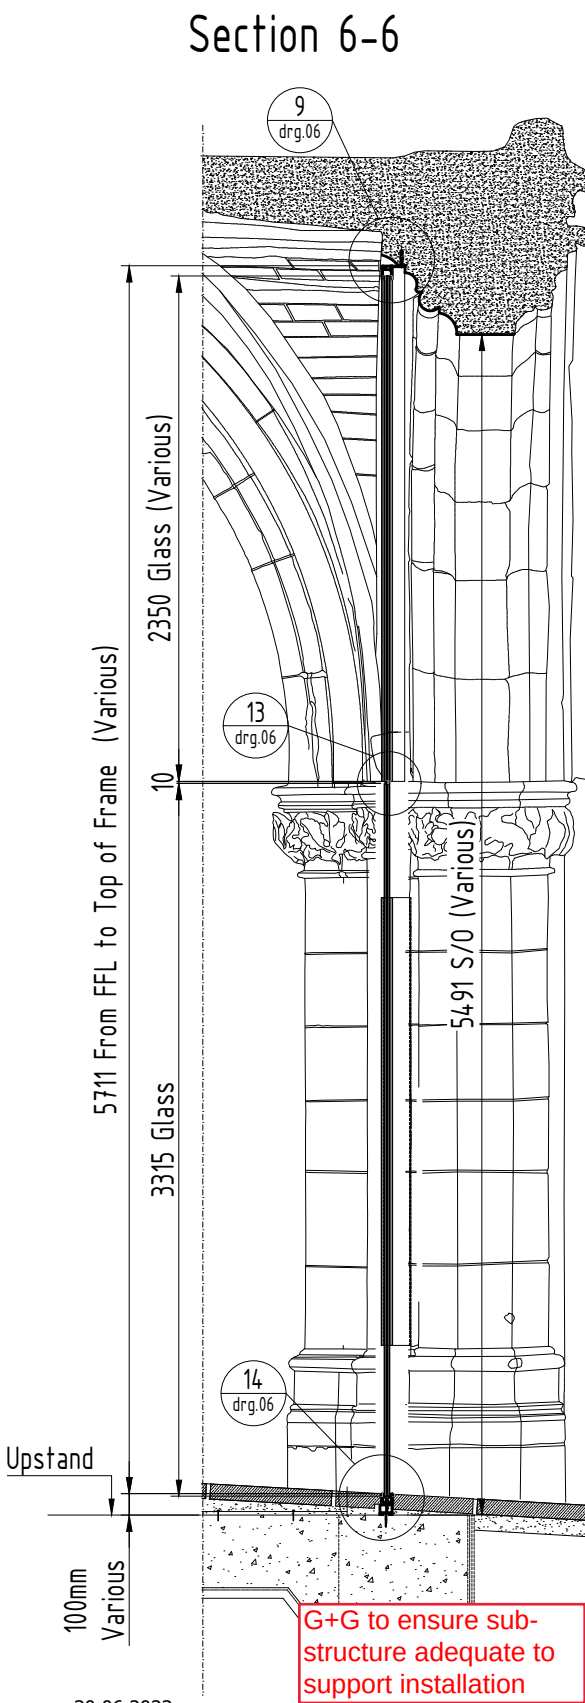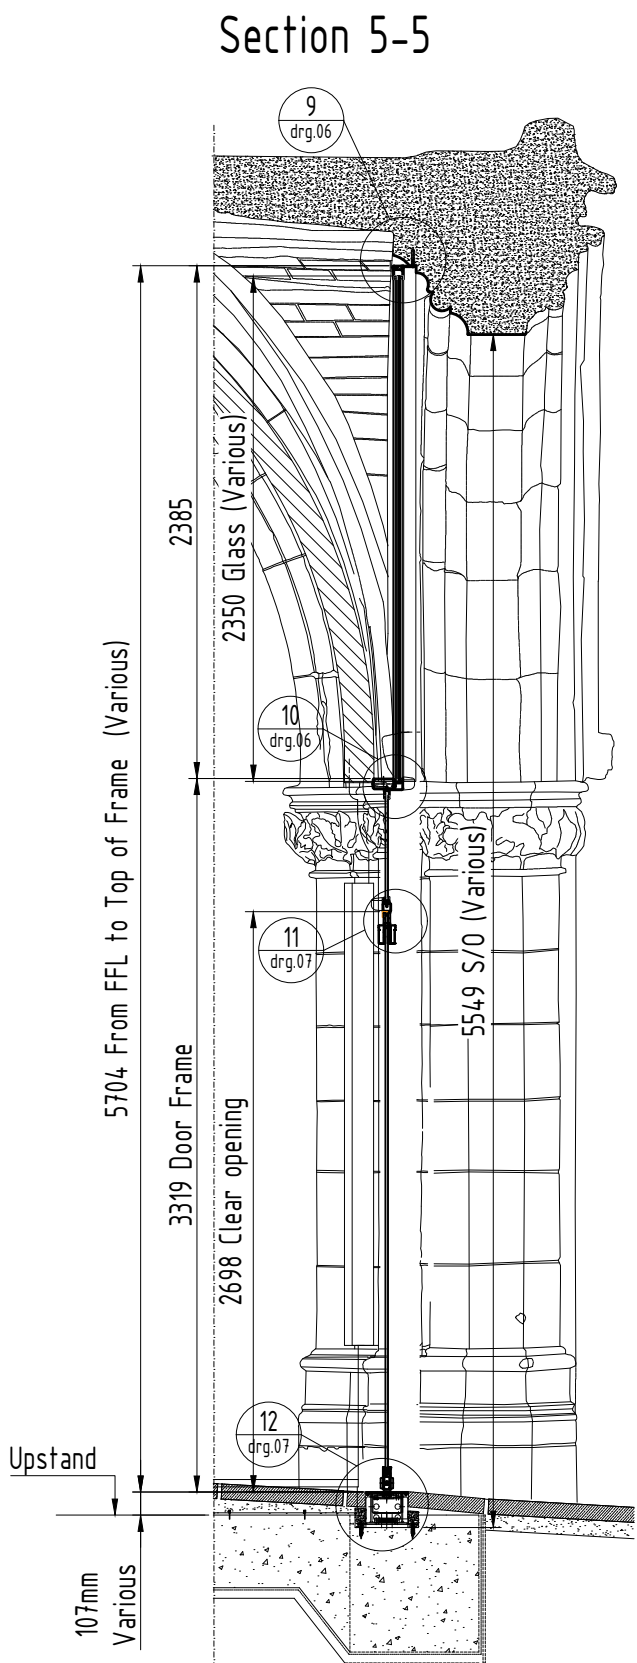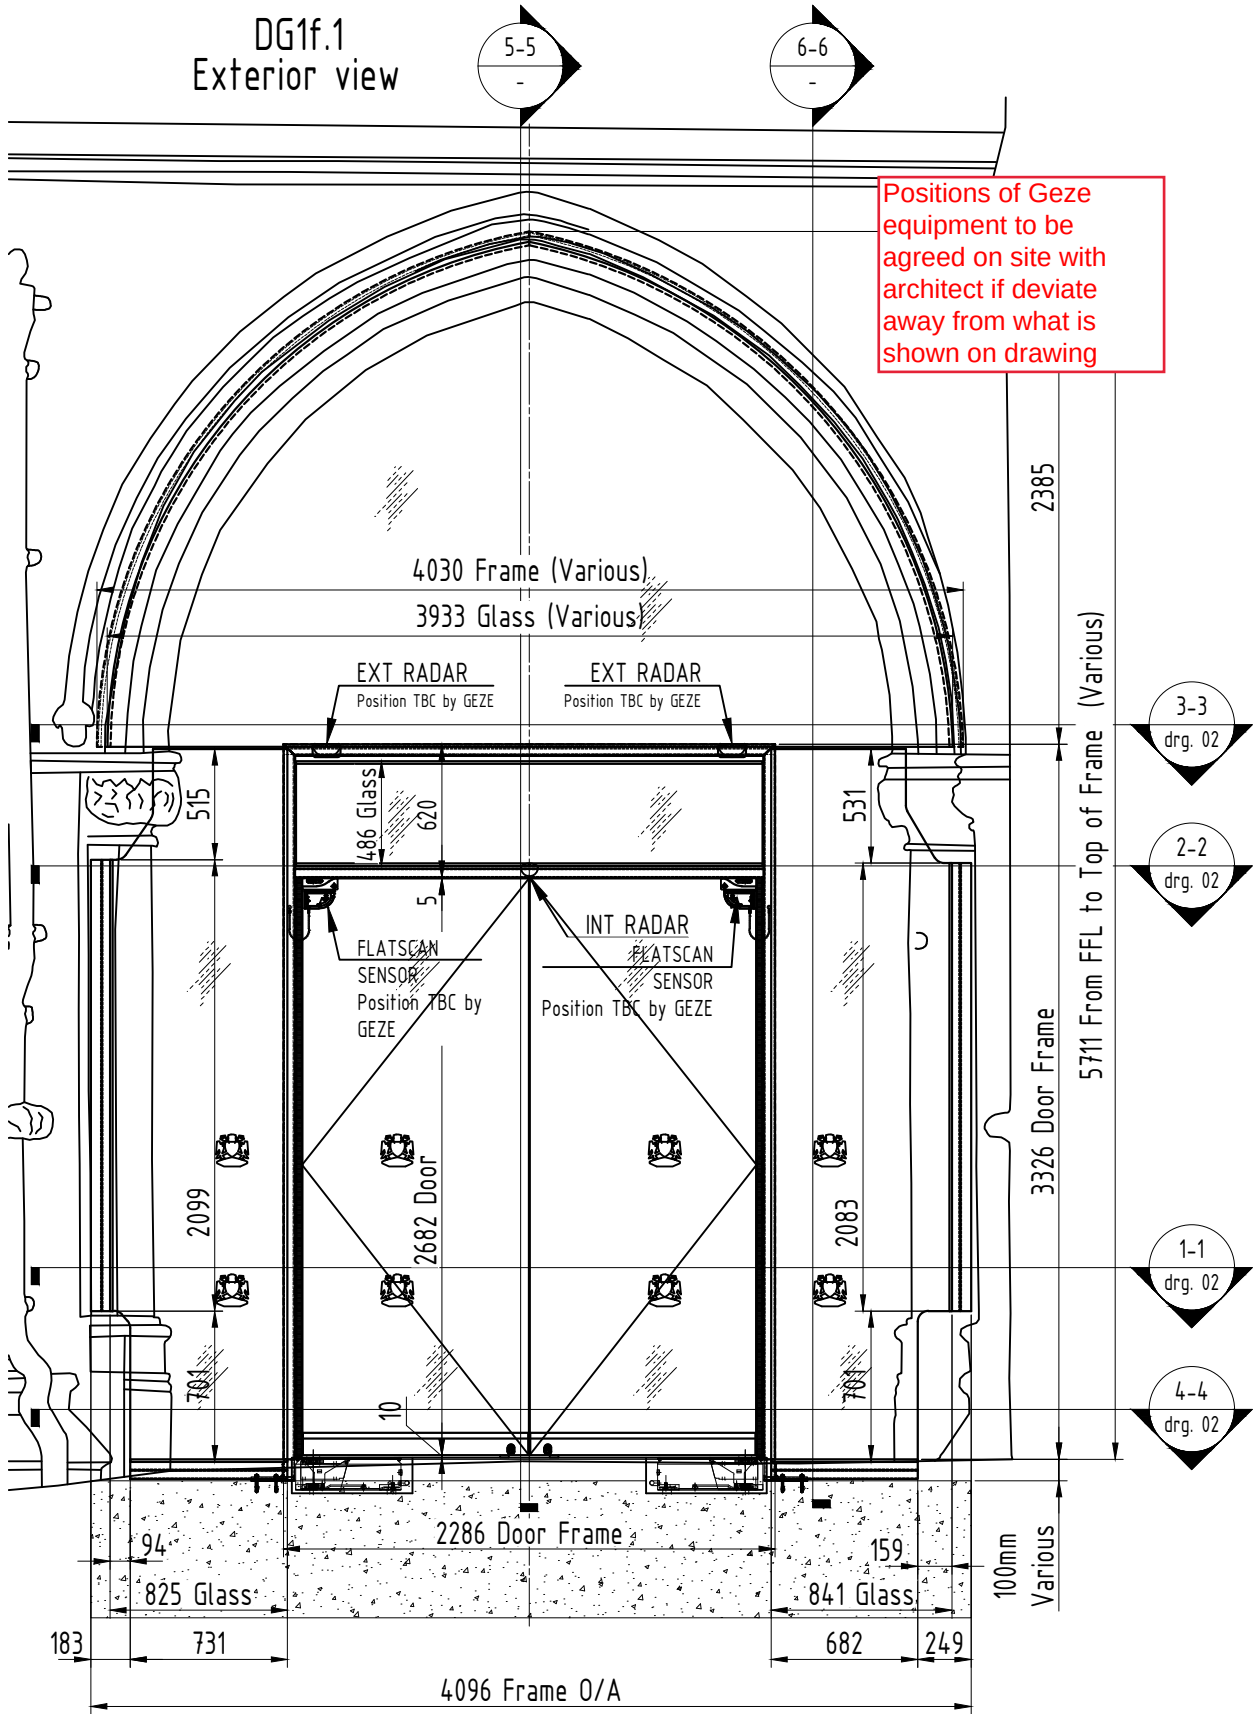

G+G to ensure sub-structure adequate to support installation

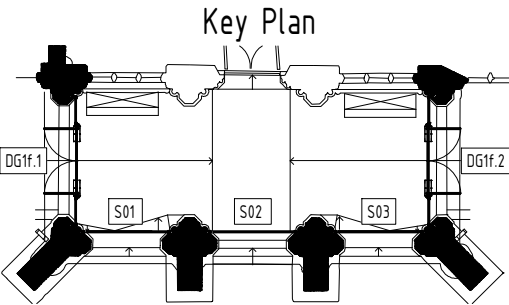


Donald Insall Associates Chartered Architects and Historic Building Consultants	
Review of this drawing is solely for the purpose of ascertaining conformity with the basic design concept, profiles, general arrangement and general compliance with the information contained in the contract documents and does not relieve the Consultant/Contractor/Sub-Contractor/Trade Contractor of any design responsibilities defined in the contract documents	
A	No Comment:
B x	Amend as noted:
C	Amend and re-submit:
D	Not Inspected:
Date Received: 03.07.23 Date Returned: 18.07.23	
Checked by: RZM	

C. COPYRIGHT & DESIGN	PROJECT/SITE ADDRESS: Rochdale Town Hall
COPYRIGHT & DESIGN RIGHT 2008	
	TEL:
	FAX:


08 - as per comments	30.06.2023
07 - Glass thickness changed	20.06.2023
REVISIONS	
01 - as per comments	23.04.2023
02 - New details for radar sensors	02.05.2023
03 - as per comments	07.05.2023
04 - as per comments	15.05.2023
05 - as per comments	18.05.2023
Note: CDM regulations will apply to status approval of drawings and manufacture will only commence on receipt of 'A' status approval of drawings issued.	
C = TO BE AMENDED - Drawings to be resubmitted. B = APPROVED WITH AMENDMENTS - Drawings to be resubmitted with final amendments included. A = APPROVED FOR PRODUCTION, NO COMMENTS - Procurement of materials, manufacture and installation to commence.	

DATE 14/04/23	DRAWN by RZH
CHECKED by Project M.	
SCALE 1:35@A3	Rev. 08
DRAWING REF. 01	
DRAWING TITLE Door DG1f.1. Exterior View. Sections 4-4, 5-5	
DRAWING STATUS	Approval


Section 1-1

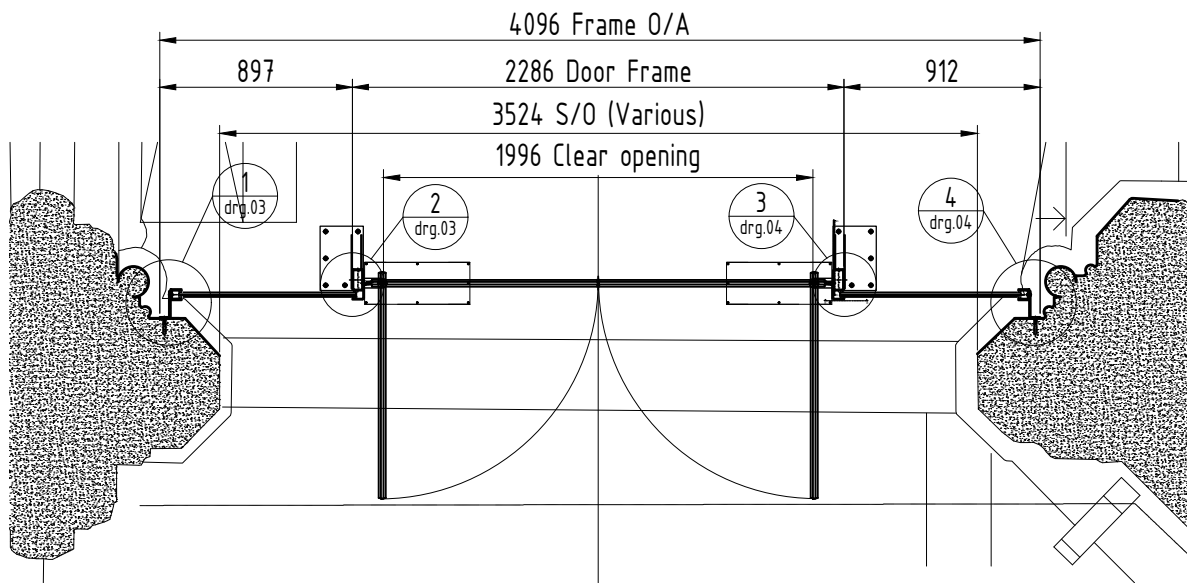


Section 2-2

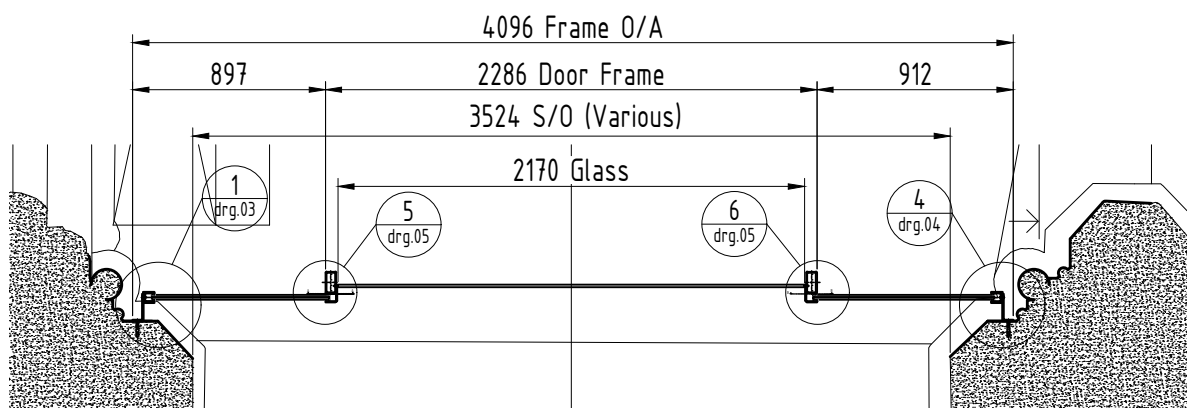

Section 3-3

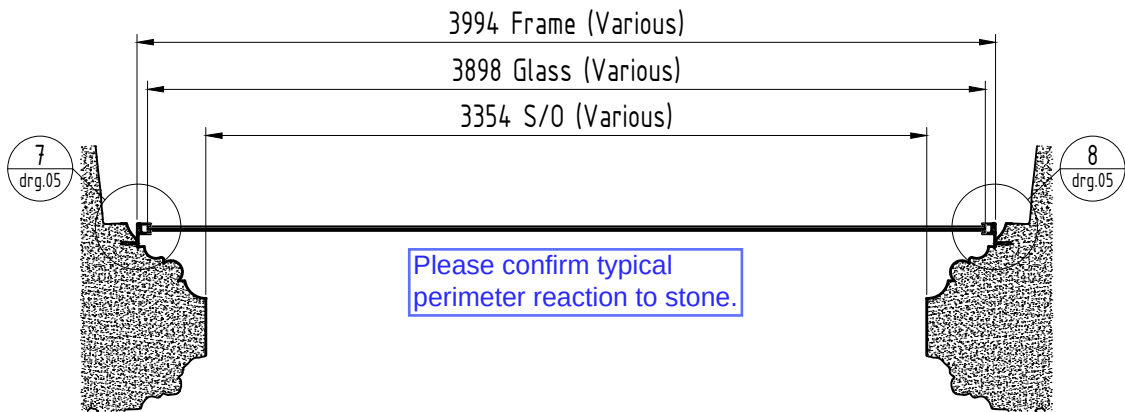

Section 4-4

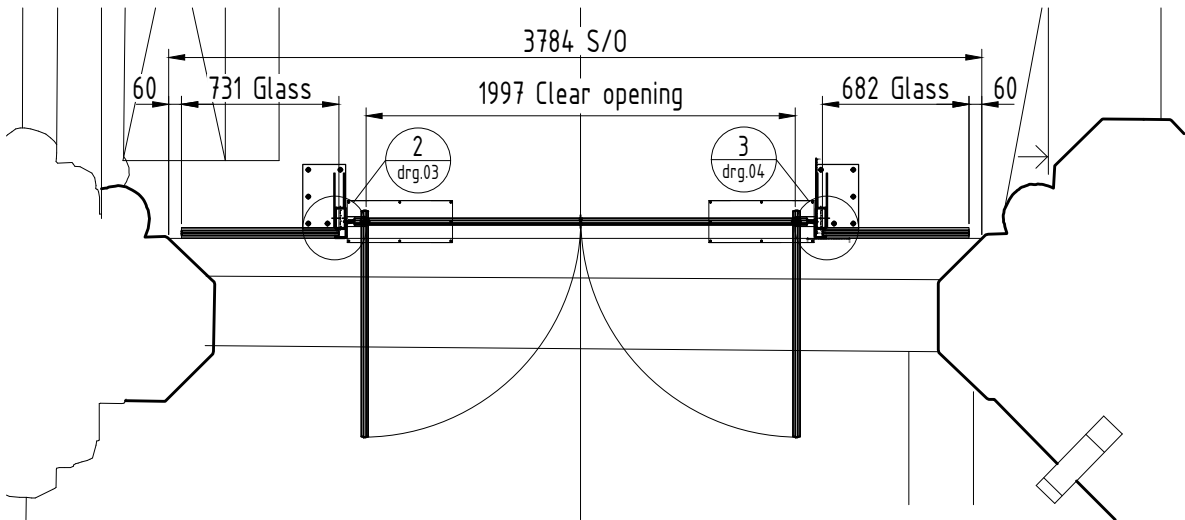

C COPYRIGHT & DESIGN
COPYRIGHT & DESIGN RIGHT 2008

PROJECT/SITE ADDRESS:
Rochdale Town Hall

GLASS & GENERAL

www.glassandgeneral.com

Unit 4 Heathway Industrial Estate
Manchester Way
Dagenham
Essex

Rm10 8PN

Tel: 0845 371 4450
Fax: 0845 371 4455

TEL:

FAX:

08 - as per comments

30.06.2023

07 - Glass thickness changed

20.06.2023

REVISIONS

01 - as per comments

23.04.2023

02 - New details for radar sensors

02.05.2023

03 - as per comments

07.05.2023

04 - as per comments

15.05.2023

05 - as per comments

18.05.2023

Note: CDM regulations will apply to status approval of drawings and manufacture will only commence on receipt of 'A' status approval of drawings issued.

C = TO BE AMENDED - Drawings to be resubmitted.
B = APPROVED WITH AMENDMENTS - Drawings to be resubmitted with final amendments included.
A = APPROVED FOR PRODUCTION, NO COMMENTS - Procurement of materials, manufacture and installation to commence.

DATE 14/04/23

DRAWN by RZH

CHECKED by

Project M.

SCALE 1:35@A3

Rev. 08

DRAWING REF.



02

DRAWING TITLE

Door DG1f.1. Sections 1-1, 2-2, 3-3, 4-4


DRAWING STATUS

Approval

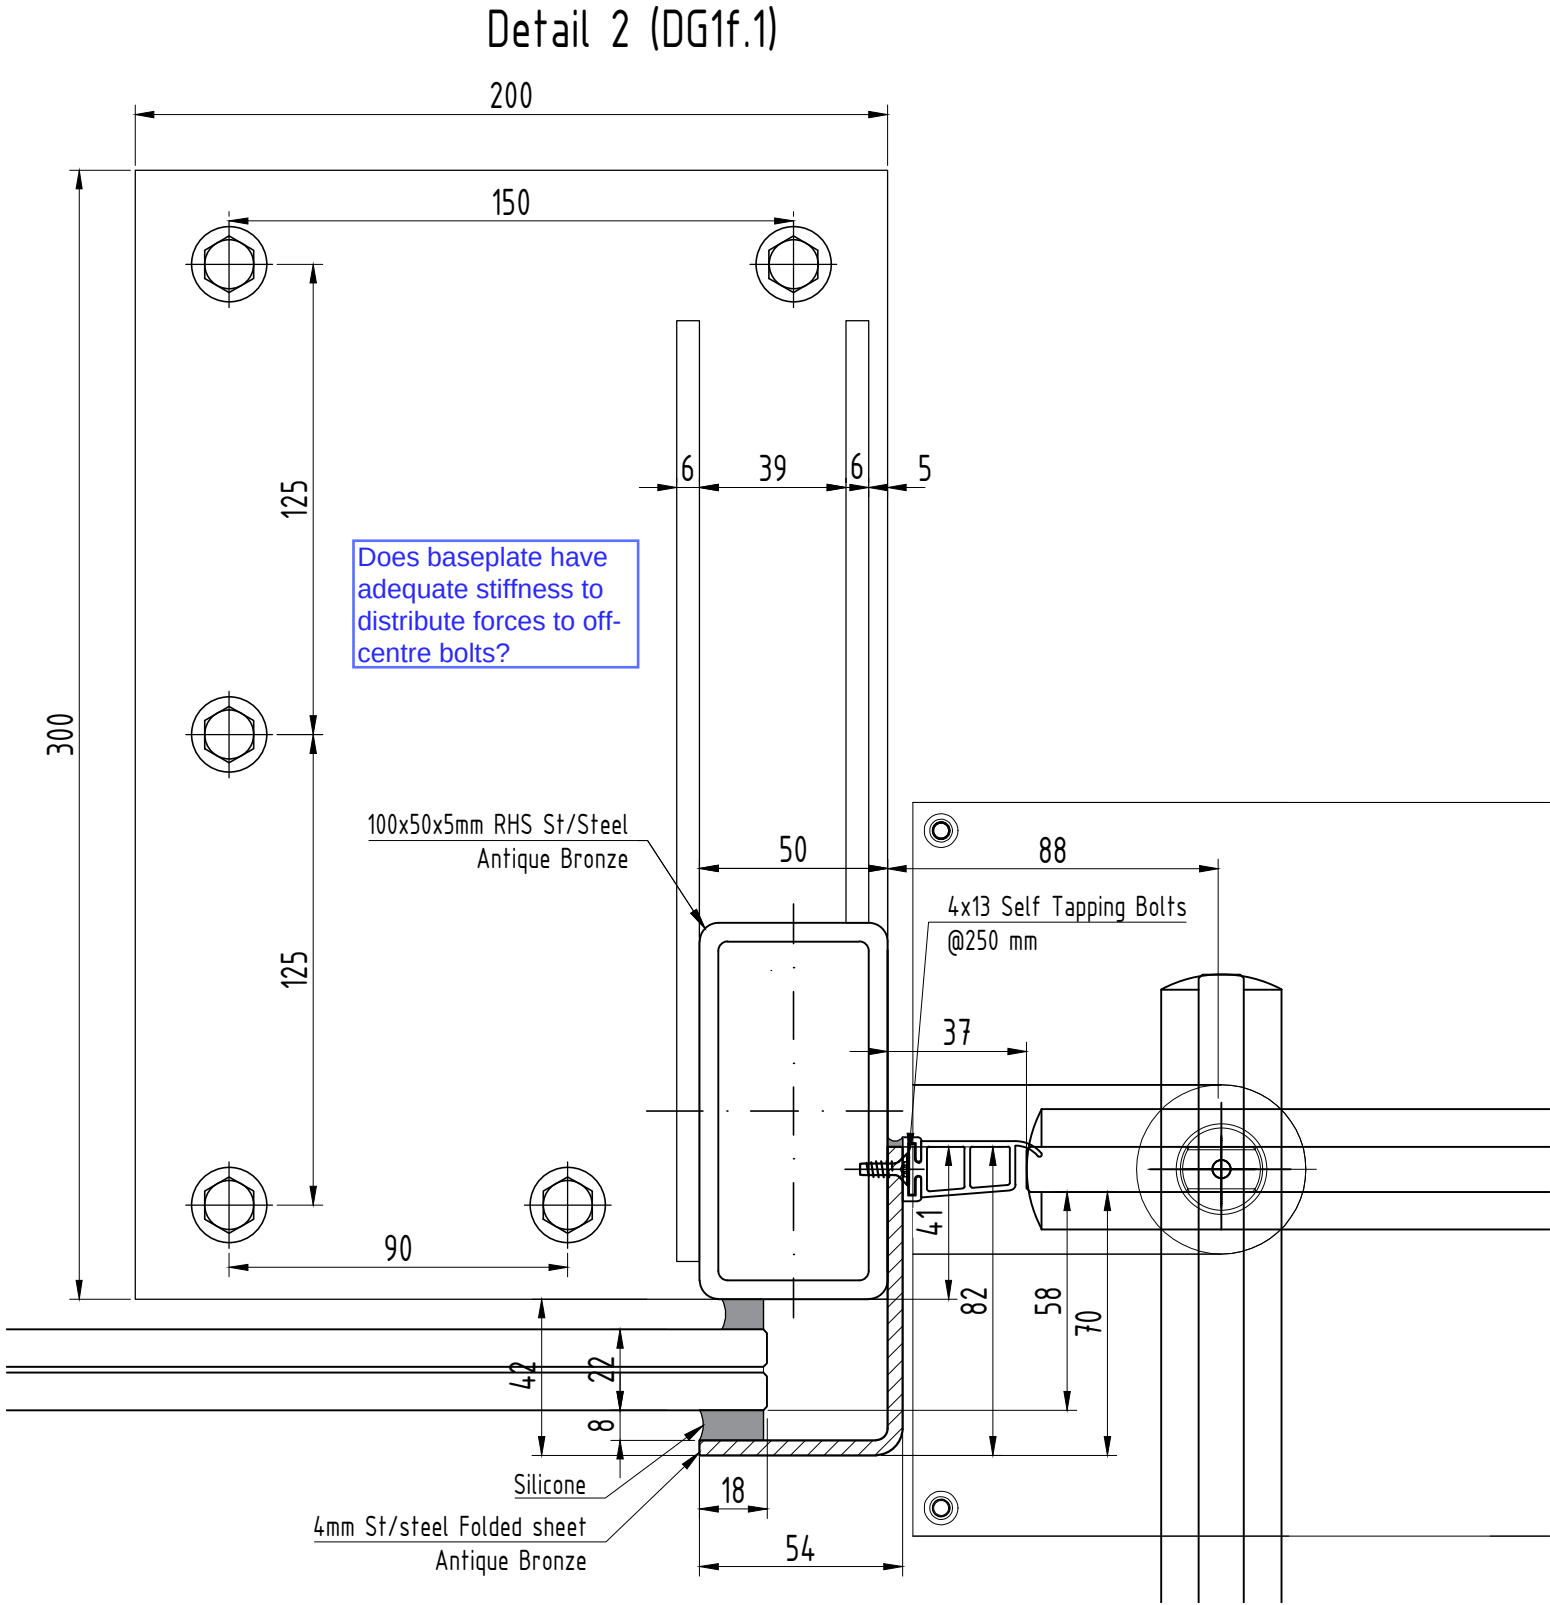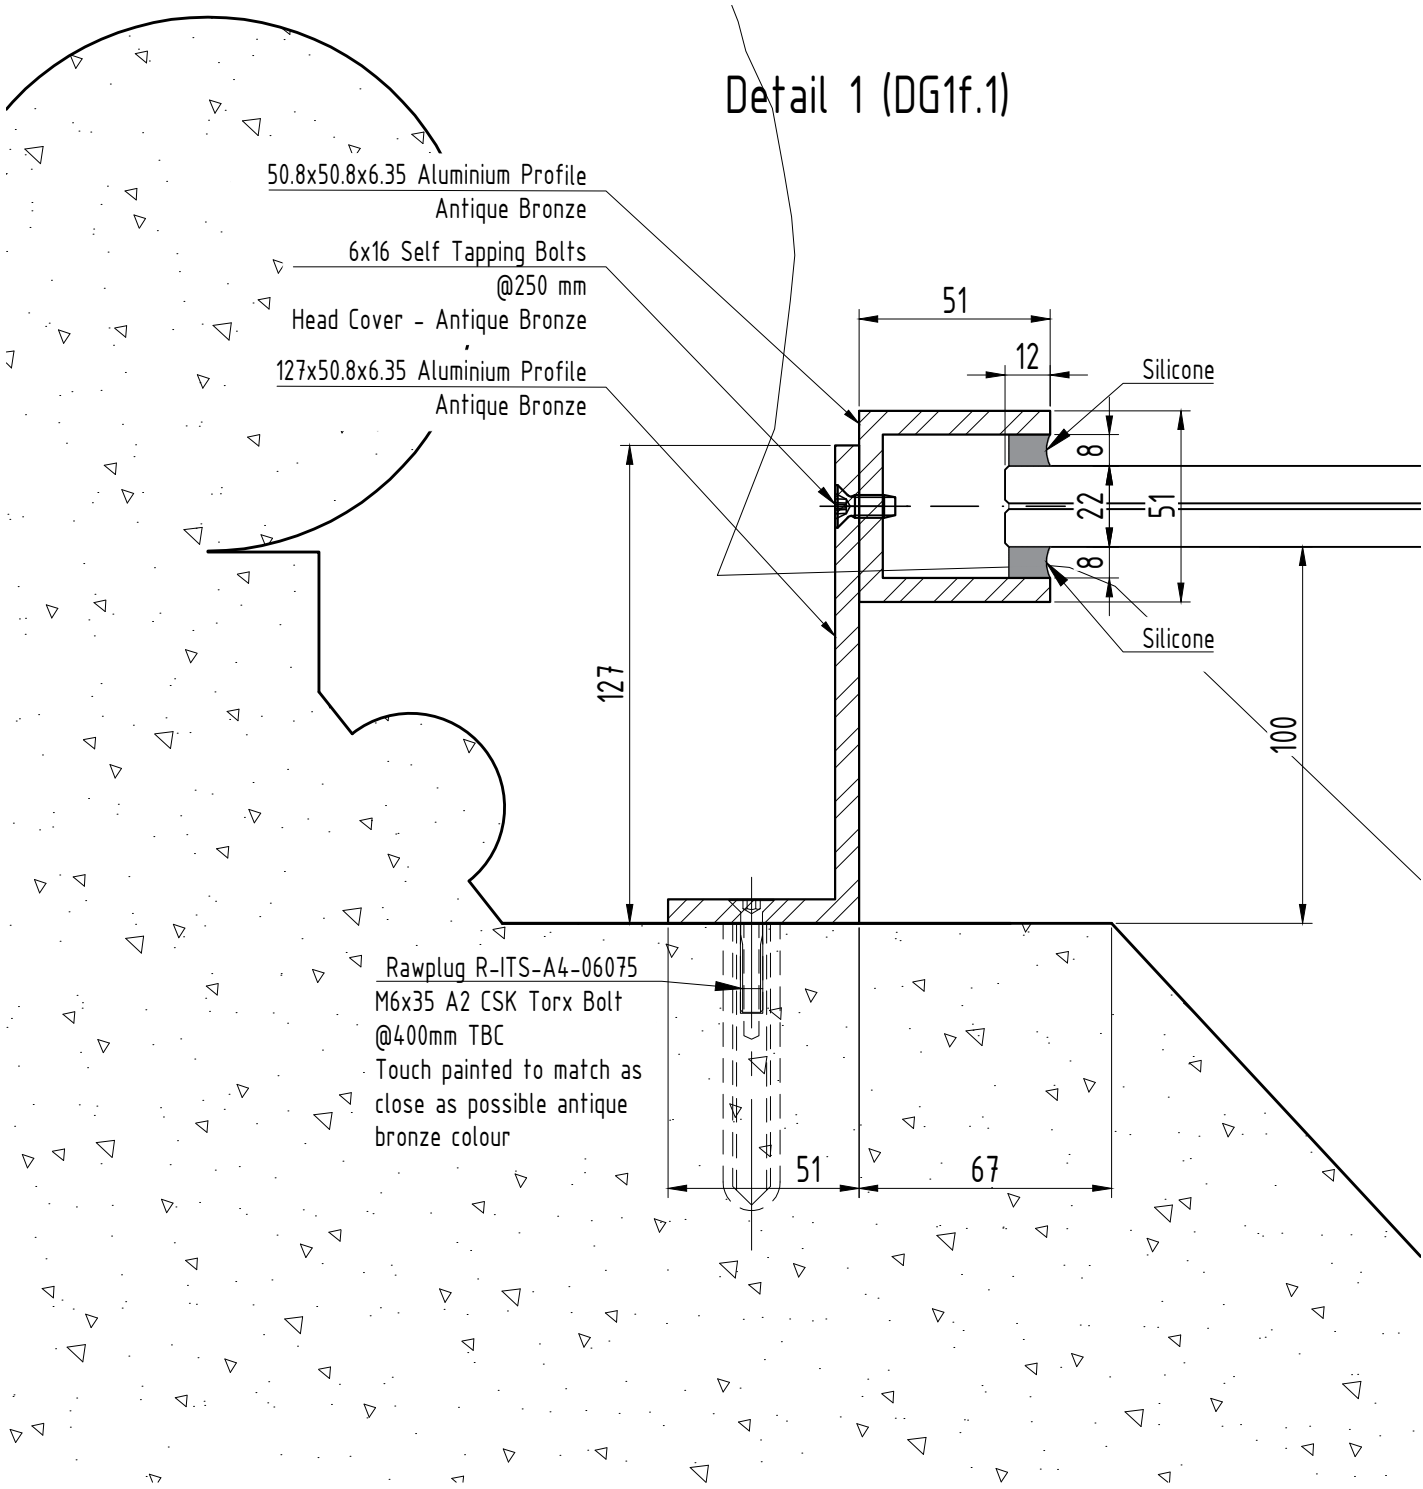


C. COPYRIGHT & DESIGN COPYRIGHT & DESIGN RIGHT 2008	PROJECT/SITE ADDRESS: Rochdale Town Hall	GLASS & GENERAL www.glassandgeneral.com Unit 4 Heathway Industrial Estate Manchester Way Dagenham Essex	REVISIONS	DATE 14/04/23	DRAWN by RZH	
			01 - as per comments23.04.2023	CHECKED by	Project M.	
			02 - New details for radar sensors02.05.2023	SCALE 1:2@A3	Rev. 08	
			03 - as per comments07.05.2023	DRAWING REF.		
			04 - as per comments15.05.2023	03		
		05 - as per comments18.05.2023				
			Note: CDM regulations will apply to status approval of drawings and manufacture will only commence on receipt of 'A' status approval of drawings issued. C = TO BE AMENDED - Drawings to be resubmitted. B = APPROVED WITH AMENDMENTS - Drawings to be resubmitted with final amendments included. A = APPROVED FOR PRODUCTION, NO COMMENTS - Procurement of materials, manufacture and installation to commence.			
TEL:	Rm10 8PN Tel: 0845 371 4450	DRAWING TITLE Door DG1f.1. Detail 1, 2				
FAX:	Fax: 0845 371 4455	DRAWING STATUS		Approval		

Detail 3 (DG1f.1)

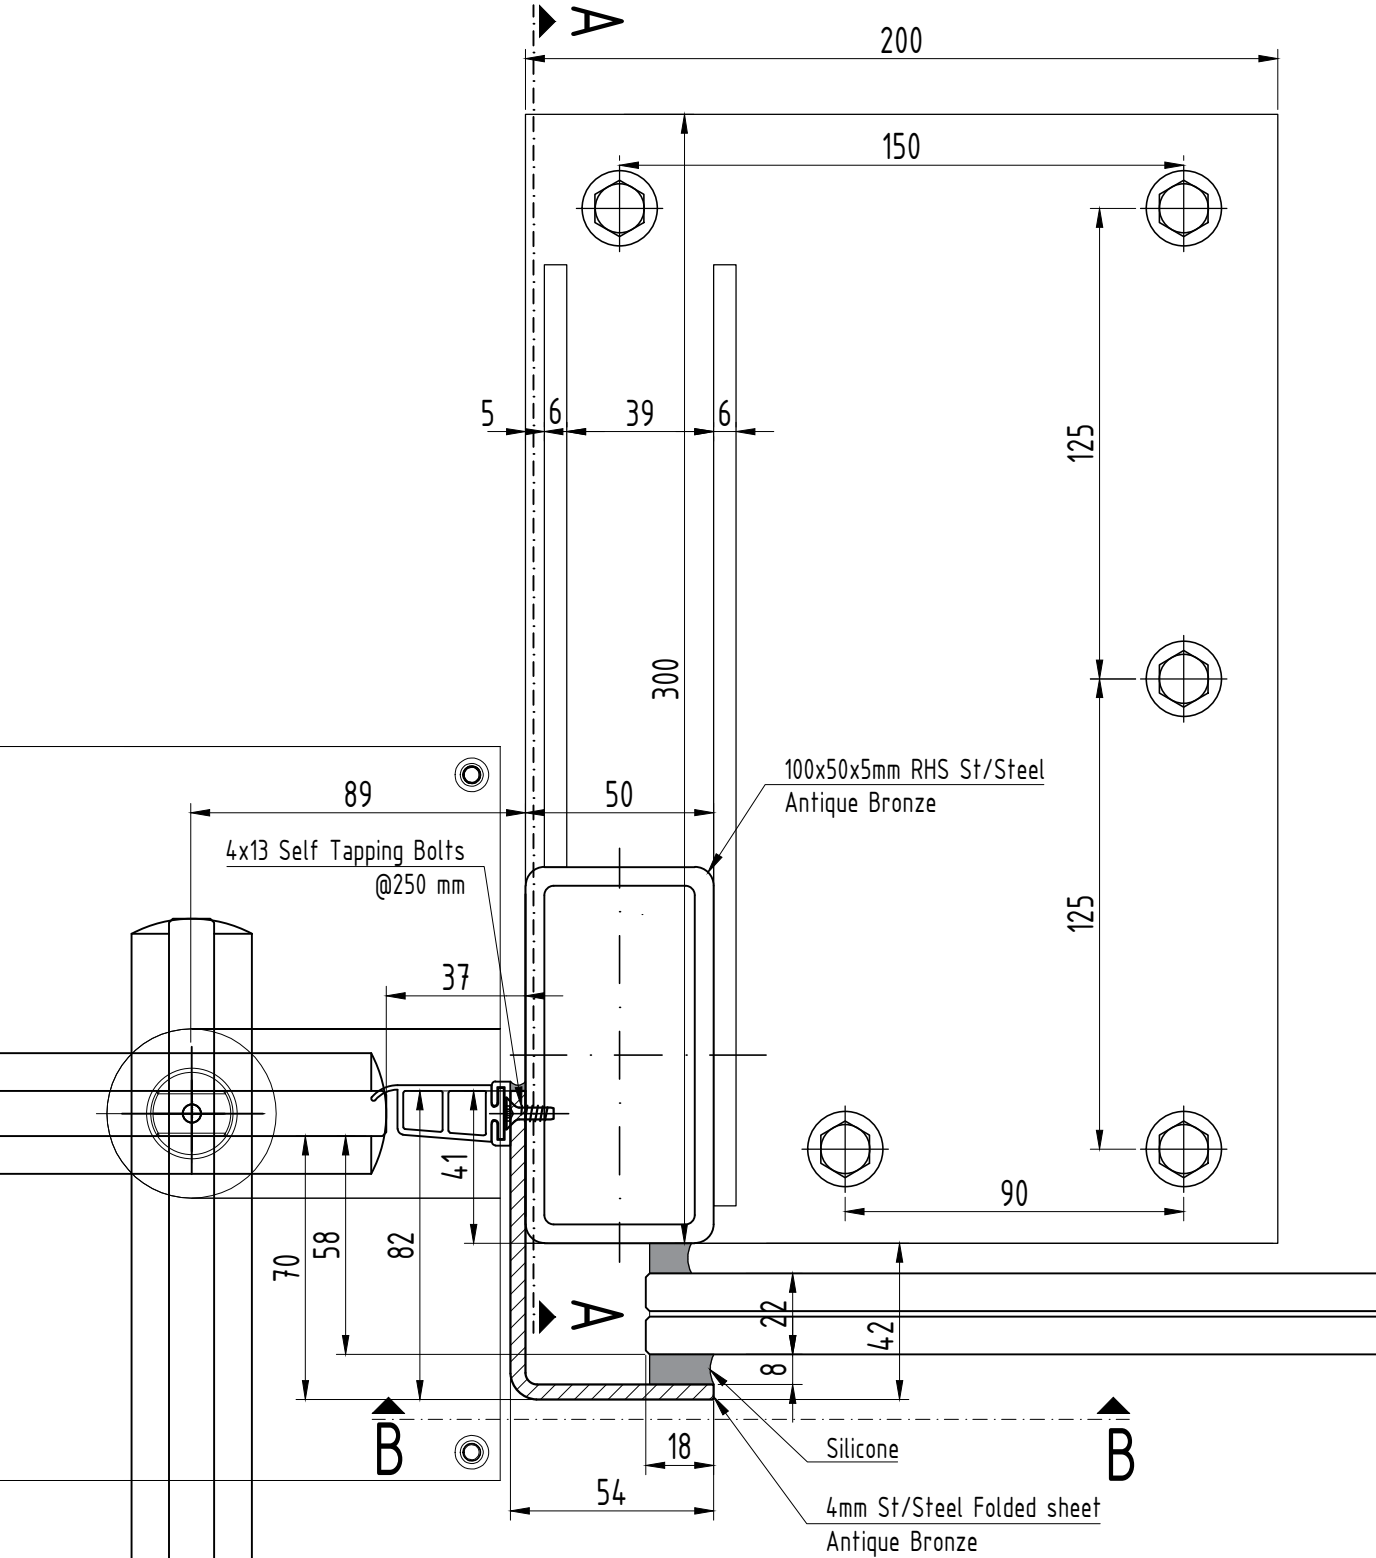

Detail 4 (DG1f.1)

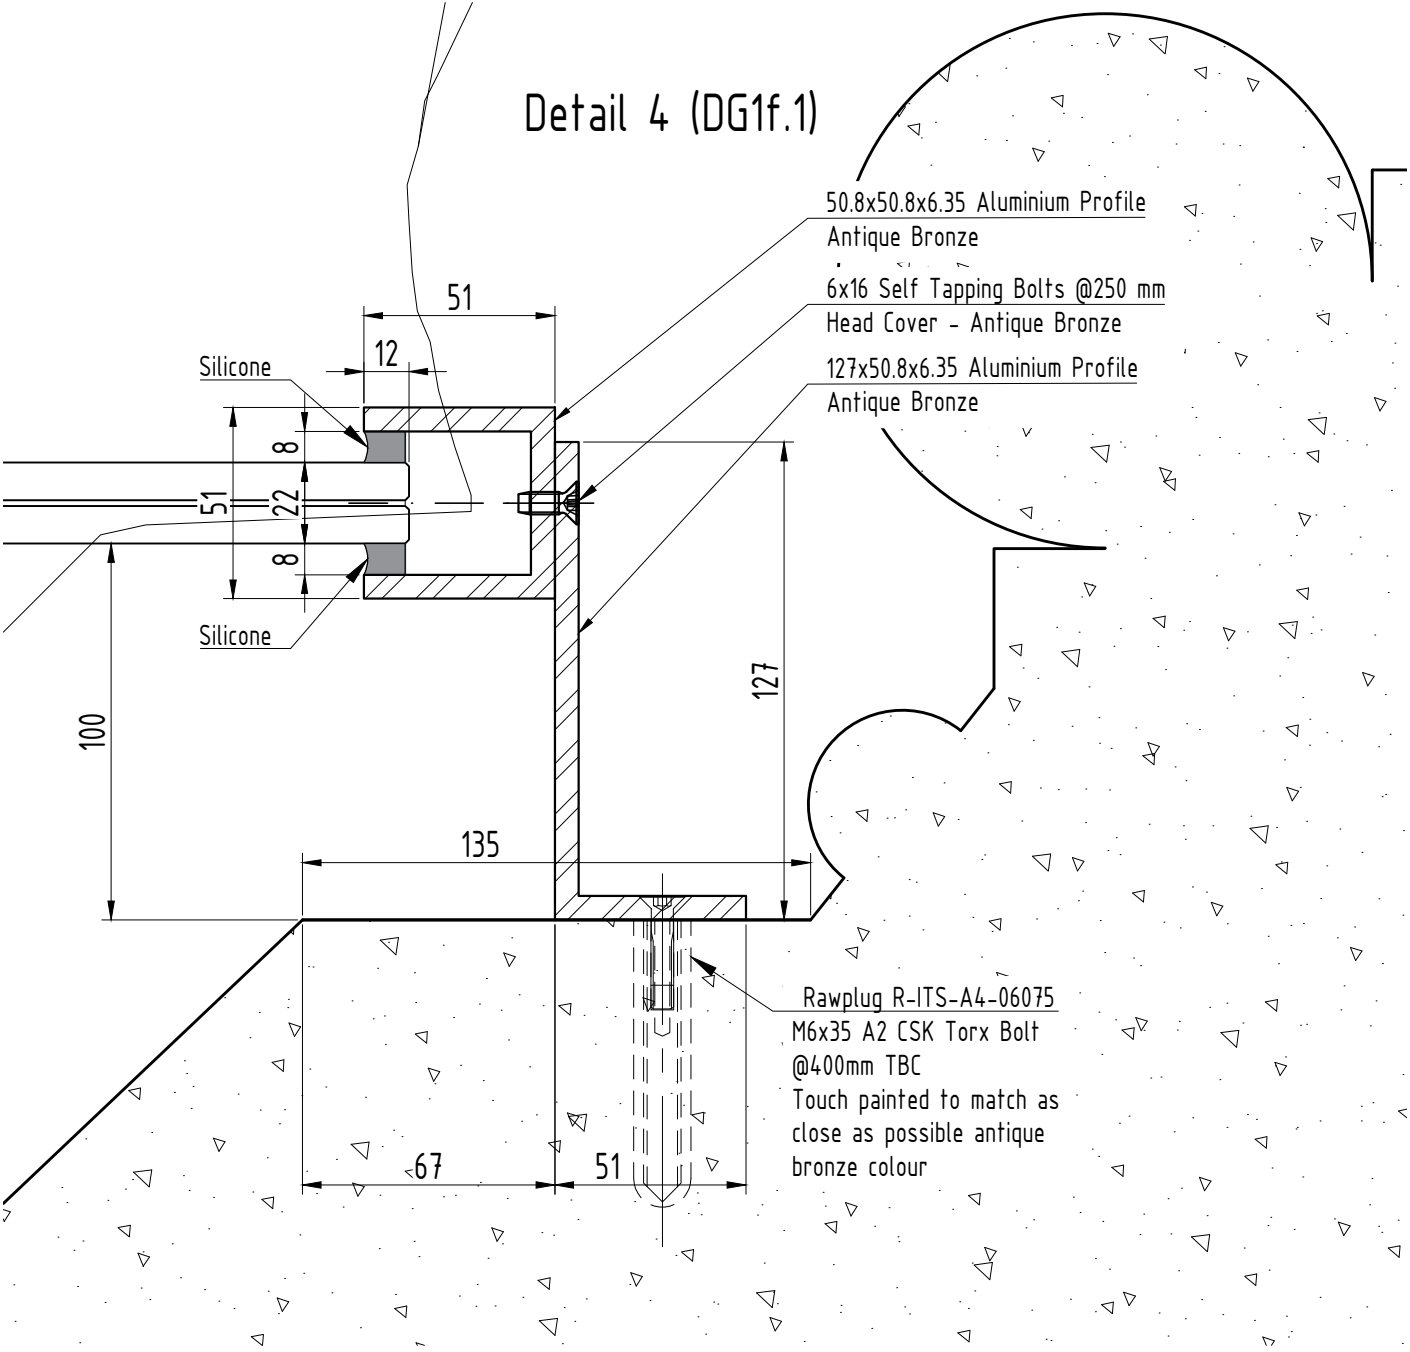

C COPYRIGHT & DESIGN
COPYRIGHT & DESIGN RIGHT 2008

PROJECT/SITE ADDRESS:
Rochdale Town Hall

GLASS & GENERAL

www.glassandgeneral.com

Unit 4 Heathway Industrial Estate
Manchester Way
Dagenham
Essex

Rm10 8PN

Tel: 0845 371 4450
Fax: 0845 371 4455

TEL:

FAX:

08 - as per comments
07 - Glass thickness changed



30.06.2023
20.06.2023

REVISIONS	
01 - as per comments	23.04.2023
02 - New details for radar sensors	02.05.2023
03 - as per comments	07.05.2023
04 - as per comments	15.05.2023
05 - as per comments	18.05.2023

Note: CDM regulations will apply to status approval of drawings and manufacture will only commence on receipt of 'A' status approval of drawings issued.


C = TO BE AMENDED - Drawings to be resubmitted.
B = APPROVED WITH AMENDMENTS - Drawings to be resubmitted with final amendments included.
A = APPROVED FOR PRODUCTION, NO COMMENTS - Procurement of materials, manufacture and installation to commence.

DATE 14/04/23	DRAWN by RZH
CHECKED by	Project M.
SCALE 1:2@A3	Rev. 08
DRAWING REF. 04	
DRAWING TITLE Door DG1f.1. Detail 3, 4	
DRAWING STATUS	Approval

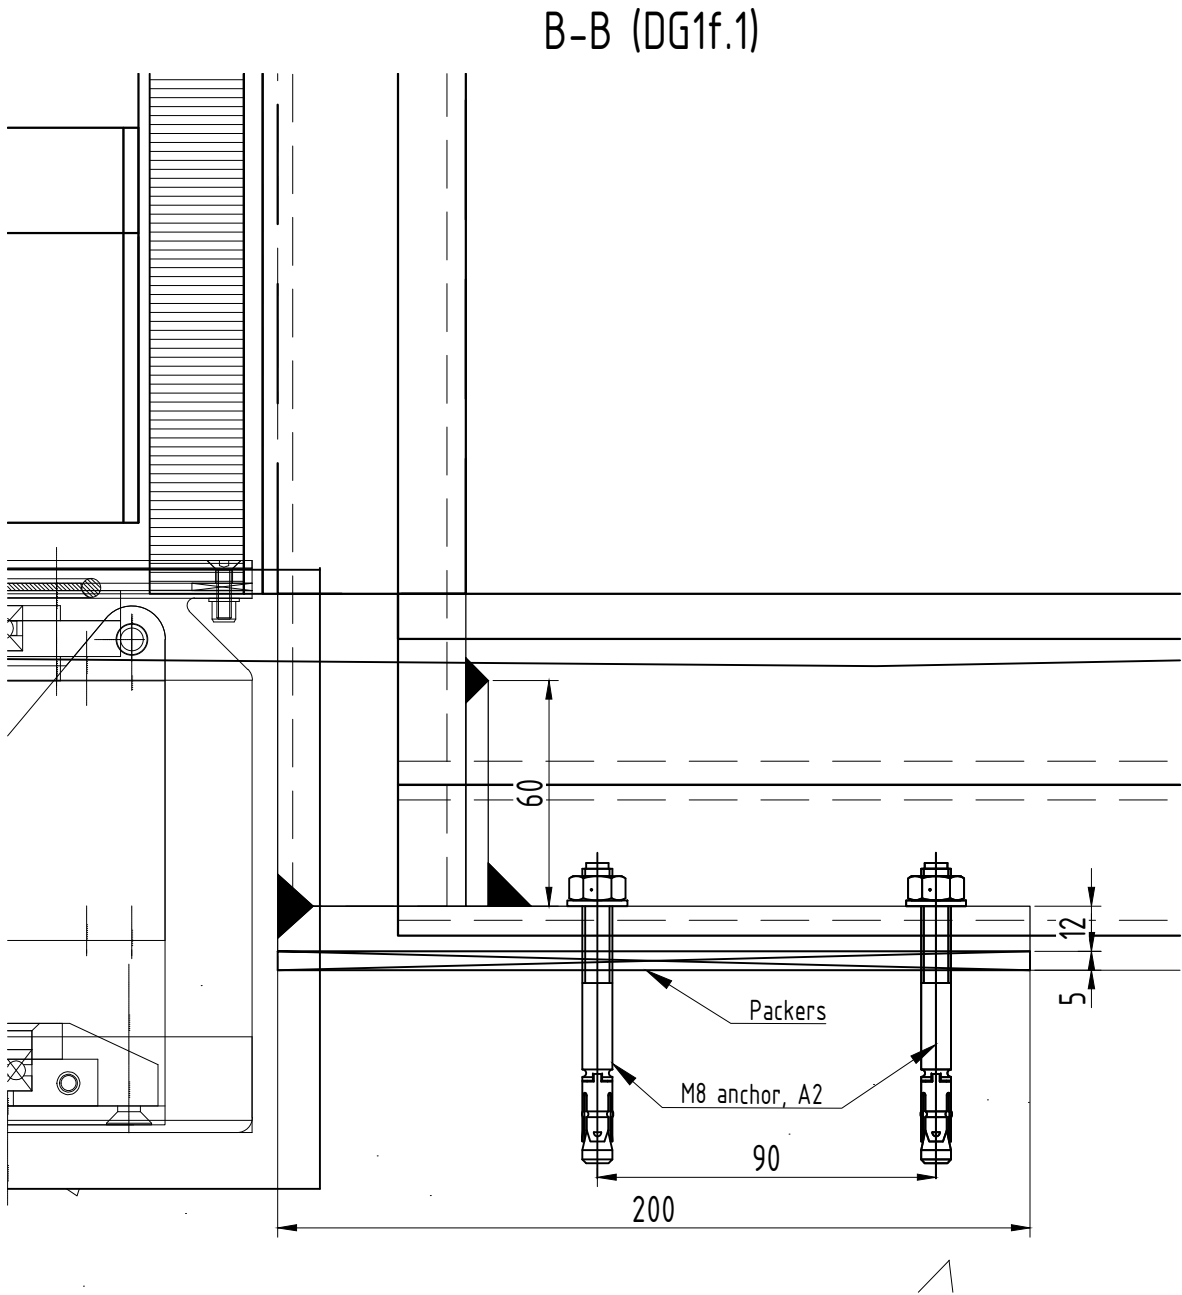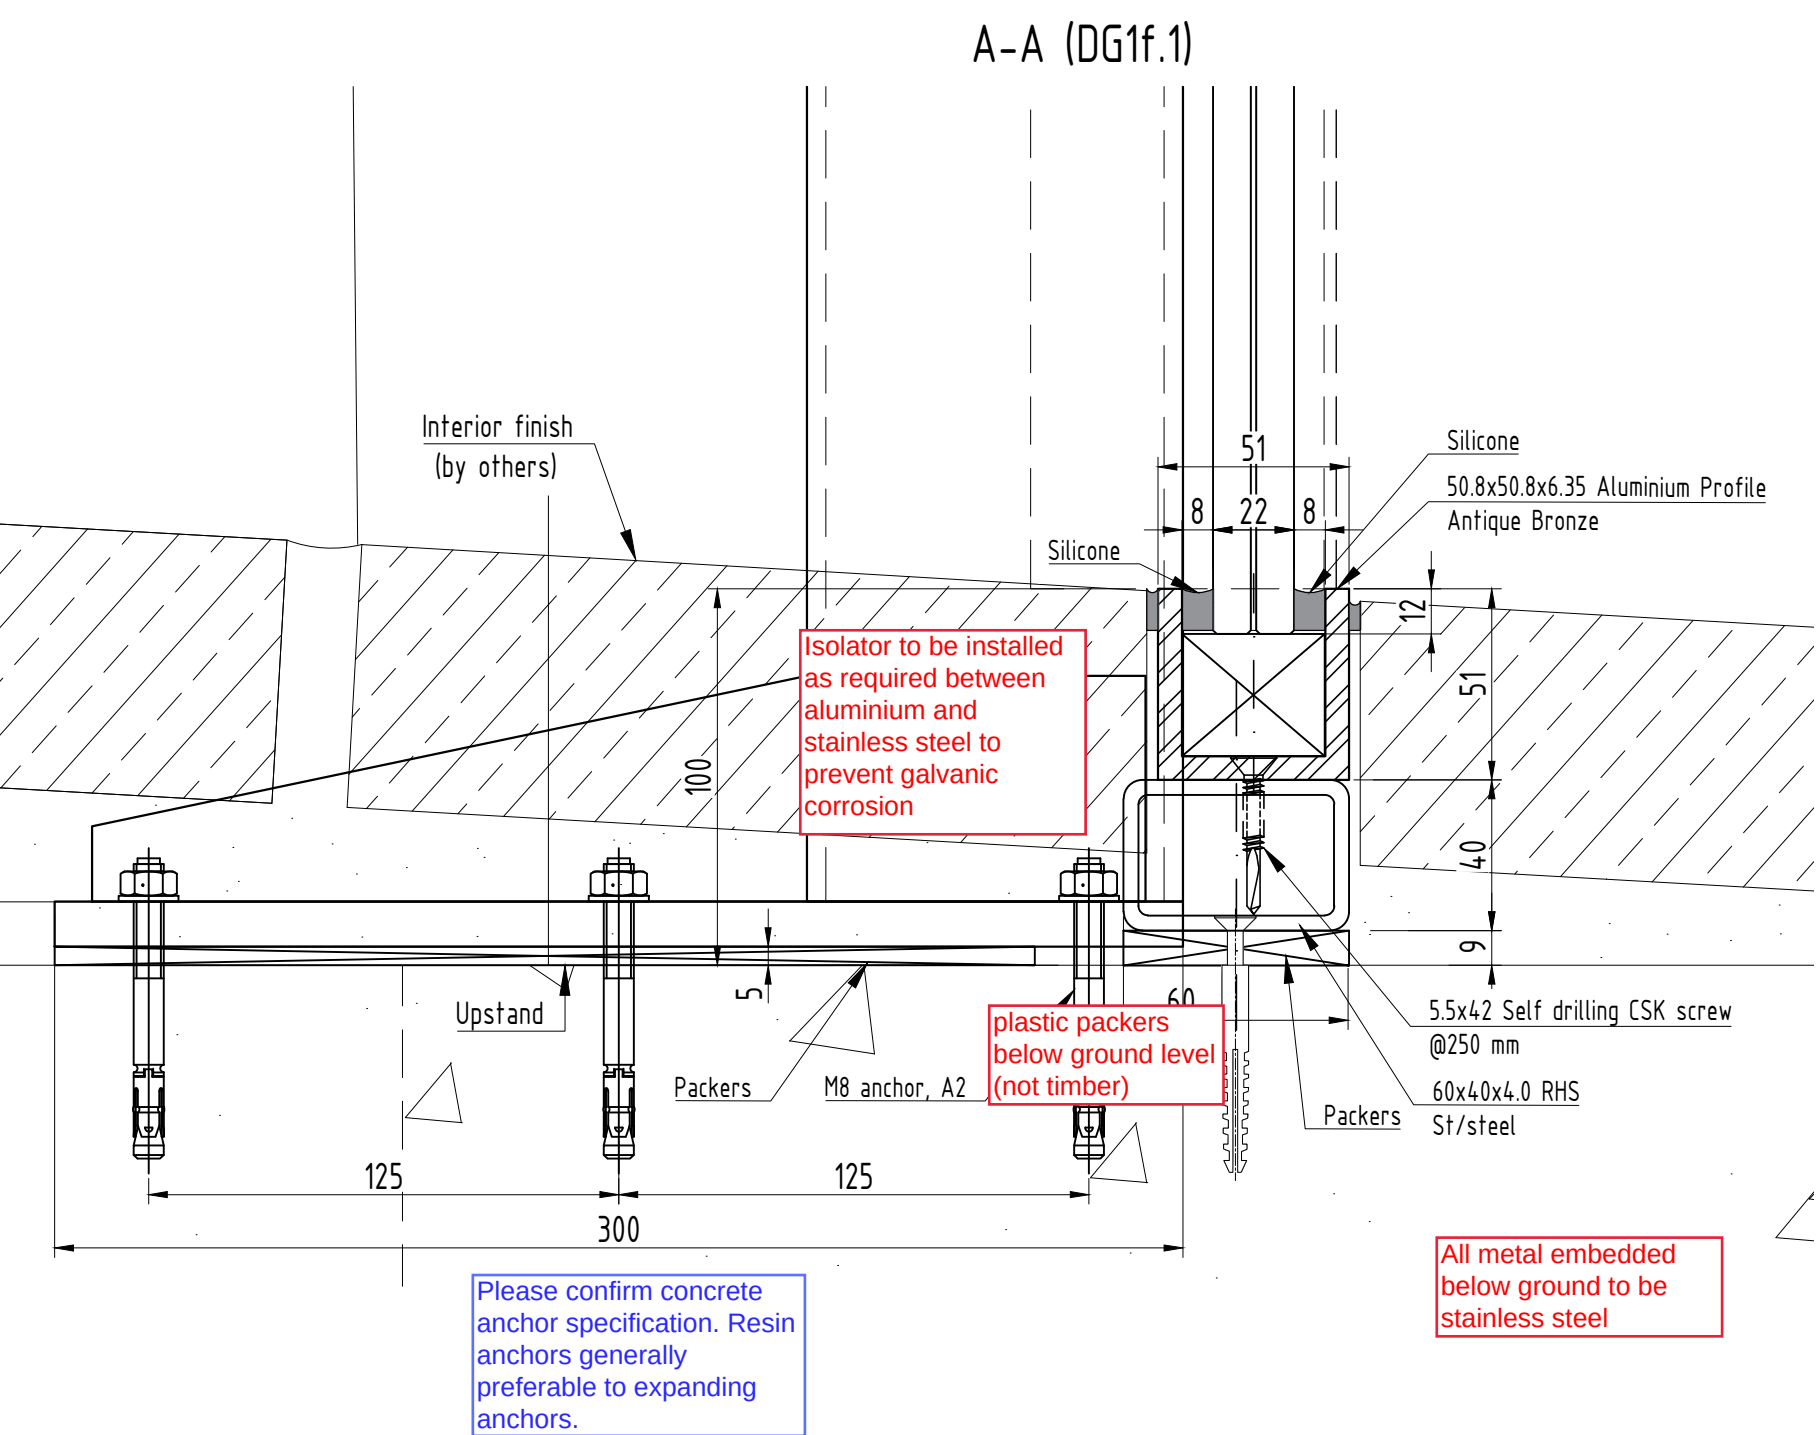


C COPYRIGHT & DESIGN COPYRIGHT & DESIGN RIGHT 2008	PROJECT/SITE ADDRESS: Rochdale Town Hall	GLASS & GENERAL www.glassandgeneral.com Unit 4 Heathway Industrial Estate Manchester Way Dagenham Essex	REVISIONS	DATE 14/04/23	DRAWN by RZH	
			01 - as per comments23.04.2023	CHECKED by	Project M.	
			02 - New details for radar sensors02.05.2023	SCALE 1:2@A3	Rev. 08	
			03 - as per comments07.05.2023	DRAWING REF.		
			04 - as per comments15.05.2023	04a		
			05 - as per comments18.05.2023	DRAWING TITLE		
	TEL:	Rm10 8PN	Door DG1f.1. Detail 3. Section A-A, B-B			
	FAX:	Tel: 0845 371 4450 Fax: 0845 371 4455	DRAWING STATUS			
		Note: CDM regulations will apply to status approval of drawings and manufacture will only commence on receipt of 'A' status approval of drawings issued. C = TO BE AMENDED - Drawings to be resubmitted. B = APPROVED WITH AMENDMENTS - Drawings to be resubmitted with final amendments included. A = APPROVED FOR PRODUCTION, NO COMMENTS - Procurement of materials, manufacture and installation to commence.		Approval		


Detail 5 (DG1f.1)

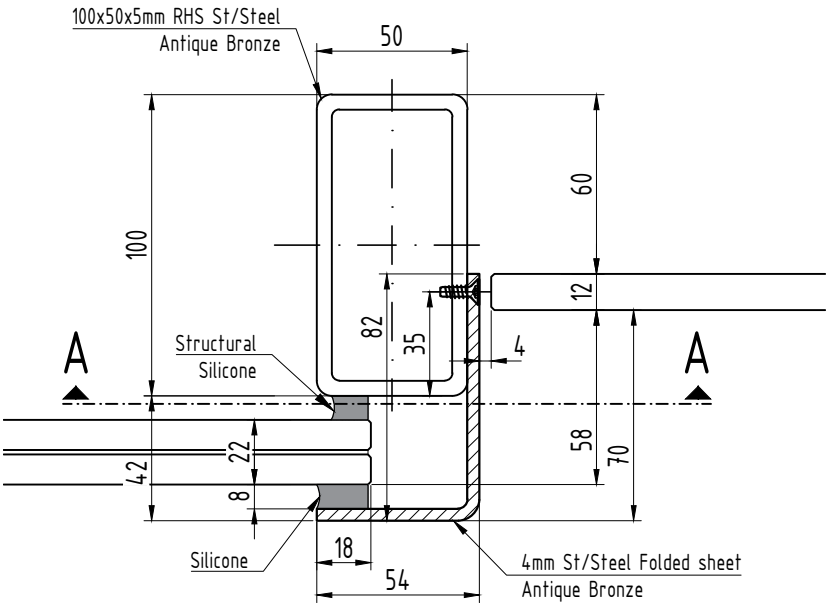


Detail 6 (DG1f.1)

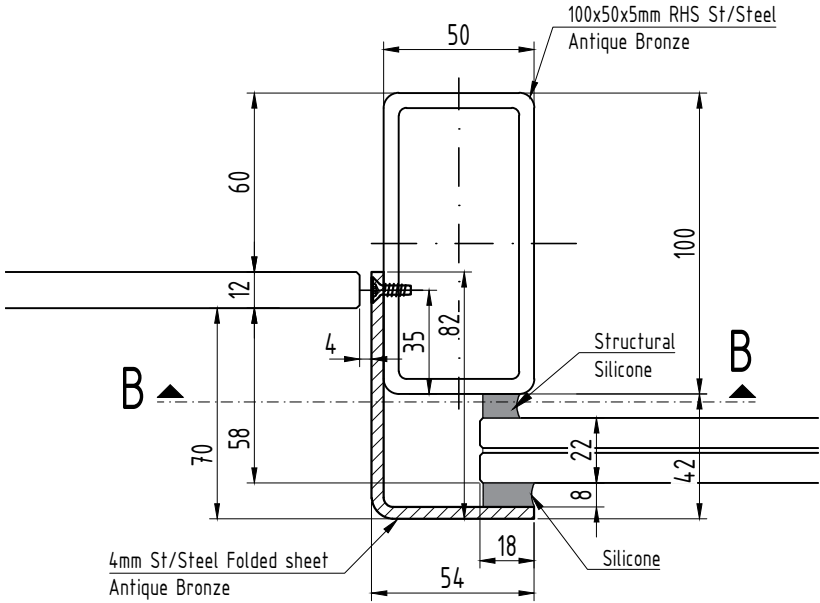


B-B (DG1f.1)

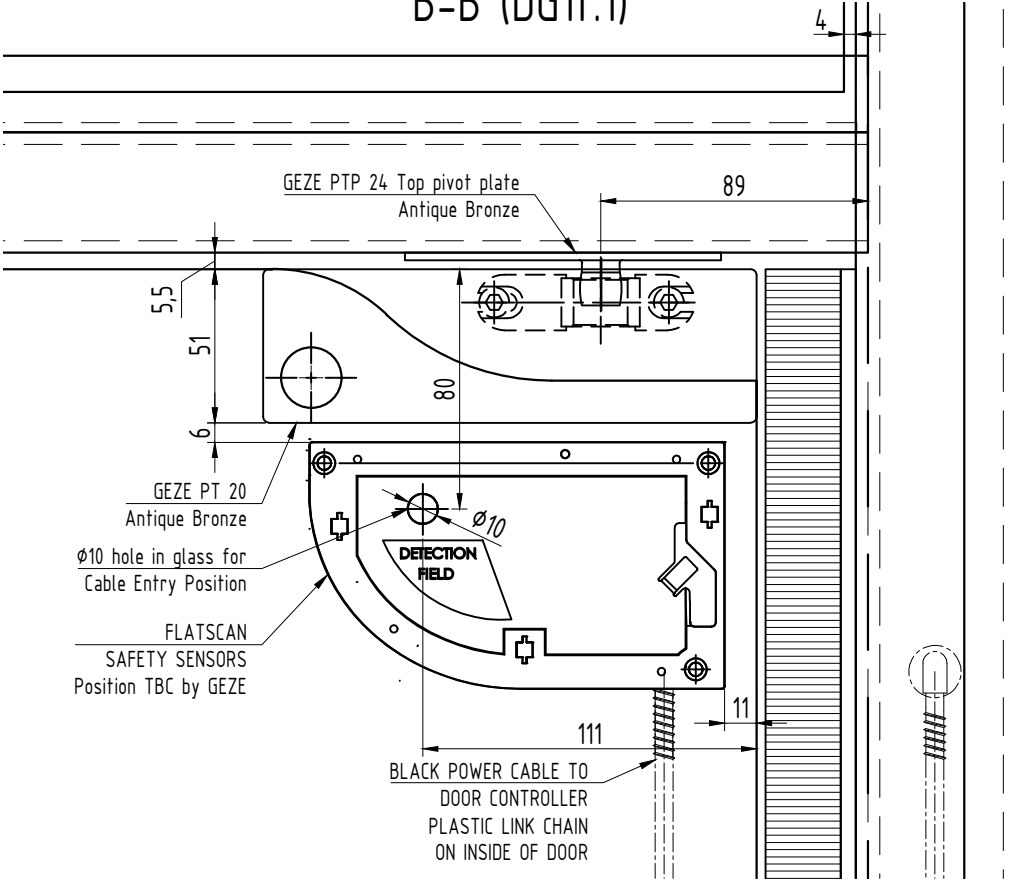


A-A (DG1f.1)

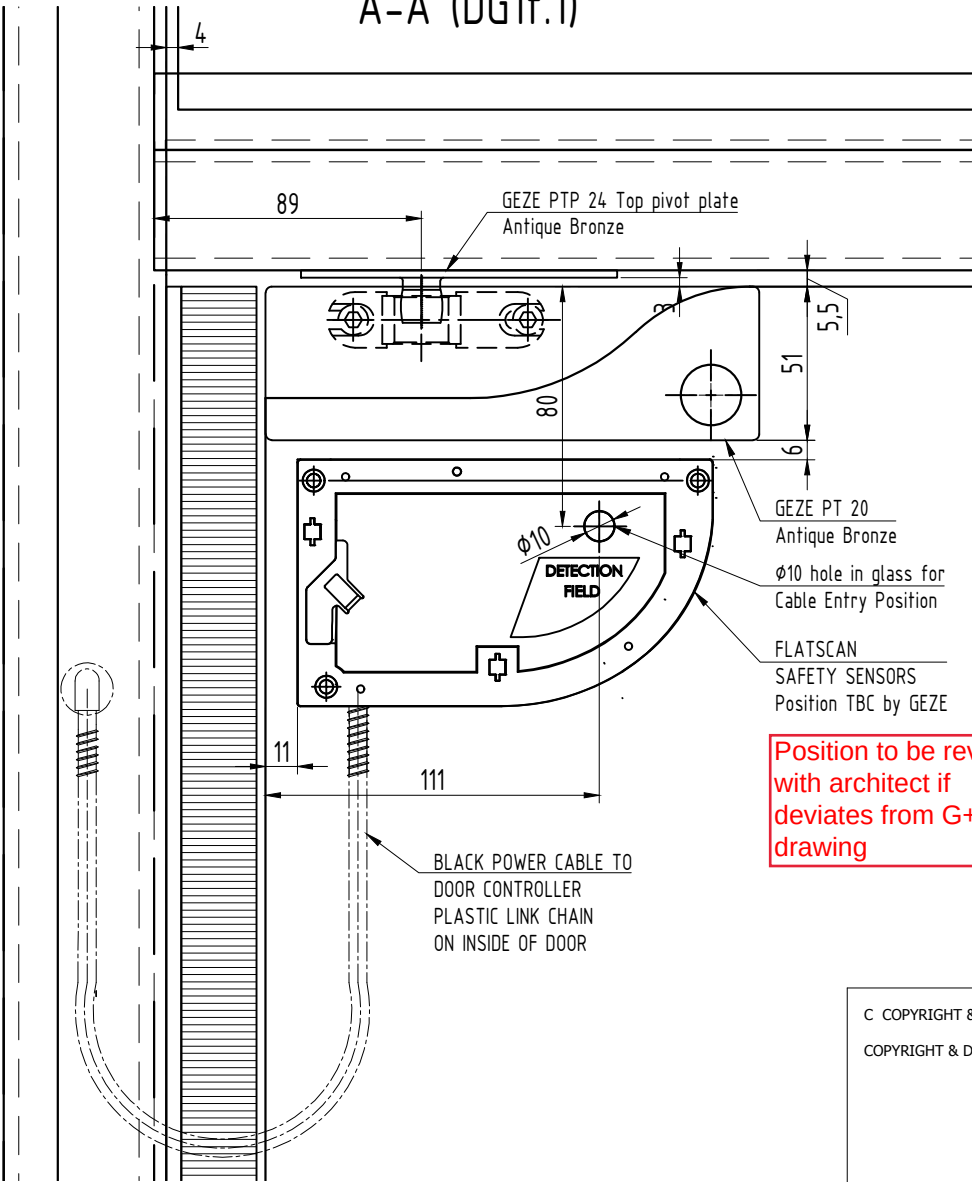

Detail 7 (DG1f.1)

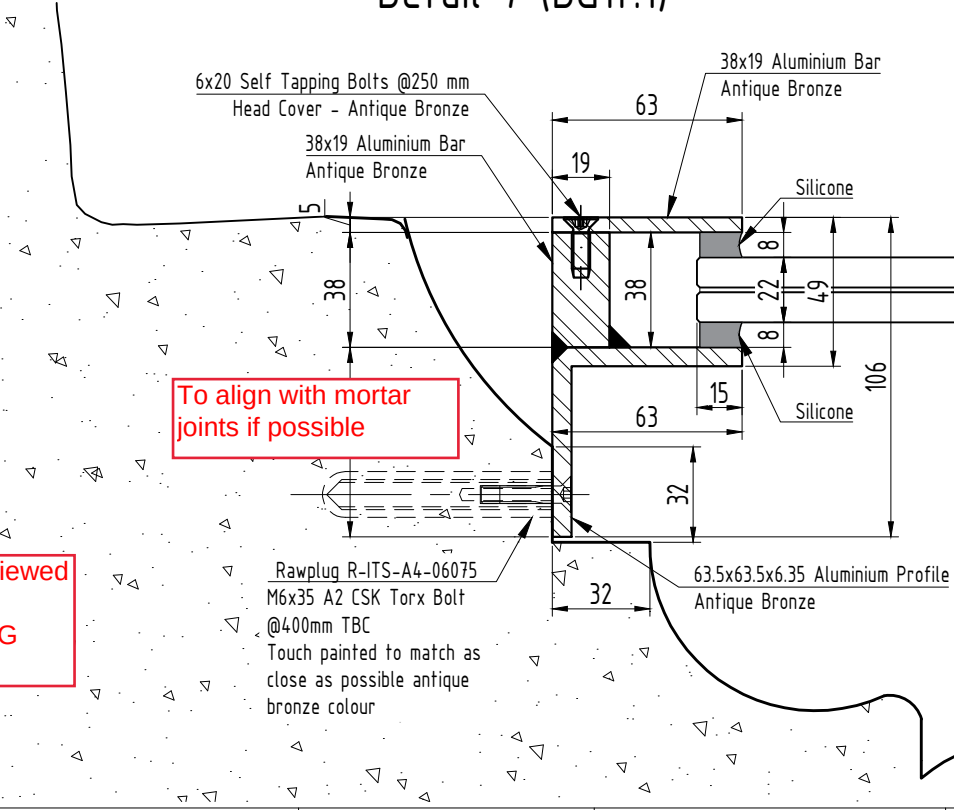


Detail 8 (DG1f.1)

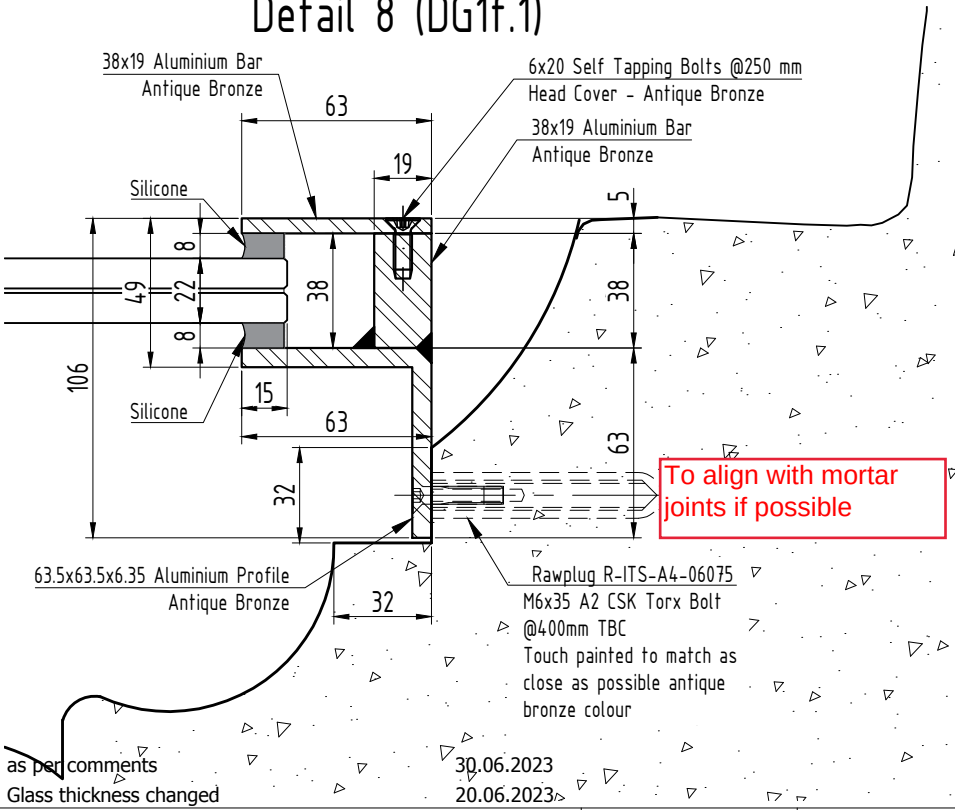


C COPYRIGHT & DESIGN COPYRIGHT & DESIGN RIGHT 2008	PROJECT/SITE ADDRESS: Rochdale Town Hall	GLASS & GENERAL www.glassandgeneral.com Unit 4 Heathway Industrial Estate Manchester Way Dagenham Essex Rm10 8PN Tel: 0845 371 4450 Fax: 0845 371 4455	REVISIONS 01 - as per comments 23.04.2023 02 - New details for radar sensors 02.05.2023 03 - as per comments 07.05.2023 04 - as per comments 15.05.2023 05 - as per comments 18.05.2023	DATE 14/04/23 CHECKED by SCALE 1:2.5@A3	DRAWN by Project M. Rev. 08
	TEL: FAX:		Note: CDM regulations will apply to status approval of drawings and manufacture will only commence on receipt of 'A' status approval of drawings issued. C = TO BE AMENDED - Drawings to be resubmitted. B = APPROVED WITH AMENDMENTS - Drawings to be resubmitted with final amendments included. A = APPROVED FOR PRODUCTION, NO COMMENTS - Procurement of materials, manufacture and installation to commence.	DRAWING REF. 05	DRAWING STATUS Approval
			DRAWING TITLE Door DG1f.1. Detail 5-8		


Detail 9 (DG1f.1)

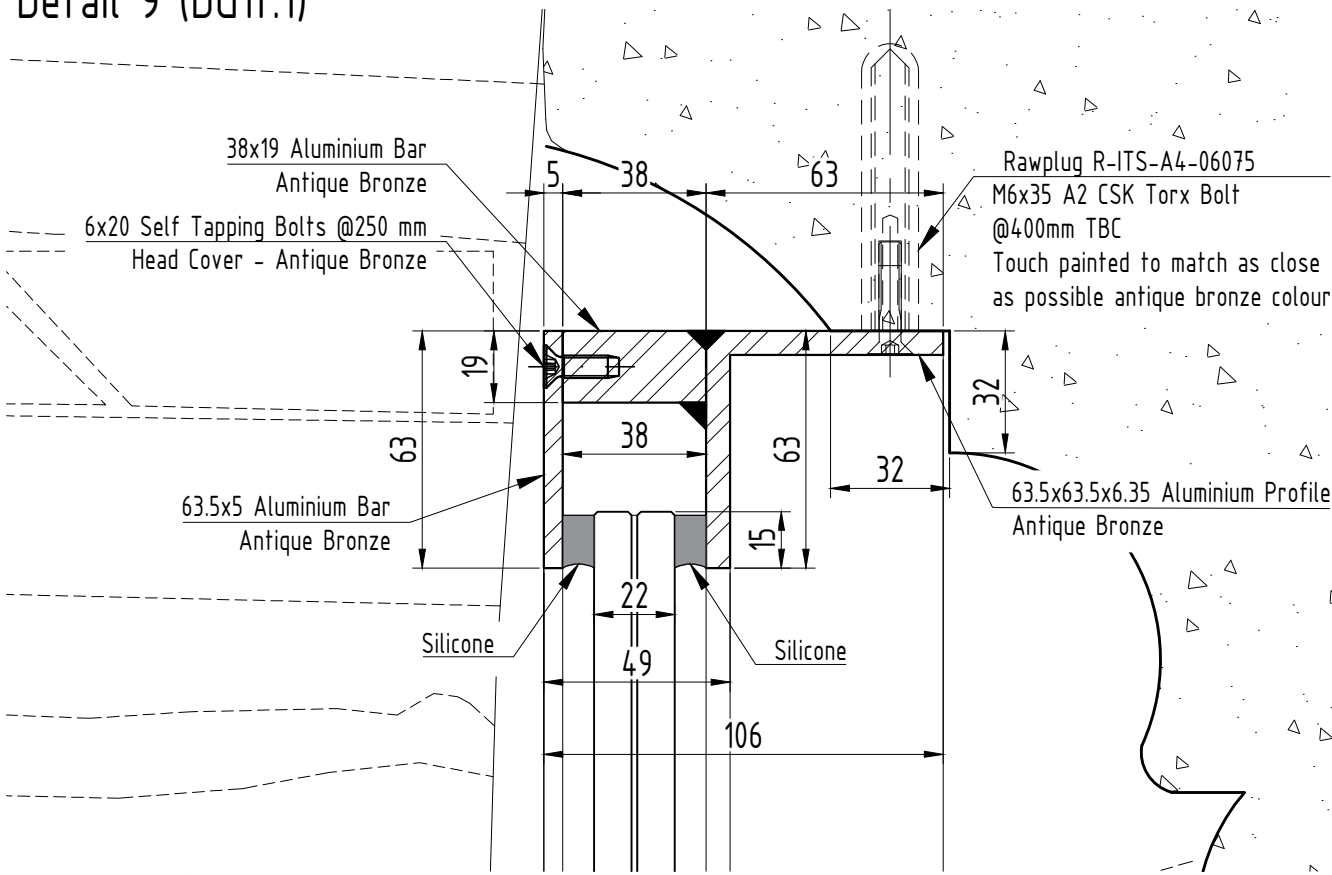


Detail 10 (DG1f.1)

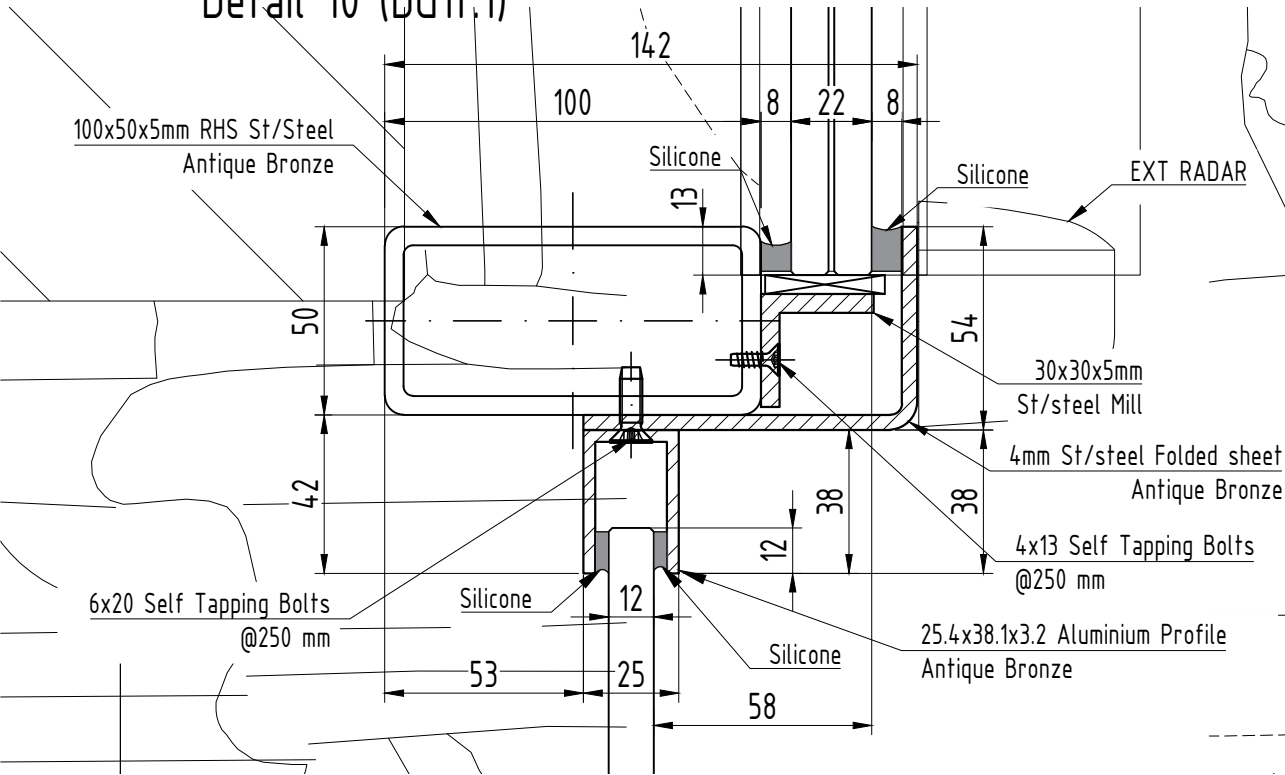

Detail 13 (DG1f.1)

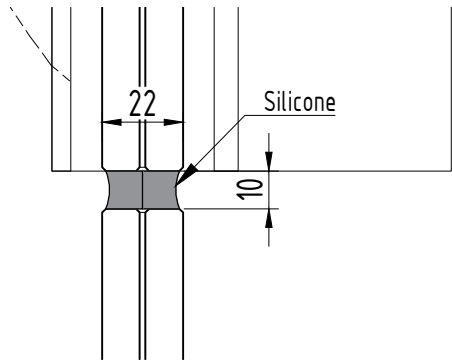

Detail 14 (DG1f.1)

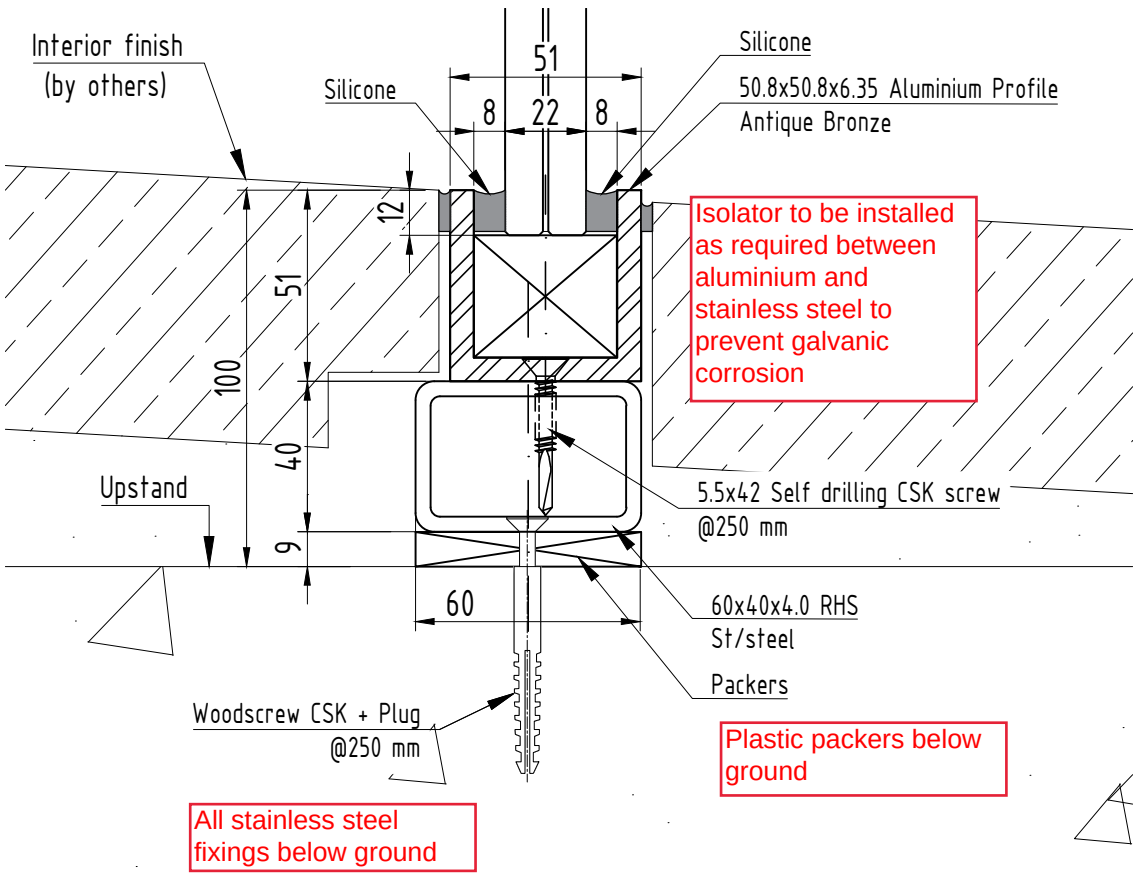

C COPYRIGHT & DESIGN
COPYRIGHT & DESIGN RIGHT 2008

PROJECT/SITE ADDRESS:
Rochdale Town Hall

GLASS & GENERAL

www.glassandgeneral.com

Unit 4 Heathway Industrial Estate
Manchester Way
Dagenham
Essex

Rm10 8PN

Tel: 0845 371 4450
Fax: 0845 371 4455

TEL:

FAX:

08 - as per comments

30.06.2023

07 - Glass thickness changed

20.06.2023

REVISIONS

01 - as per comments

DATE 14/04/23

DRAWN by RZH

02 - New details for radar sensors

23.04.2023

CHECKED by

Project M.

03 - as per comments

02.05.2023

SCALE 1:2@A3

Rev. 08

04 - as per comments

07.05.2023

DRAWING REF.

06

05 - as per comments

15.05.2023

18.05.2023

DRAWING TITLE

Door DG1f.1. Detail 9, 10, 13, 14

Note: CDM regulations will apply to status approval of drawings and manufacture will only commence on receipt of 'A' status approval of drawings issued.

C = TO BE AMENDED - Drawings to be resubmitted.


B = APPROVED WITH AMENDMENTS - Drawings to be resubmitted with final amendments included.

A = APPROVED FOR PRODUCTION, NO COMMENTS - Procurement of materials, manufacture and installation to commence.


DRAWING STATUS

Approval

Detail 11 (DG1f.1)

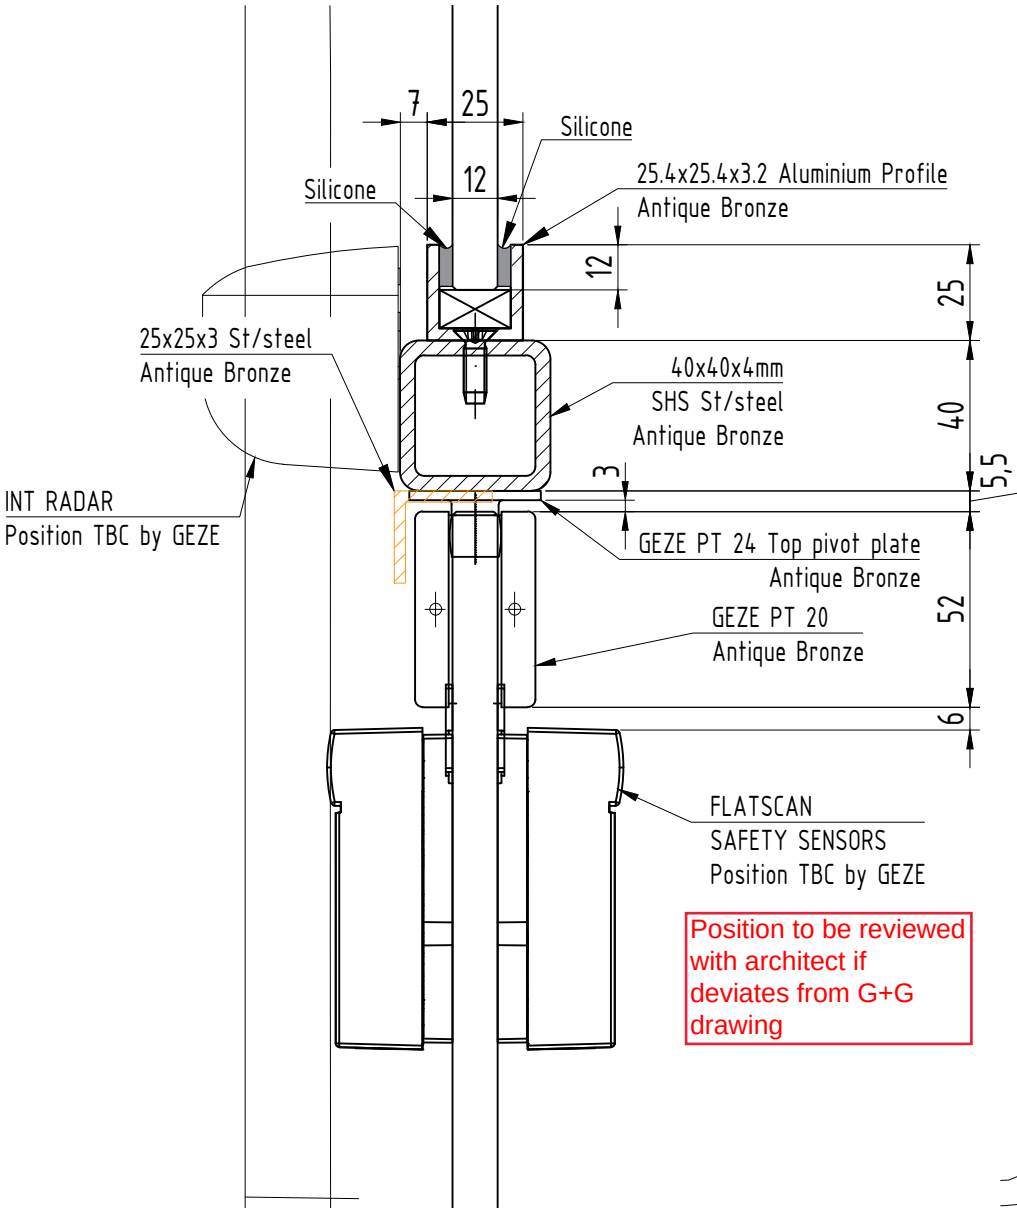

Detail 12 (DG1f.1)

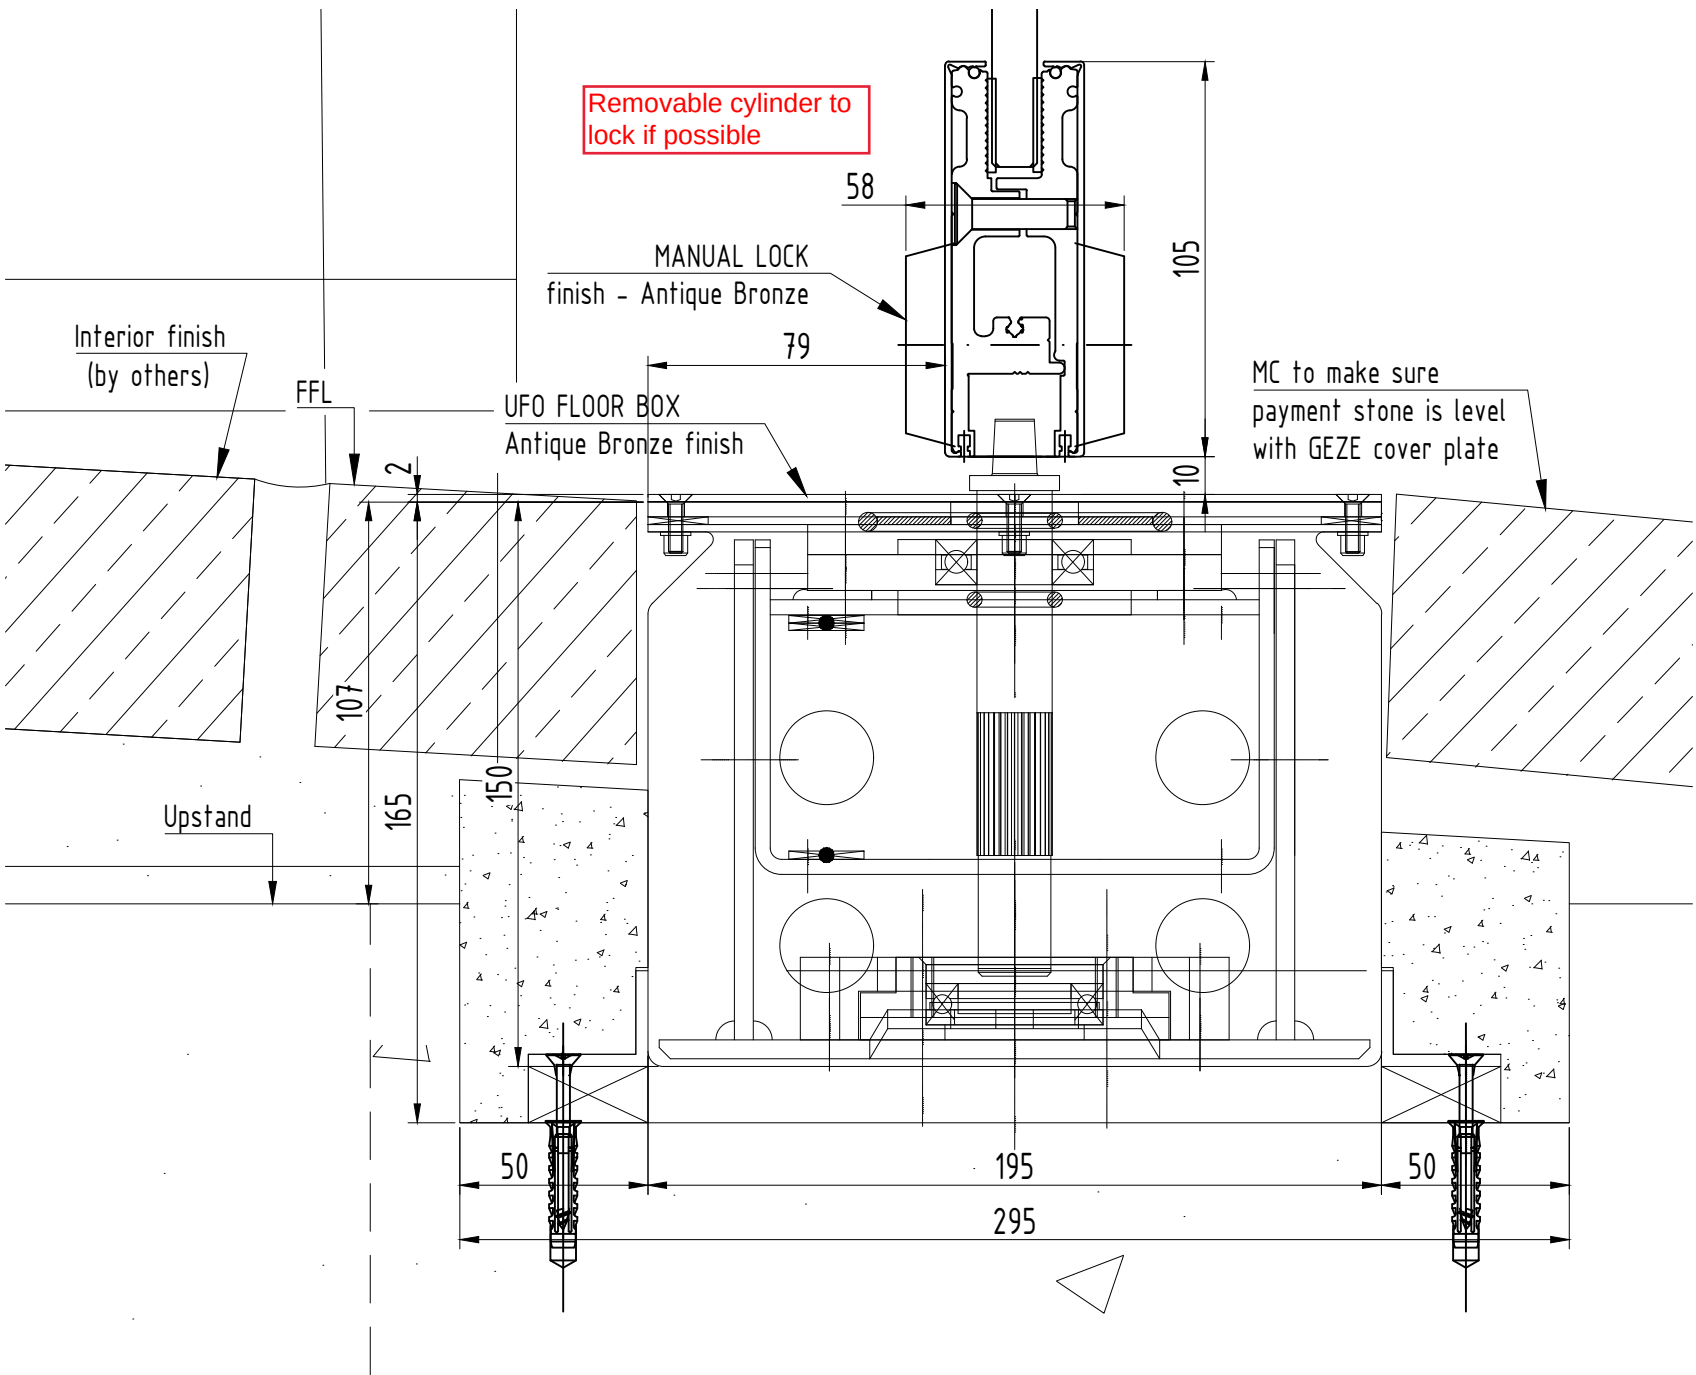

C COPYRIGHT & DESIGN COPYRIGHT & DESIGN RIGHT 2008	PROJECT/SITE ADDRESS: Rochdale Town Hall	GLASS & GENERAL www.glassandgeneral.com Unit 4 Heathway Industrial Estate Manchester Way Dagenham Essex	REVISIONS	DATE 14/04/23	DRAWN by RZH	
			01 - as per comments23.04.2023	CHECKED by	Project M.	
			02 - New details for radar sensors02.05.2023	SCALE 1:2@A3	Rev. 08	
			03 - as per comments07.05.2023	DRAWING REF.		
			04 - as per comments15.05.2023	07		
			05 - as per comments18.05.2023			
	Note: CDM regulations will apply to status approval of drawings and manufacture will only commence on receipt of 'A' status approval of drawings issued.		DRAWING TITLE			
	C = TO BE AMENDED - Drawings to be resubmitted. B = APPROVED WITH AMENDMENTS - Drawings to be resubmitted with final amendments included. A = APPROVED FOR PRODUCTION, NO COMMENTS - Procurement of materials, manufacture and installation to commence.		Door DG1f.1. Detail 11, 12			
	DRAWING STATUS			Approval		
	TEL:	Rm10 8PN				
FAX:	Tel: 0845 371 4450 Fax: 0845 371 4455					

NOTES:

Glass:
21.5mm toughened and laminated, with SGP interlayer, Low Iron, Low Reflective, Heat Soak, PAR;

12mm toughened, Low Iron, PAR.

Door system: GEZE UFO NT door auto operator supplied and installed - by others

Metalwork:
25.4x25.4x3.2mm aluminium profile;
25.4x38.1x3.2mm aluminium profile;
50.8x50.8x6.35mm aluminium profile;
63.5x63.5x6.35mm aluminium profile;
127x50.8x6.35mm aluminium profile;
63.5x50.8x3.2mm aluminium profile;
76.2x50.8x3.2mm aluminium profile;





25x25x3mm St/steel;
30x30x5mm St/steel;
60x40x4mm RHS St/Steel;
100x50x5mm RHS St/Steel;
40x40x4mm SHS St/steel;
200x100x12mm RSUA St/steel;

3mm aluminium sheet;
19mm aluminium bar;
5mm aluminium bar;
5mm St/steel bar;
4mm St/steel sheet;

Finish - Antique Bronze
(A.M 2 approved sample)

Touch painted to match as close as possible antique bronze colour.

Comments as drawing 1

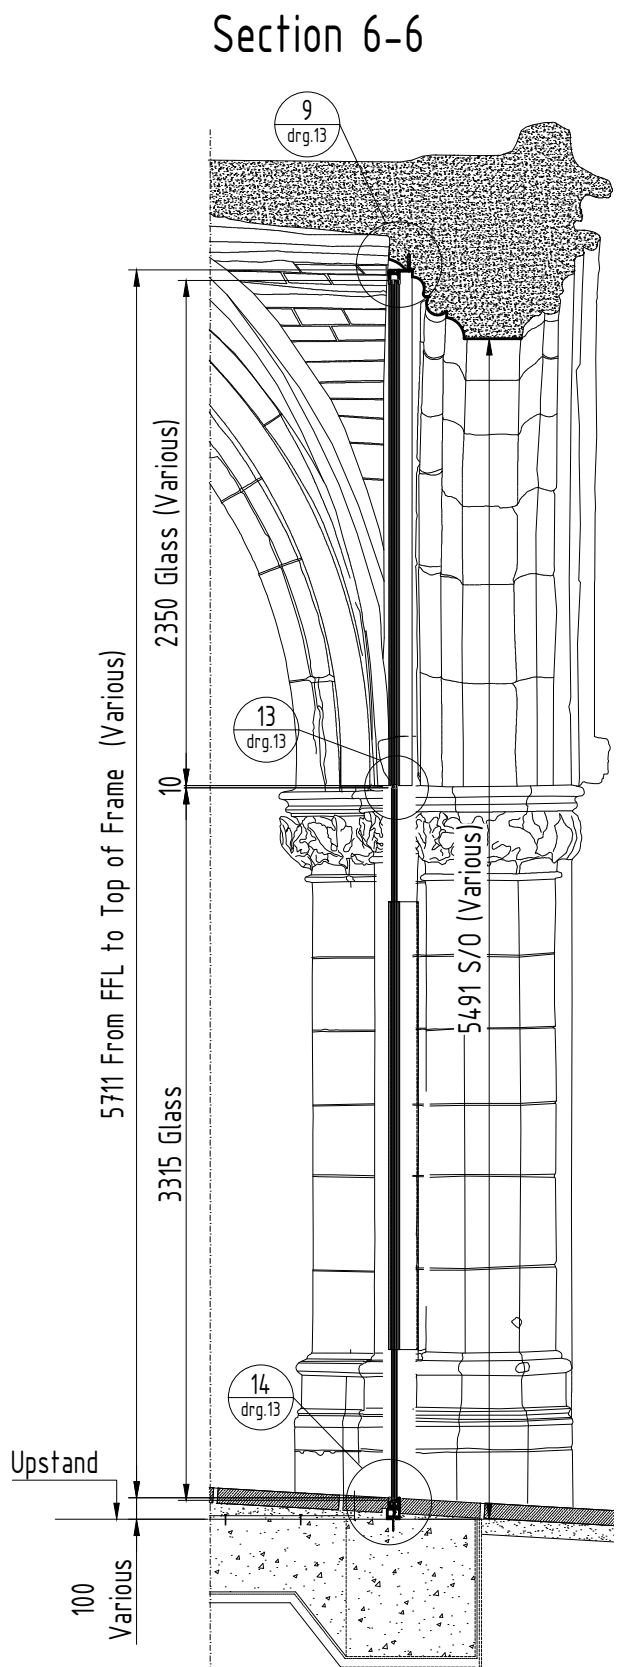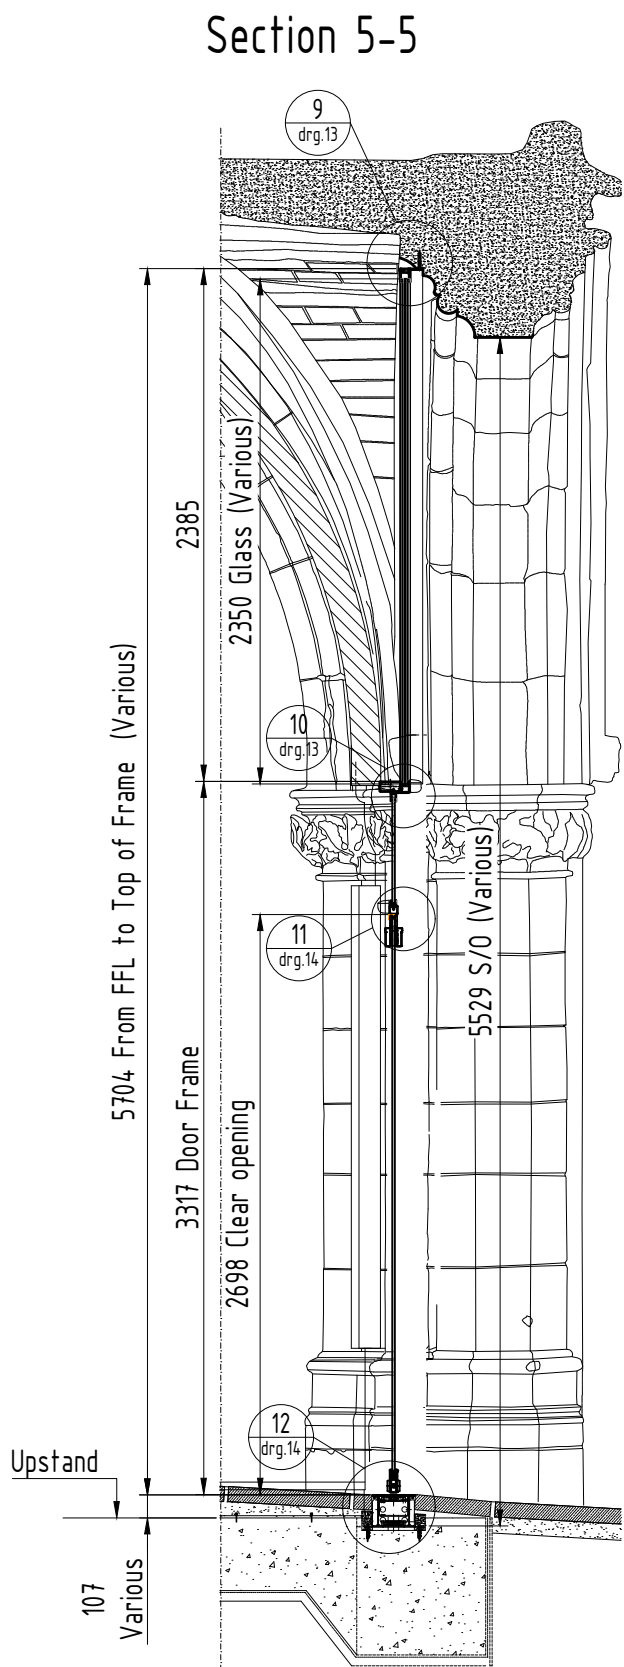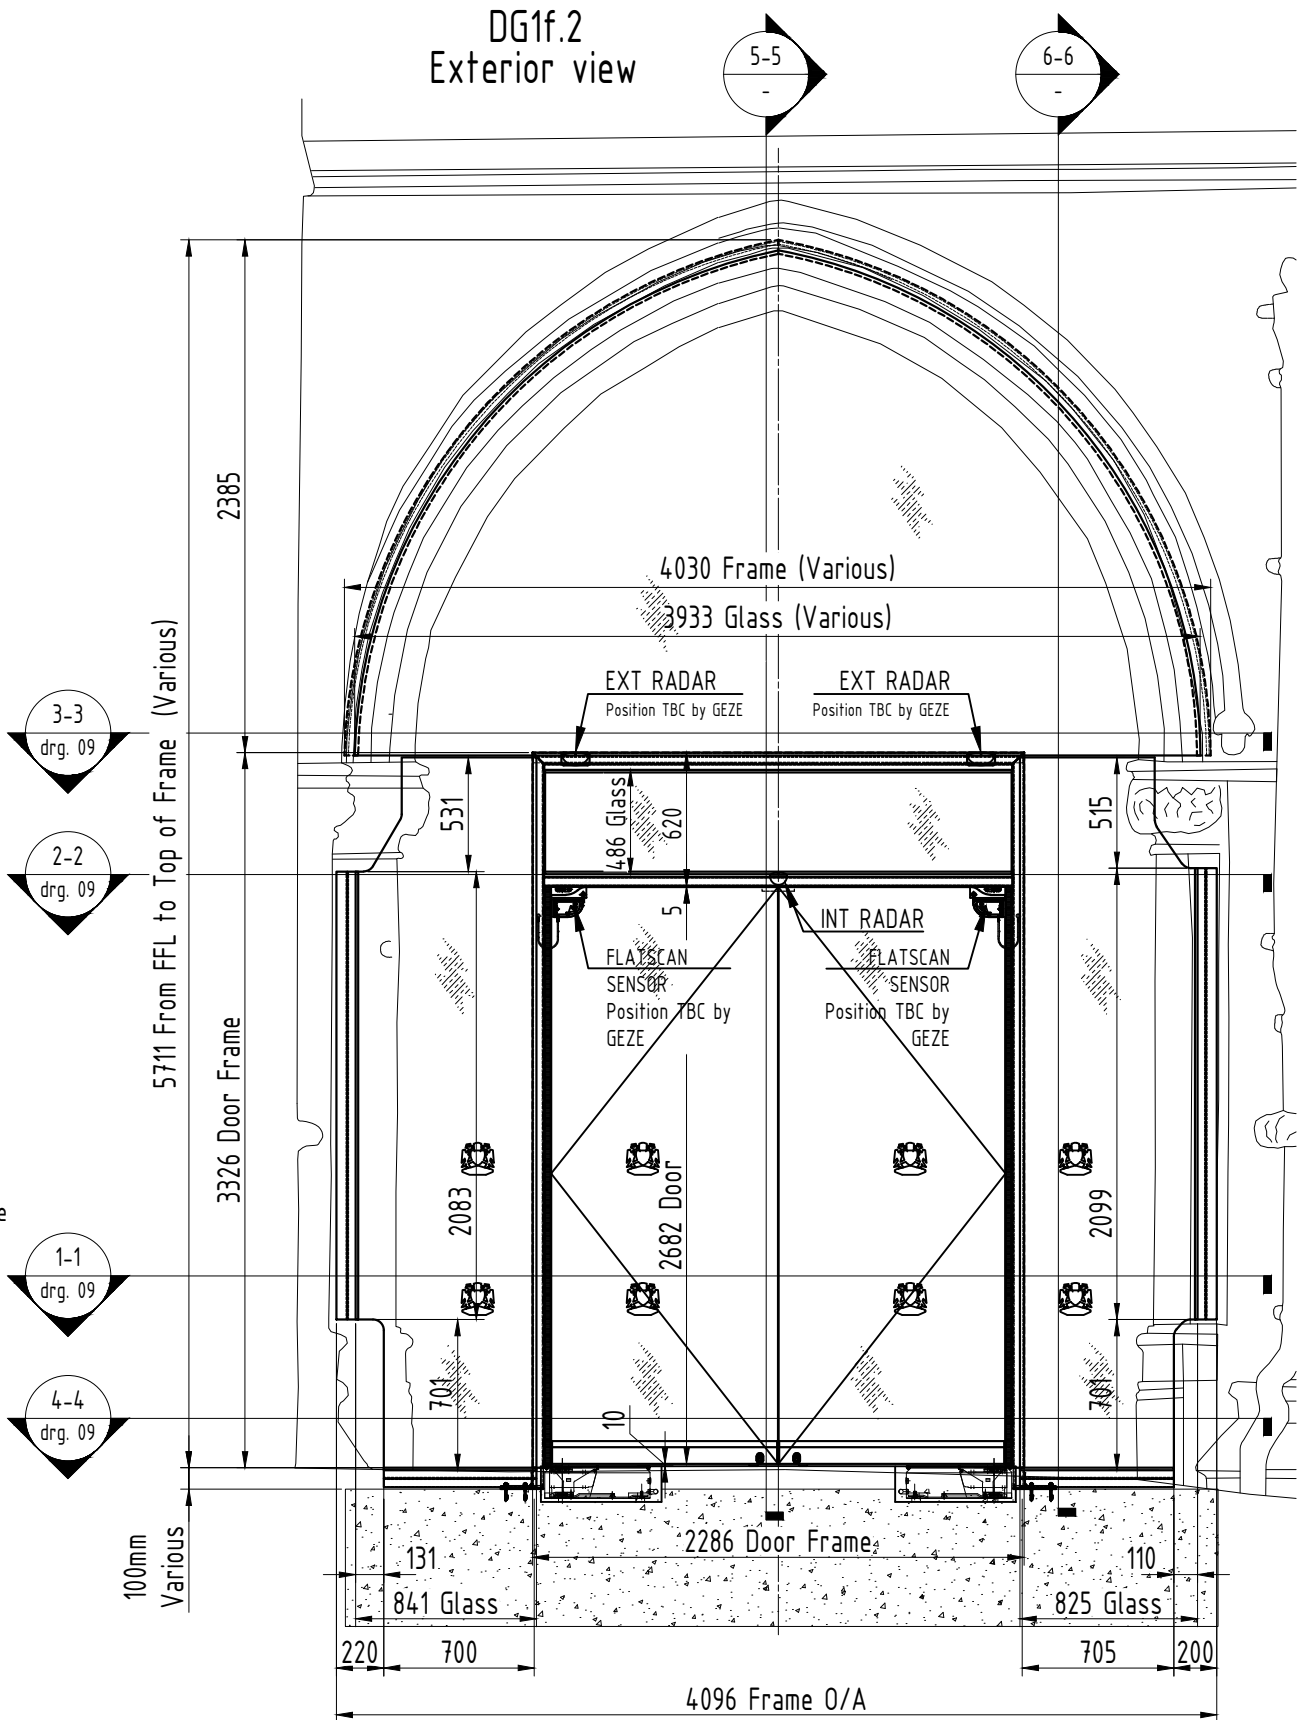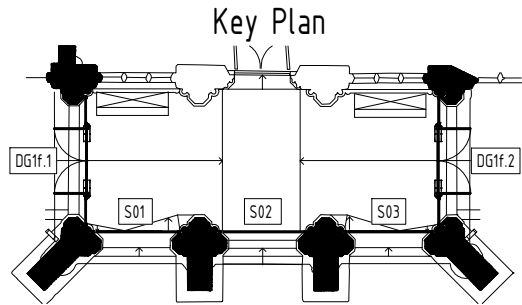

C COPYRIGHT & DESIGN
COPYRIGHT & DESIGN RIGHT 2008

PROJECT/SITE ADDRESS:
Rochdale Town Hall

GLASS & GENERAL

www.glassandgeneral.com

Unit 4 Heathway Industrial Estate
Manchester Way
Dagenham
Essex

Rm10 8PN
Tel: 0845 371 4450
Fax: 0845 371 4455

TEL:
FAX:

08 - as per comments
07 - Glass thickness changed

30.06.2023
20.06.2023

REVISIONS	
01 - as per comments	23.04.2023
02 - New details for radar sensors	02.05.2023
03 - as per comments	07.05.2023
04 - as per comments	15.05.2023
05 - as per comments	18.05.2023

Note: CDM regulations will apply to status approval of drawings and manufacture will only commence on receipt of 'A' status approval of drawings issued.
C = TO BE AMENDED - Drawings to be resubmitted.
B = APPROVED WITH AMENDMENTS - Drawings to be resubmitted with final amendments included.
A = APPROVED FOR PRODUCTION, NO COMMENTS - Procurement of materials, manufacture and installation to commence.

DATE 14/04/23	DRAWN by RZH
CHECKED by Project M.	Rev. 08
SCALE 1:35@A3	
DRAWING REF. 08	
DRAWING TITLE Door DG1f.2. Exterior View. Sections 4-4, 5-5	
DRAWING STATUS	Approval

4096 Frame O/A

912 2286 Door Frame 897

3537 S/O (Various)

1997 Clear opening

1
drg.10

2
drg.10

3
drg.11

4
drg.11

Technical drawing of a window assembly showing dimensions and callouts:

- Overall width: 4096 Frame O/A
- Left side width: 912
- Door Frame width: 2286
- Right side width: 897
- 3537 S/O (Various)
- Glass width: 2170
- Callouts: 1 drg.10, 5 drg.12, 6 drg.12, 4 drg.11



Technical drawing of a window assembly. The drawing shows a cross-section of a window frame and glass unit. The components are labeled as follows:

- 3994 Frame (Various)
- 3898 Glass (Various)
- 3354 S/O (Various)

The drawing includes two circular callouts labeled 7 and 8, both pointing to the same detail, labeled "drg.12".

Technical drawing of a window assembly. The drawing shows a cross-section of a window frame with a central opening. The overall width is 3795 S/O. The central opening is 1997 Clear opening. The glass panes are 710 Glass and 715 Glass. The side panels are 60. The drawing includes callouts for components 2 (drg.10) and 3 (drg.11).

C COPYRIGHT & DESIGN COPYRIGHT & DESIGN RIGHT 2008	PROJECT/SITE ADDRESS:	GLASS & GENERAL	REVISIONS	DATE 14/04/23	DRAWN by RZH
	Rochdale Town Hall	www.glassandgeneral.com	01 - as per comments	23.04.2023	CHECKED by Project M.
		Unit 4 Heathway Industrial Estate Manchester Way Dagenham Essex	02 - New details for radar sensors	02.05.2023	SCALE 1:35@A3
			03 - as per comments	07.05.2023	DRAWING REF. 09
			04 - as per comments	15.05.2023	
			05 - as per comments	18.05.2023	
			Note: CDM regulations will apply to status approval of drawings and manufacture will only commence on receipt of 'A' status approval of drawings issued. C = TO BE AMENDED - Drawings to be resubmitted. B = APPROVED WITH AMENDMENTS - Drawings to be resubmitted with final amendments included. A = APPROVED FOR PRODUCTION, NO COMMENTS - Procurement of materials, manufacture and installation to commence.	DRAWING TITLE Door DG1f.2. Sections 1-1, 2-2, 3-3, 4-4	
TEL:	Tel: 0845 371 4450	DRAWING STATUS			
FAX:	Fax: 0845 371 4455			Approval	

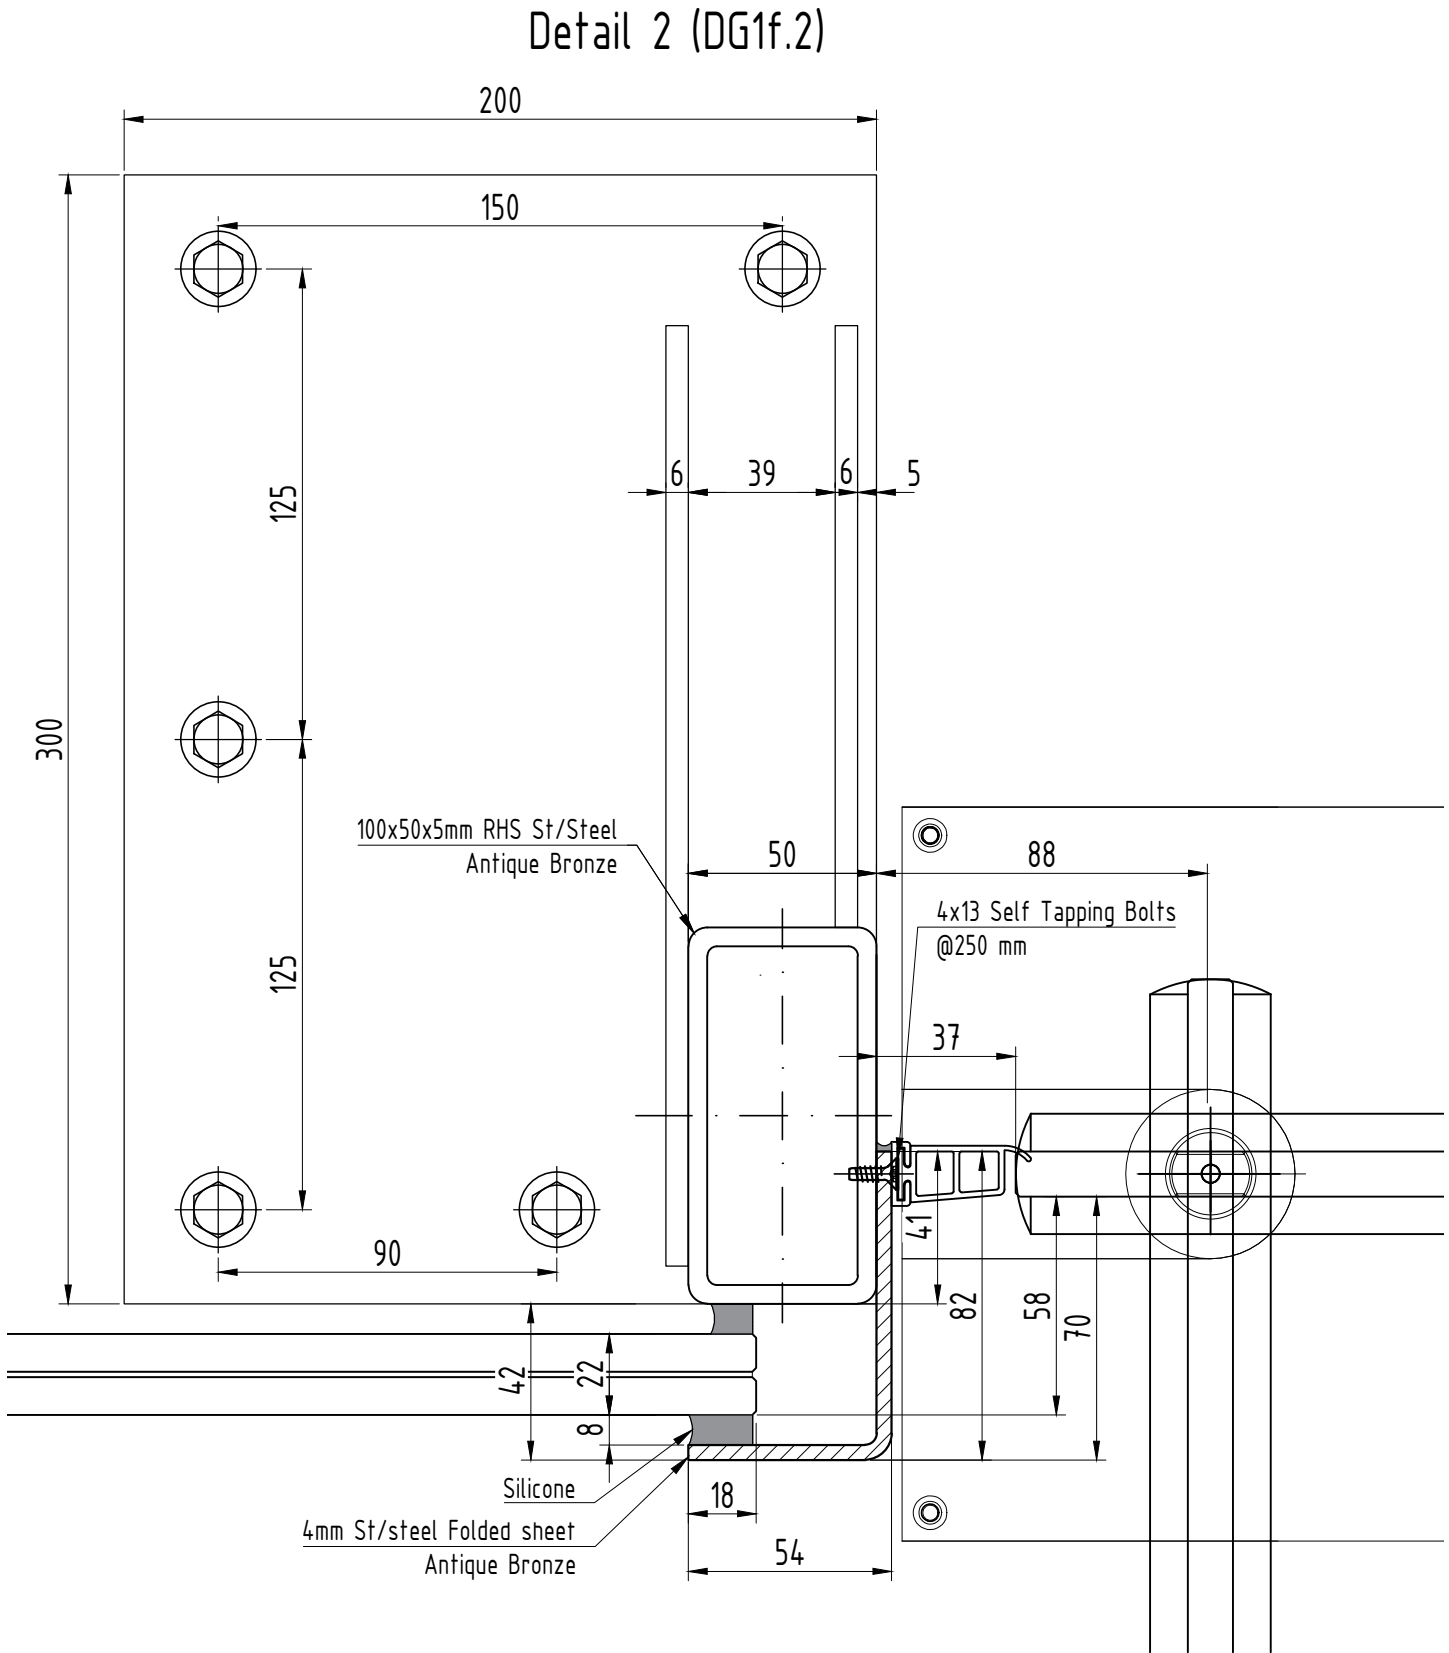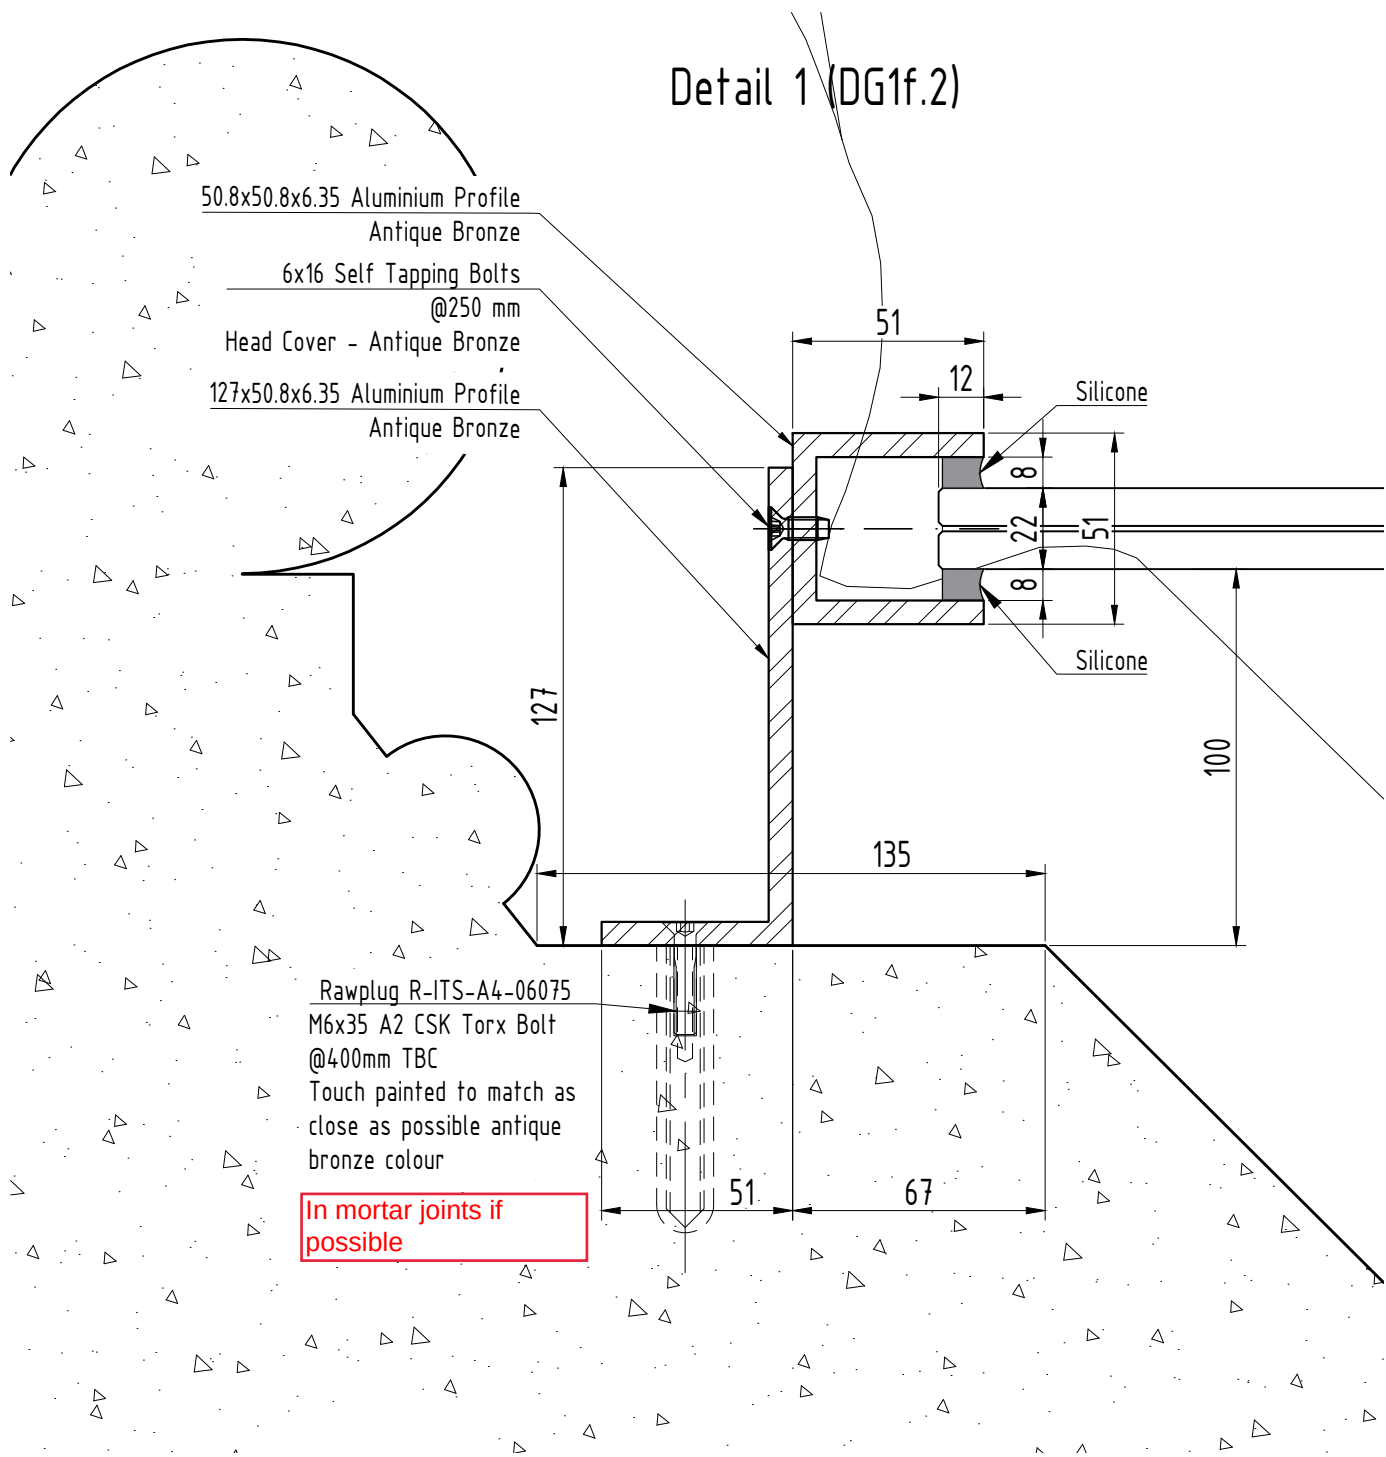

C COPYRIGHT & DESIGN
COPYRIGHT & DESIGN RIGHT 2008

PROJECT/SITE ADDRESS:
Rochdale Town Hall

GLASS & GENERAL

www.glassandgeneral.com

Unit 4 Heathway Industrial Estate
Manchester Way
Dagenham
Essex

Rm10 8PN

Tel: 0845 371 4450
Fax: 0845 371 4455

TEL:

FAX:

08 - as per comments
07 - Glass thickness changed

30.06.2023
20.06.2023

REVISIONS

01 - as per comments	23.04.2023
02 - New details for radar sensors	02.05.2023
03 - as per comments	07.05.2023
04 - as per comments	15.05.2023
05 - as per comments	18.05.2023

Note: CDM regulations will apply to status approval of drawings and manufacture will only commence on receipt of 'A' status approval of drawings issued.

C = TO BE AMENDED - Drawings to be resubmitted.
B = APPROVED WITH AMENDMENTS - Drawings to be resubmitted with final amendments included.
A = APPROVED FOR PRODUCTION, NO COMMENTS - Procurement of materials, manufacture and installation to commence.


DATE 14/04/23	DRAWN by RZH
CHECKED by	Project M.
SCALE 1:2@A3	Rev. 08

DRAWING REF.
10


DRAWING TITLE
Door DG1f.2. Detail 1, 2

DRAWING STATUS	Approval
----------------	----------

Detail 3 (DG1f.2)

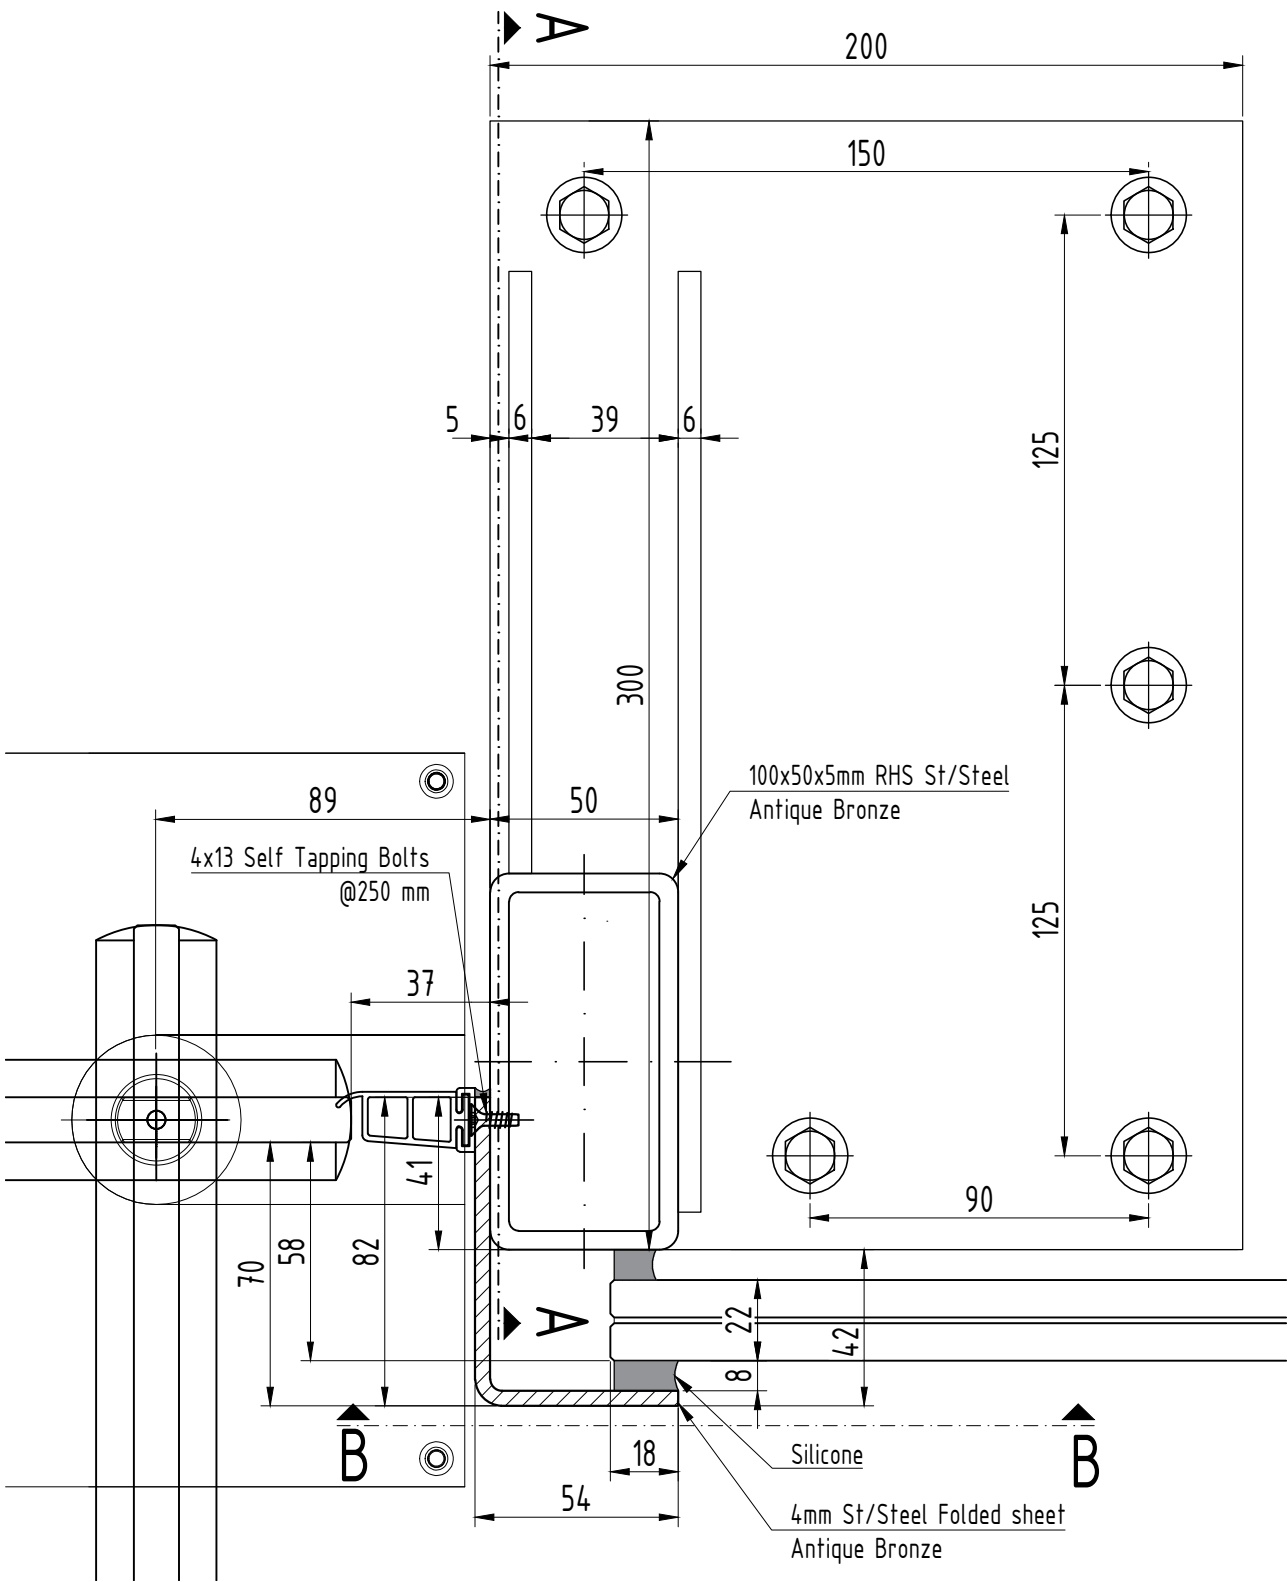

Detail 4 (DG1f.2)

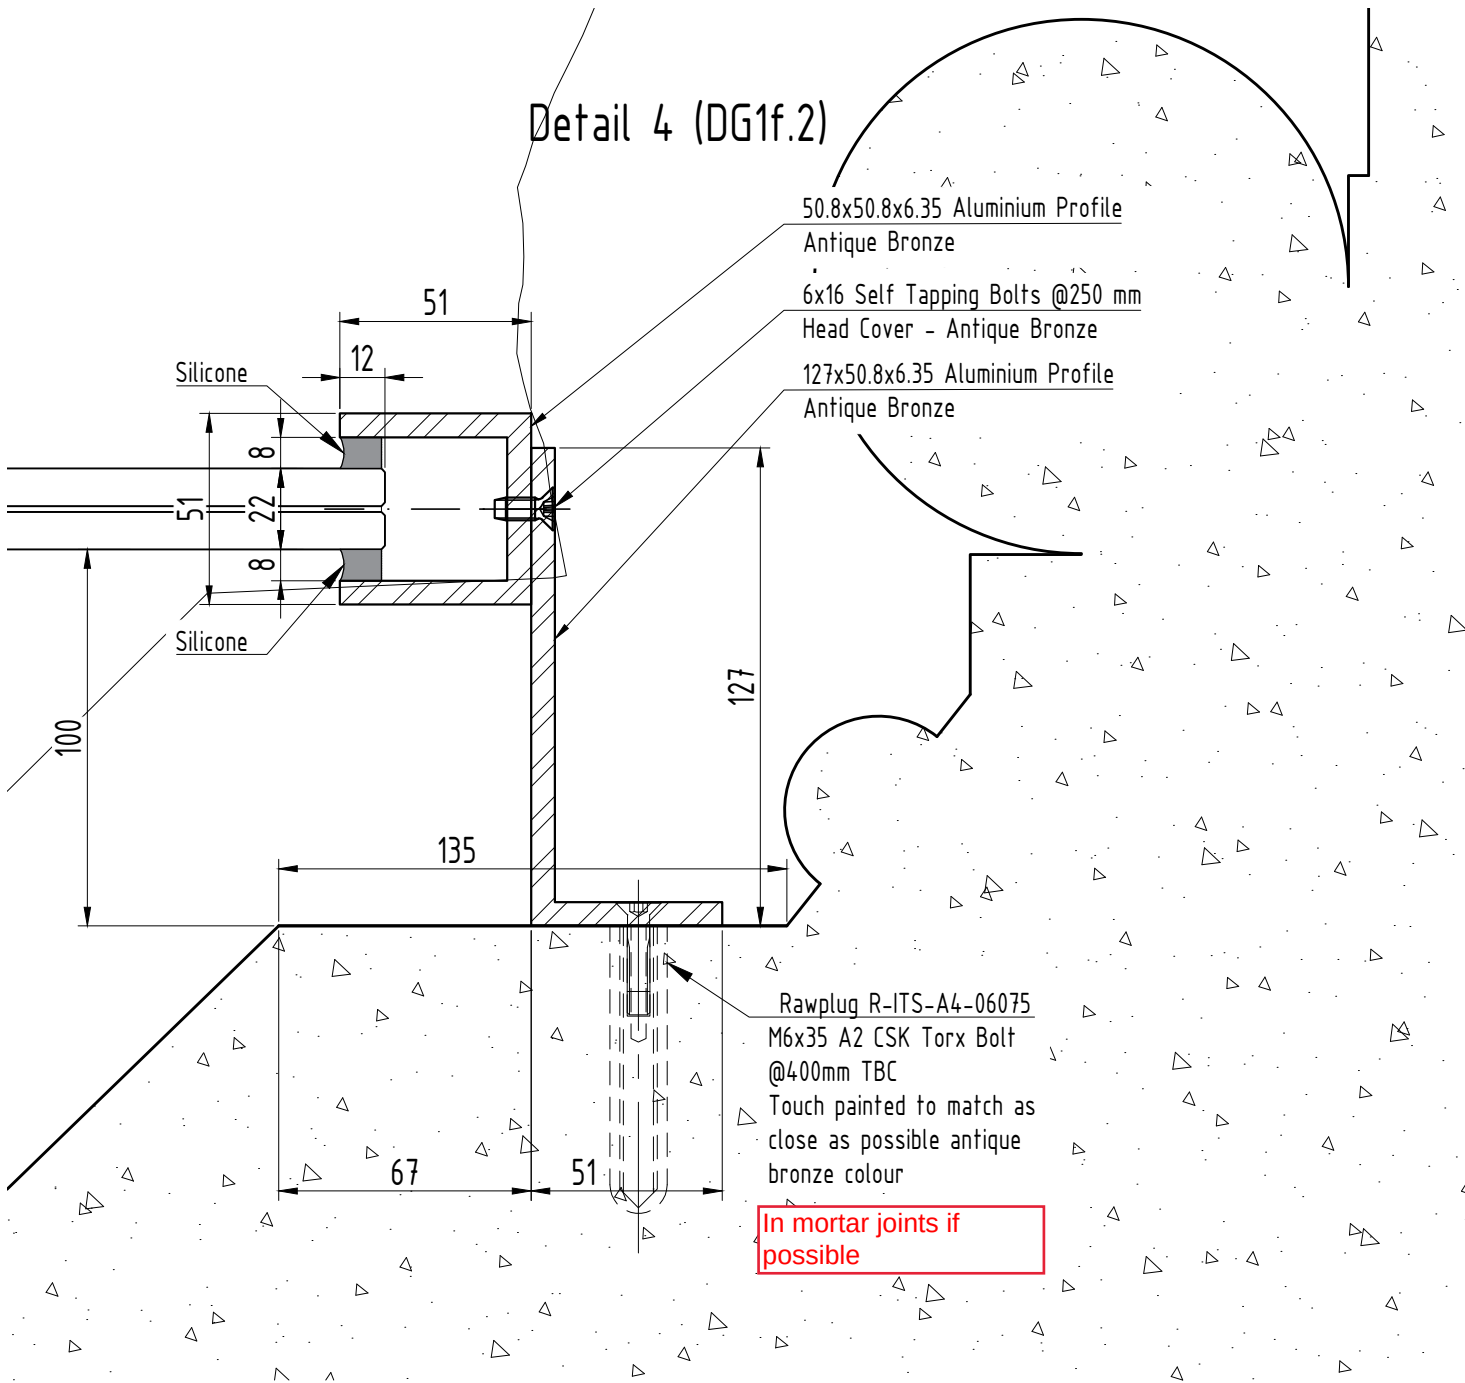

08 - as per comments 30.06.2023
07 - Glass thickness changed 20.06.2023

REVISIONS	
01 - as per comments	23.04.2023
02 - New details for radar sensors	02.05.2023
03 - as per comments	07.05.2023
04 - as per comments	15.05.2023
05 - as per comments	18.05.2023

Note: CDM regulations will apply to status approval of drawings and manufacture will only commence on receipt of 'A' status approval of drawings issued.

C = TO BE AMENDED - Drawings to be resubmitted.
B = APPROVED WITH AMENDMENTS - Drawings to be resubmitted with final amendments included.
A = APPROVED FOR PRODUCTION, NO COMMENTS - Procurement of materials, manufacture and installation to commence.

DATE 14/04/23	DRAWN by RZH
CHECKED by	Project M.
SCALE 1:2@A3	Rev. 08
DRAWING REF. 11	
DRAWING TITLE Door DG1f.2. Detail 3, 4	
DRAWING STATUS	Approval

C COPYRIGHT & DESIGN
COPYRIGHT & DESIGN RIGHT 2008

PROJECT/SITE ADDRESS:
Rochdale Town Hall

GLASS & GENERAL

www.glassandgeneral.com


Unit 4 Heathway Industrial Estate
Manchester Way
Dagenham
Essex

Rm10 8PN

Tel: 0845 371 4450
Fax: 0845 371 4455

TEL:


FAX:

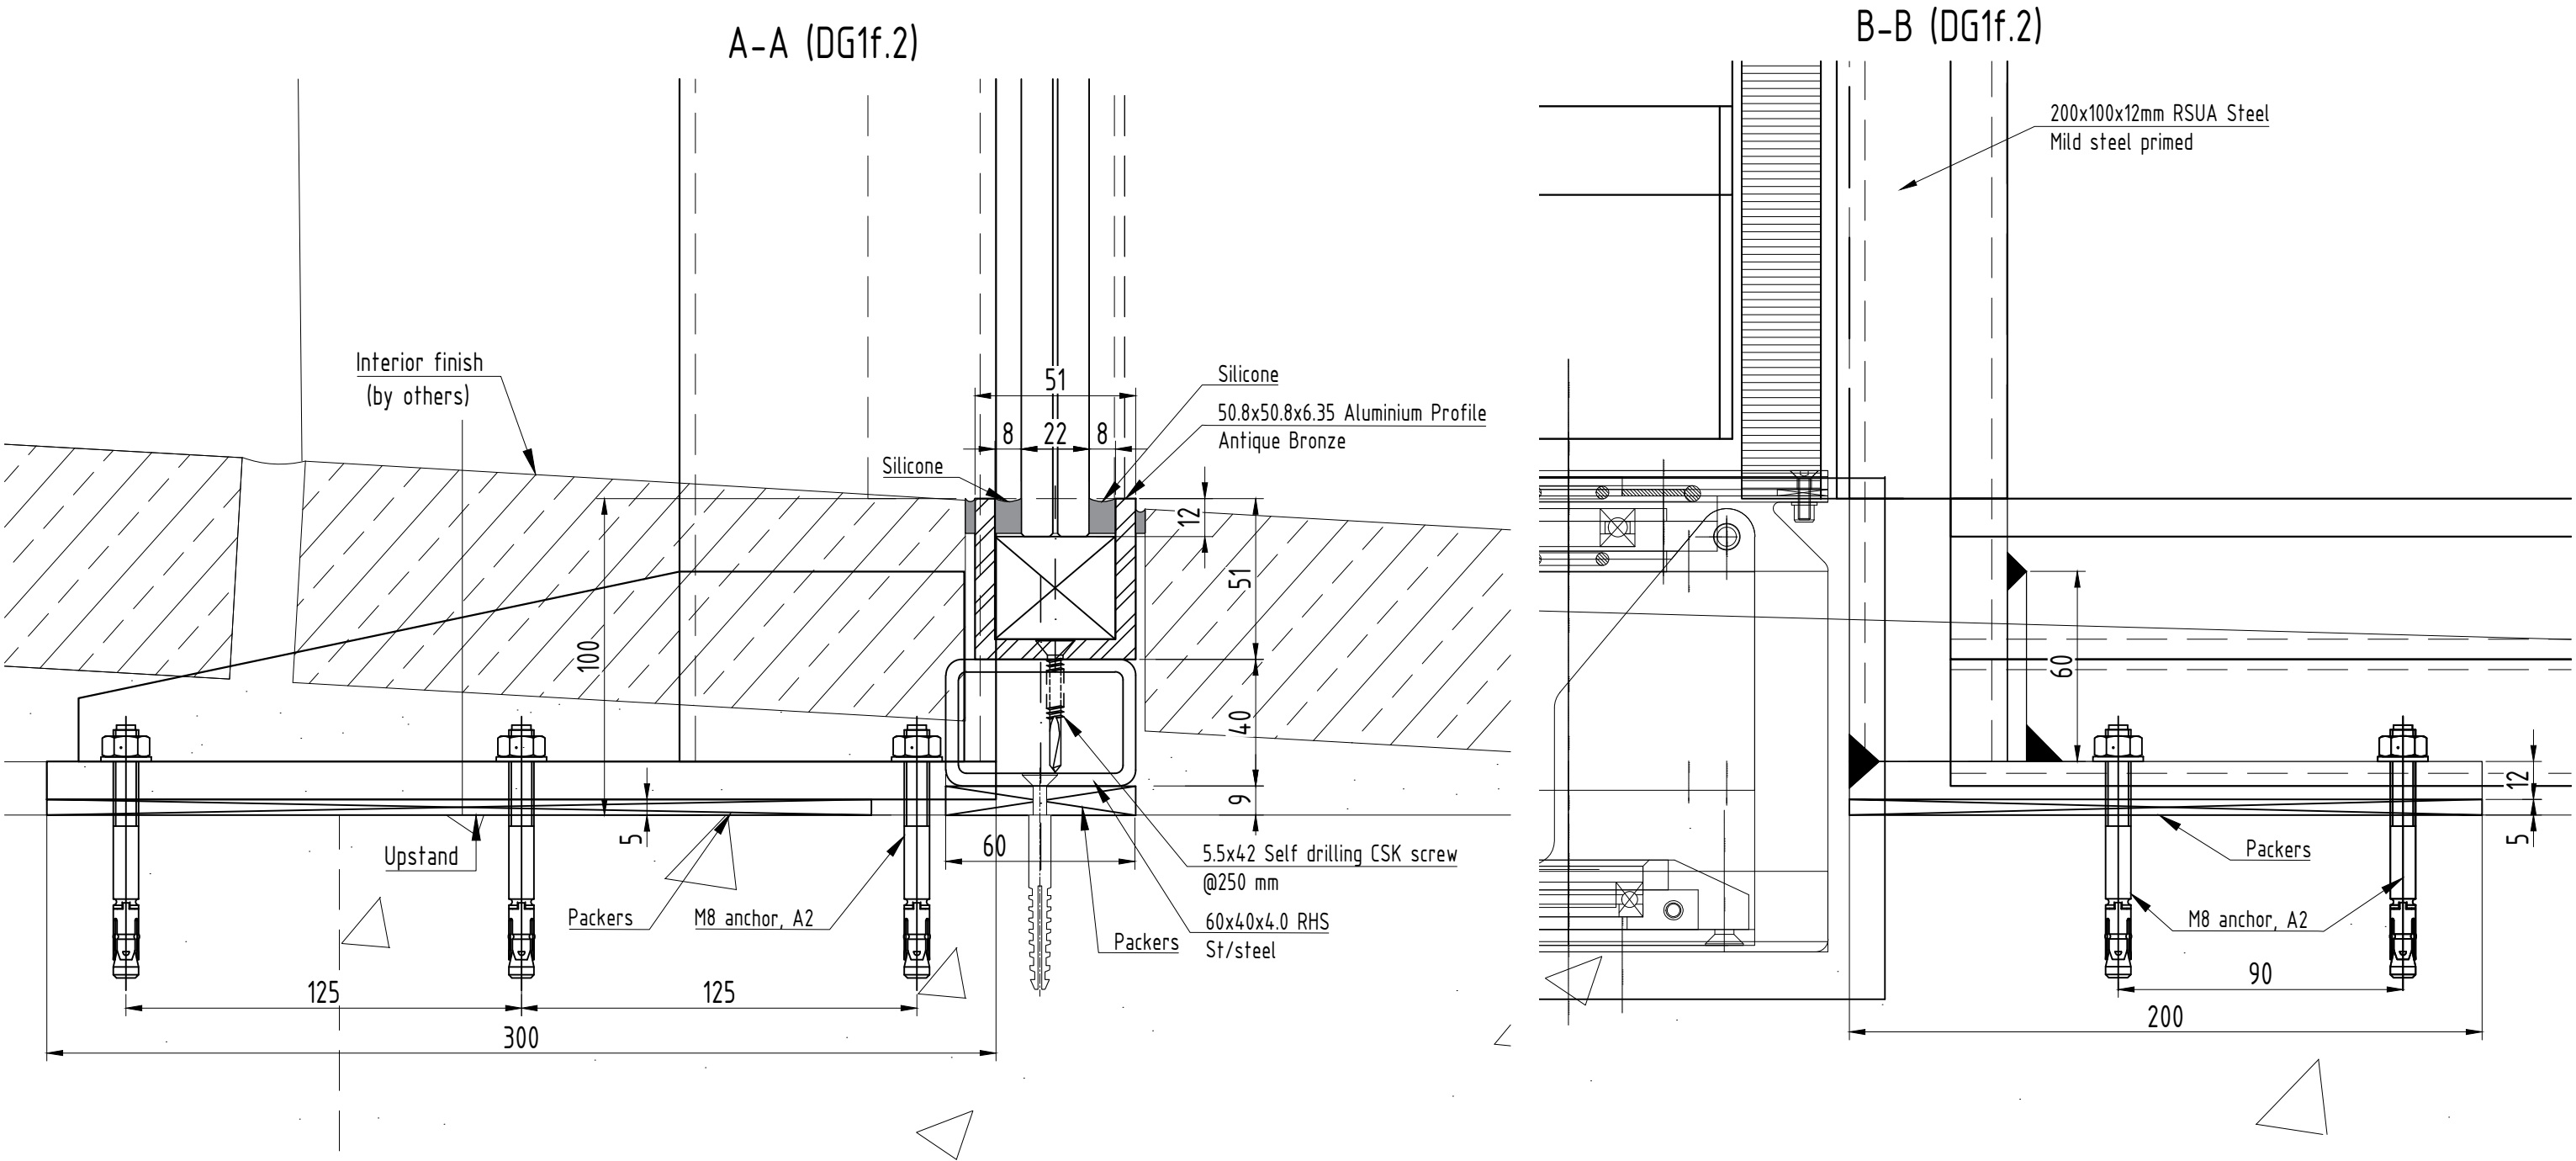


Comments as drawing 4a

C COPYRIGHT & DESIGN	PROJECT/SITE ADDRESS: Rochdale Town Hall	GLASS & GENERAL www.glassandgeneral.com Unit 4 Heathway Industrial Estate Manchester Way Dagenham Essex	REVISIONS		DATE 14/04/23		DRAWN by RZH	
COPYRIGHT & DESIGN RIGHT 2008			01 - as per comments23.04.2023		CHECKED byProject M.			
			02 - New details for radar sensors02.05.2023		SCALE 1:2@A3Rev. 08			
			03 - as per comments07.05.2023		DRAWING REF. 11a			
			04 - as per comments15.05.2023					
			05 - as per comments18.05.2023		DRAWING TITLE Door DG1f.2. Detail 3. Section A-A, B-B			
			Note: CDM regulations will apply to status approval of drawings and manufacture will only commence on receipt of 'A' status approval of drawings issued. C = TO BE AMENDED - Drawings to be resubmitted. B = APPROVED WITH AMENDMENTS - Drawings to be resubmitted with final amendments included. A = APPROVED FOR PRODUCTION, NO COMMENTS - Procurement of materials, manufacture and installation to commence.					
TEL:		Rm10 8PN Tel: 0845 371 4450 Fax: 0845 371 4455			DRAWING STATUS		Approval	
FAX:								


Detail 5 (DG1f.2)

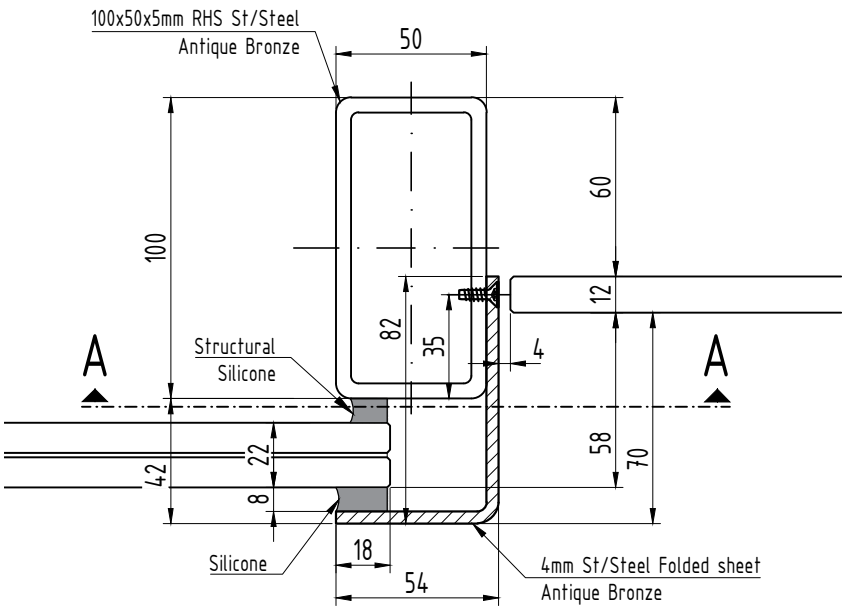


Detail 6 (DG1f.2)

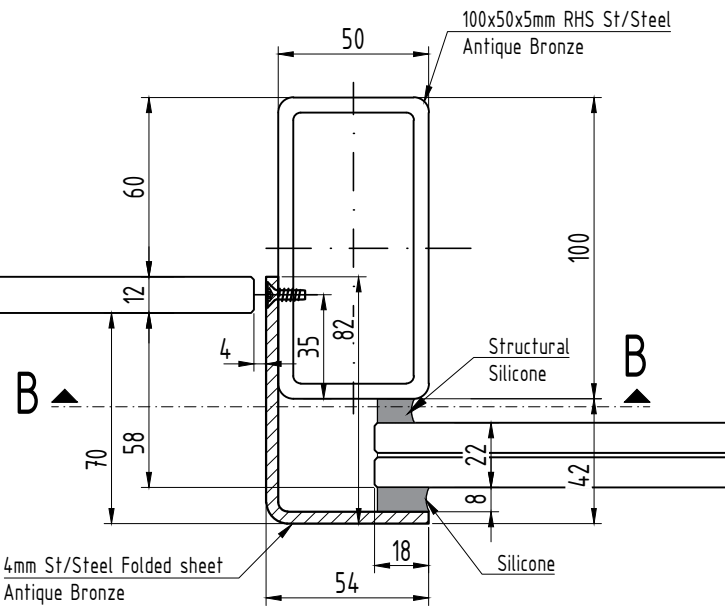


B-B (DG1f.2)

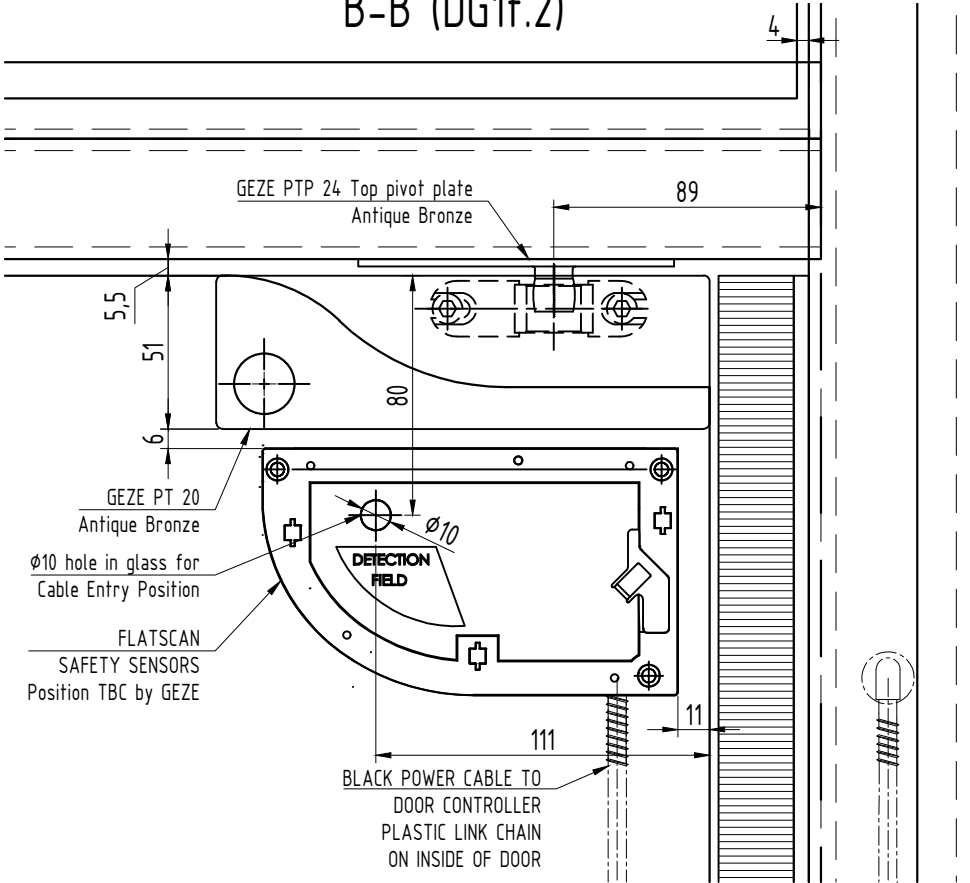


A-A (DG1f.2)

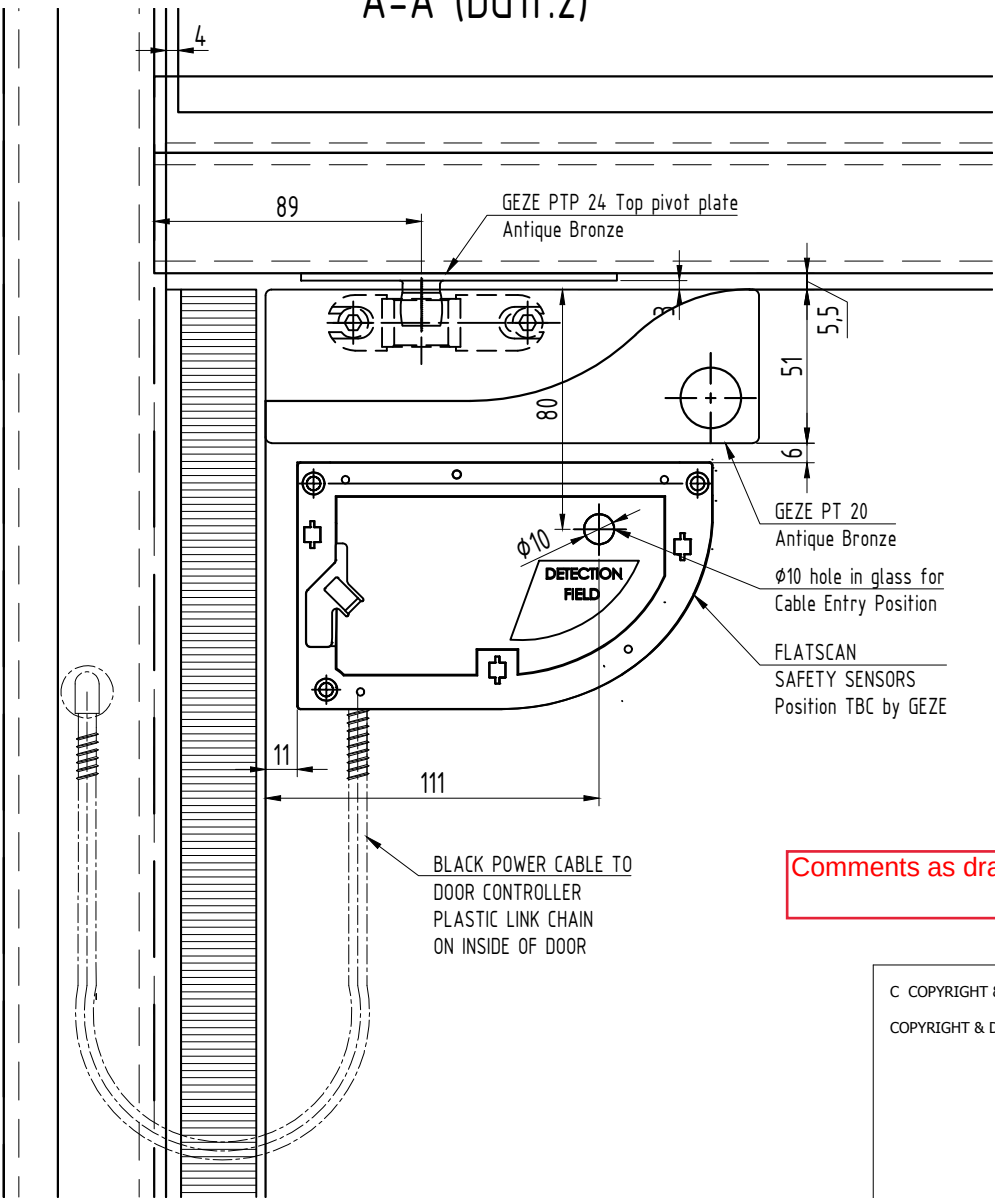

Detail 7 (DG1f.2)

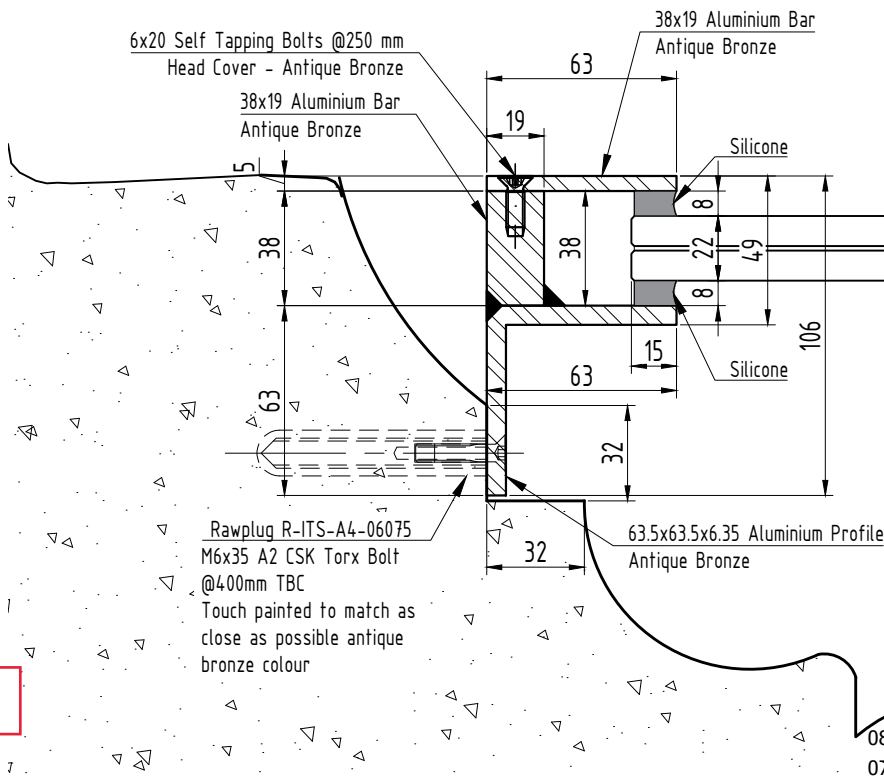

Detail 8 (DG1f.2)

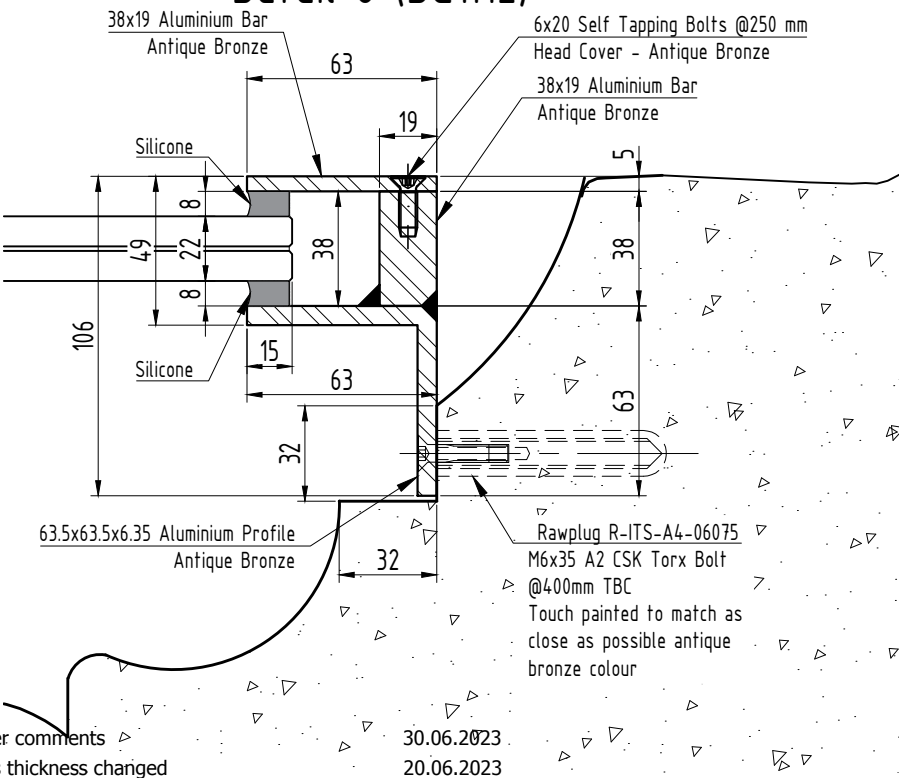

Comments as drawing 5

C COPYRIGHT & DESIGN
COPYRIGHT & DESIGN RIGHT 2008

PROJECT/SITE ADDRESS:
Rochdale Town Hall

GLASS & GENERAL

www.glassandgeneral.com

Unit 4 Heathway Industrial Estate
Manchester Way
Dagenham
Essex

Rm10 8PN

Tel: 0845 371 4450
Fax: 0845 371 4455

TEL:

FAX:

REVISIONS

01 - as per comments

30.06.2023

02 - New details for radar sensors

20.06.2023

03 - as per comments

14/04/23

04 - as per comments

02.05.2023

05 - as per comments

07.05.2023

15.05.2023

18.05.2023

Note: CDM regulations will apply to status approval of drawings and manufacture will only commence on receipt of 'A' status approval of drawings issued.

C = TO BE AMENDED - Drawings to be resubmitted.
B = APPROVED WITH AMENDMENTS - Drawings to be resubmitted with final amendments included.
A = APPROVED FOR PRODUCTION, NO COMMENTS - Procurement of materials, manufacture and installation to commence.

DATE

CHECKED by

SCALE 1:2.5@A3

DRAWING REF.

12

DRAWING TITLE

Door DG1f.2. Detail 5-8

DRAWING STATUS

Approval

DRAWN by

Project M.

Rev. 08

DRAWING REF.

12


DRAWING TITLE

Door DG1f.2. Detail 5-8


DRAWING STATUS

Approval


Detail 9 (DG1f.2)

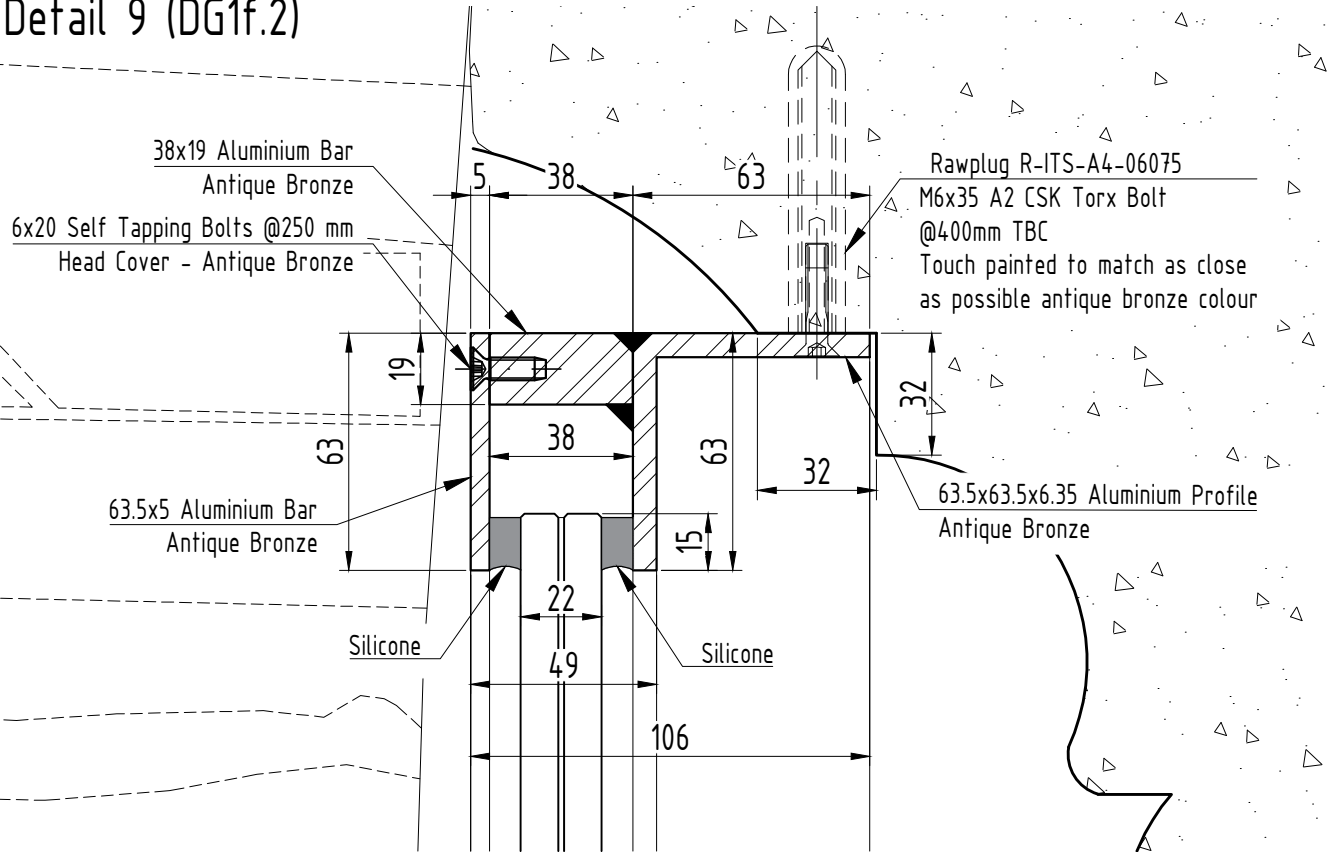


Detail 10 (DG1f.2)

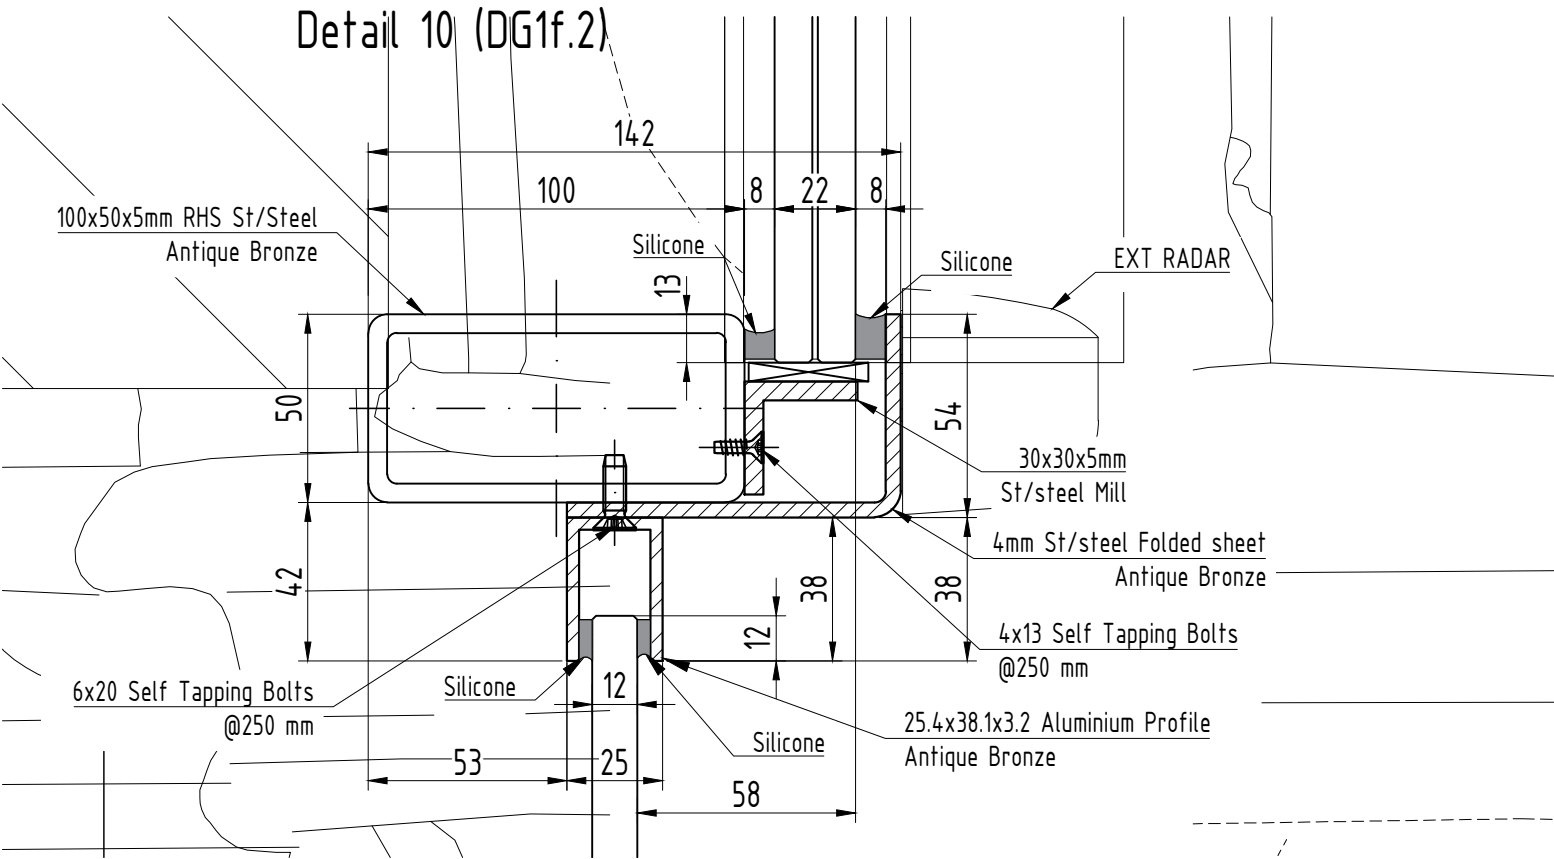

Detail 13 (DG1f.2)

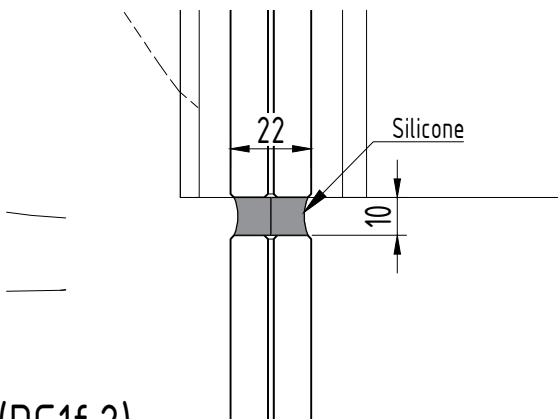

Detail 14 (DG1f.2)

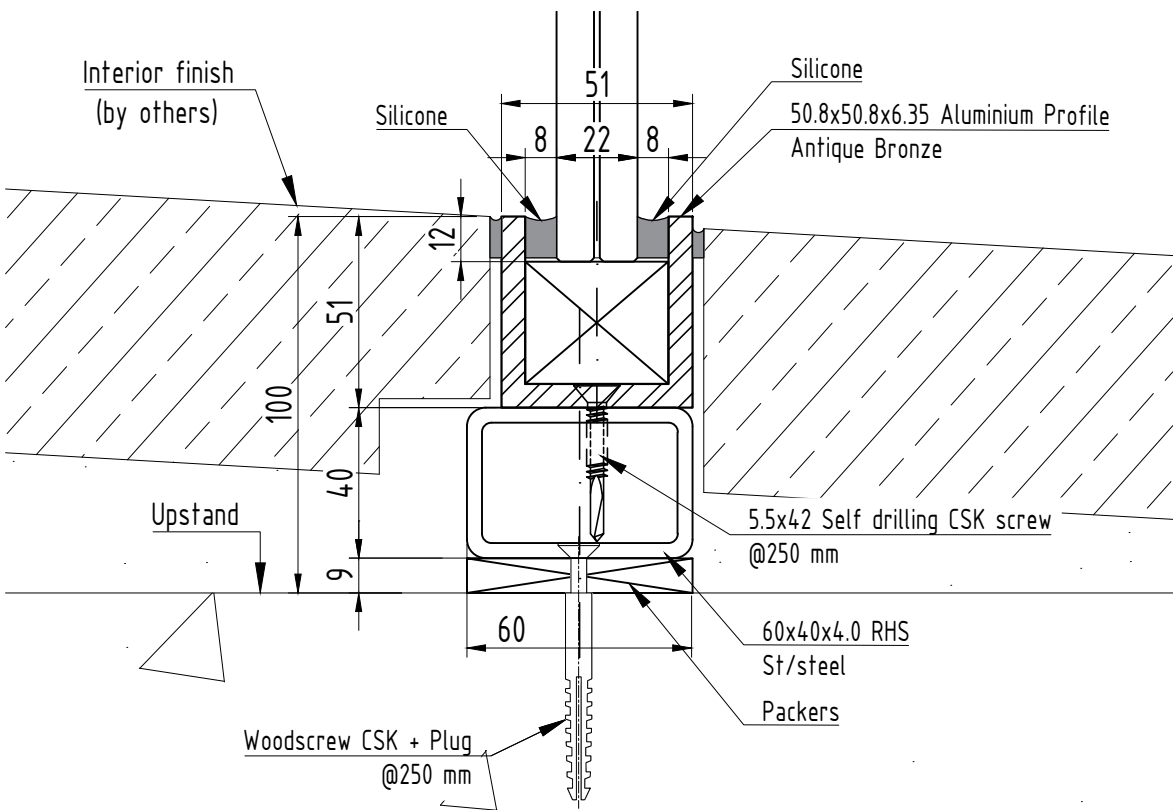

Comments as drawing 6

C COPYRIGHT & DESIGN
COPYRIGHT & DESIGN RIGHT 2008

PROJECT/SITE ADDRESS:
Rochdale Town Hall

GLASS & GENERAL

www.glassandgeneral.com

Unit 4 Heathway Industrial Estate
Manchester Way
Dagenham
Essex

Rm10 8PN

Tel: 0845 371 4450
Fax: 0845 371 4455

TEL:

FAX:

08 - as per comments

30.06.2023

07 - Glass thickness changed

20.06.2023

REVISIONS

01 - as per comments

23.04.2023

02 - New details for radar sensors

02.05.2023

03 - as per comments

07.05.2023

04 - as per comments

15.05.2023

05 - as per comments

18.05.2023

Note: CDM regulations will apply to status approval of drawings and manufacture will only commence on receipt of 'A' status approval of drawings issued.

C = TO BE AMENDED - Drawings to be resubmitted.
B = APPROVED WITH AMENDMENTS - Drawings to be resubmitted with final amendments included.
A = APPROVED FOR PRODUCTION, NO COMMENTS - Procurement of materials, manufacture and installation to commence.

DATE 14/04/23

DRAWN by RZH

CHECKED by

Project M.

SCALE 1:2@A3

Rev. 08

DRAWING REF.

13


DRAWING TITLE

Door DG1f.2. Detail 9, 10, 13, 14


DRAWING STATUS

Approval

Detail 11 (DG1f.2)





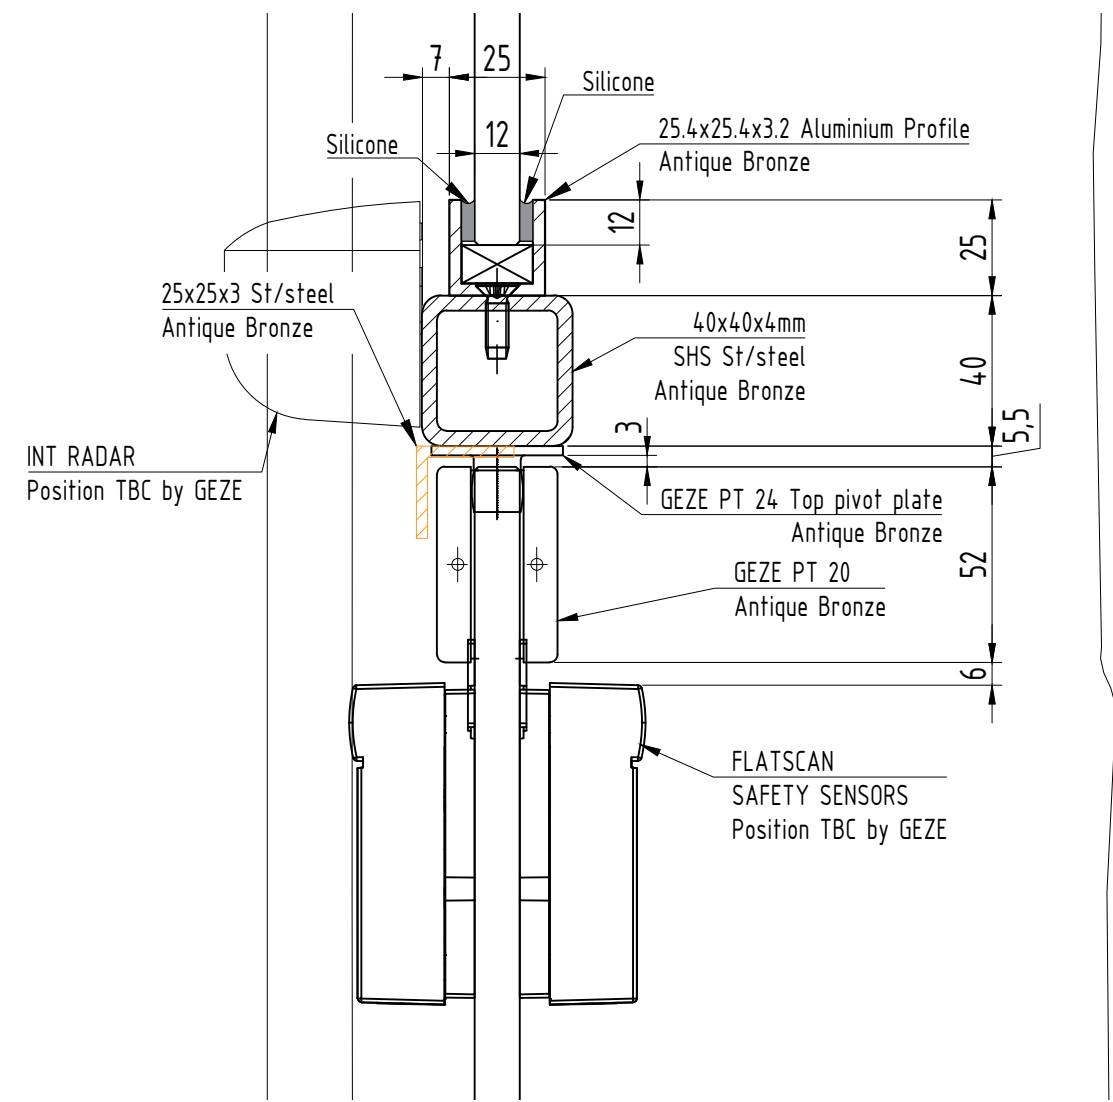


Detail 12 (DG1f.2)

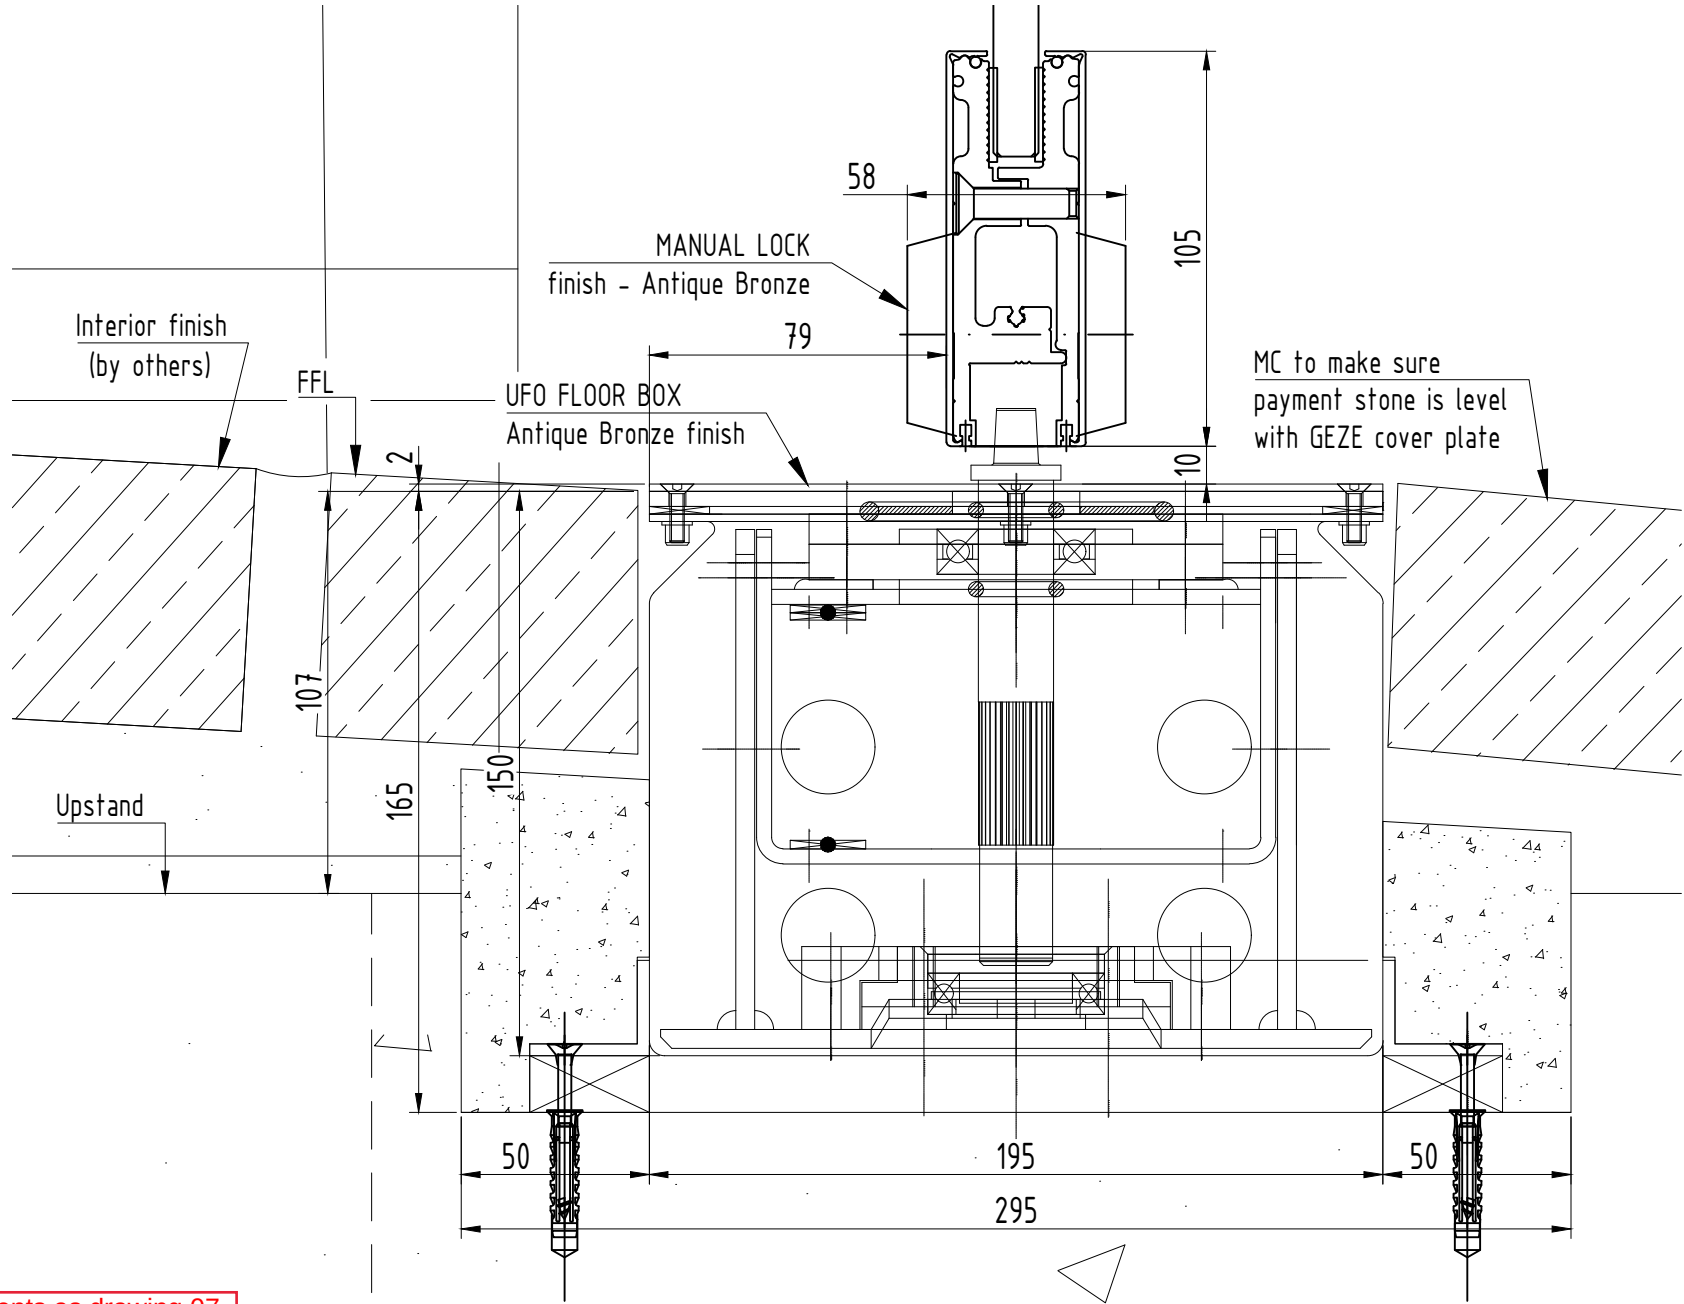

Comments as drawing 07

C COPYRIGHT & DESIGN COPYRIGHT & DESIGN RIGHT 2008	PROJECT/SITE ADDRESS: Rochdale Town Hall	GLASS & GENERAL www.glassandgeneral.com Unit 4 Heathway Industrial Estate Manchester Way Dagenham Essex	REVISIONS	DATE 14/04/23	DRAWN by RZH	
			01 - as per comments23.04.2023	CHECKED by	Project M.	
			02 - New details for radar sensors02.05.2023	SCALE 1:2@A3	Rev. 08	
			03 - as per comments07.05.2023	DRAWING REF.		
	04 - as per comments15.05.2023	14				
05 - as per comments18.05.2023			Note: CDM regulations will apply to status approval of drawings and manufacture will only commence on receipt of 'A' status approval of drawings issued.		DRAWING TITLE	
		Rm10 8PN		C = TO BE AMENDED - Drawings to be resubmitted. B = APPROVED WITH AMENDMENTS - Drawings to be resubmitted with final amendments included. A = APPROVED FOR PRODUCTION, NO COMMENTS - Procurement of materials, manufacture and installation to commence.	Door DG1f.2. Detail 11, 12	
TEL:		Tel: 0845 371 4450			DRAWING STATUS	Approval
FAX:		Fax: 0845 371 4455				

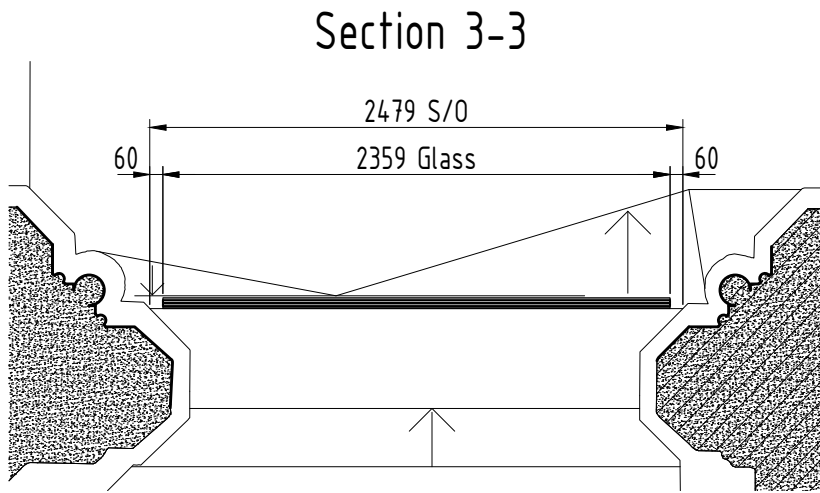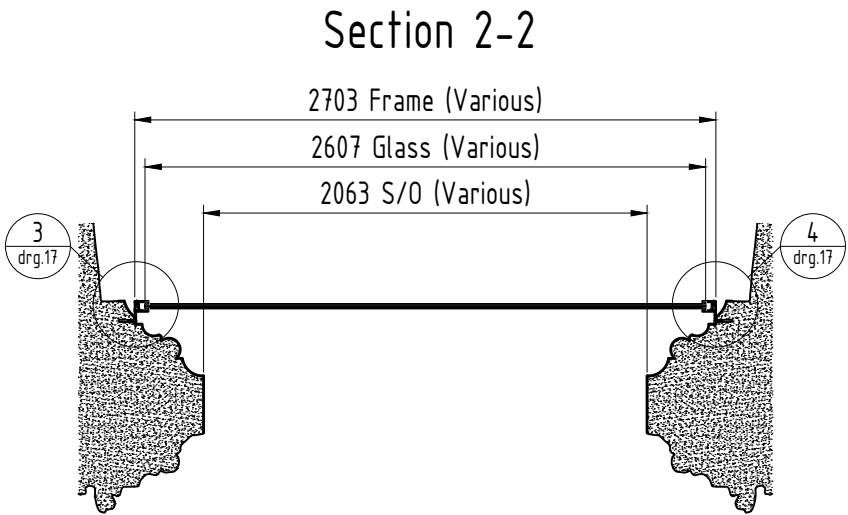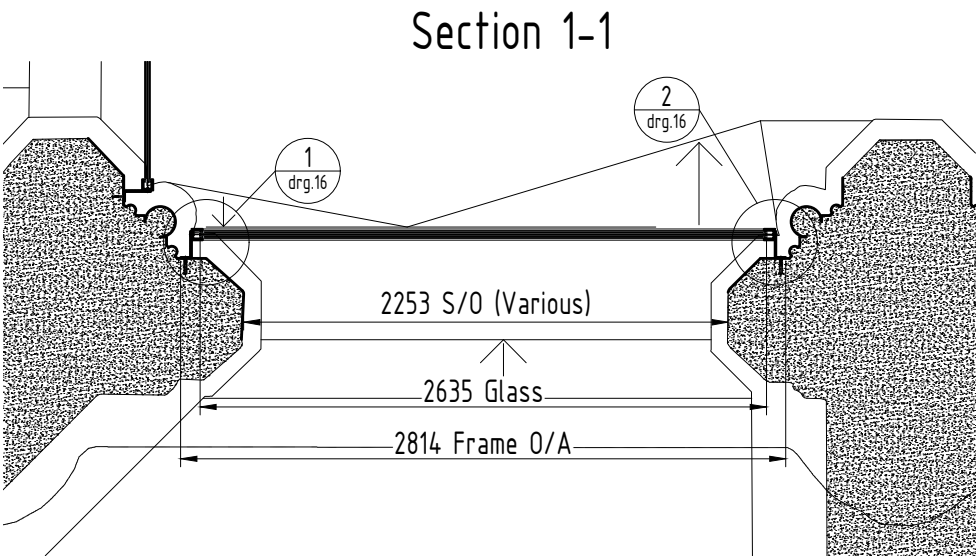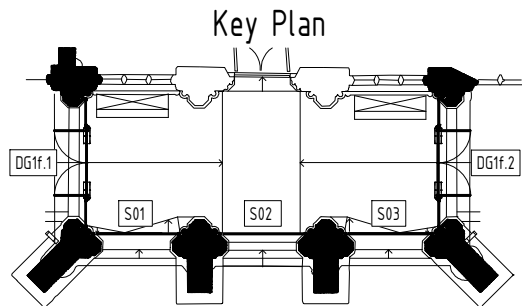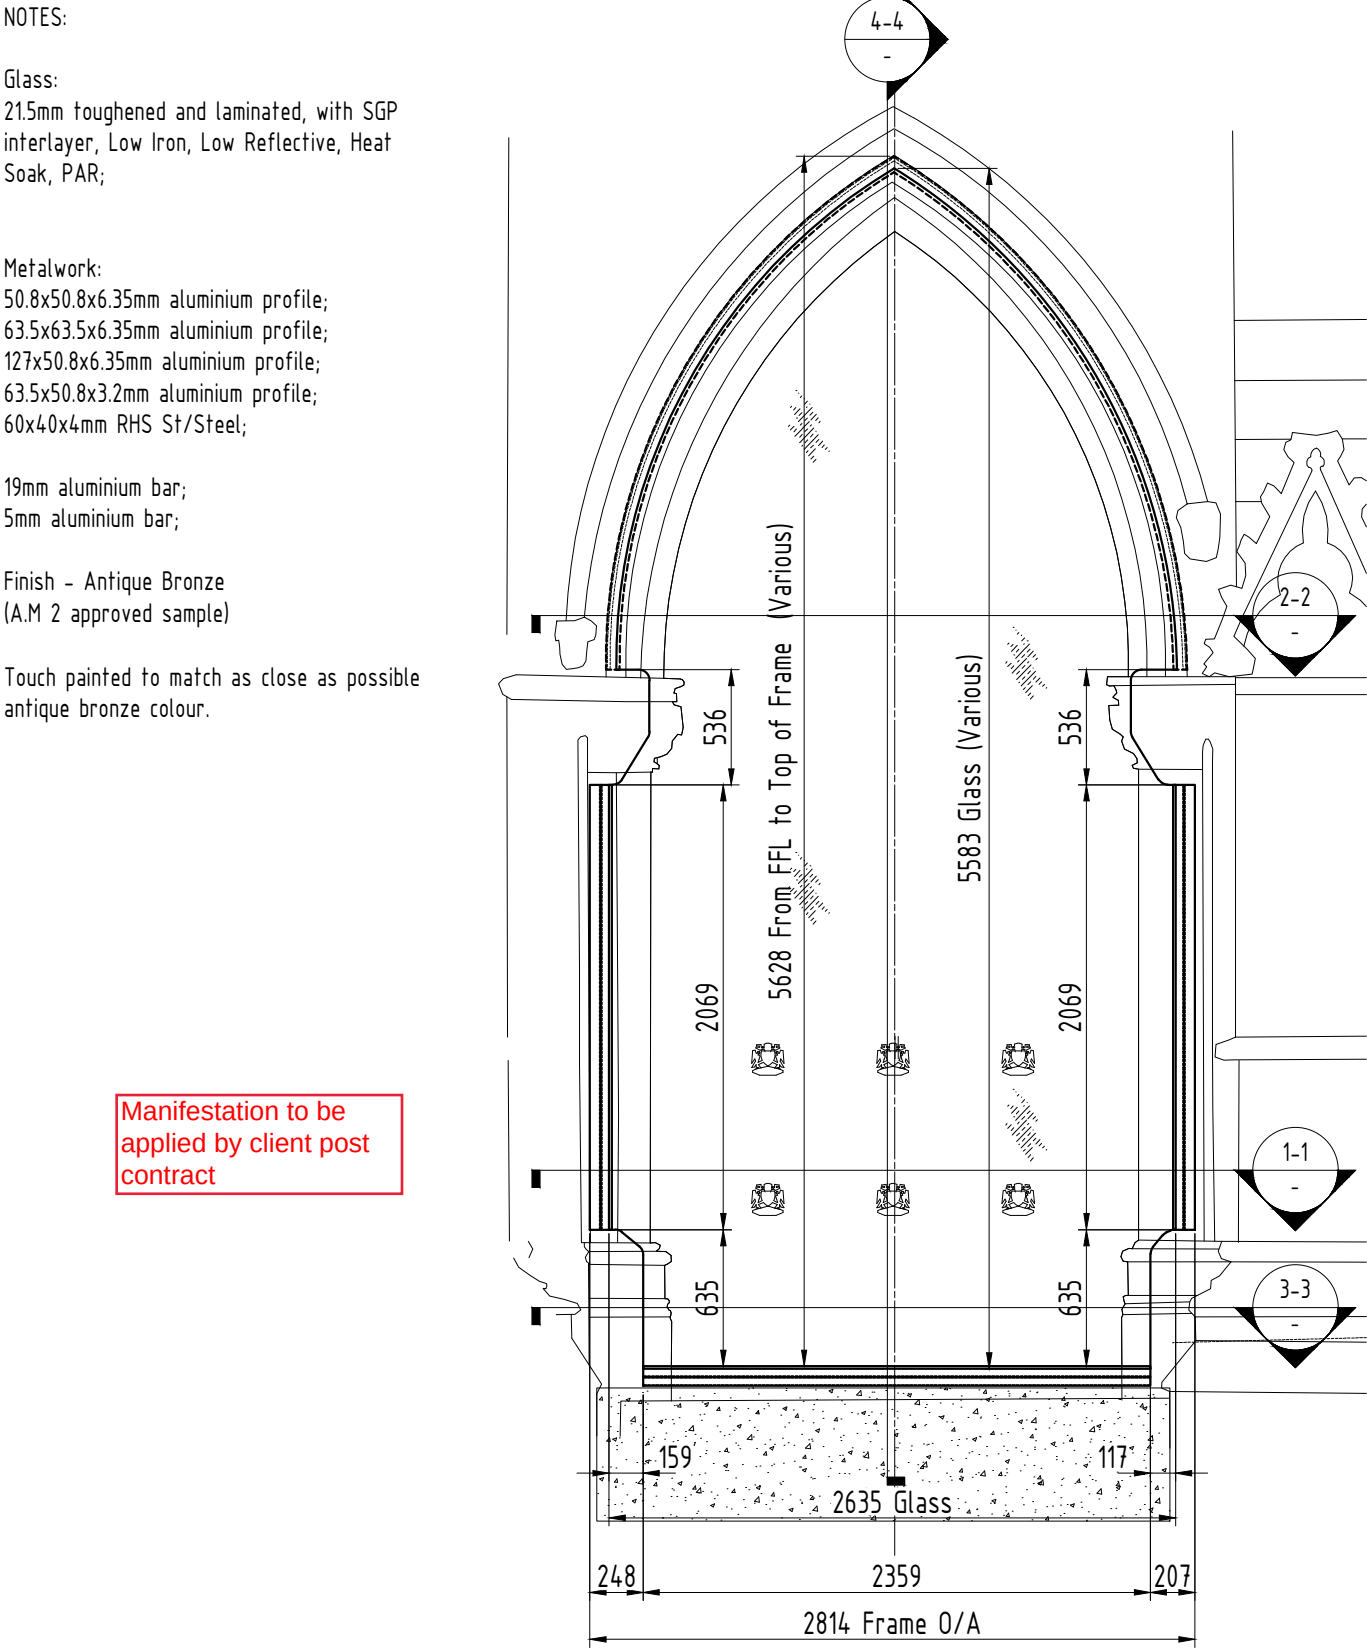

G+G to ensure sub-structure adequate to support installation



C COPYRIGHT & DESIGN
COPYRIGHT & DESIGN RIGHT 2008

PROJECT/SITE ADDRESS:
Rochdale Town Hall

GLASS & GENERAL

www.glassandgeneral.com

Unit 4 Heathway Industrial Estate
Manchester Way
Dagenham
Essex

Rm10 8PN

Tel: 0845 371 4450
Fax: 0845 371 4455

TEL:

FAX:

08 - as per comments
07 - Glass thickness changed

30.06.2023
20.06.2023

REVISIONS

01 - as per comments	23.04.2023
02 - New details for radar sensors	02.05.2023
03 - as per comments	07.05.2023
04 - as per comments	15.05.2023
05 - as per comments	18.05.2023

Note: CDM regulations will apply to status approval of drawings and manufacture will only commence on receipt of 'A' status approval of drawings issued.



C = TO BE AMENDED - Drawings to be resubmitted.
B = APPROVED WITH AMENDMENTS - Drawings to be resubmitted with final amendments included.
A = APPROVED FOR PRODUCTION, NO COMMENTS - Procurement of materials, manufacture and installation to commence.

DATE 14/04/23
CHECKED by Project M.
SCALE 1:35@A3
Rev. 08

DRAWING REF.
15


DRAWING TITLE
Window S01. Exterior View. Sections

DRAWING STATUS
Approval

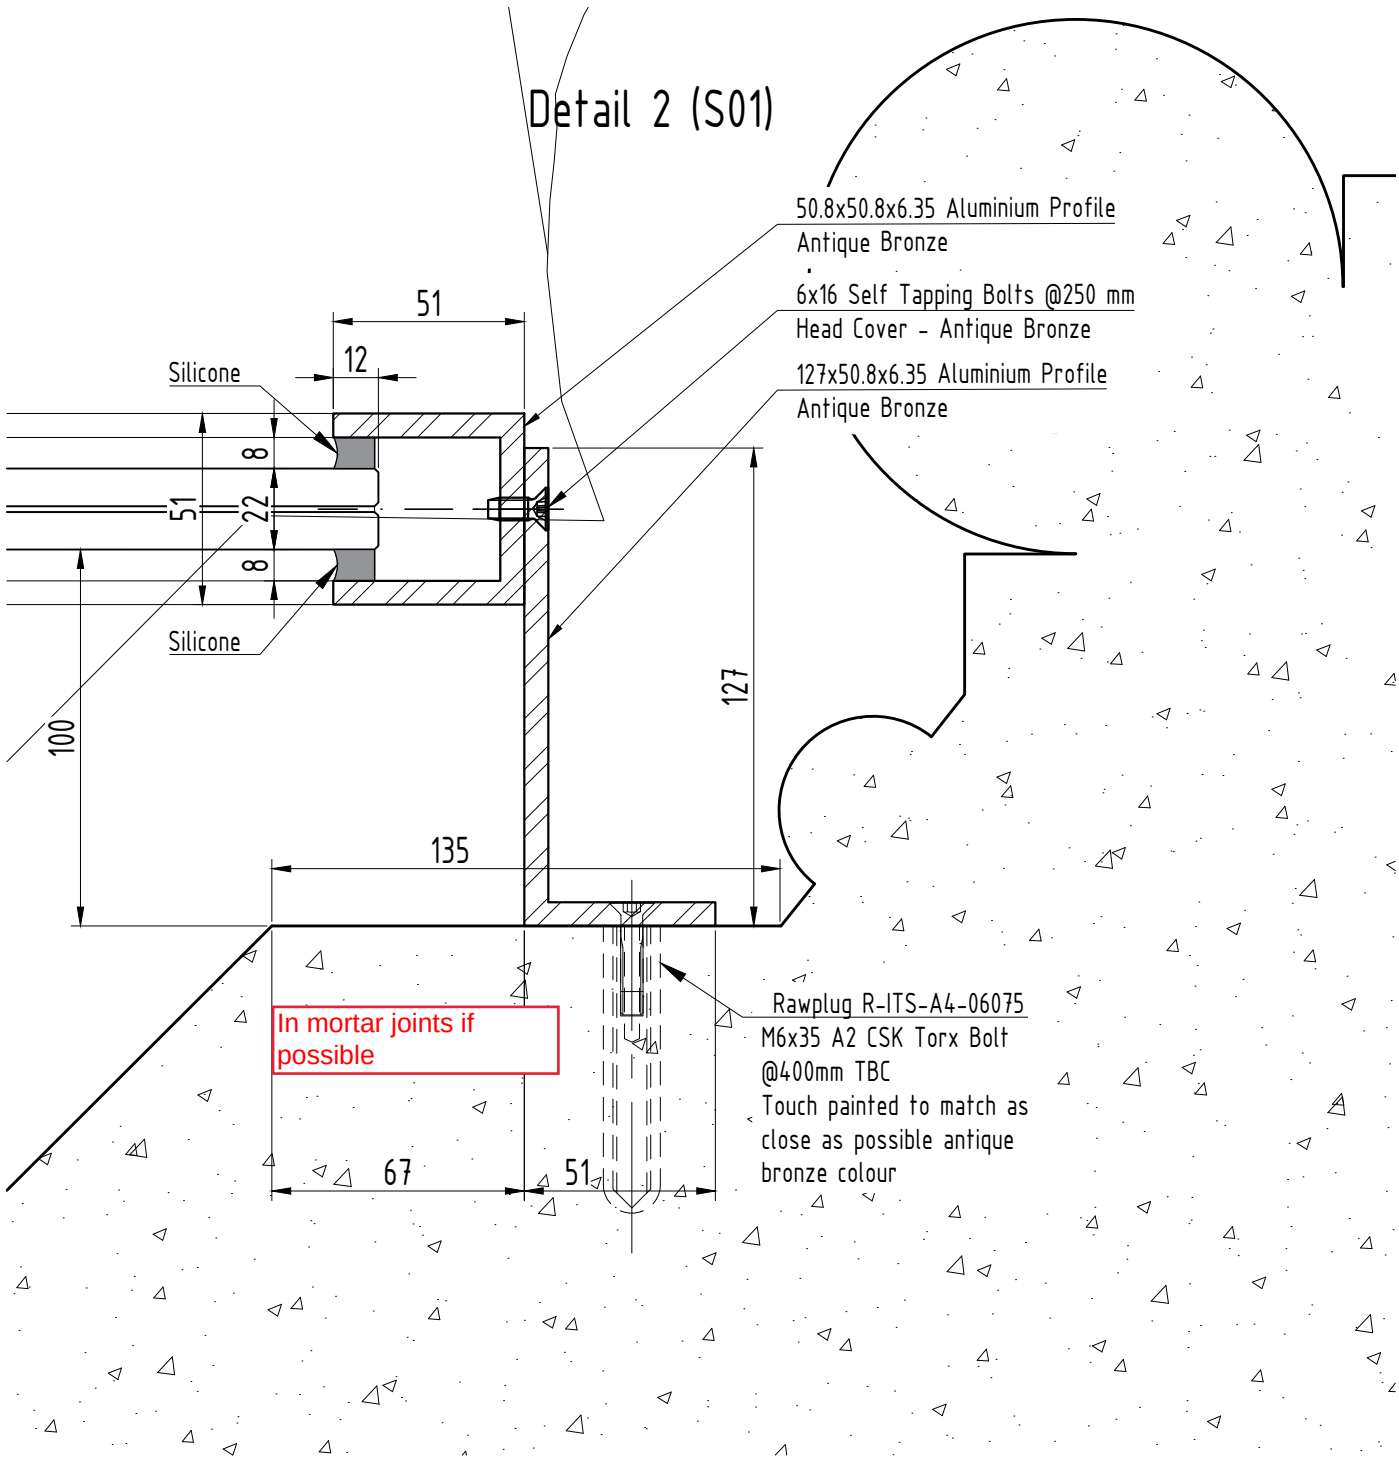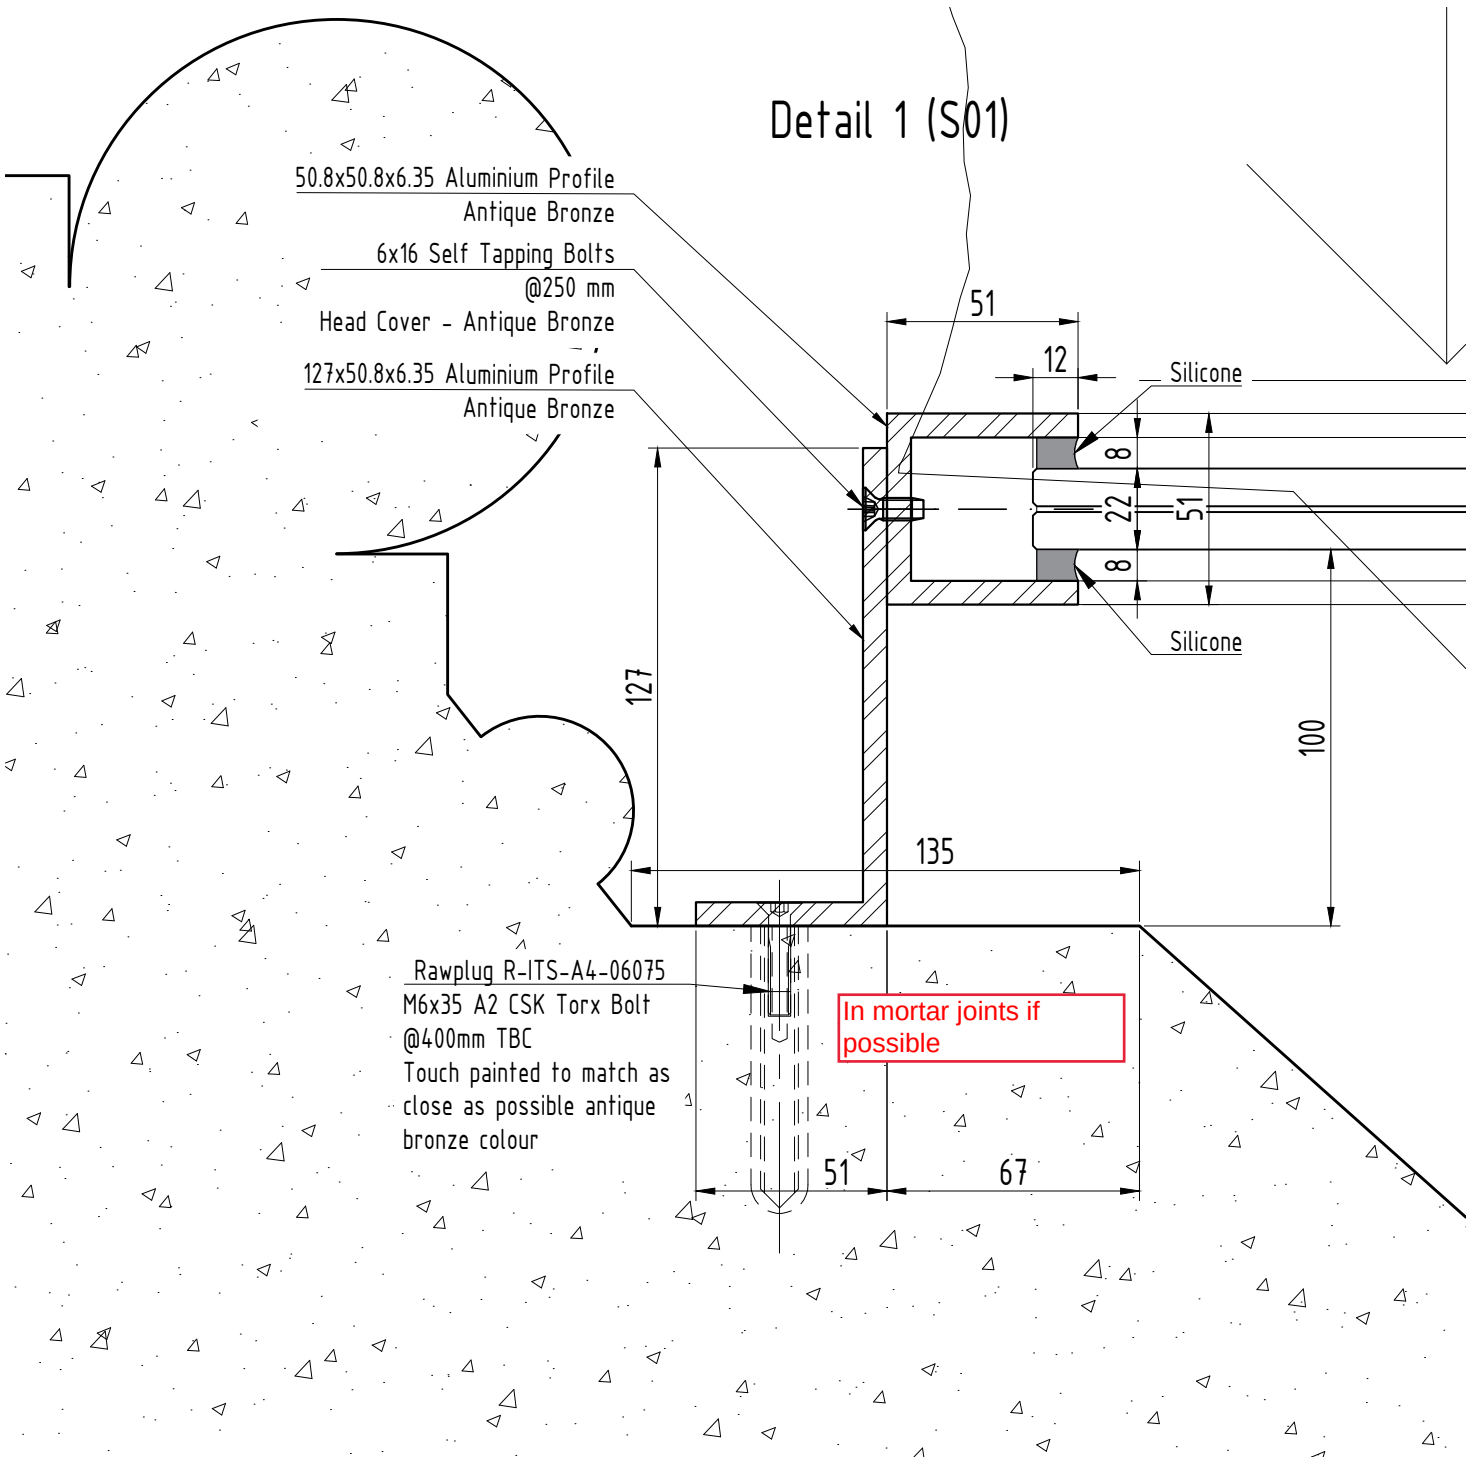


C COPYRIGHT & DESIGN COPYRIGHT & DESIGN RIGHT 2008	PROJECT/SITE ADDRESS: Rochdale Town Hall	GLASS & GENERAL www.glassandgeneral.com Unit 4 Heathway Industrial Estate Manchester Way Dagenham Essex	REVISIONS	DATE 14/04/23	DRAWN by RZH	
			01 - as per comments23.04.2023	CHECKED by	Project M.	
			02 - New details for radar sensors02.05.2023	SCALE 1:2@A3	Rev. 08	
			03 - as per comments07.05.2023	DRAWING REF.		
			04 - as per comments15.05.2023	16		
	05 - as per comments18.05.2023	DRAWING TITLE				
	Note: CDM regulations will apply to status approval of drawings and manufacture will only commence on receipt of 'A' status approval of drawings issued. C = TO BE AMENDED - Drawings to be resubmitted. B = APPROVED WITH AMENDMENTS - Drawings to be resubmitted with final amendments included. A = APPROVED FOR PRODUCTION, NO COMMENTS - Procurement of materials, manufacture and installation to commence.	Window S01. Detail 1, 2				
	TEL:	Rm10 8PN	DRAWING STATUS			
	FAX:	Tel: 0845 371 4450 Fax: 0845 371 4455	Approval			

Detail 3 (S01)

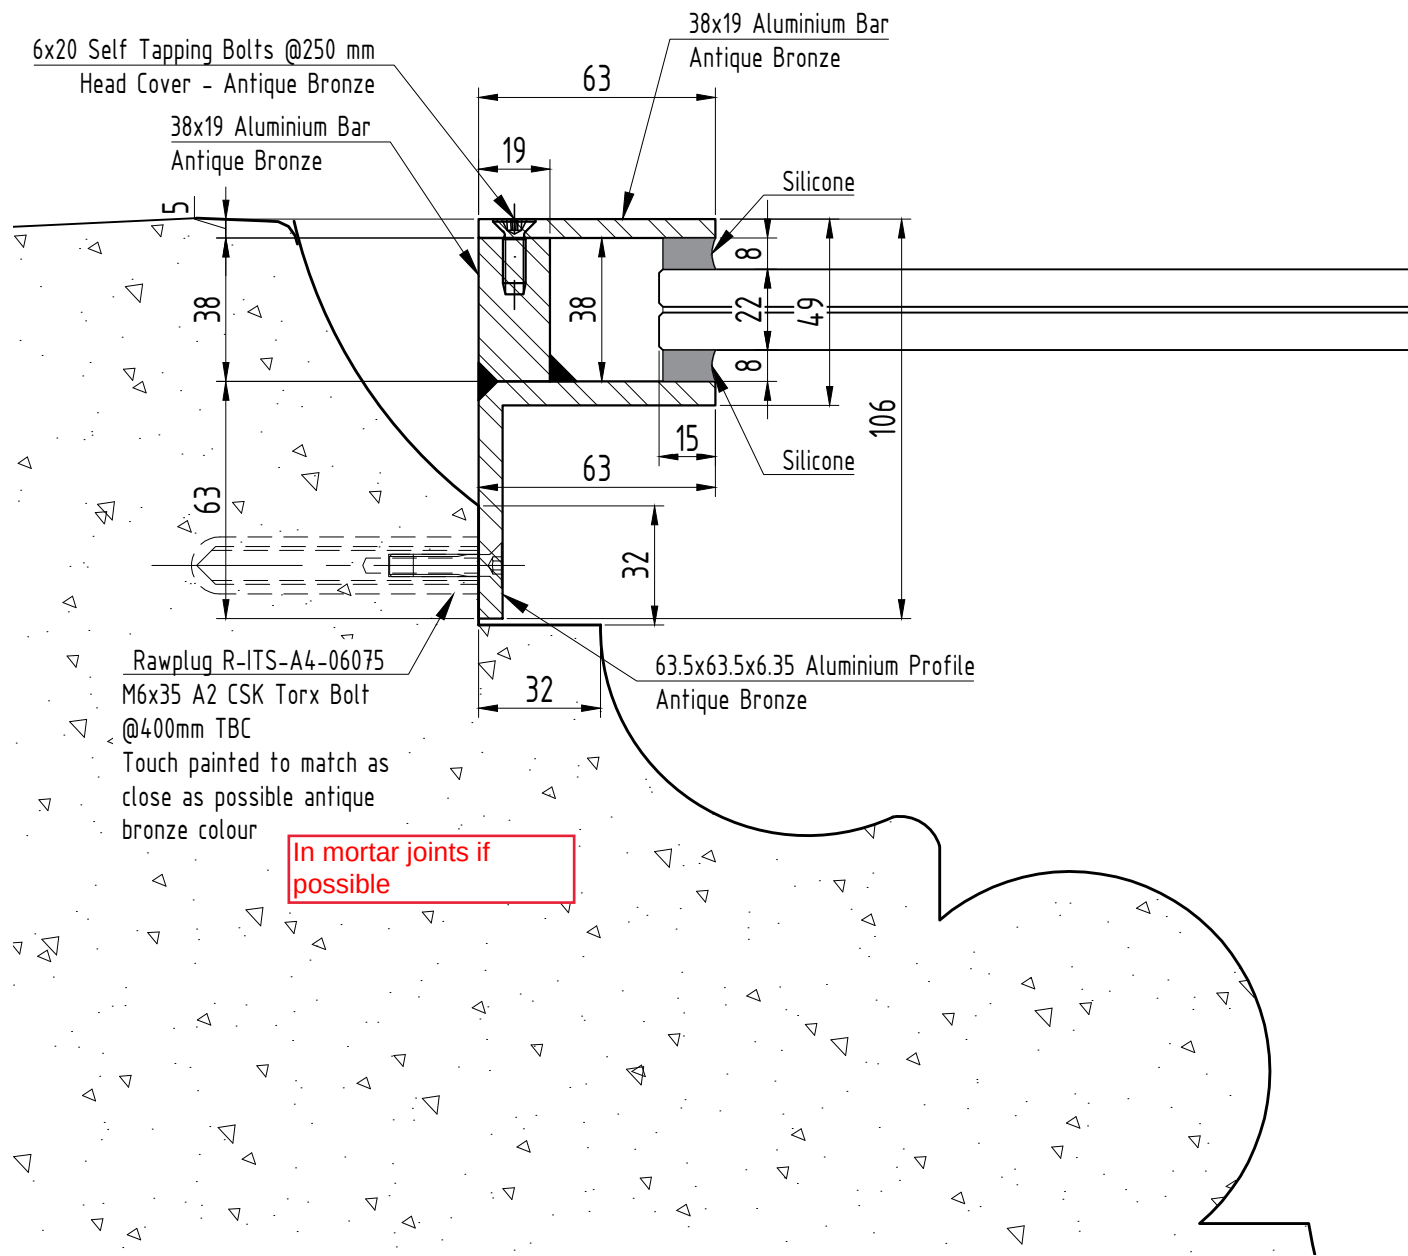


Detail 4 (S01)

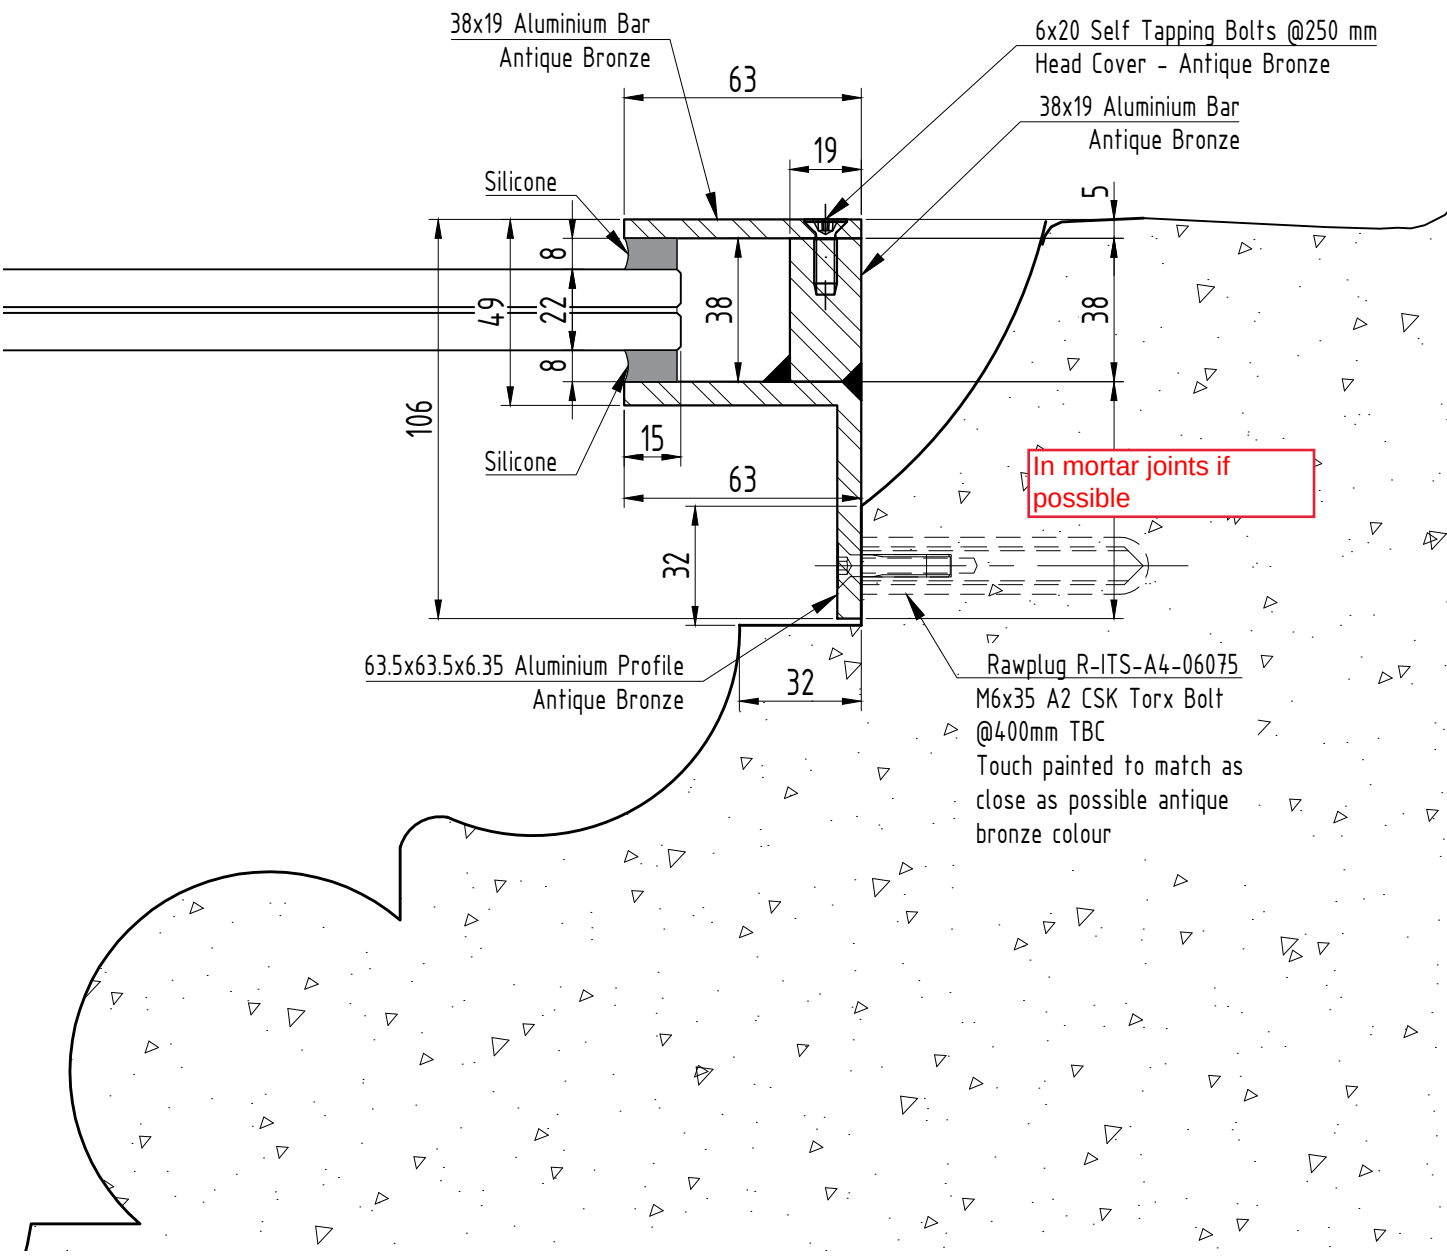


C COPYRIGHT & DESIGN COPYRIGHT & DESIGN RIGHT 2008	PROJECT/SITE ADDRESS: Rochdale Town Hall	GLASS & GENERAL www.glassandgeneral.com Unit 4 Heathway Industrial Estate Manchester Way Dagenham Essex Rm10 8PN Tel: 0845 371 4450 Fax: 0845 371 4455	08 - as per comments 07 - Glass thickness changed	30.06.2023 20.06.2023	DATE 14/04/23	DRAWN by RZH
	TEL: FAX:		REVISIONS		CHECKED by	Project M.
			01 - as per comments	23.04.2023	SCALE 1:2@A3	Rev. 08
			02 - New details for radar sensors	02.05.2023	DRAWING REF.	
			03 - as per comments	07.05.2023	17	
			04 - as per comments	15.05.2023	DRAWING TITLE	
			05 - as per comments	18.05.2023	Window S01. Detail 3, 4	
			Note: CDM regulations will apply to status approval of drawings and manufacture will only commence on receipt of 'A' status approval of drawings issued. C = TO BE AMENDED - Drawings to be resubmitted. B = APPROVED WITH AMENDMENTS - Drawings to be resubmitted with final amendments included. A = APPROVED FOR PRODUCTION, NO COMMENTS - Procurement of materials, manufacture and installation to commence.		DRAWING STATUS	Approval

Detail 5 (S01)

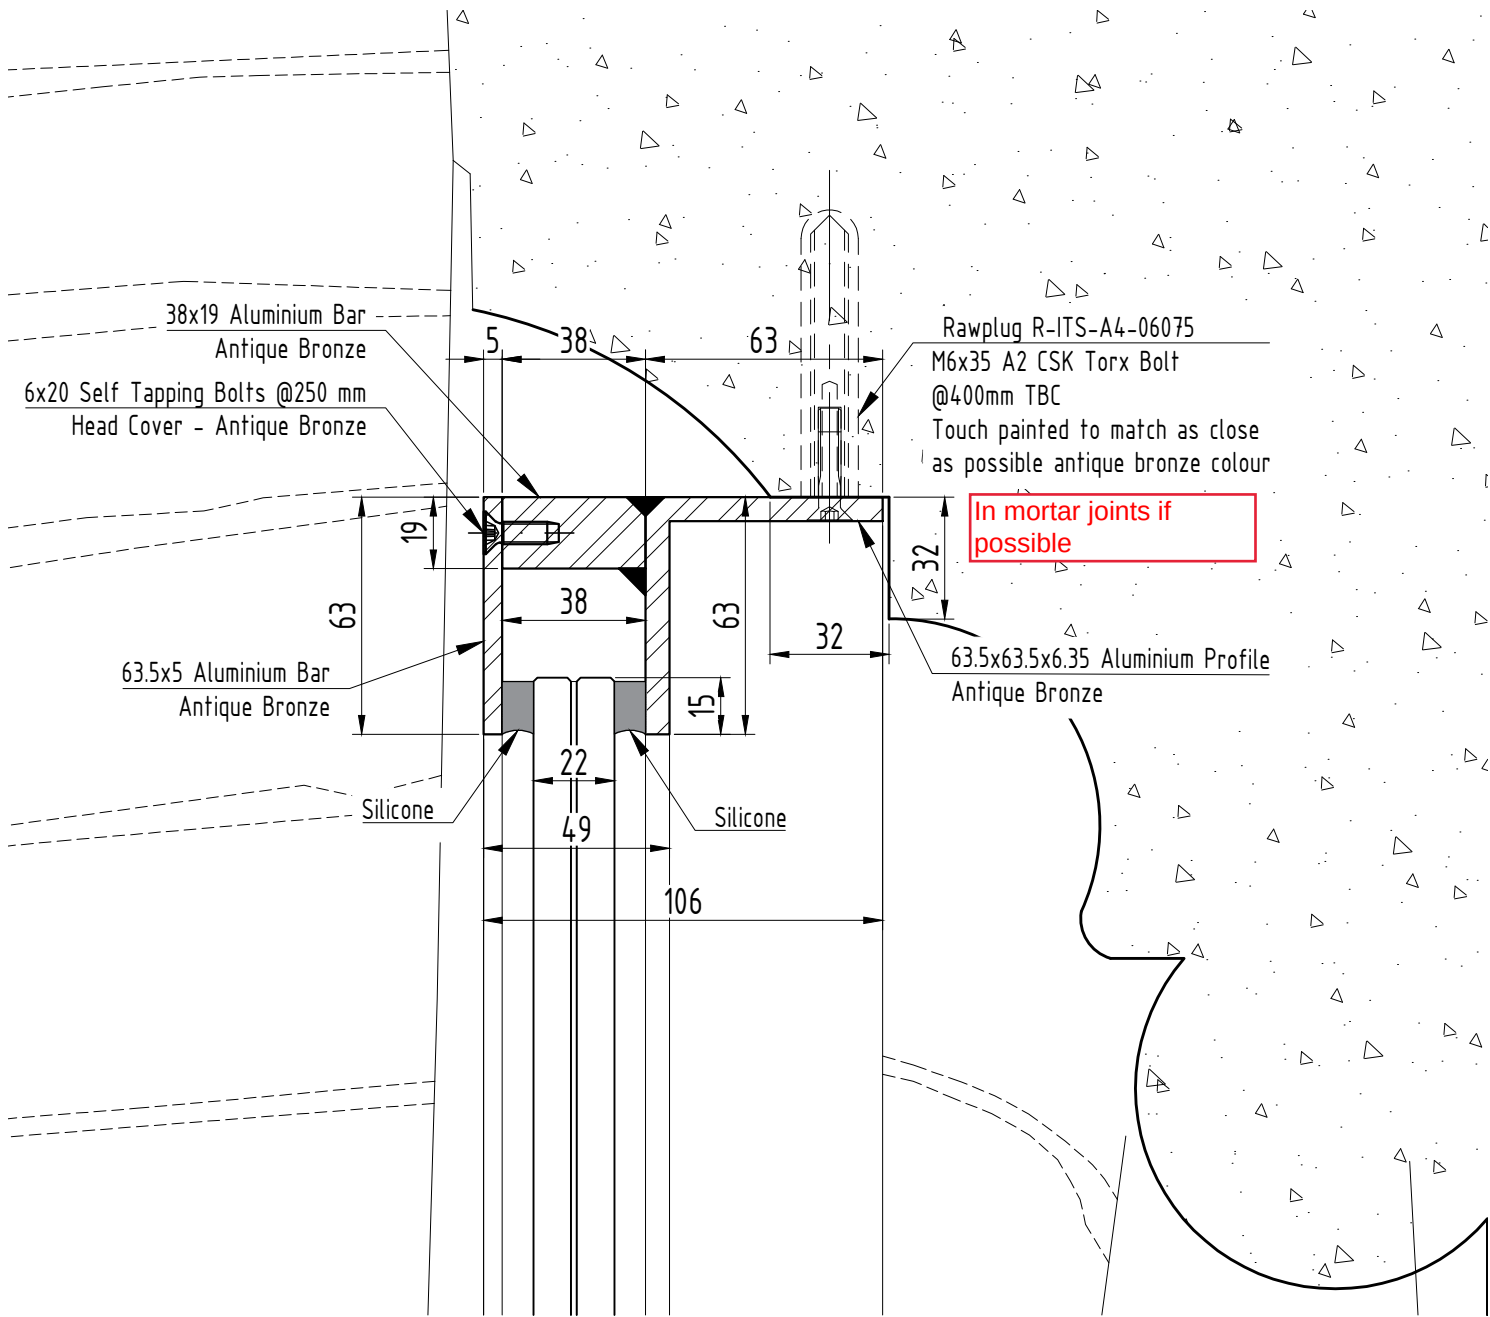

Detail 6 (S01)

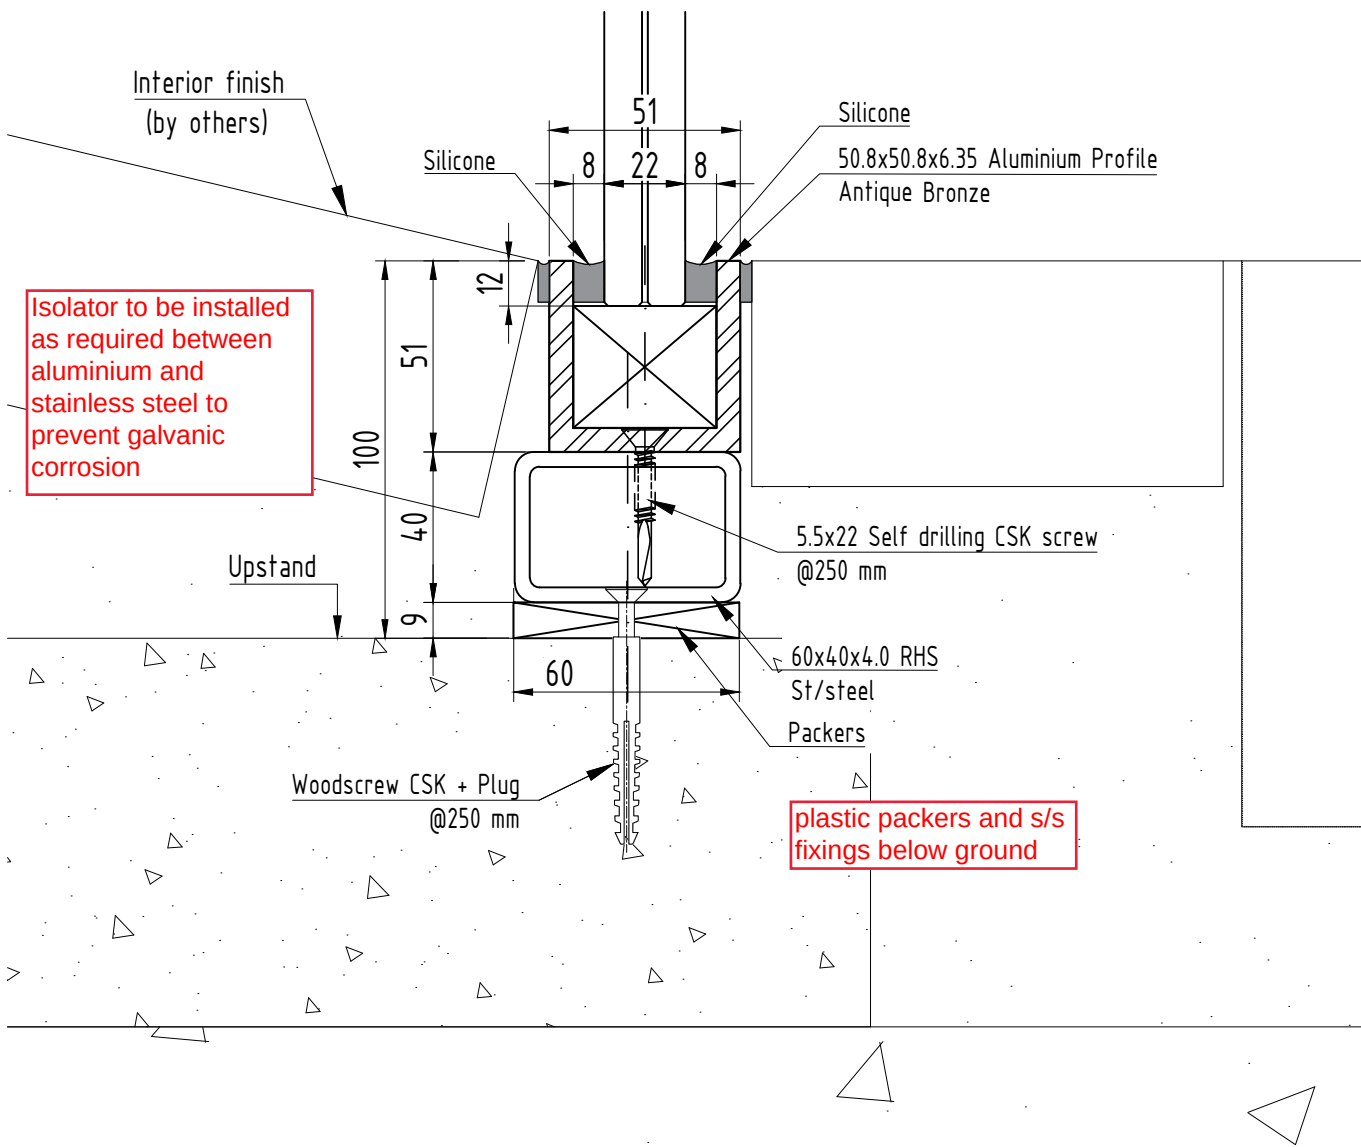

C COPYRIGHT & DESIGN	PROJECT/SITE ADDRESS: Rochdale Town Hall	GLASS & GENERAL www.glassandgeneral.com Unit 4 Heathway Industrial Estate Manchester Way Dagenham Essex	REVISIONS		DATE 14/04/23		DRAWN by RZH			
COPYRIGHT & DESIGN RIGHT 2008			01 - as per comments		23.04.2023	CHECKED by		Project M.		
			02 - New details for radar sensors		02.05.2023	SCALE 1:2@A3		Rev. 08		
			03 - as per comments		07.05.2023	DRAWING REF. 18				
			04 - as per comments		15.05.2023					
			05 - as per comments		18.05.2023					
			Note: CDM regulations will apply to status approval of drawings and manufacture will only commence on receipt of 'A' status approval of drawings issued. C = TO BE AMENDED - Drawings to be resubmitted. B = APPROVED WITH AMENDMENTS - Drawings to be resubmitted with final amendments included. A = APPROVED FOR PRODUCTION, NO COMMENTS - Procurement of materials, manufacture and installation to commence.		DRAWING TITLE Window S01. Detail 5, 6					
					DRAWING STATUS			Approval		
			TEL:		Rm10 8PN					
		Tel: 0845 371 4450								
FAX:		Fax: 0845 371 4455								

NOTES:

Glass:
21.5mm toughened and laminated, with SGP interlayer, Low Iron, Low Reflective, Heat Soak, PAR;


Metalwork:
50.8x50.8x6.35mm aluminium profile;
63.5x63.5x6.35mm aluminium profile;
127x50.8x6.35mm aluminium profile;
63.5x50.8x3.2mm aluminium profile;
60x40x4mm RHS St/Steel;

19mm aluminium bar;
5mm aluminium bar;


Finish - Antique Bronze
(A.M 2 approved sample)

Touch painted to match as close as possible antique bronze colour.


Comments as drawing 15

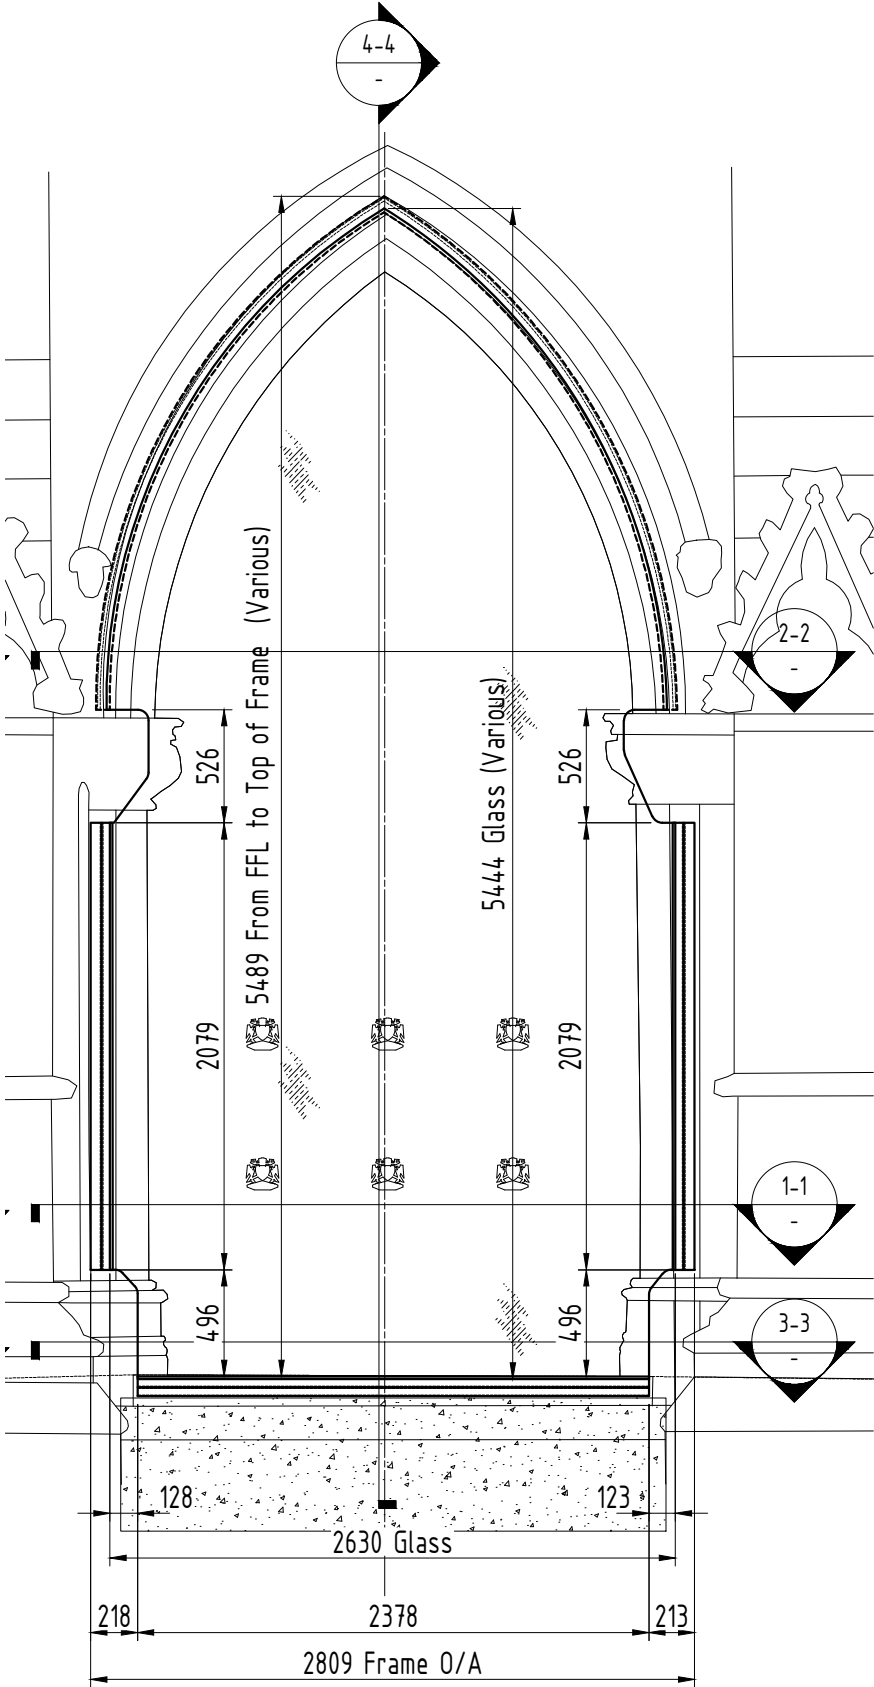


Section 1-1

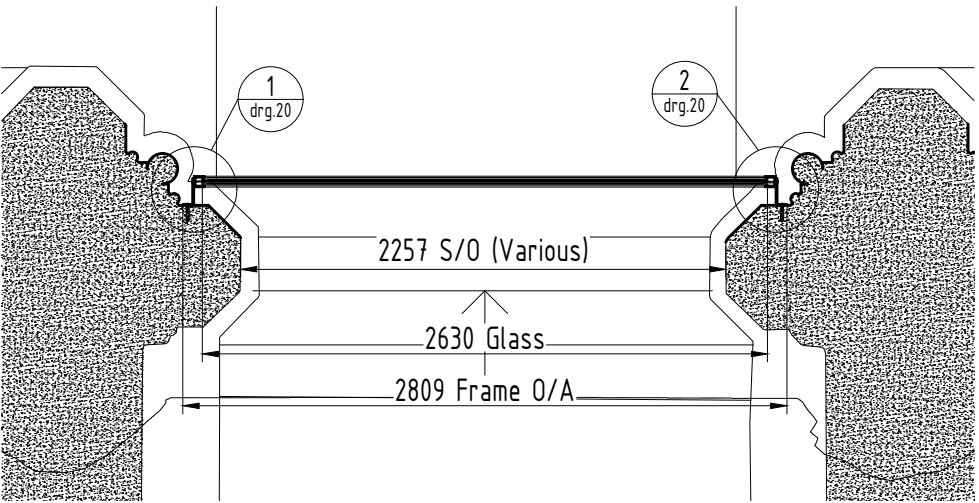



Section 2-2

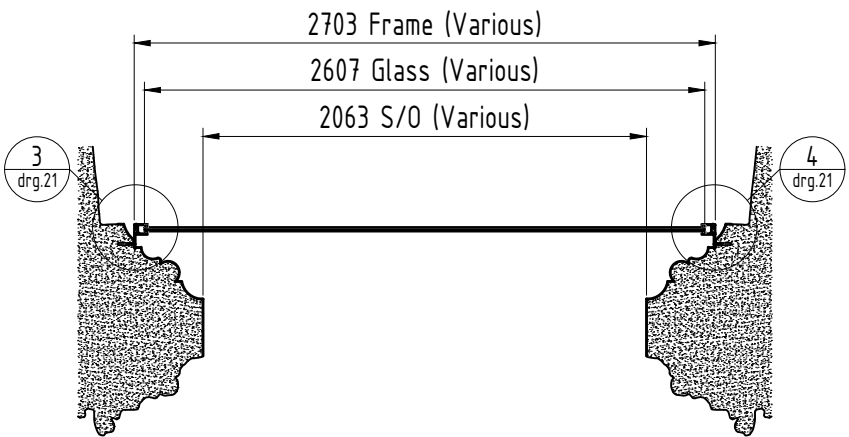

Section 3-3

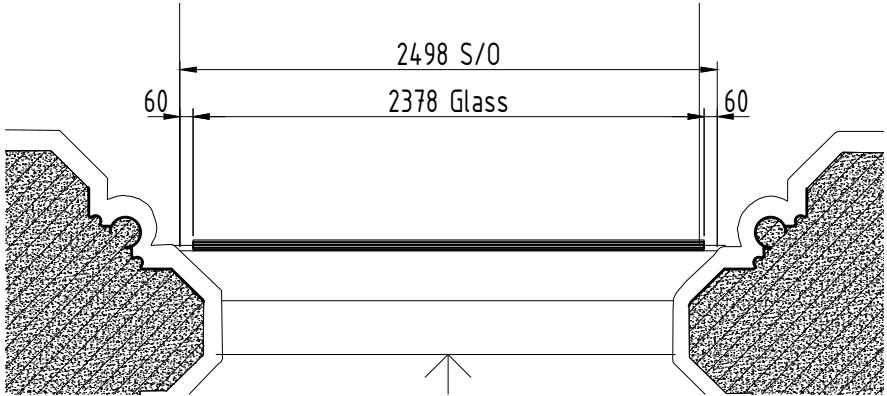

Section 4-4

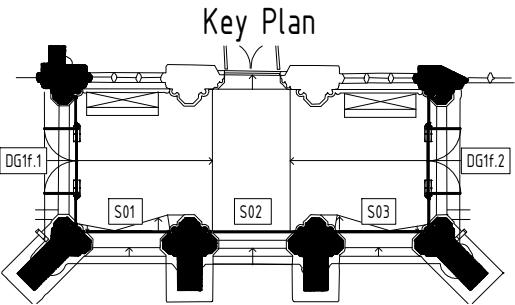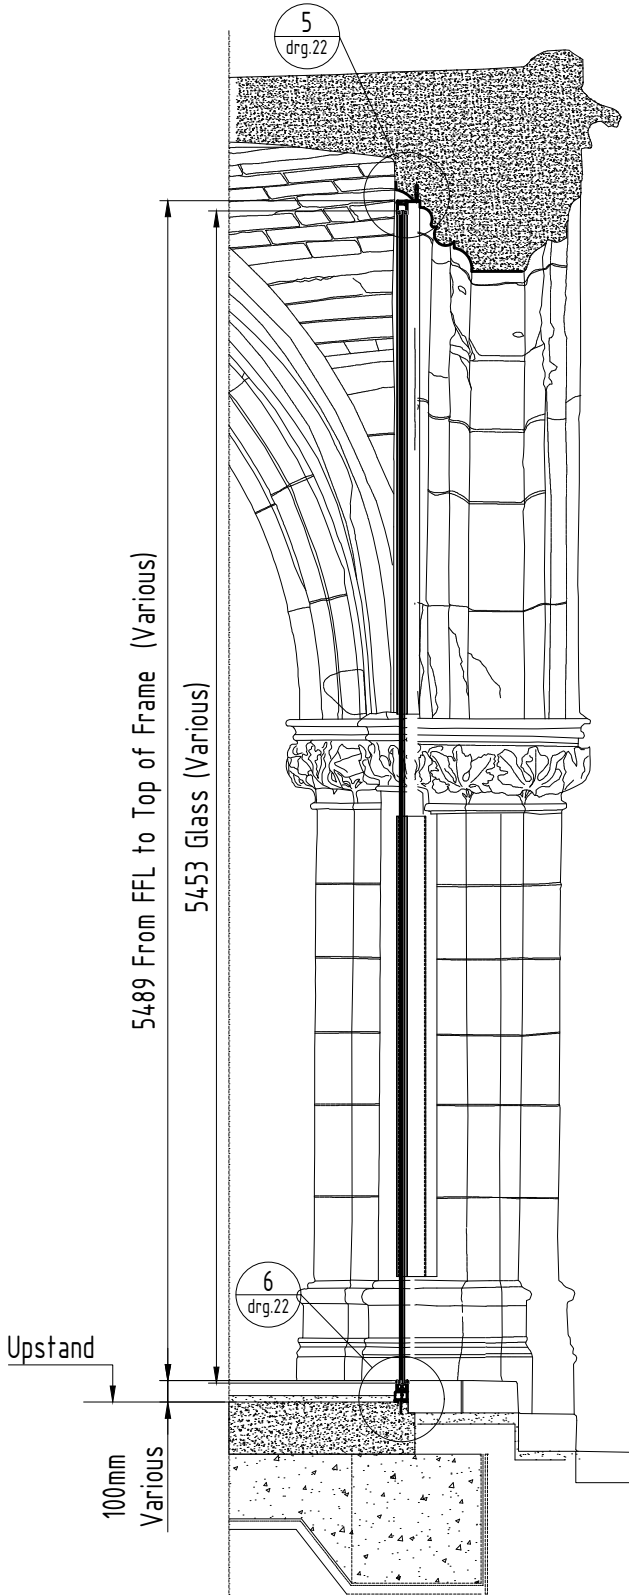

C COPYRIGHT & DESIGN
COPYRIGHT & DESIGN RIGHT 2008

PROJECT/SITE ADDRESS:
Rochdale Town Hall

GLASS & GENERAL

www.glassandgeneral.com

Unit 4 Heathway Industrial Estate
Manchester Way
Dagenham
Essex

Rm10 8PN

Tel: 0845 371 4450
Fax: 0845 371 4455

TEL:

FAX:

08 - as per comments
07 - Glass thickness changed

30.06.2023
20.06.2023

REVISIONS

01 - as per comments	23.04.2023
02 - New details for radar sensors	02.05.2023
03 - as per comments	07.05.2023
04 - as per comments	15.05.2023
05 - as per comments	18.05.2023

Note: CDM regulations will apply to status approval of drawings and manufacture will only commence on receipt of 'A' status approval of drawings issued.

C = TO BE AMENDED - Drawings to be resubmitted.
B = APPROVED WITH AMENDMENTS - Drawings to be resubmitted with final amendments included.
A = APPROVED FOR PRODUCTION, NO COMMENTS - Procurement of materials, manufacture and installation to commence.

DATE 14/04/23
CHECKED by Project M.
SCALE 1:35@A3
DRAWN by RZH
Rev. 08


DRAWING REF.
19

DRAWING TITLE
Window S02. Exterior View. Sections

DRAWING STATUS
Approval

Detail 1 (S02)


Detail 2 (S02)

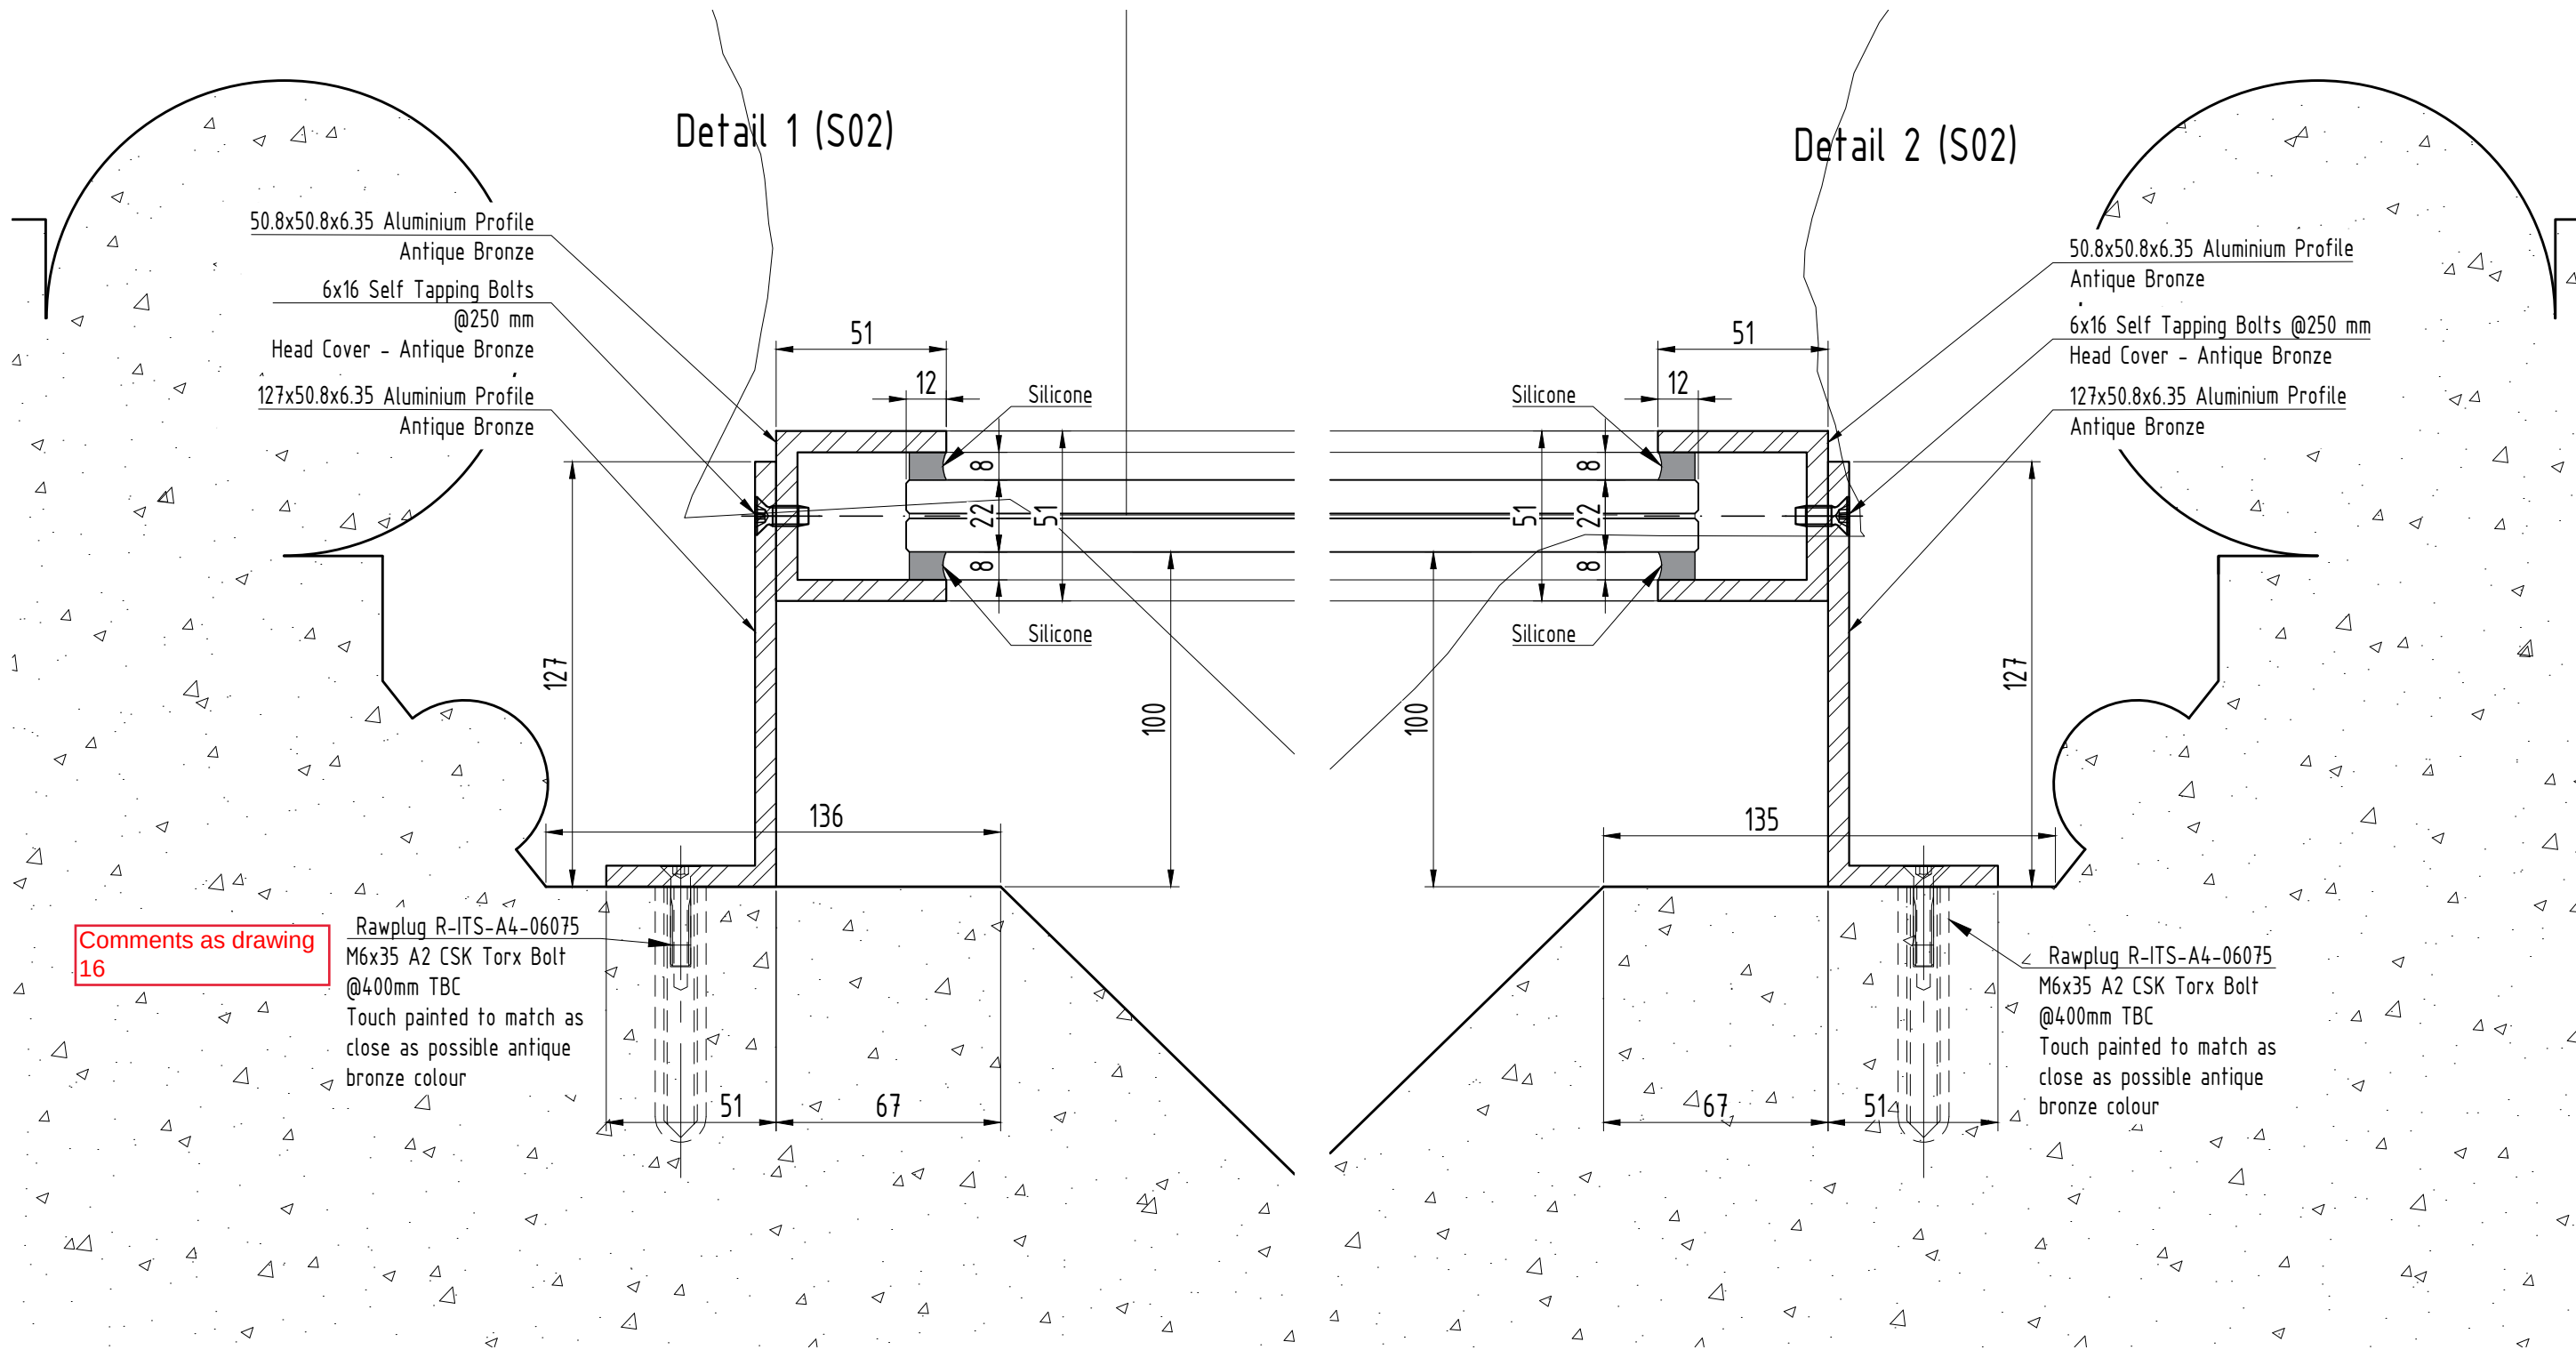


08 - as per comments	30.06.2023		
07 - Glass thickness changed	20.06.2023		
REVISIONS		DATE 14/04/23	DRAWN by RZH
01 - as per comments	23.04.2023	CHECKED by	Project M.
02 - New details for radar sensors	02.05.2023	SCALE 1:2@A3	Rev. 08
03 - as per comments	07.05.2023	DRAWING REF. 20	
04 - as per comments	15.05.2023		
05 - as per comments	18.05.2023		
Note: CDM regulations will apply to status approval of drawings and manufacture will only commence on receipt of 'A' status approval of drawings issued.		DRAWING TITLE Window S02. Detail 1, 2	
C = TO BE AMENDED - Drawings to be resubmitted. B = APPROVED WITH AMENDMENTS - Drawings to be resubmitted with final amendments included. A = APPROVED FOR PRODUCTION, NO COMMENTS - Procurement of materials, manufacture and installation to commence.		DRAWING STATUS	Approval

C COPYRIGHT & DESIGN COPYRIGHT & DESIGN RIGHT 2008	PROJECT/SITE ADDRESS:	GLASS & GENERAL
	Rochdale Town Hall	www.glassandgeneral.com
		Unit 4 Heathway Industrial Estate Manchester Way Dagenham Essex
	TEL:	Rm10 8PN
	FAX:	Tel: 0845 371 4450 Fax: 0845 371 4455

Detail 3 (S02)

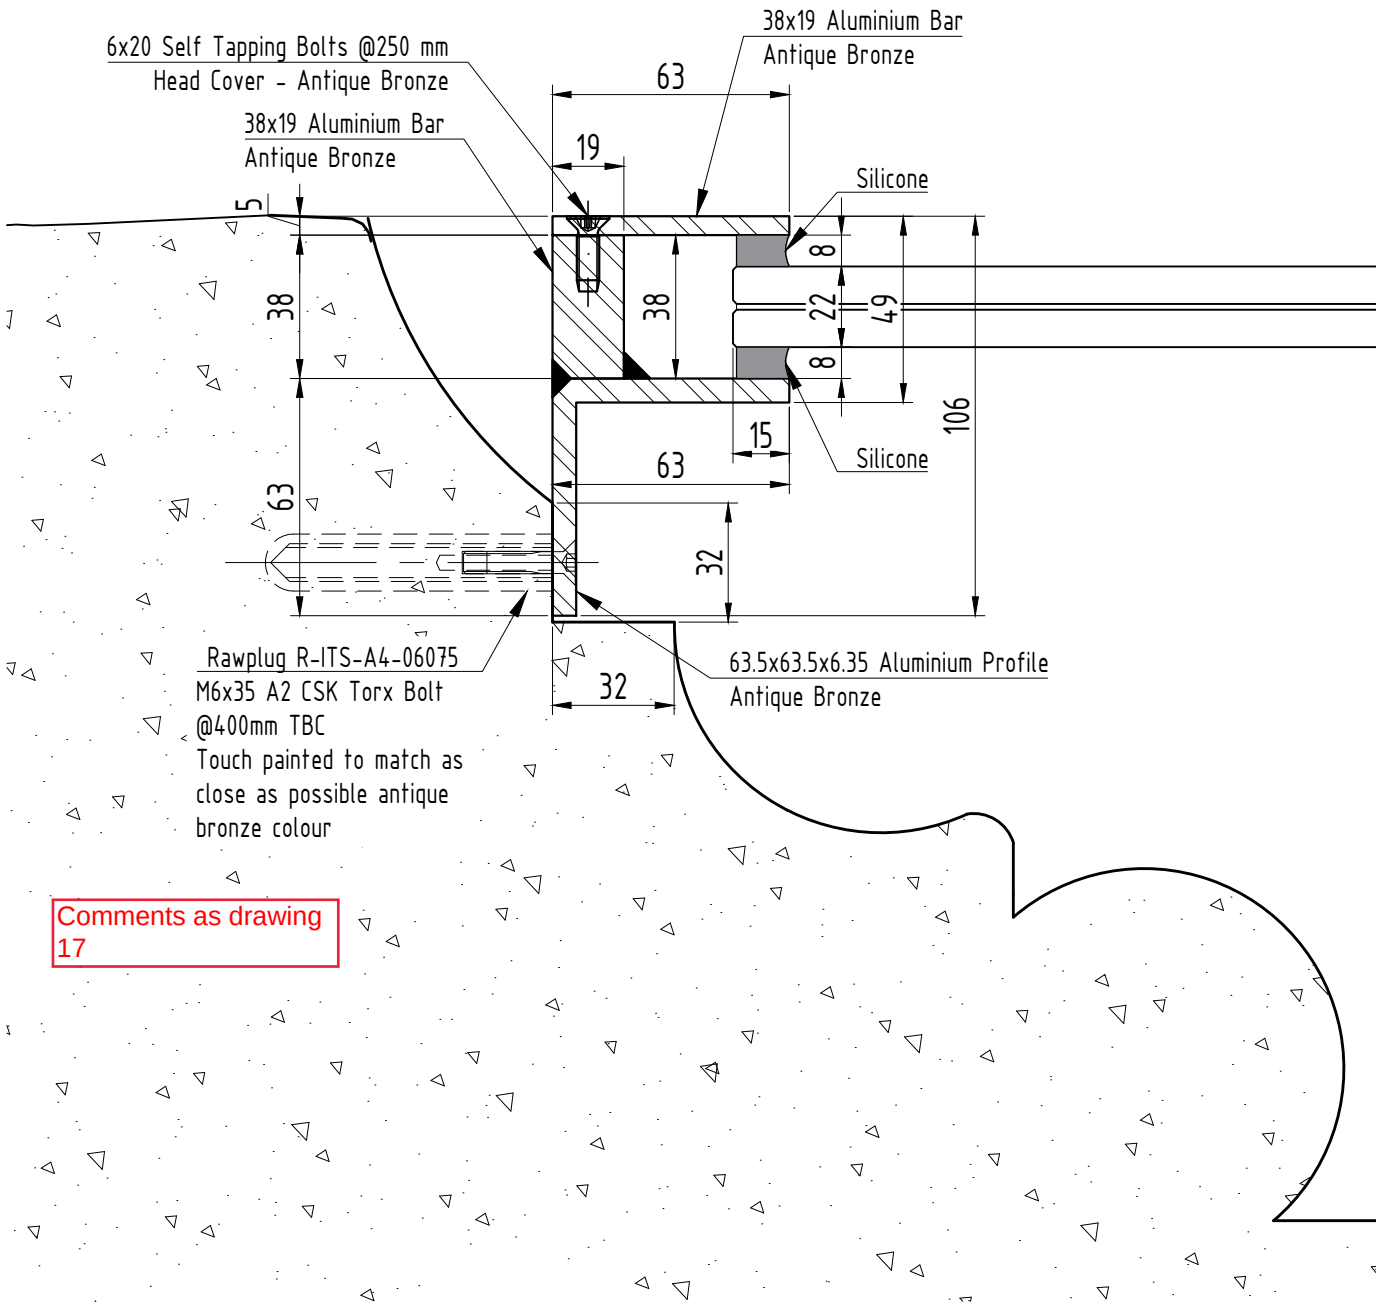


Detail 4 (S02)

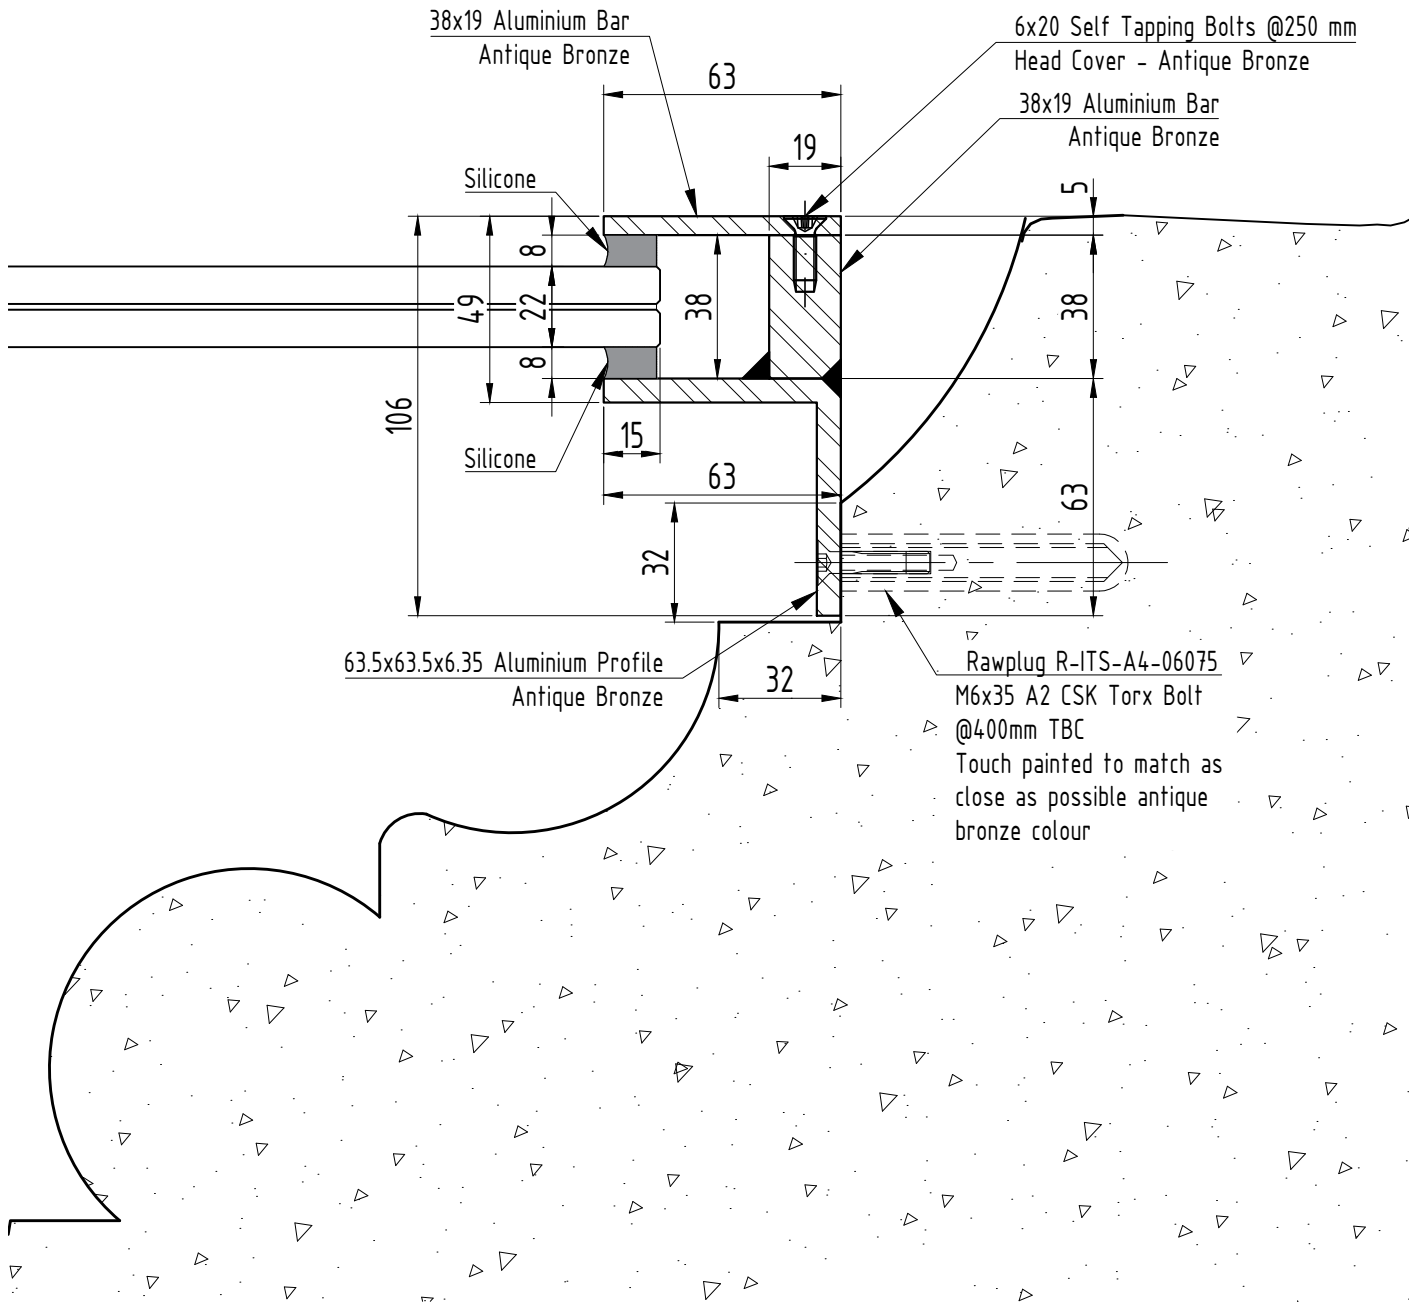

Comments as drawing
17

C COPYRIGHT & DESIGN COPYRIGHT & DESIGN RIGHT 2008	PROJECT/SITE ADDRESS:	GLASS & GENERAL	REVISIONS		DATE 14/04/23	DRAWN by RZH	
	Rochdale Town Hall	www.glassandgeneral.com Unit 4 Heathway Industrial Estate Manchester Way Dagenham Essex	01 - as per comments	23.04.2023	CHECKED by	Project M.	
			02 - New details for radar sensors	02.05.2023	SCALE 1:2@A3	Rev. 08	
			03 - as per comments	07.05.2023	DRAWING REF.		
			04 - as per comments	15.05.2023	21		
			05 - as per comments	18.05.2023			
	TEL:	Rm10 8PN	Note: CDM regulations will apply to status approval of drawings and manufacture will only commence on receipt of 'A' status approval of drawings issued.				
FAX:	Tel: 0845 371 4450 Fax: 0845 371 4455	C = TO BE AMENDED - Drawings to be resubmitted. B = APPROVED WITH AMENDMENTS - Drawings to be resubmitted with final amendments included. A = APPROVED FOR PRODUCTION, NO COMMENTS - Procurement of materials, manufacture and installation to commence.					
			DRAWING STATUS			Approval	
			DRAWING TITLE Window S02. Detail 3, 4				

Detail 6 (S02)

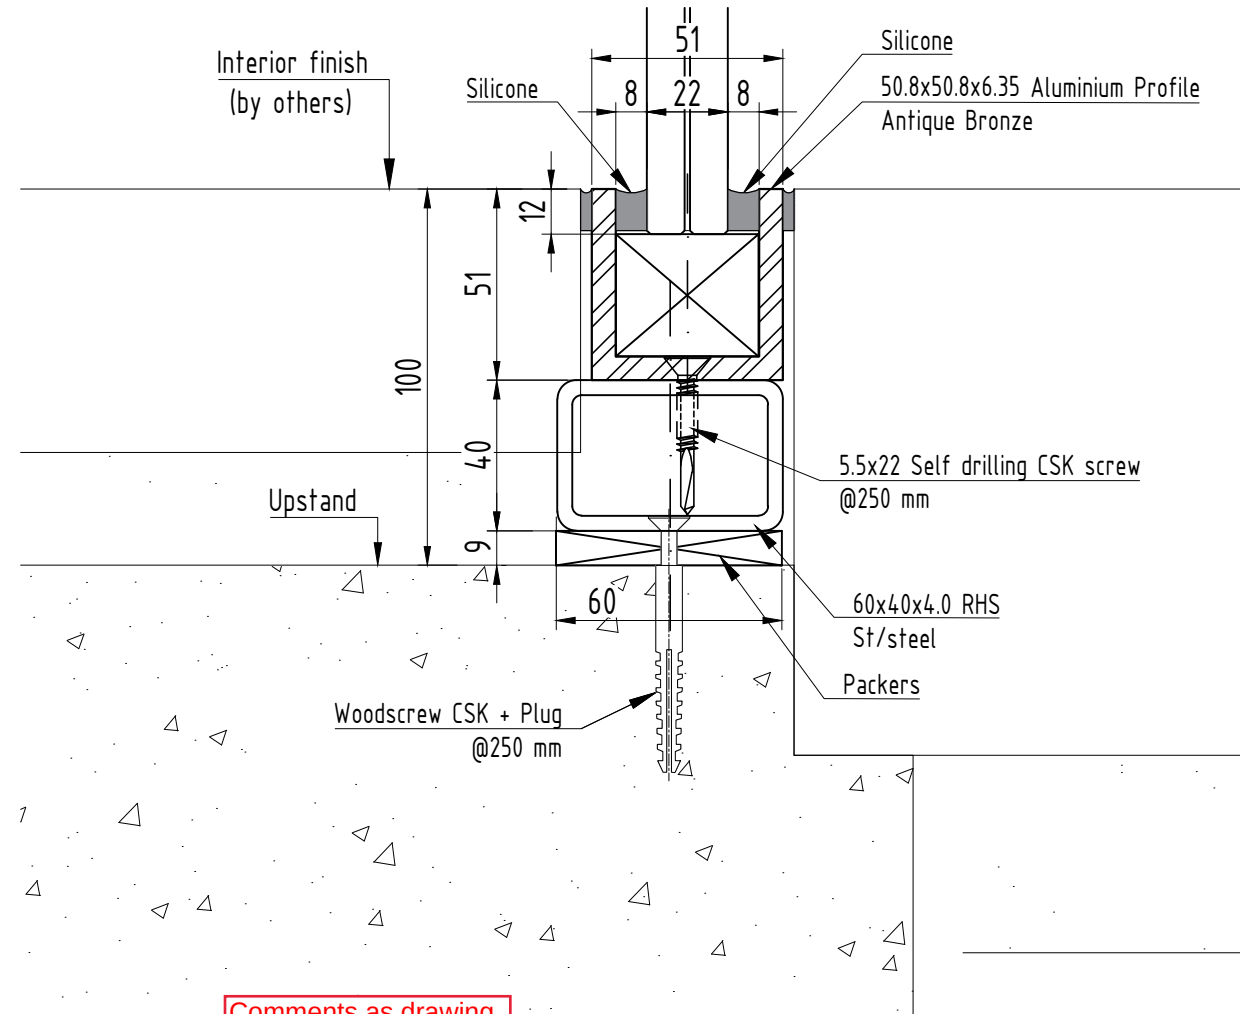

Comments as drawing
18

C COPYRIGHT & DESIGN COPYRIGHT & DESIGN RIGHT 2008		PROJECT/SITE ADDRESS: Rochdale Town Hall	GLASS & GENERAL www.glassandgeneral.com Unit 4 Heathway Industrial Estate Manchester Way Dagenham Essex Rm10 8PN Tel: 0845 371 4450 Fax: 0845 371 4455	08 - as per comments	30.06.2023	
				07 - Glass thickness changed	20.06.2023	
				REVISIONS	DATE 14/04/23	DRAWN by RZH
				01 - as per comments	23.04.2023	CHECKED by Project M.
				02 - New details for radar sensors	02.05.2023	SCALE 1:2@A3
				03 - as per comments	07.05.2023	DRAWING REF. 22
				04 - as per comments	15.05.2023	
05 - as per comments	18.05.2023	DRAWING TITLE Window S02. Detail 5, 6				
Note: CDM regulations will apply to status approval of drawings and manufacture will only commence on receipt of 'A' status approval of drawings issued. C = TO BE AMMENDED - Drawings to be resubmitted. B = APPROVED WITH AMENDMENTS - Drawings to be resubmitted with final amendments included. A = APPROVED FOR PRODUCTION, NO COMMENTS - Procurement of materials, manufacture and installation to commence.						
DRAWING STATUS			Approval			

NOTES:

Glass:
21.5mm toughened and laminated, with SGP interlayer, Low Iron, Low Reflective, Heat Soak, PAR;


Metalwork:
50.8x50.8x6.35mm aluminium profile;
63.5x63.5x6.35mm aluminium profile;
127x50.8x6.35mm aluminium profile;
63.5x50.8x3.2mm aluminium profile;
60x40x4mm RHS St/Steel;

19mm aluminium bar;
5mm aluminium bar;


Finish - Antique Bronze
(A.M 2 approved sample)

Touch painted to match as close as possible antique bronze colour.


Comments as drawing 15

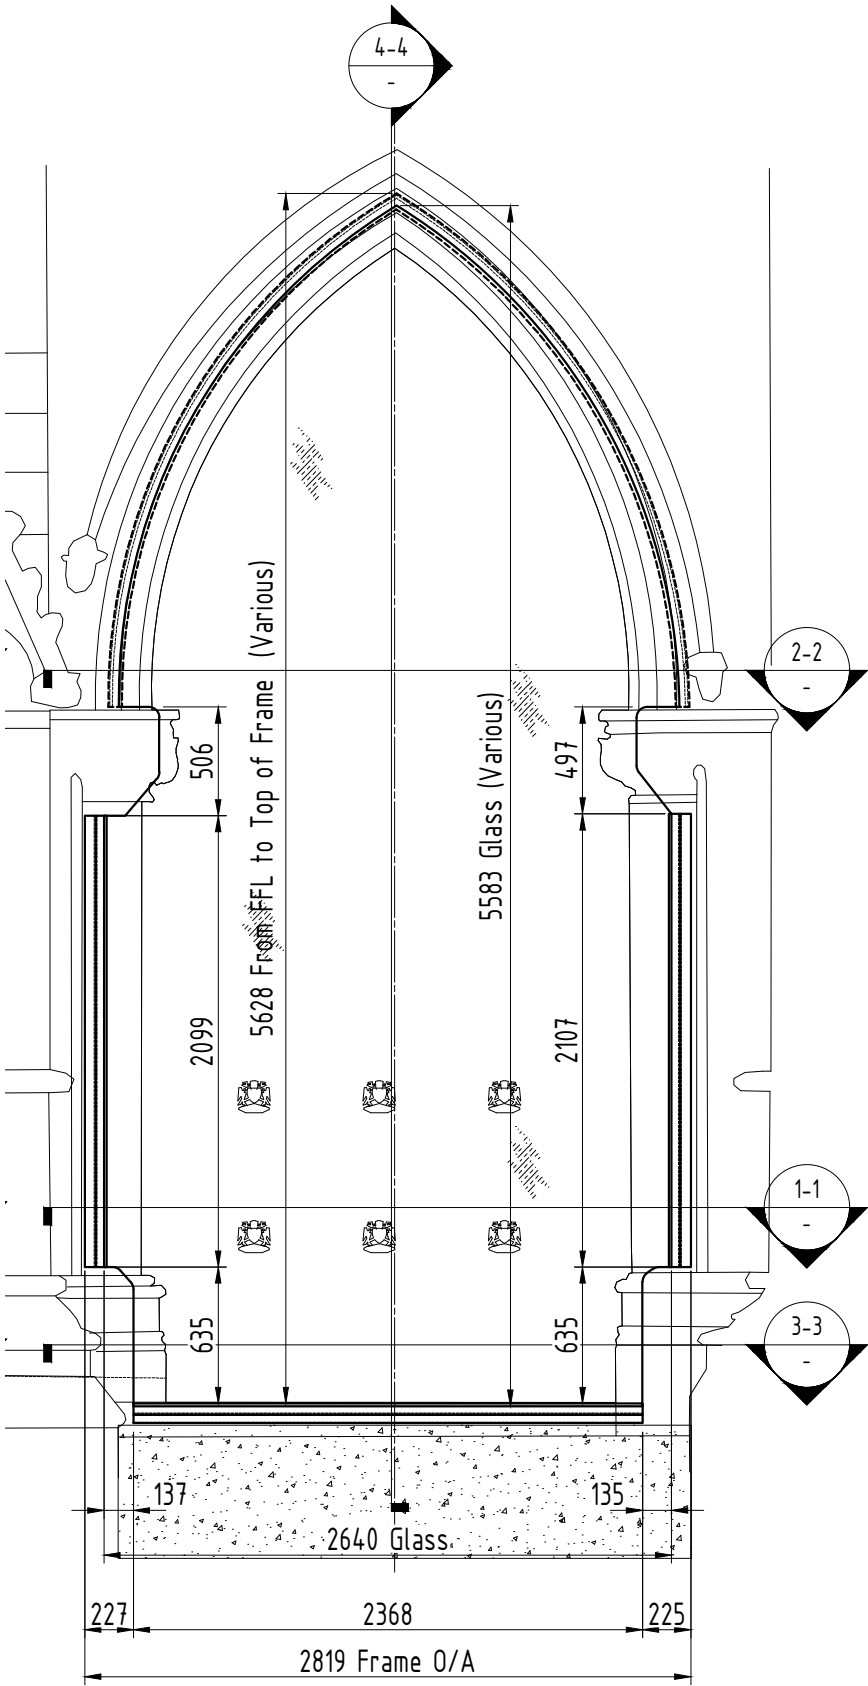


Section 1-1

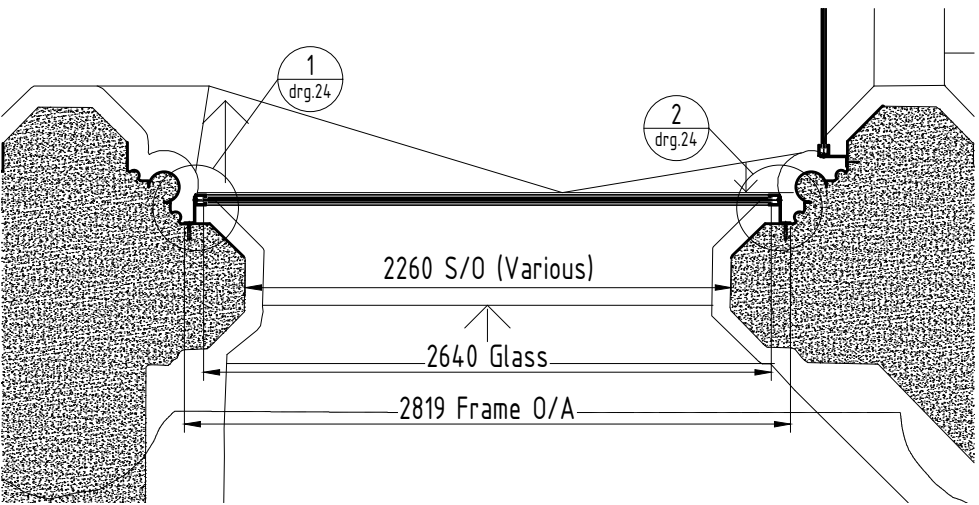



Section 2-2

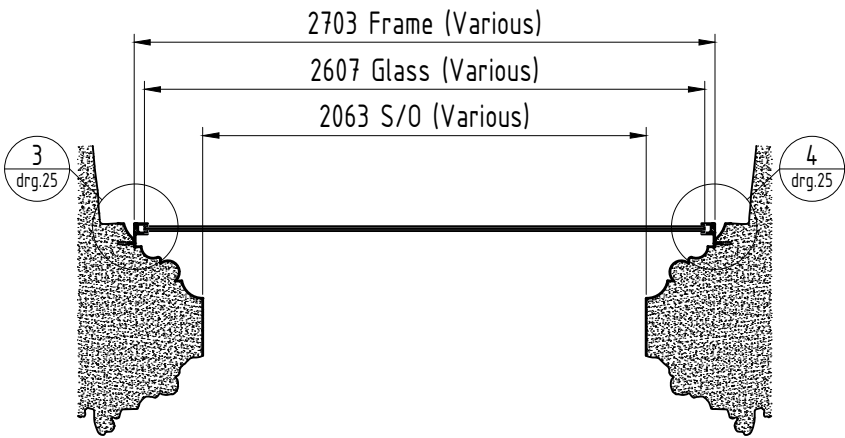

Section 3-3

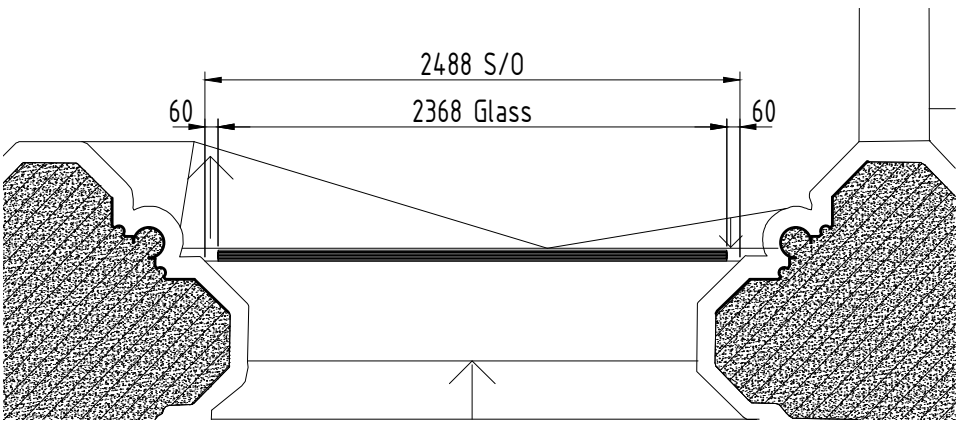

Section 4-4

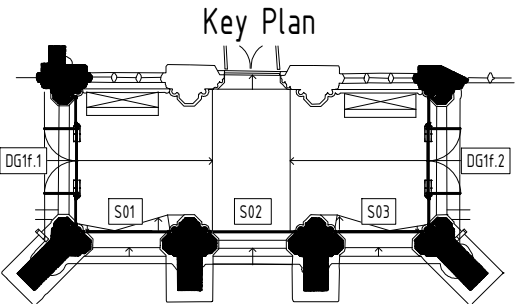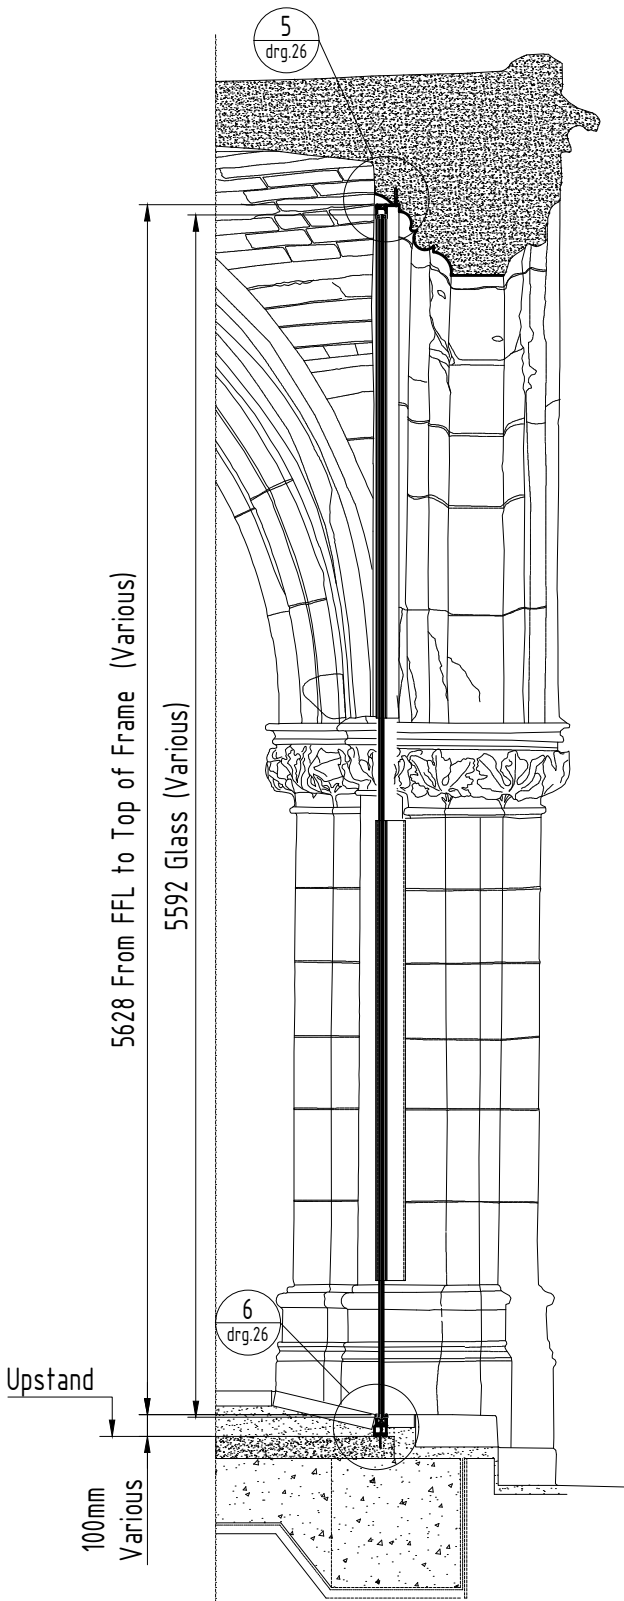

C COPYRIGHT & DESIGN
COPYRIGHT & DESIGN RIGHT 2008

PROJECT/SITE ADDRESS:
Rochdale Town Hall

GLASS & GENERAL

www.glassandgeneral.com

Unit 4 Heathway Industrial Estate
Manchester Way
Dagenham
Essex

Rm10 8PN

Tel: 0845 371 4450
Fax: 0845 371 4455

TEL:

FAX:

08 - as per comments
07 - Glass thickness changed

30.06.2023
20.06.2023

REVISIONS

01 - as per comments	23.04.2023
02 - New details for radar sensors	02.05.2023
03 - as per comments	07.05.2023
04 - as per comments	15.05.2023
05 - as per comments	18.05.2023

Note: CDM regulations will apply to status approval of drawings and manufacture will only commence on receipt of 'A' status approval of drawings issued.

C = TO BE AMENDED - Drawings to be resubmitted.
B = APPROVED WITH AMENDMENTS - Drawings to be resubmitted with final amendments included.
A = APPROVED FOR PRODUCTION, NO COMMENTS - Procurement of materials, manufacture and installation to commence.

DATE 14/04/23 DRAWN by RZH


CHECKED by Project M.

SCALE 1:35@A3 Rev. 08

DRAWING REF.
23

DRAWING TITLE
Window S03. Exterior View. Sections


DRAWING STATUS Approval

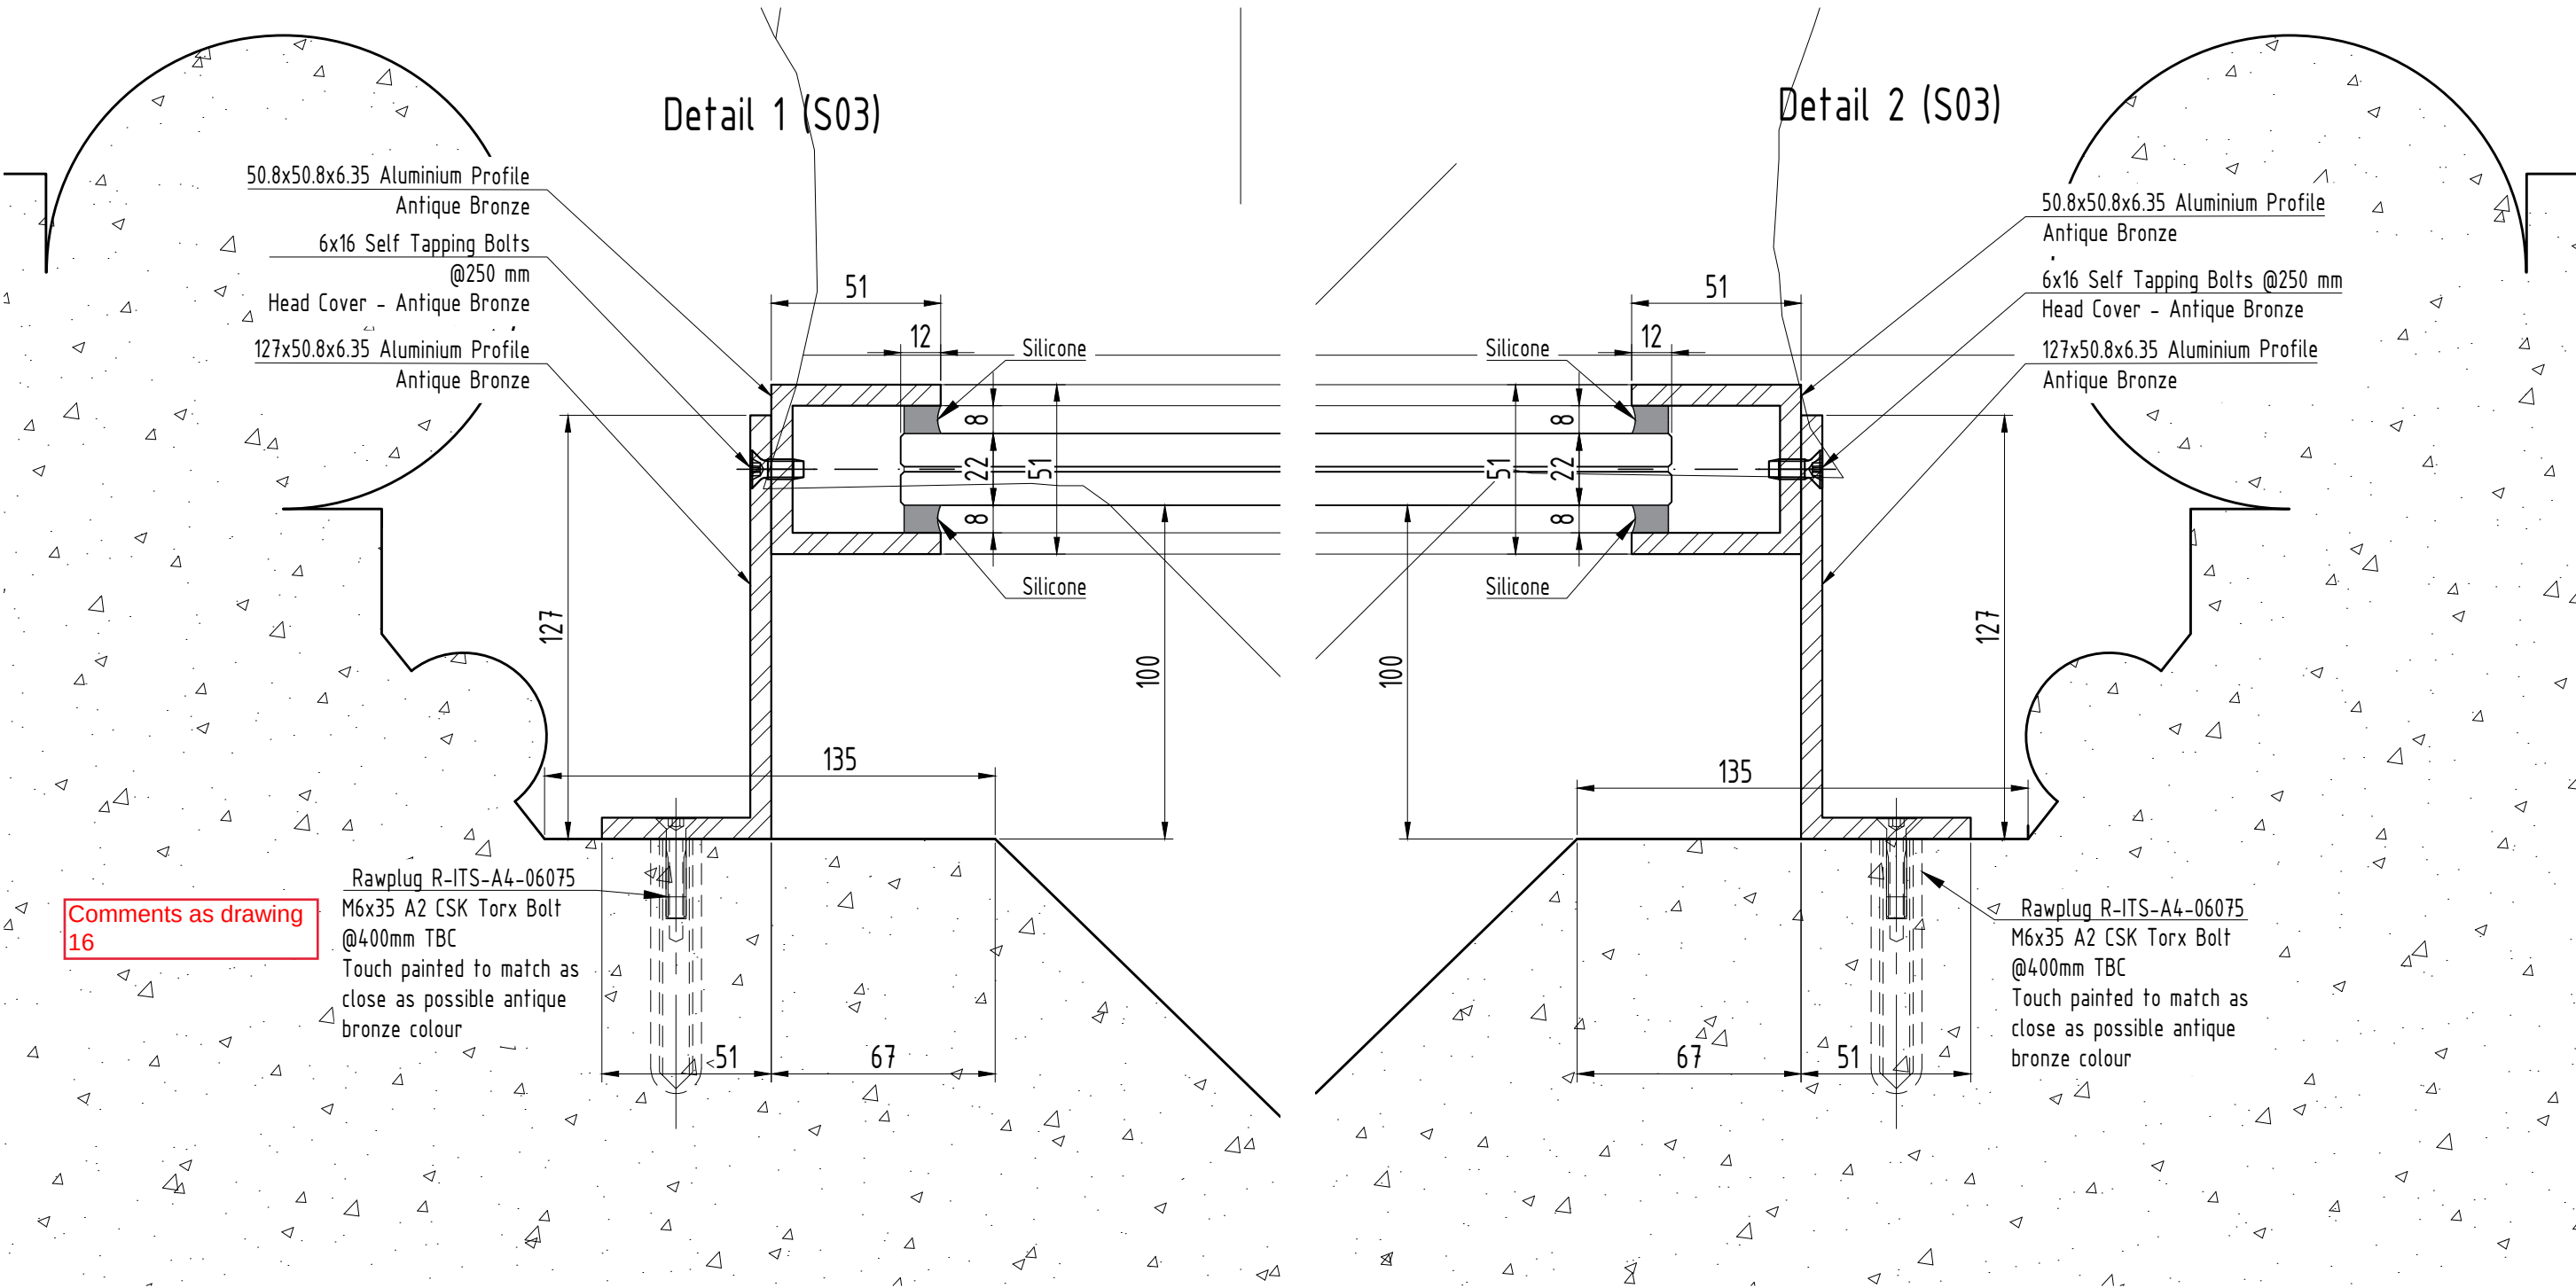

Comments as drawing
16


C COPYRIGHT & DESIGN COPYRIGHT & DESIGN RIGHT 2008	PROJECT/SITE ADDRESS:	GLASS & GENERAL	REVISIONS		DATE 14/04/23	DRAWN by RZH	
	Rochdale Town Hall	www.glassandgeneral.com Unit 4 Heathway Industrial Estate Manchester Way Dagenham Essex	01 - as per comments	23.04.2023	CHECKED by	Project M.	
			02 - New details for radar sensors	02.05.2023	SCALE 1:2@A3	Rev. 08	
			03 - as per comments	07.05.2023	DRAWING REF.		
			04 - as per comments	15.05.2023	24		
			05 - as per comments	18.05.2023			
	TEL:	Rm10 8PN	Note: CDM regulations will apply to status approval of drawings and manufacture will only commence on receipt of 'A' status approval of drawings issued.				
FAX:	Tel: 0845 371 4450 Fax: 0845 371 4455	C = TO BE AMENDED - Drawings to be resubmitted. B = APPROVED WITH AMENDMENTS - Drawings to be resubmitted with final amendments included. A = APPROVED FOR PRODUCTION, NO COMMENTS - Procurement of materials, manufacture and installation to commence.					
			DRAWING TITLE Window S03. Detail 1, 2				
			DRAWING STATUS			Approval	

Detail 4 (S03)

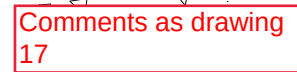

C COPYRIGHT & DESIGN COPYRIGHT & DESIGN RIGHT 2008	PROJECT/SITE ADDRESS:	GLASS & GENERAL	07 - Glass thickness changed	20.06.2023	DATE 14/04/23	DRAWN by RZH	
	Rochdale Town Hall	www.glassandgeneral.com	Unit 4 Heathway Industrial Estate Manchester Way Dagenham Essex	REVISIONS			
				01 - as per comments	23.04.2023	CHECKED by	Project M.
				02 - New details for radar sensors	02.05.2023	SCALE 1:2@A3	Rev. 08
				03 - as per comments	07.05.2023	DRAWING REF. 25	
				04 - as per comments	15.05.2023		
	05 - as per comments	18.05.2023	DRAWING TITLE Window S03. Detail 3, 4				
Note: CDM regulations will apply to status approval of drawings and manufacture will only commence on receipt of 'A' status approval of drawings issued.							
TEL:	Tel: 0845 371 4450	C = TO BE AMMENDED - Drawings to be resubmitted. B = APPROVED WITH AMENDMENTS - Drawings to be resubmitted with final amendments included. A = APPROVED FOR PRODUCTION, NO COMMENTS - Procurement of materials, manufacture and installation to commence.		DRAWING STATUS	Approval		
FAX:	Fax: 0845 371 4455						

Detail 6 (S03)

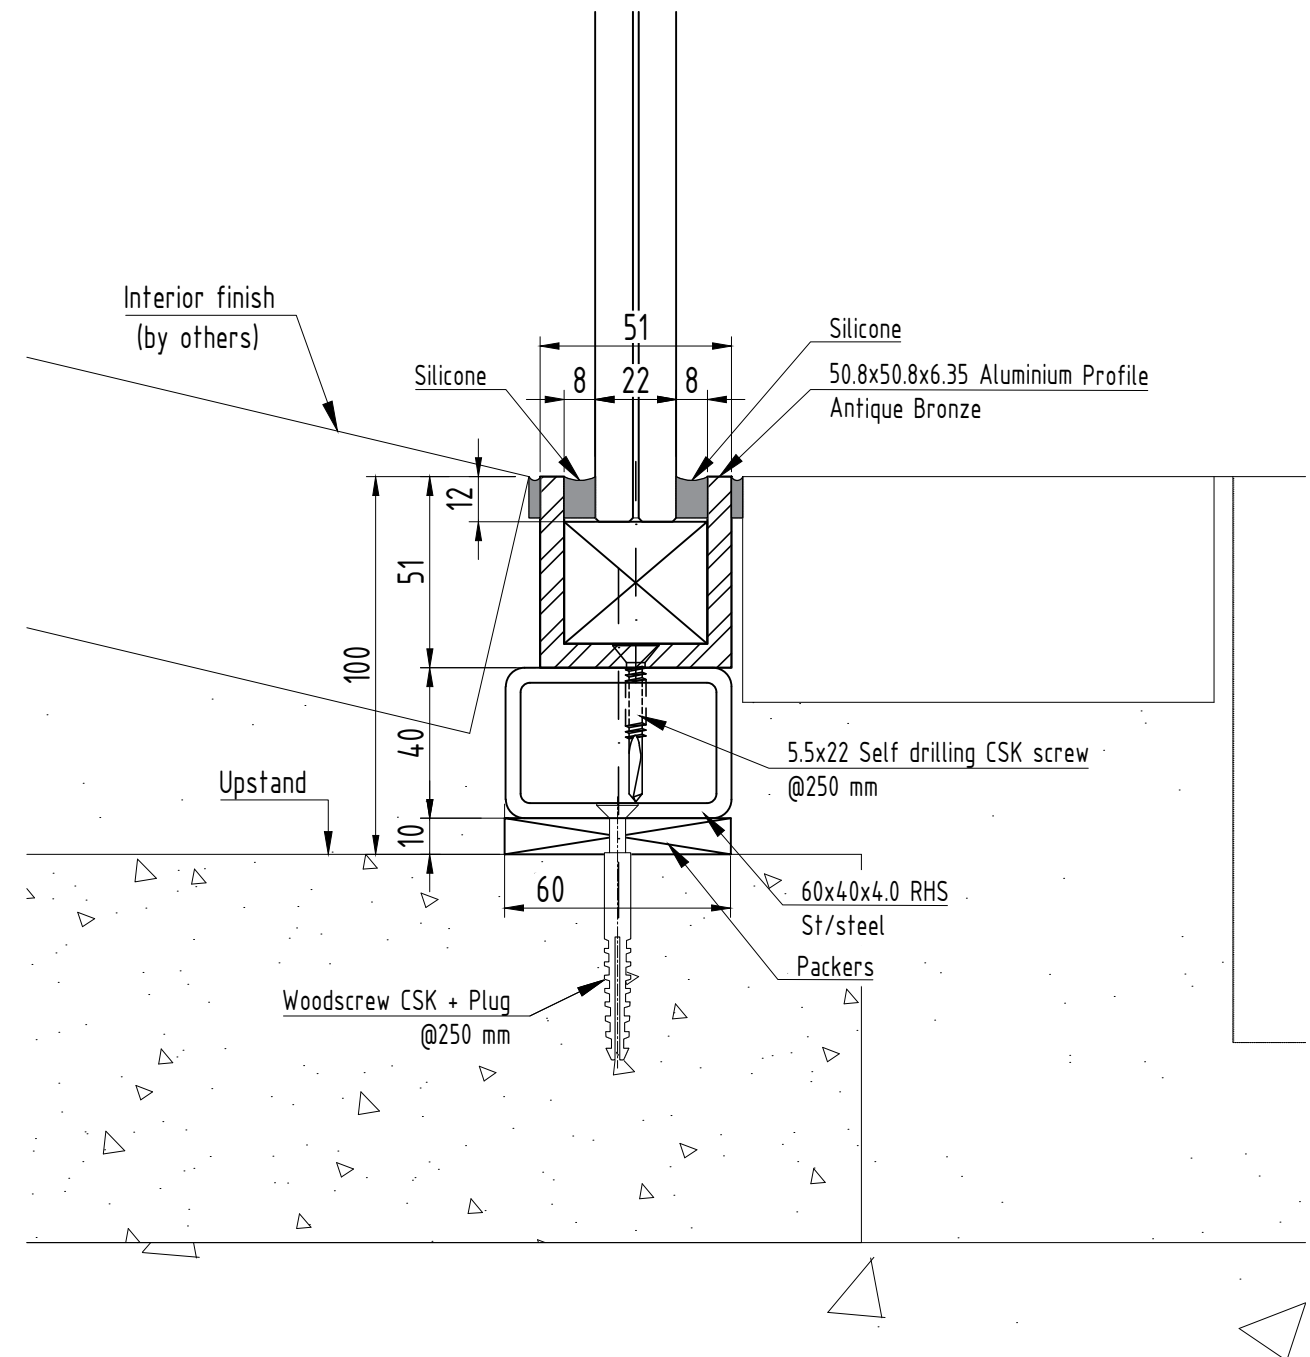

08 - as per comments	30.06.2023
07 - Glass thickness changed	20.06.2023

C COPYRIGHT & DESIGN COPYRIGHT & DESIGN RIGHT 2008	PROJECT/SITE ADDRESS:	GLASS & GENERAL	REVISIONS	DATE 14/04/23	DRAWN BY RZH	
	Rochdale Town Hall	www.glassandgeneral.com	01 - as per comments	23.04.2023	CHECKED by	Project M.
			02 - New details for radar sensors	02.05.2023	SCALE 1:2@A3	Rev. 08
			03 - as per comments	07.05.2023	DRAWING REF. 26	
			04 - as per comments	15.05.2023		
			05 - as per comments	18.05.2023		
		Unit 4 Heathway Industrial Estate Manchester Way Dagenham Essex	Note: CDM regulations will apply to status approval of drawings and manufacture will only commence on receipt of 'A' status approval of drawings issued.		DRAWING TITLE Window S03. Detail 5, 6	
	Rm10 8PN	C = TO BE AMENDED - Drawings to be resubmitted. B = APPROVED WITH AMENDMENTS - Drawings to be resubmitted with final amendments included. A = APPROVED FOR PRODUCTION, NO COMMENTS - Procurement of materials, manufacture and installation to commence.				
TEL:	Tel: 0845 371 4450	DRAWING STATUS				
FAX:	Fax: 0845 371 4455					
		DRAWING STATUS			Approval	