



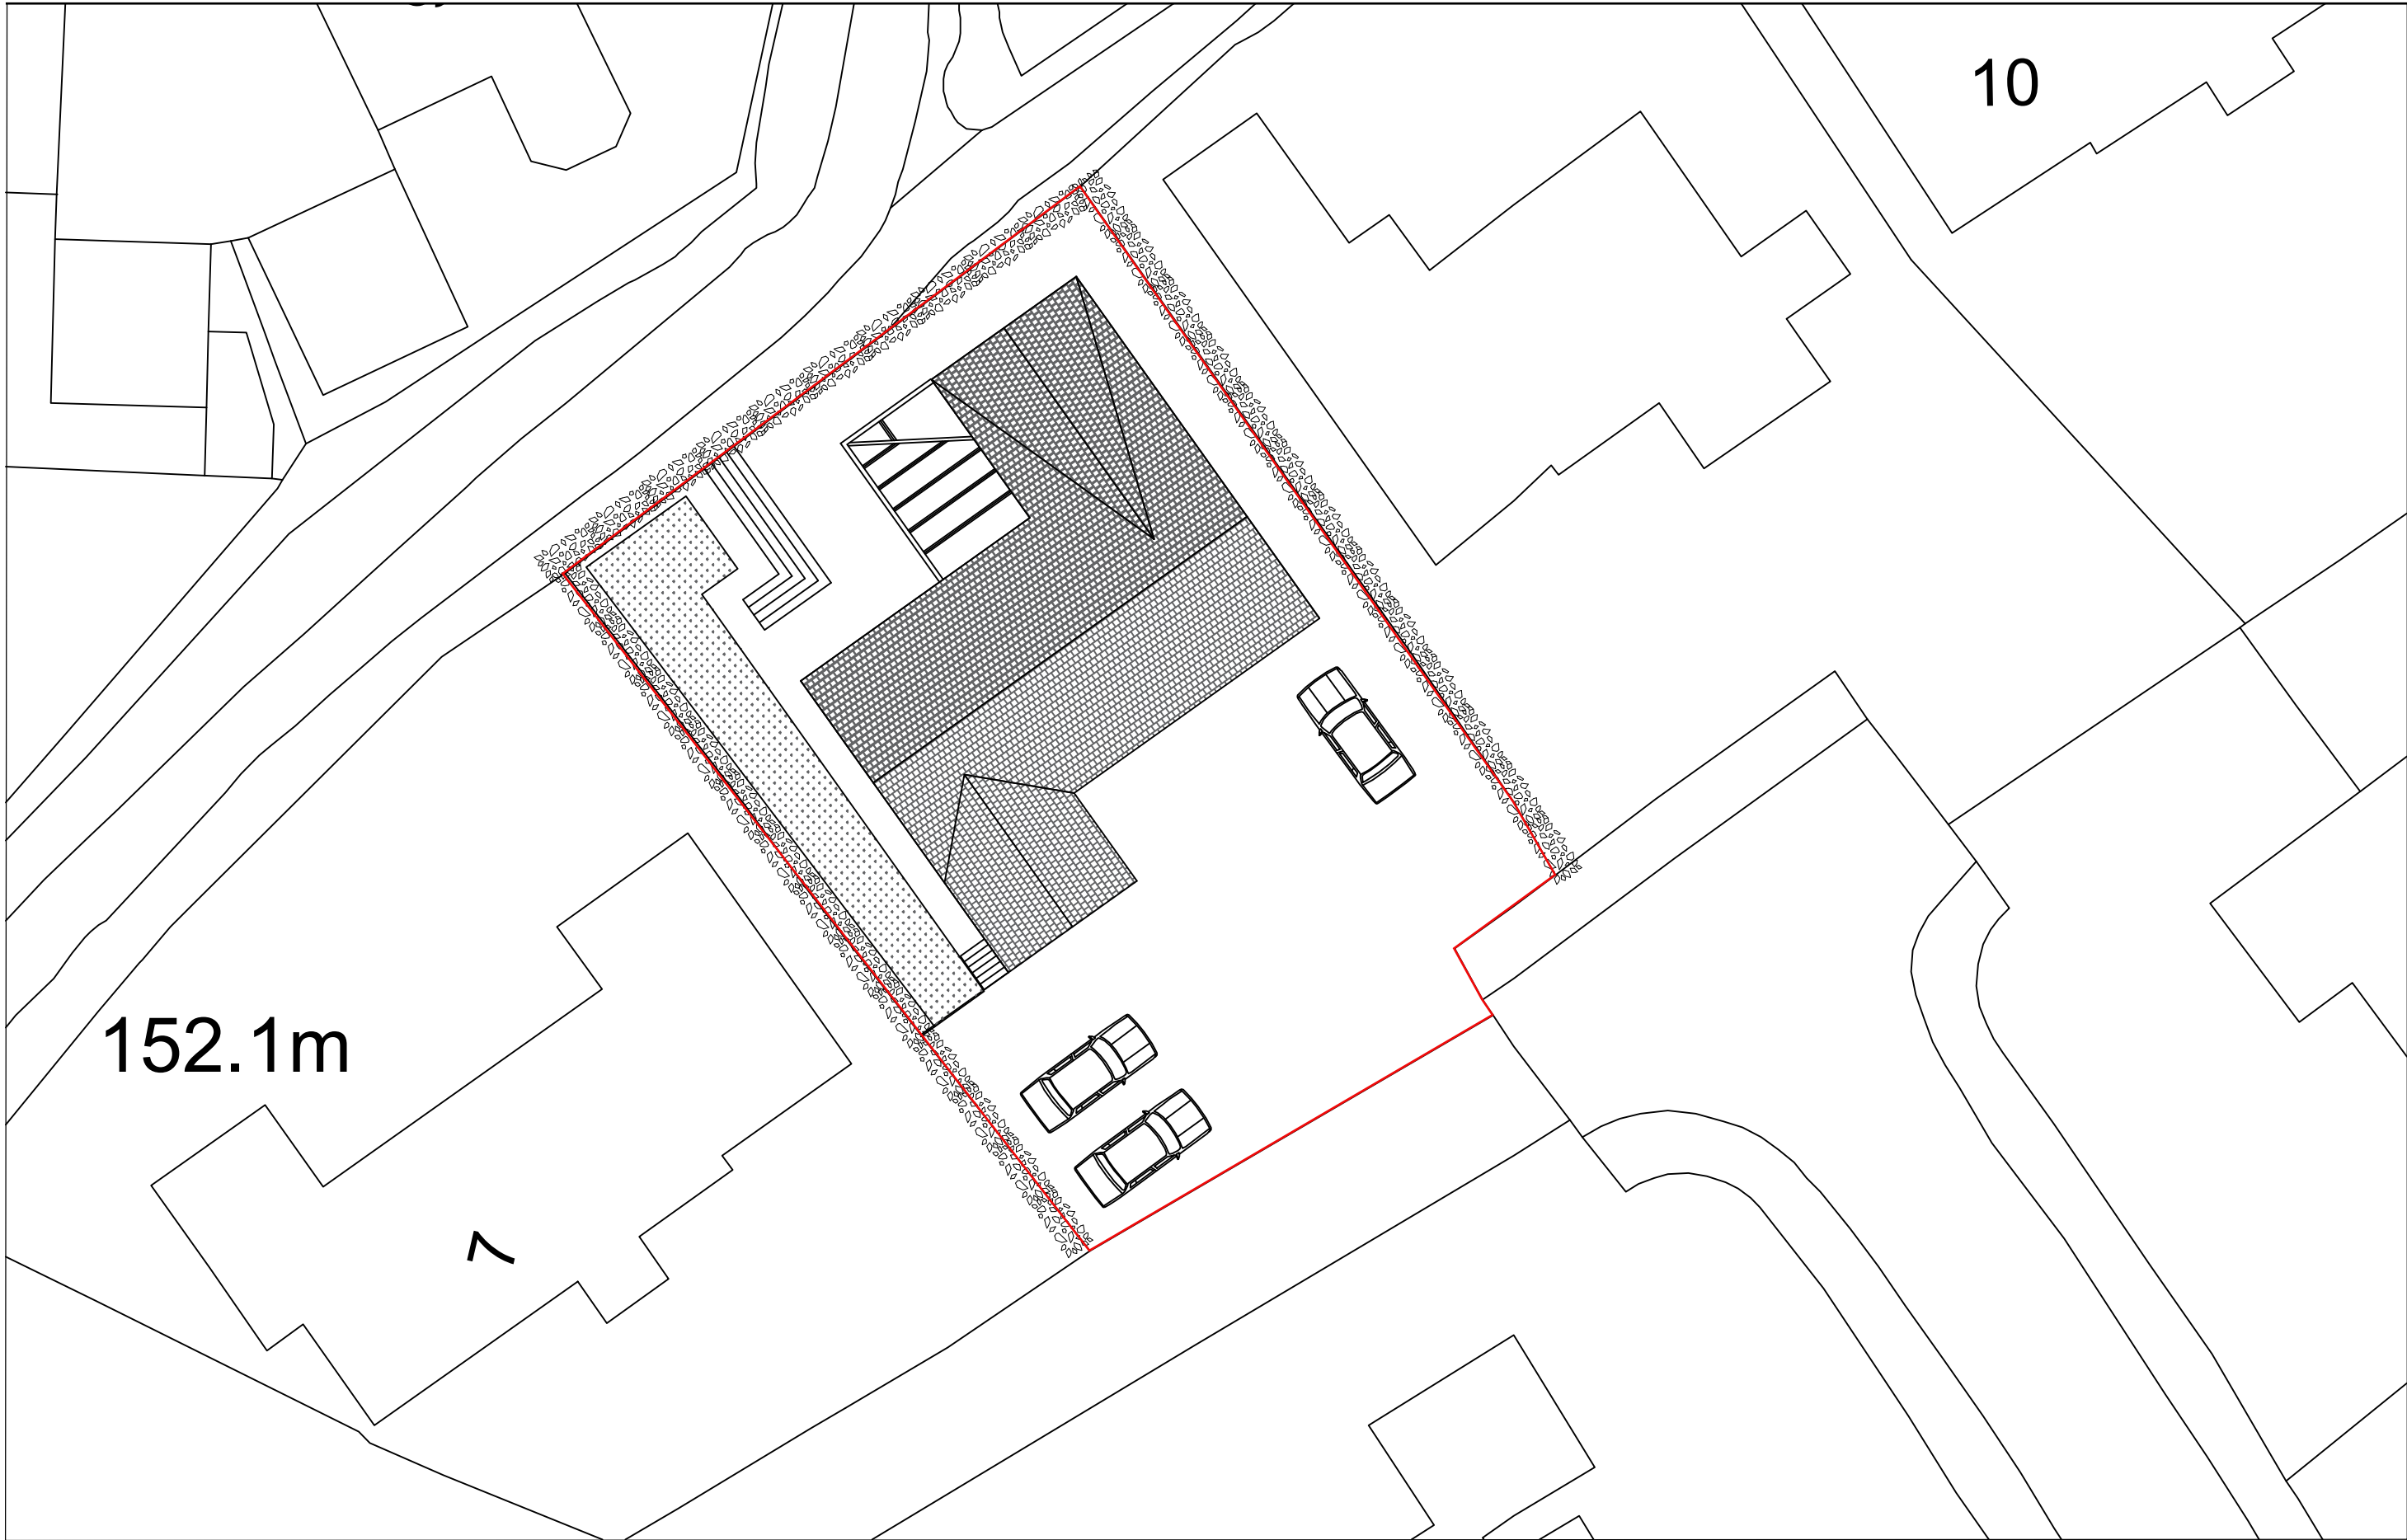

A: Manchester, M1
T: +44 (0)7946639077
E: danish@adfstudios.co.uk

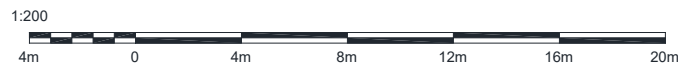

Note: DESIGN INTENT DRAWING ONLY.
ANY CONSTRUCTION MUST COMPLY WITH ALL
APPLICABLE BUILDING REGULATIONS.

ALL DIMENSIONS IN MM.

Rev
Amendment
Date

DRG:
Existing Car Space availability

DRG STATUS:
Planning

DATE: DEC_2023
SCALE: 1:200
SIZE: A3

DRAWN: DA
CHECKED: SB
DRG NO: 60-04/08

PROJECT: Proposed front double storey extension, change of use
garage in to living room and a loft conversion with a
dormer. Proposed new conservatory to the rear and
replace existing.

ADDRESS:
9 Winchester Close, Bamford, OL11 5NE