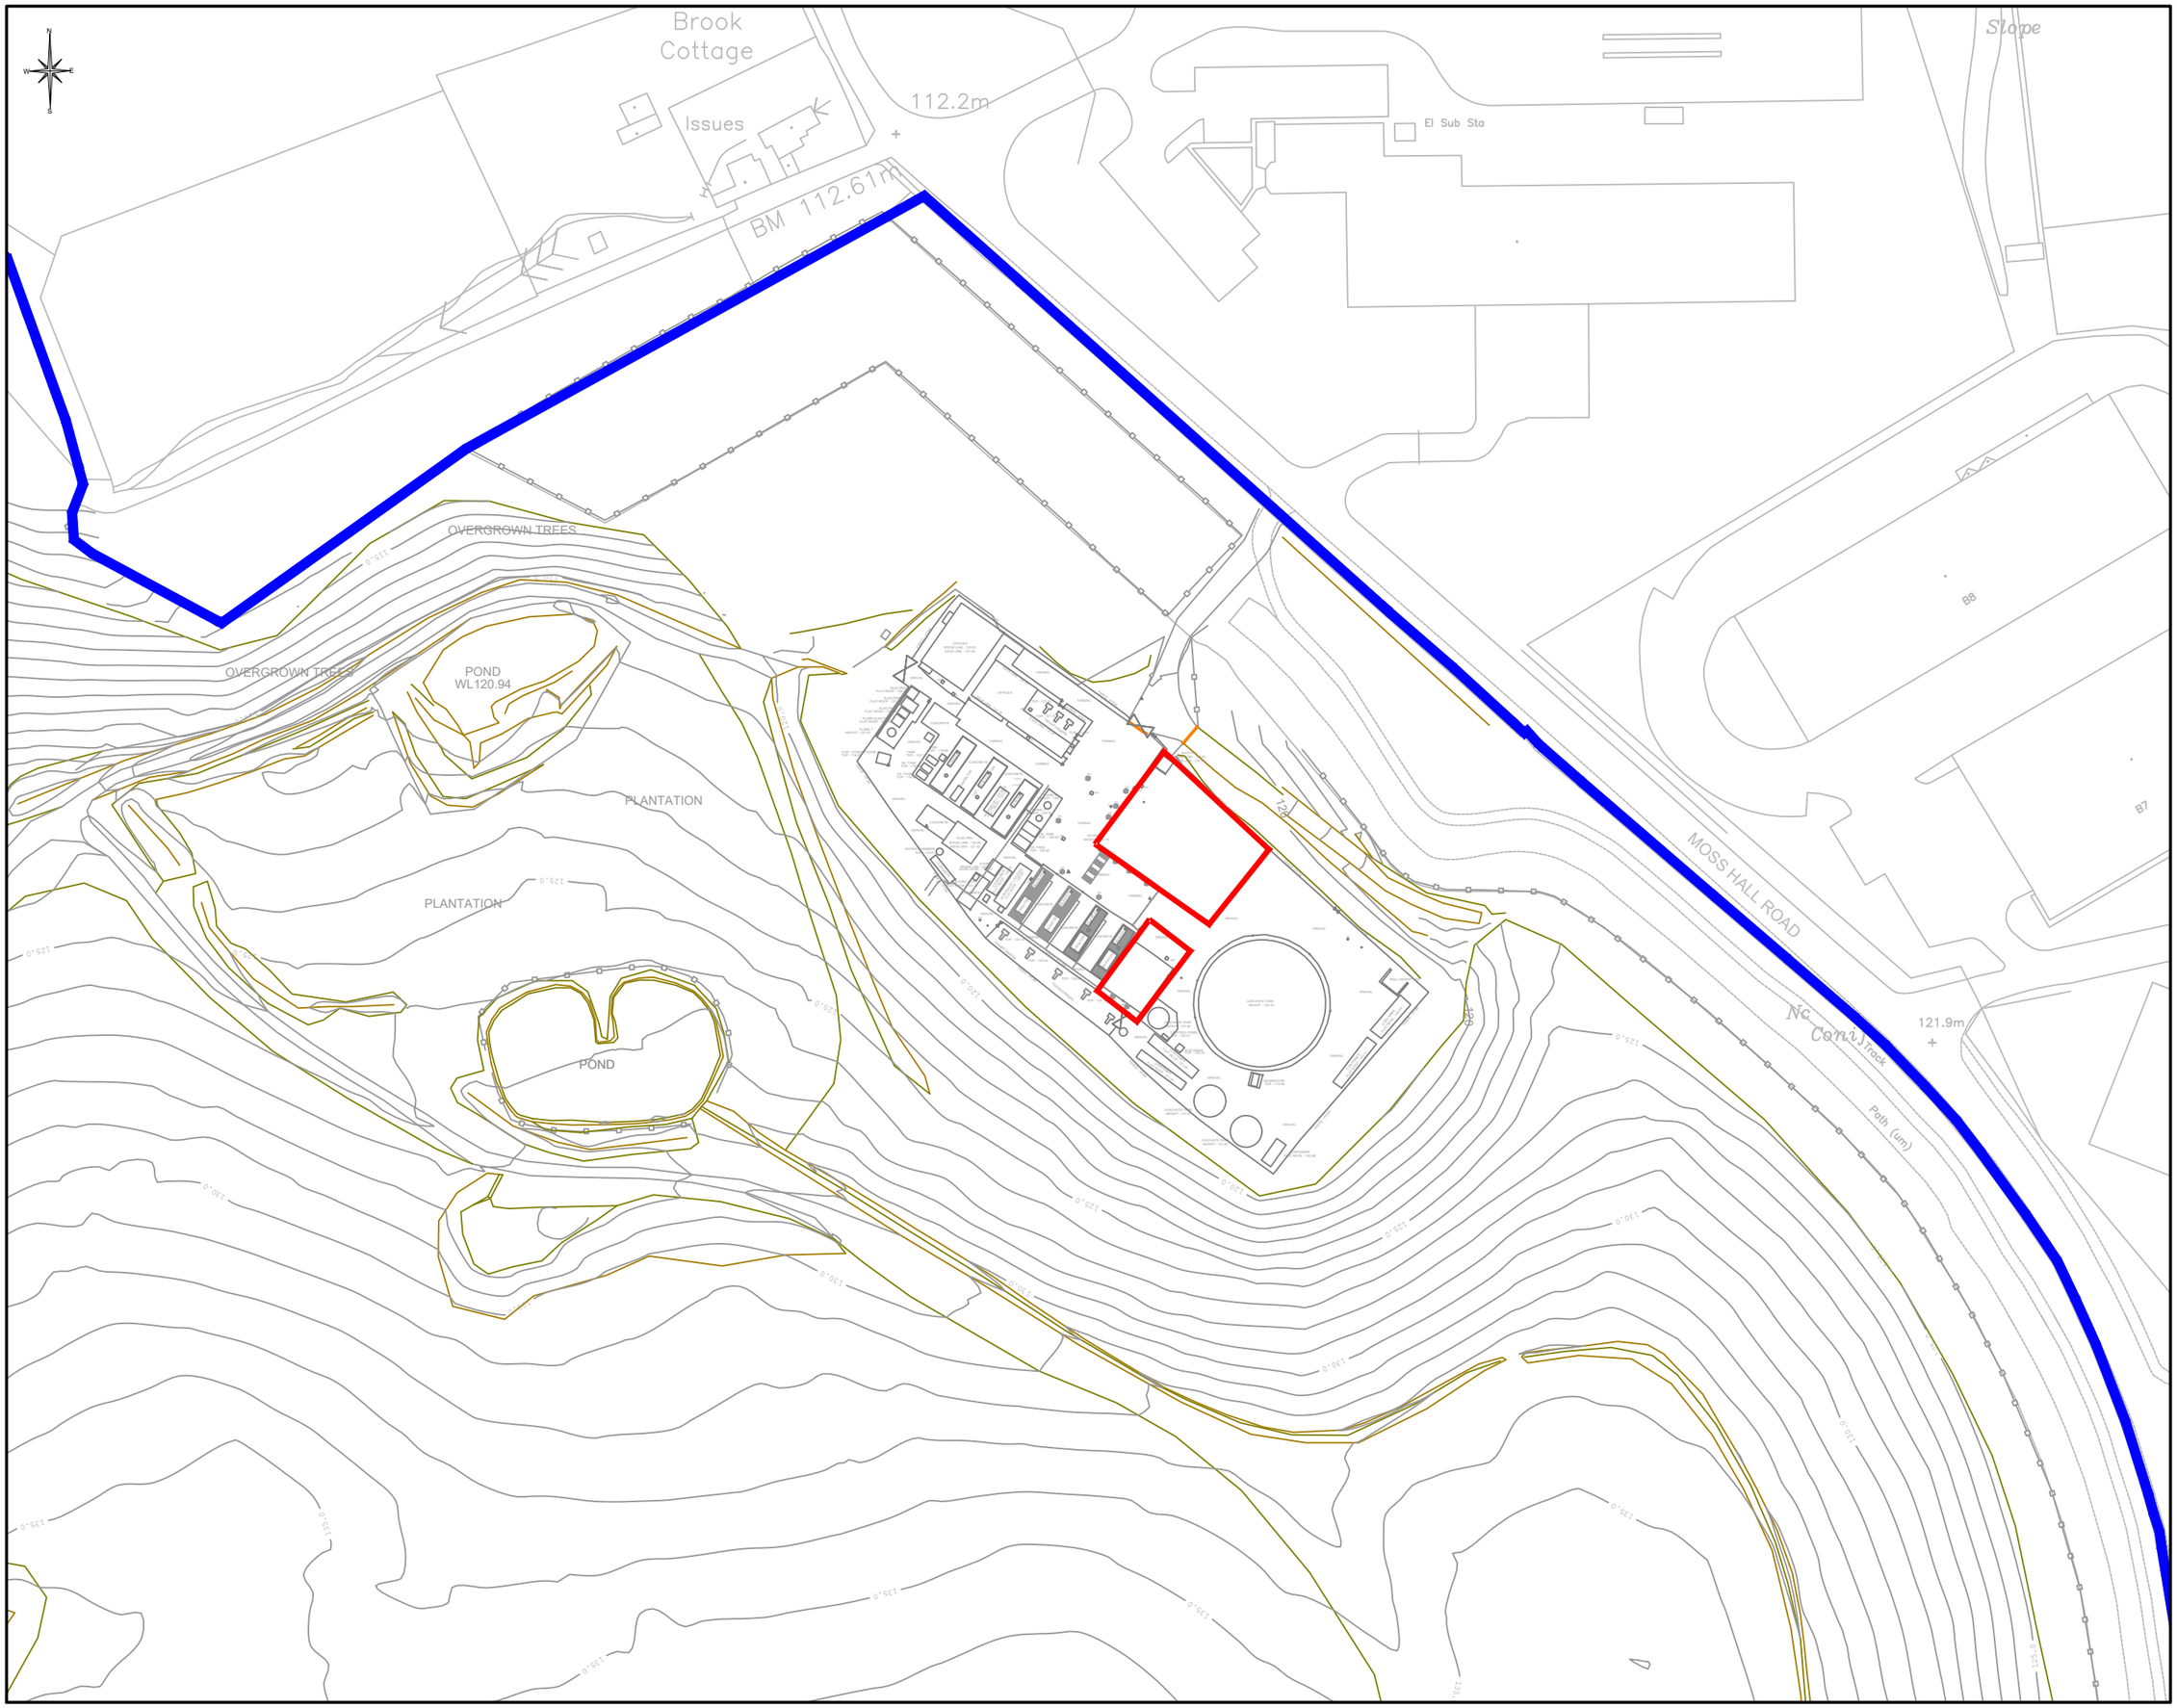

Viridor

Key.

Application boundary.

Land under applicants control.

Challock ENERGY

SITE NAME

Pilsworth North Landfill Site

DRAWING TITLE

Site Location Plan

SCALE 1:1250@A3

O/DATE 15/07/2020

O/DRN

O/APP

0420-PILS-SITE

REVISION		
DRN	APP	DATE
DRAWING BASED UPON :		