




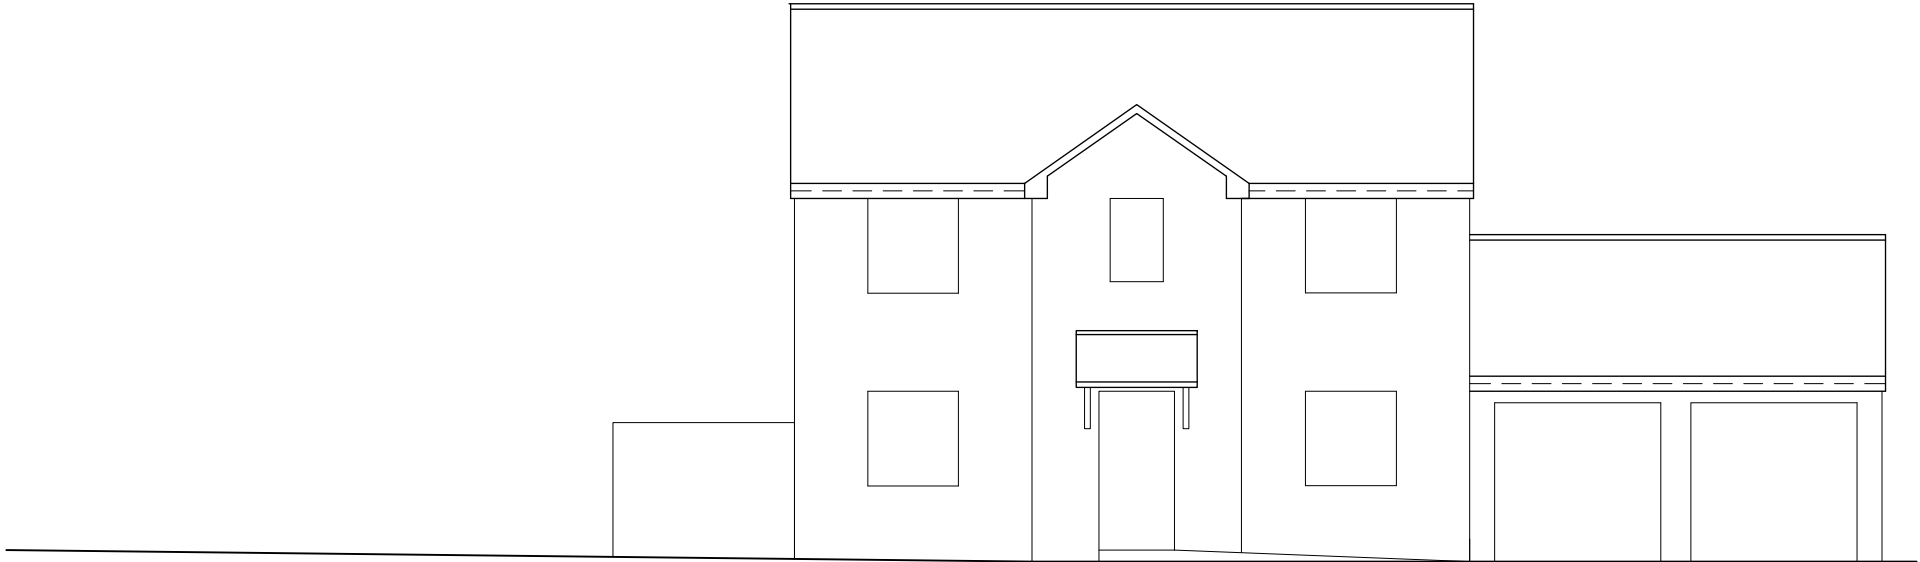


FRONT ELEVATION
(EXISTING)

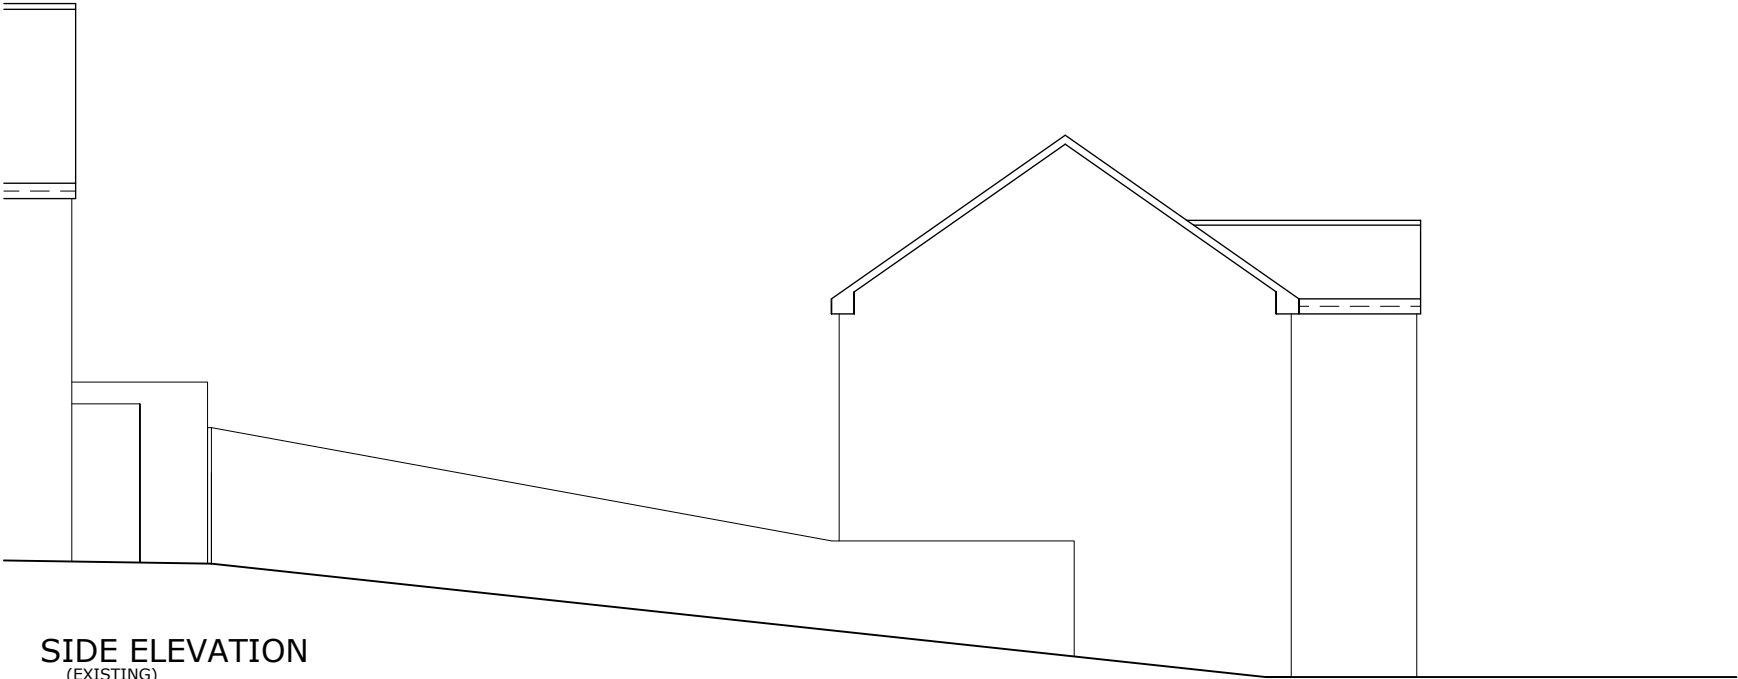




SIDE ELEVATION
(EXISTING)

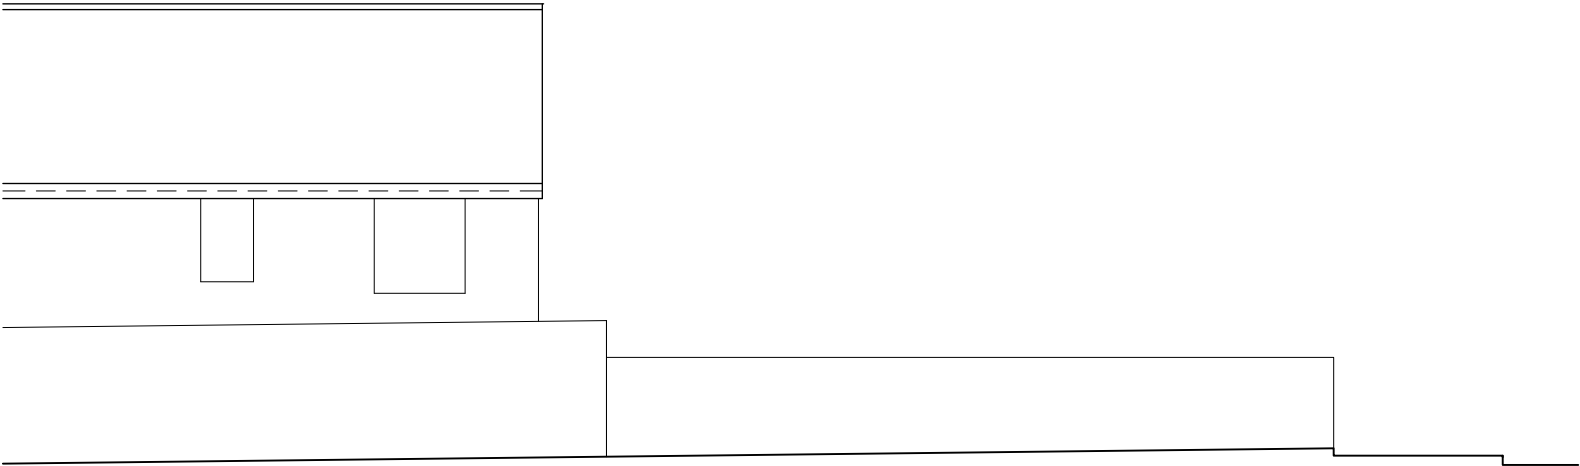

REAR ELEVATION
(EXISTING)

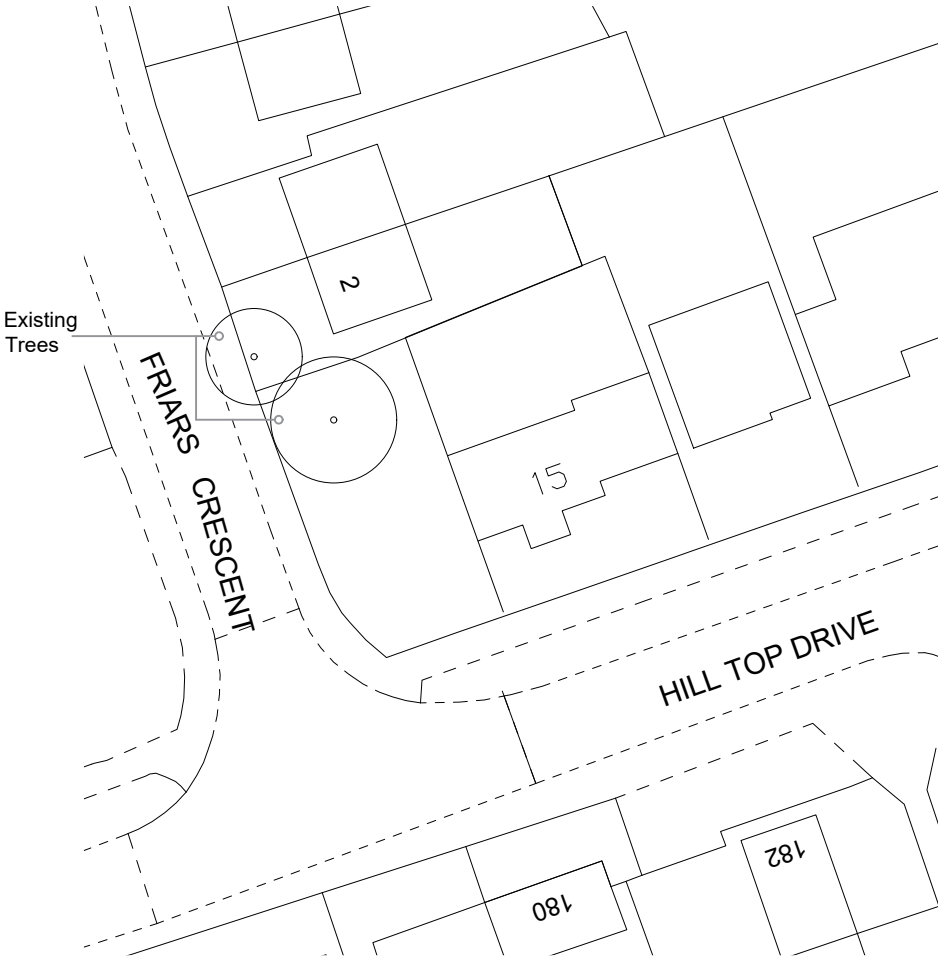

SITE PLAN
(EXISTING)

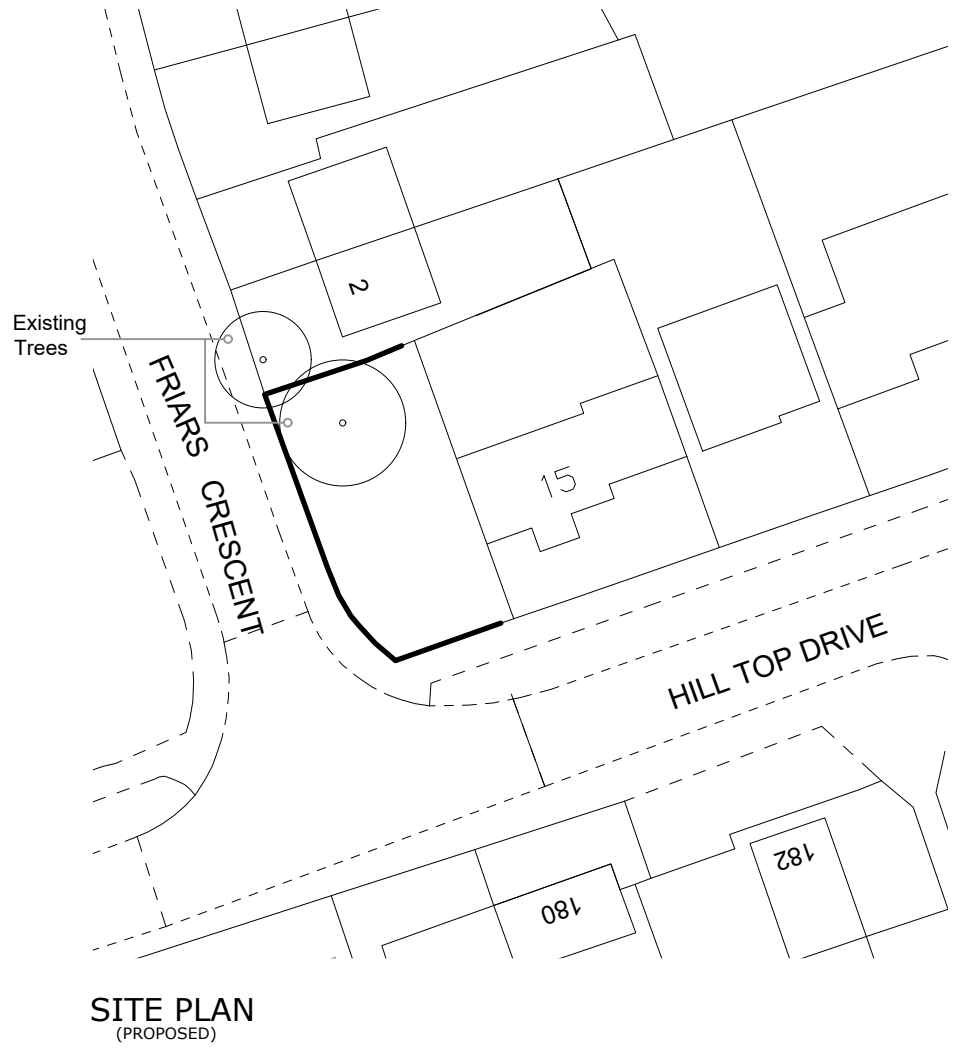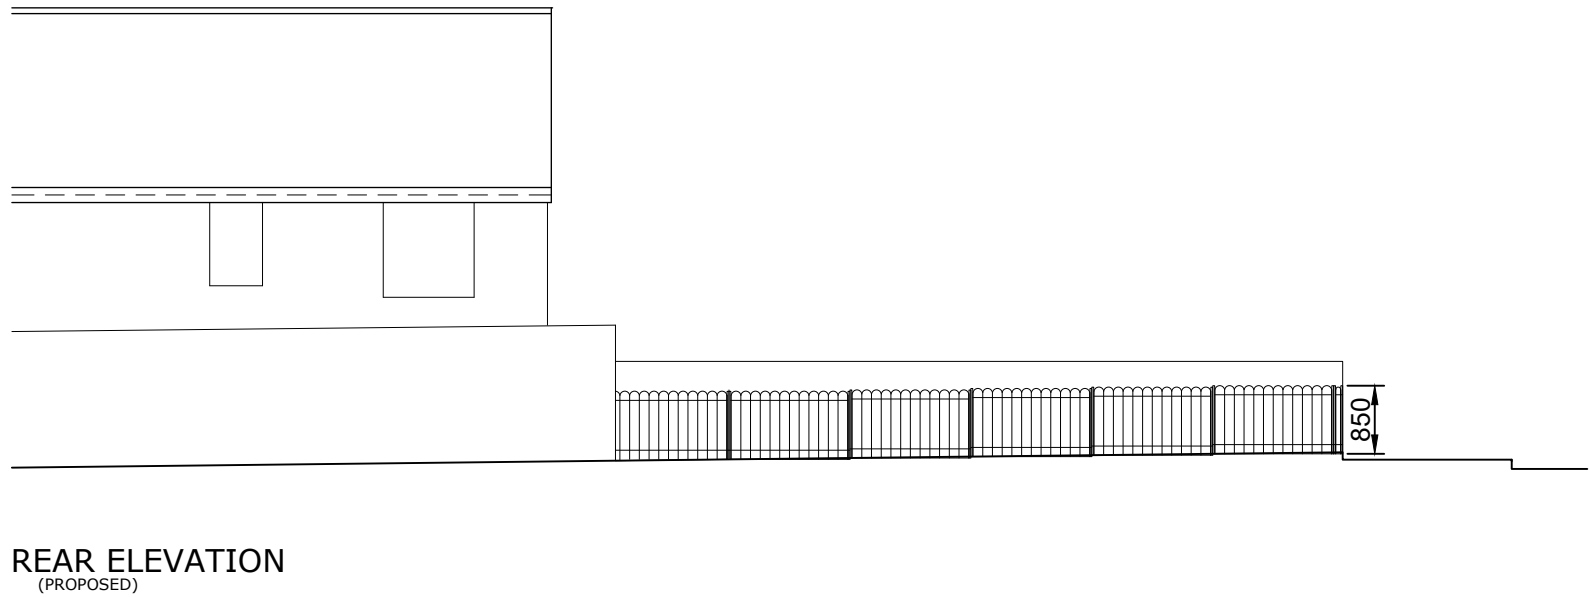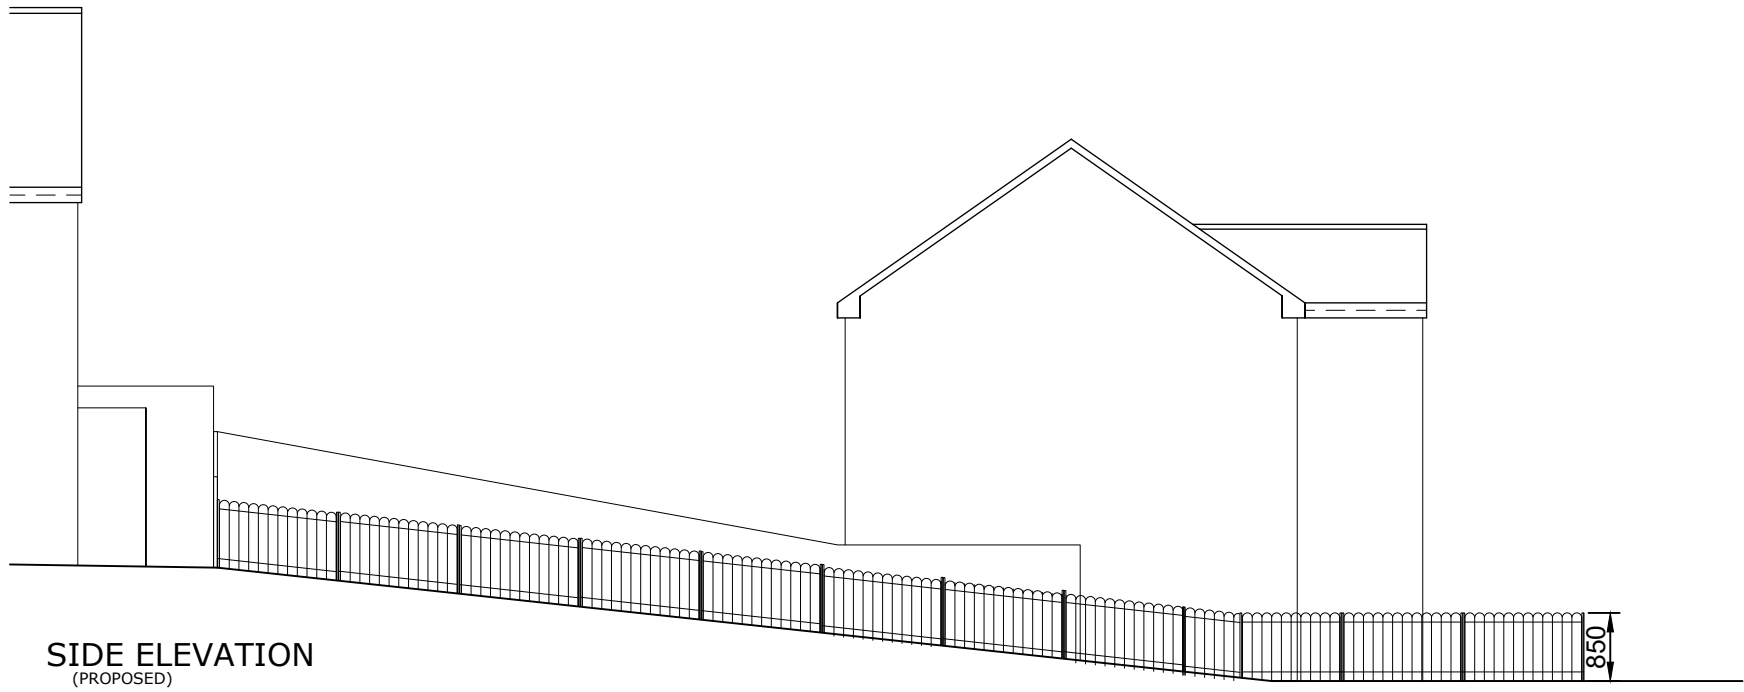

Building Design Services

M.FAROOQ
6 Stock Close
Rochdale
OL12 6BB
01706 712231
0796 7605 763

For:

MRS SHAHER YAR AHMED

PROPOSED FENCE

Scale:

(Elevation)
1:100 @ A3

(Site Plan)
1:500 @ A3

Job No. & Sheet

2031/2

153 Hill Top Drive
Kirkholt Rochdale
OL11 2SB

bds