
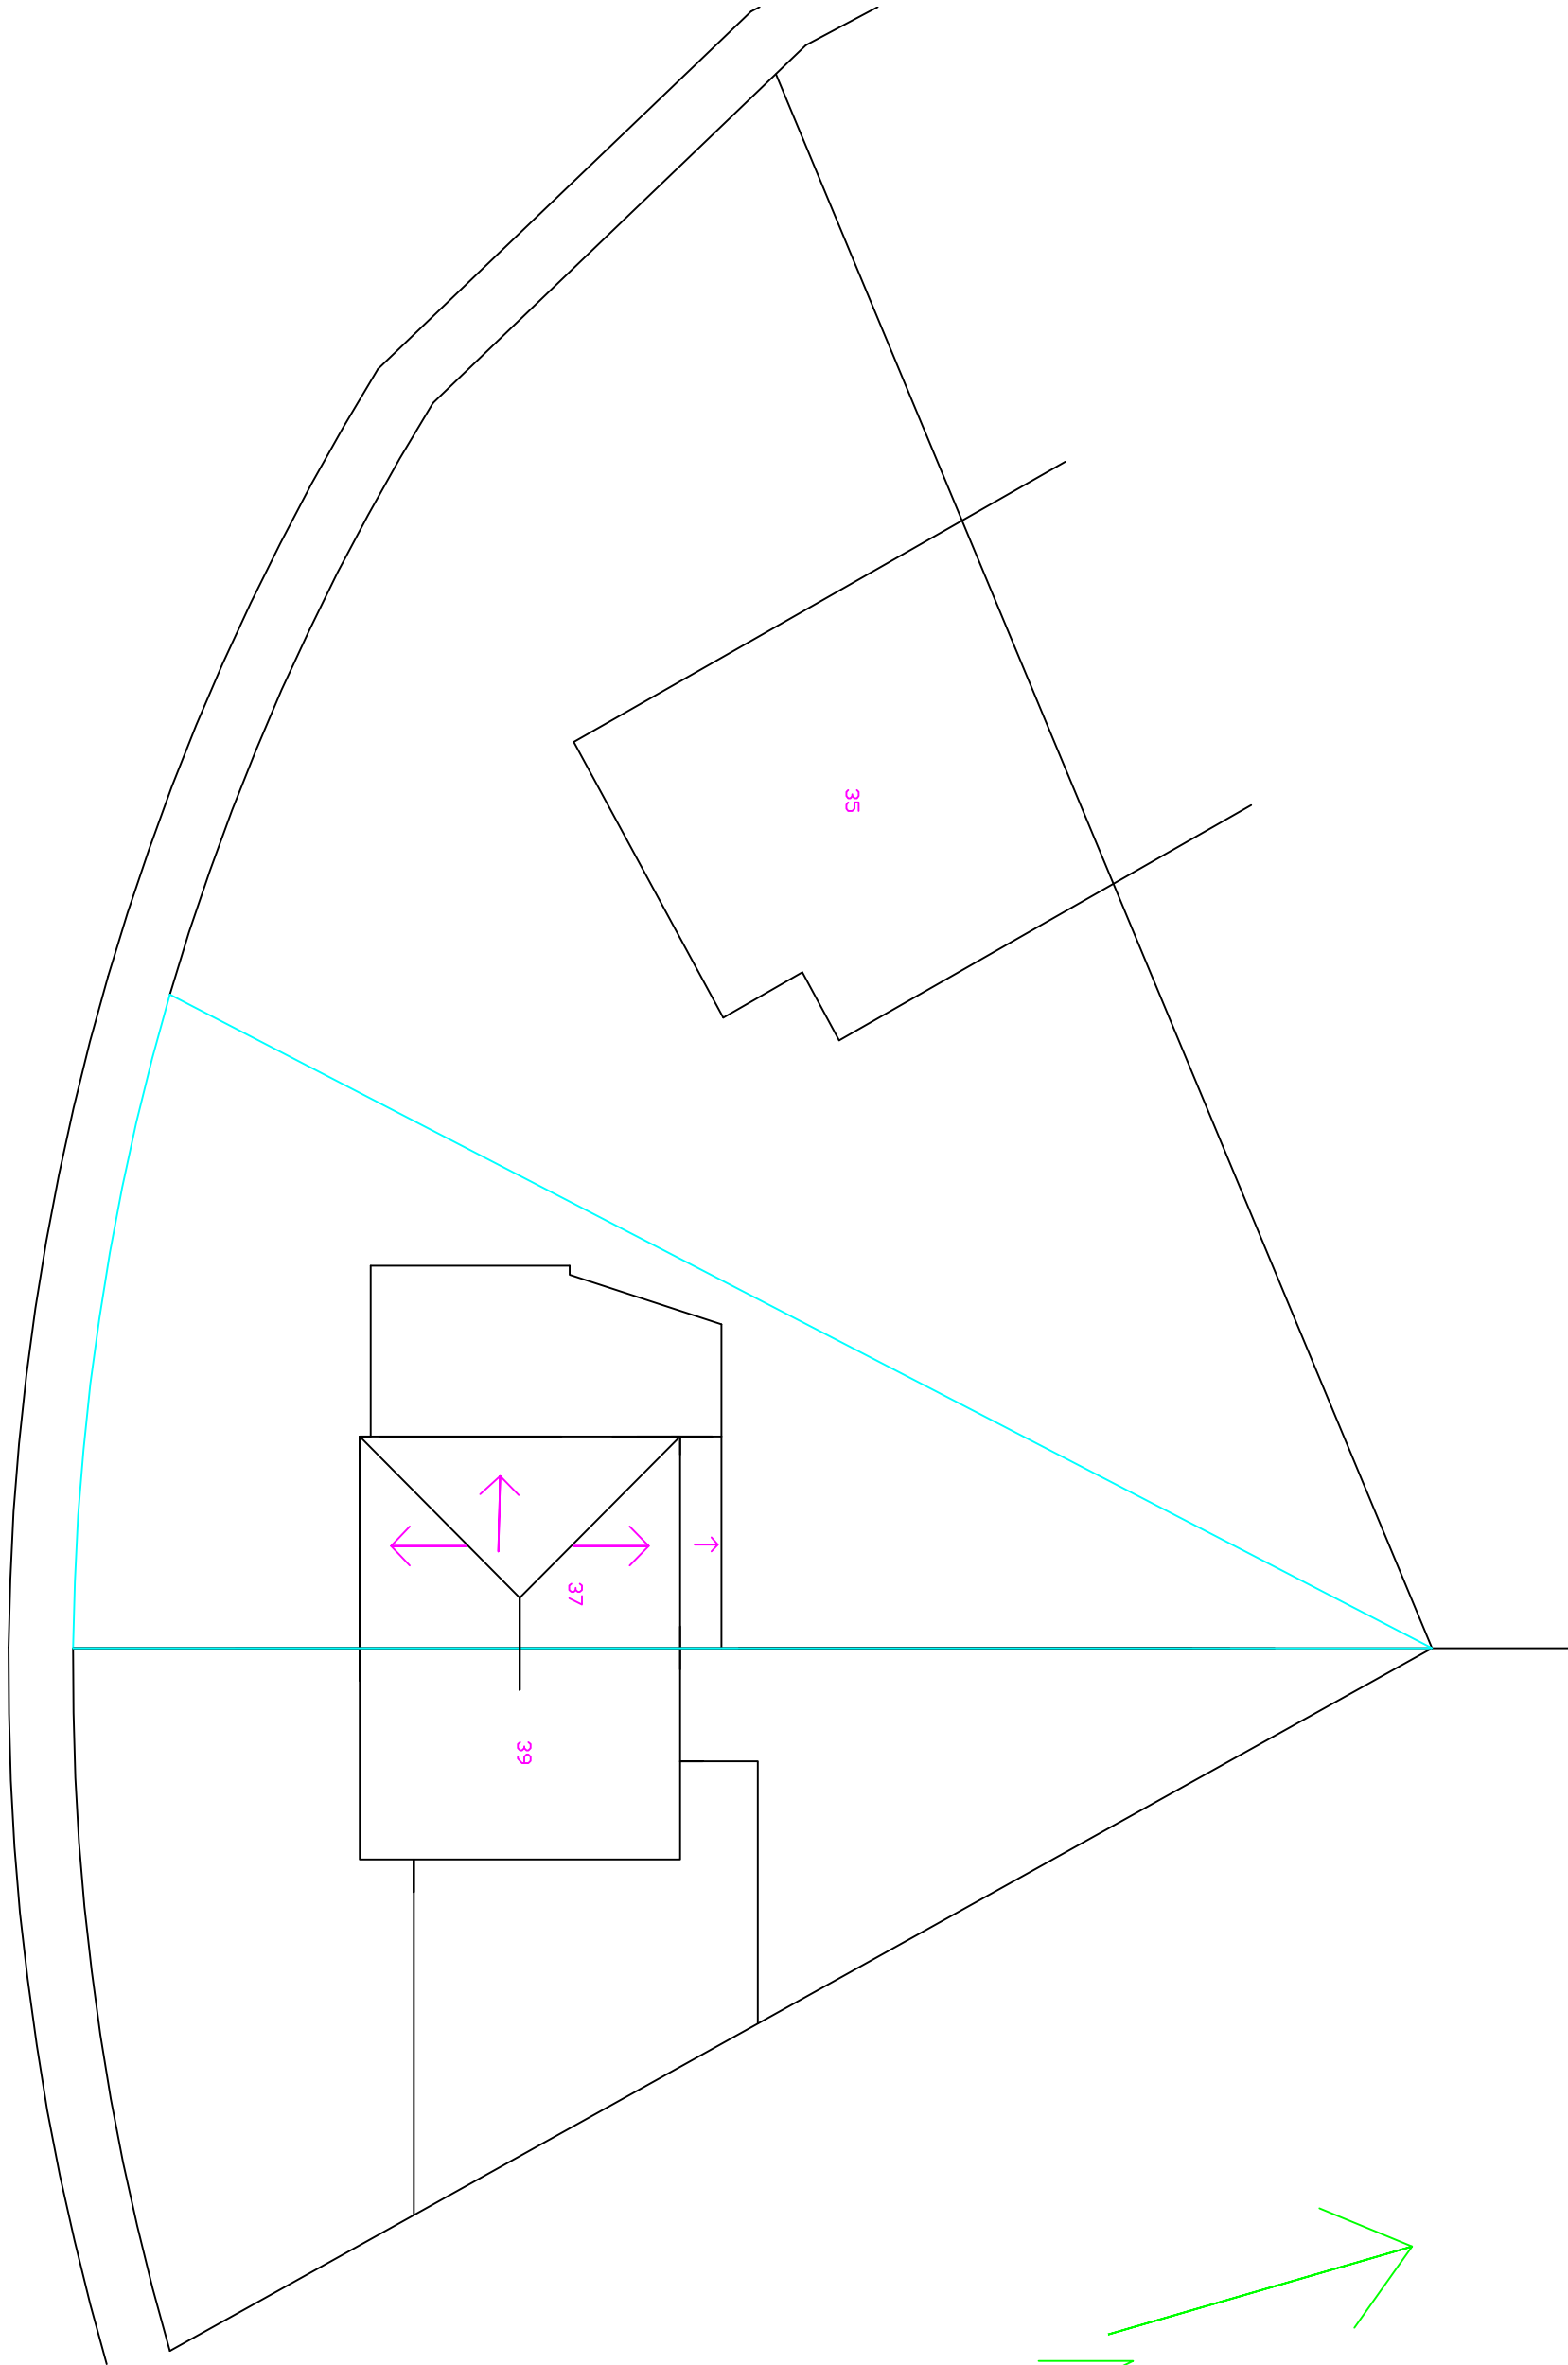


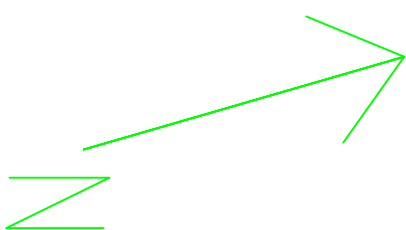

PLEASE DO NOT SCALE OF THIS
DRAWING TAKE ALL DIMENSIONS ON
SITE
(builders Note)
Do not start any works until
all the approvals have been
obtained.
Any discrepancy to be reported
to Plans Drawn as soon as
possible.

client:
IMRAN RAFIQUE
37,CRAIGLANDS ,
ROCHDALE,
OL16 4RD
TELO77999101020

drawing title:
GARAGE CONVERSION
INTERNAL ALTERATIONS
PERMITTED DEVELOPMENT

Project:
ROCHDALE M.B. COUNCIL
PLANNING &
BUILDING CONTROL
APPLICATIONS

PLANS DRAWN
tel.no
07952934281
07856609593
email
Bawintherbottom
@aol.com
www.plansdrawn.org

date:	OCTOBER 2023	drawn:	DRW
project no.	CR 37	drw. no.	92A
			A3 paper

PROPOSED
BLOCK PLAN
1:200