
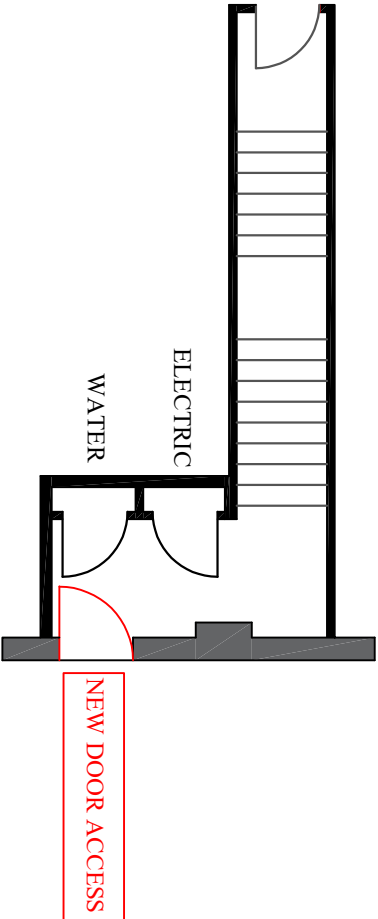


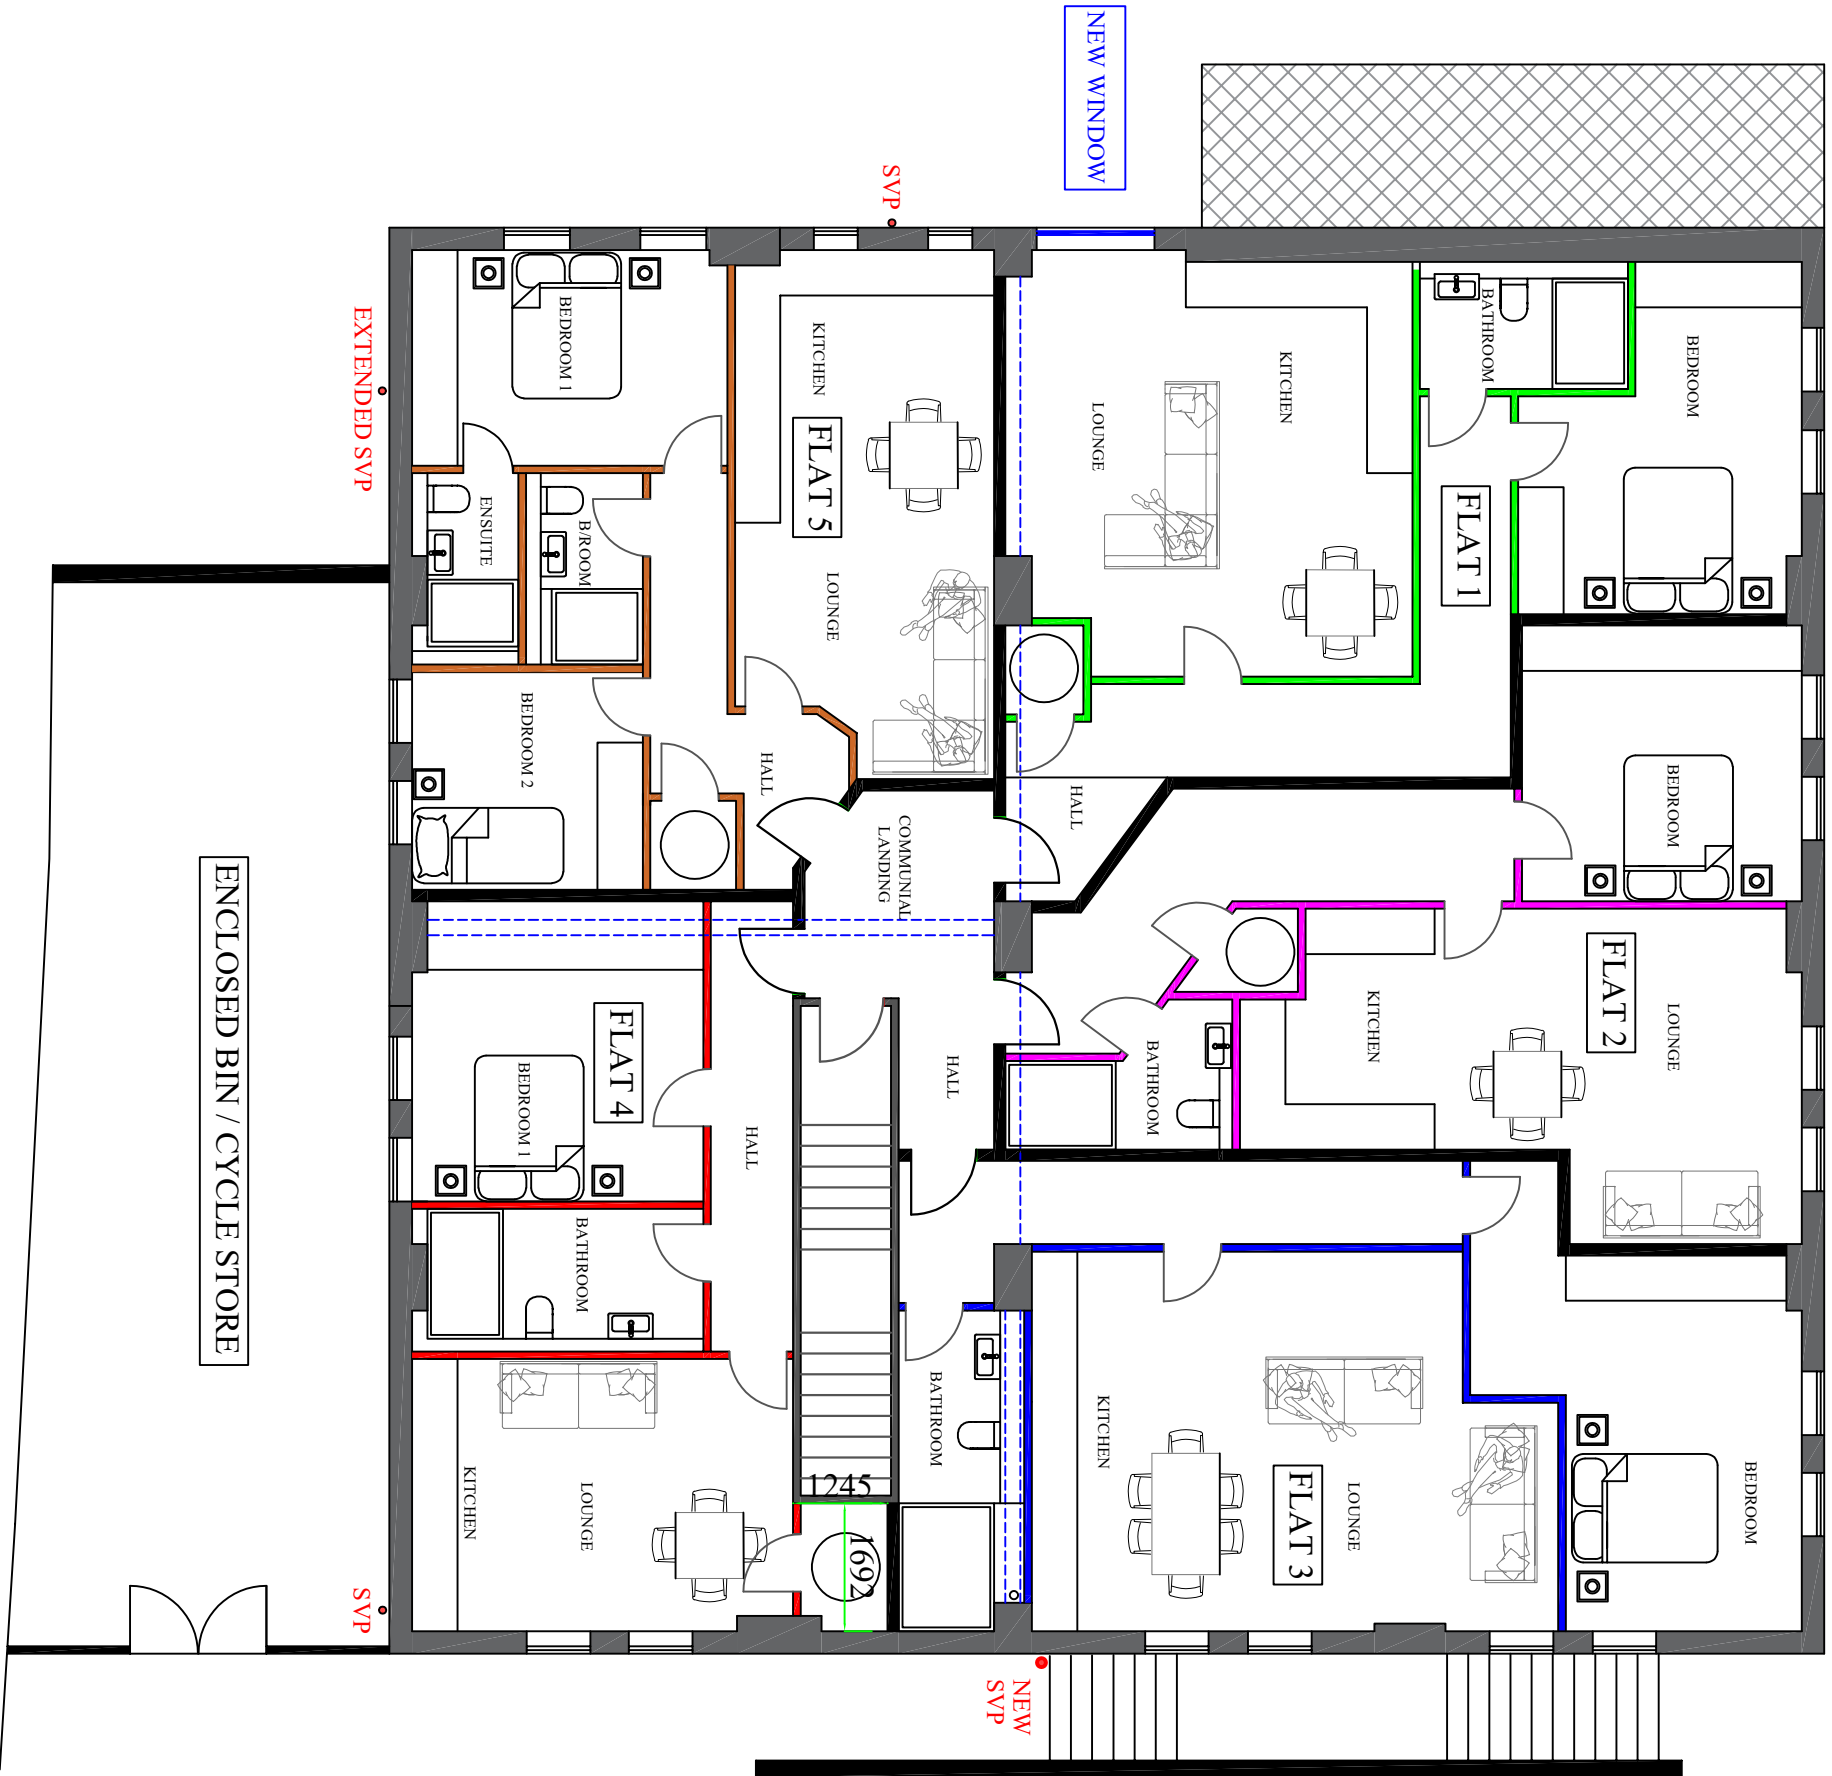

FIRST FLOOR LOBBY ENTRANCE AREA

Rev B - Flat 4 area enlarged		
Rev A - Flat 5 bedroom 1 enlarged		
58B LONG STREET, MIDDLETON, M24 6UQ		
PROPOSED LAYOUT PLAN		
SCALE	1:100	DRG.NO.
DATE	JULY 24	012024/13B