

PROJECT REF
24070

DRAWING REF
201 A

Bluechip Architecture


SCALE
1:50 @ A1

DATE
DEC '24


CLIENT
MR S THOMAS
LAND @ LANGLEY LANE
MIDDLETON
MANCHESTER
M24 5AN

PROJECT
NEW BUILD DETACHED HOUSE &
ASSOCIATED LANDSCAPING


PROPOSED FLOOR PLANS
PLANNING

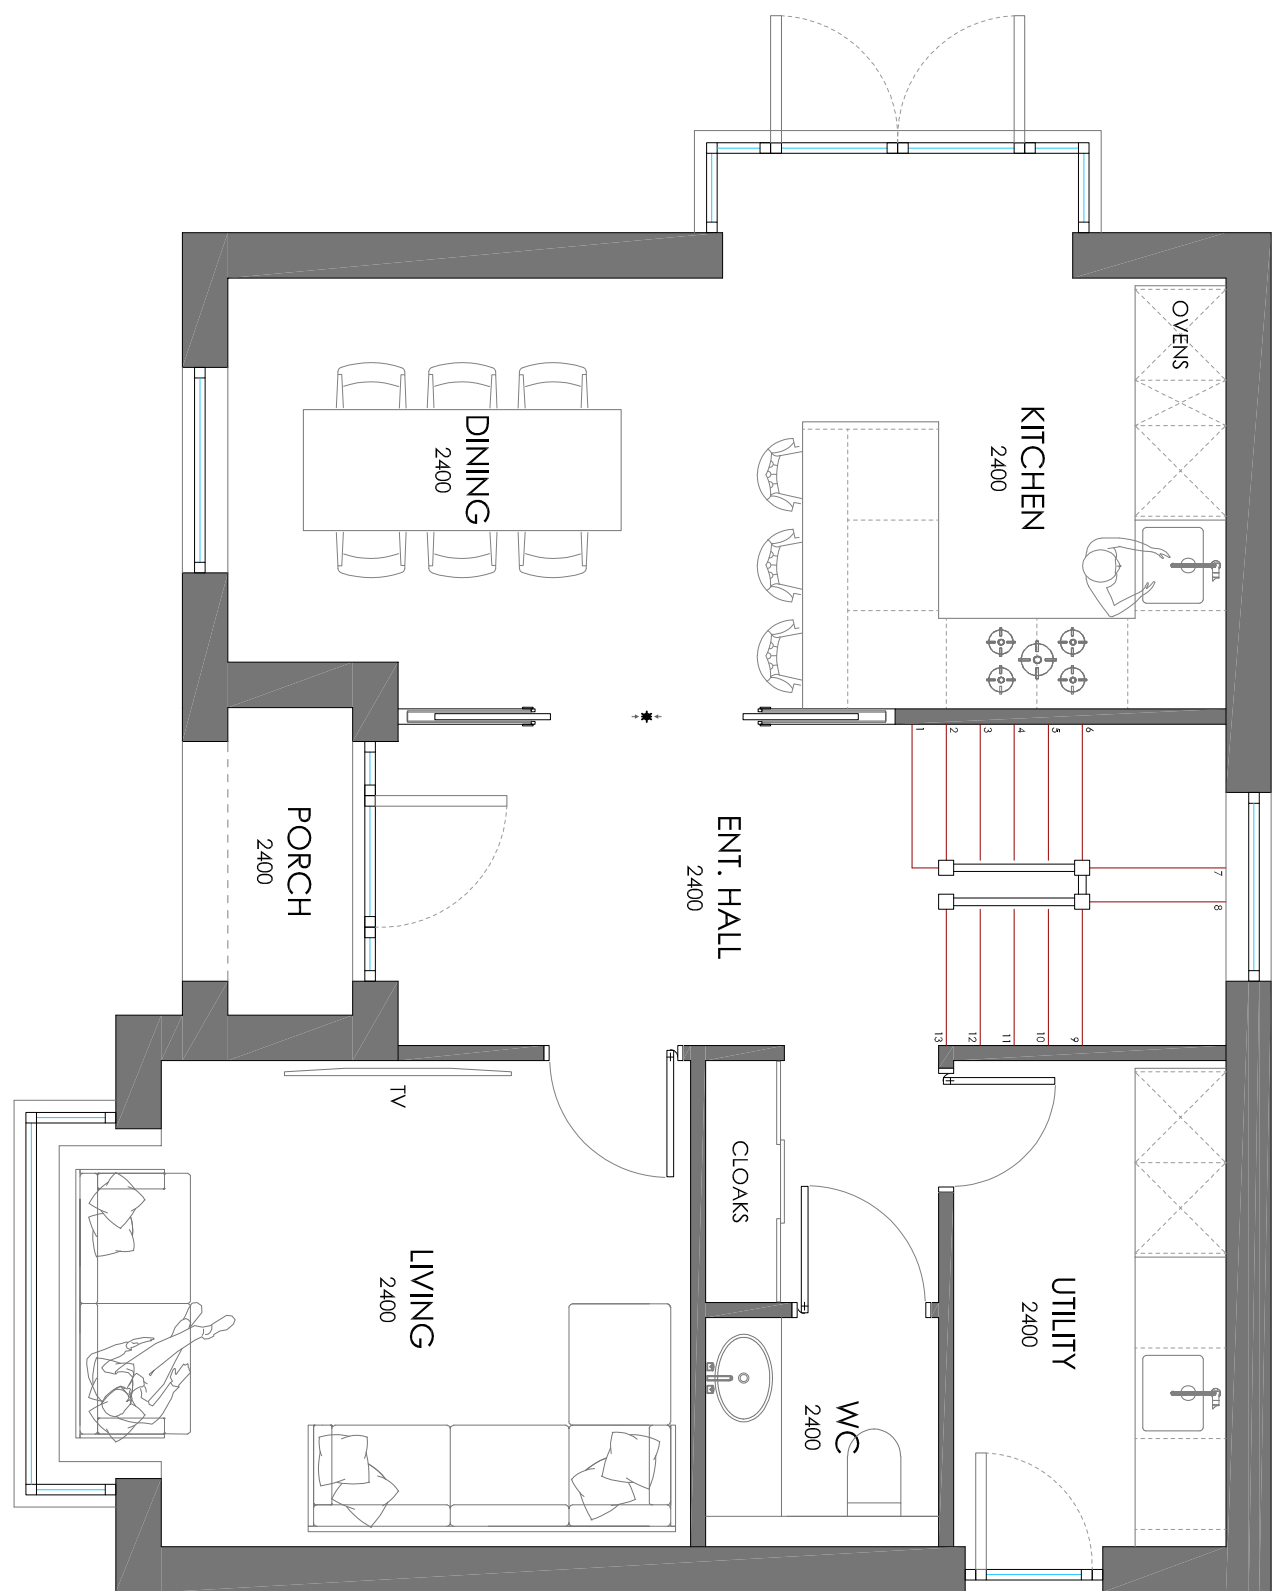


GROUND FLOOR

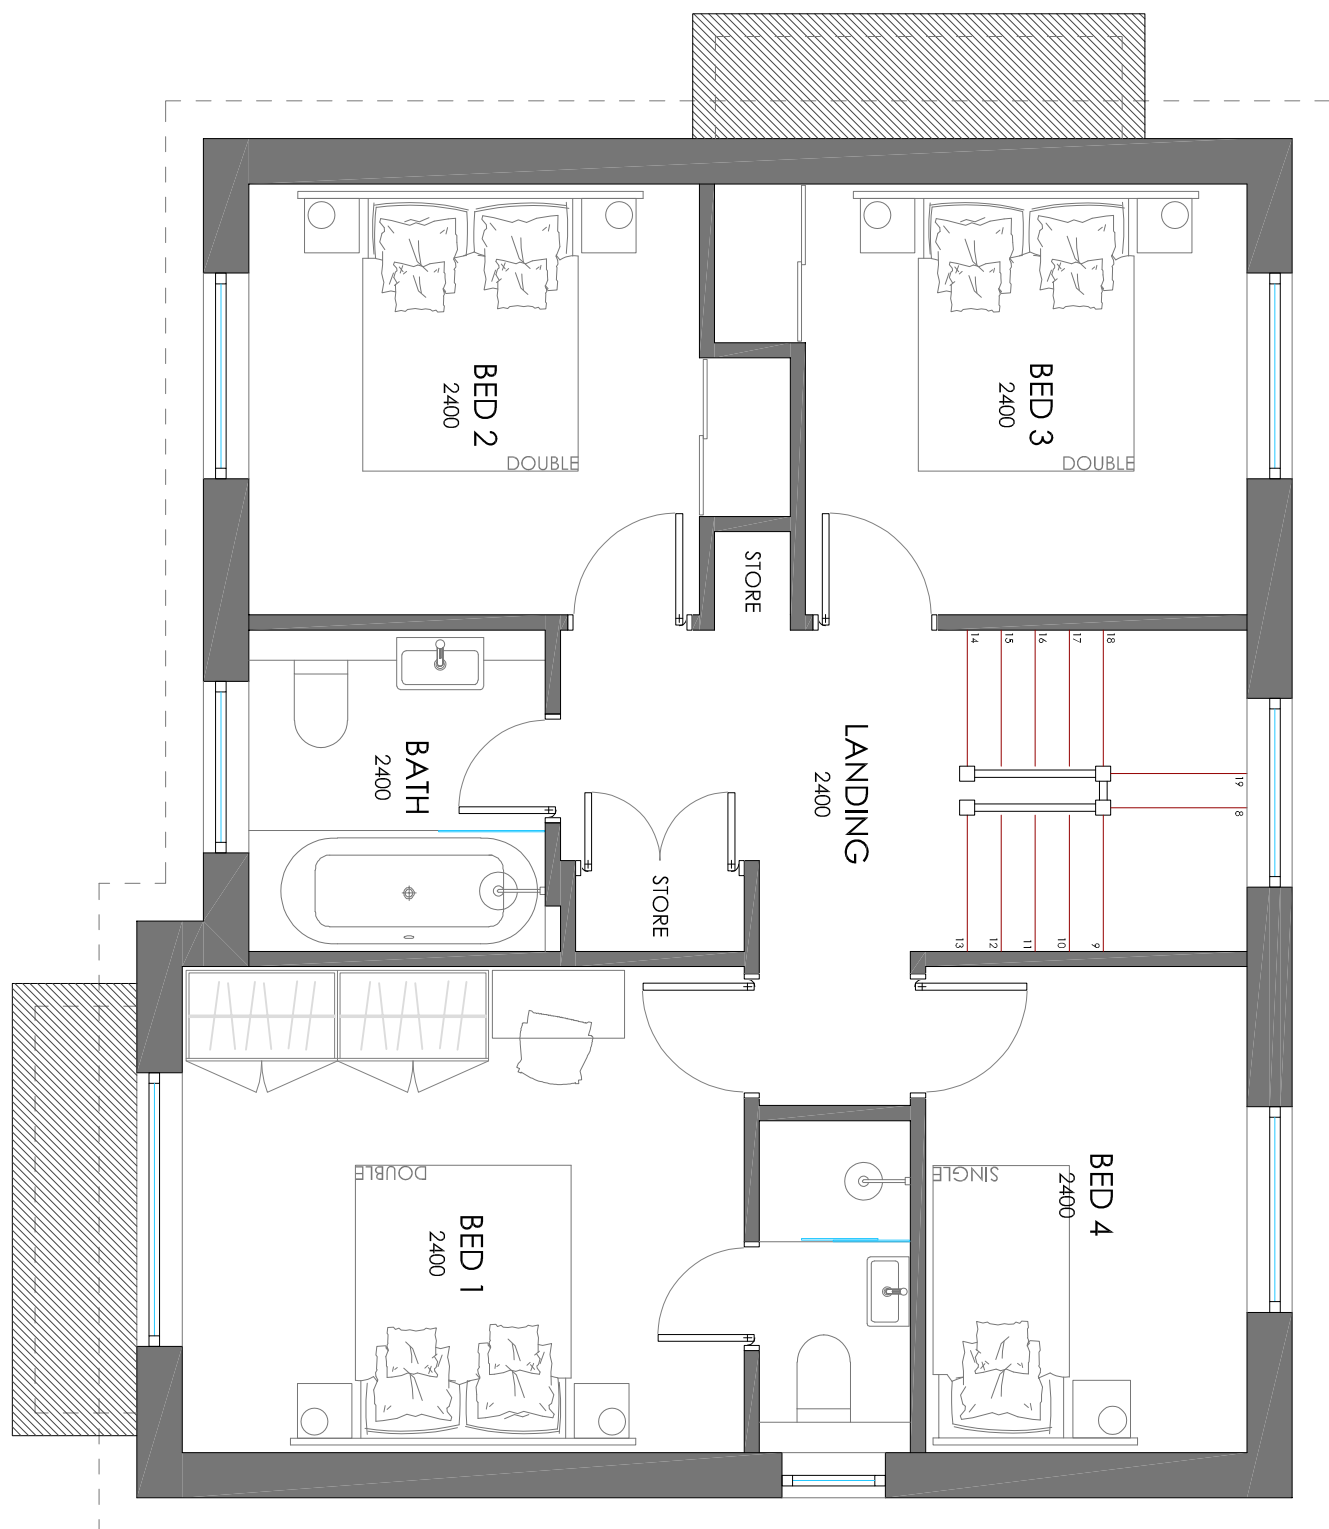


FIRST FLOOR

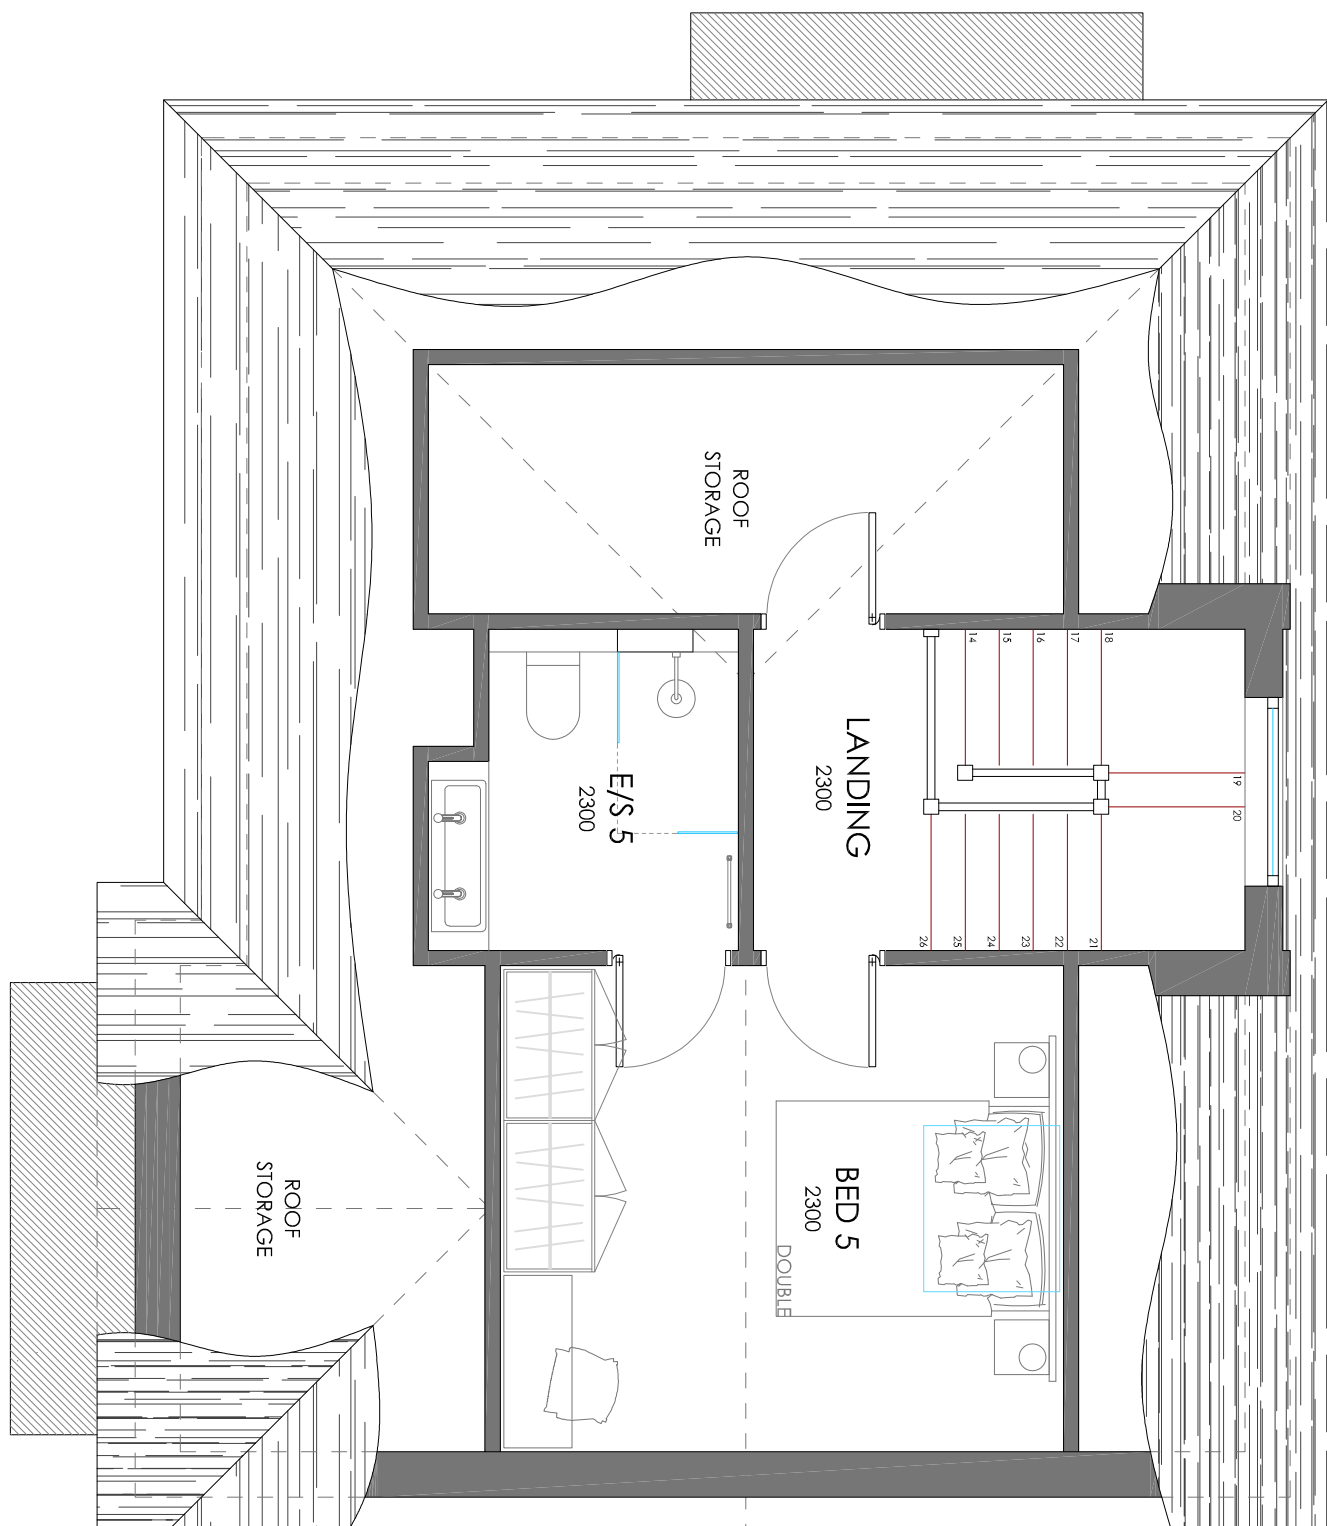

SECOND FLOOR

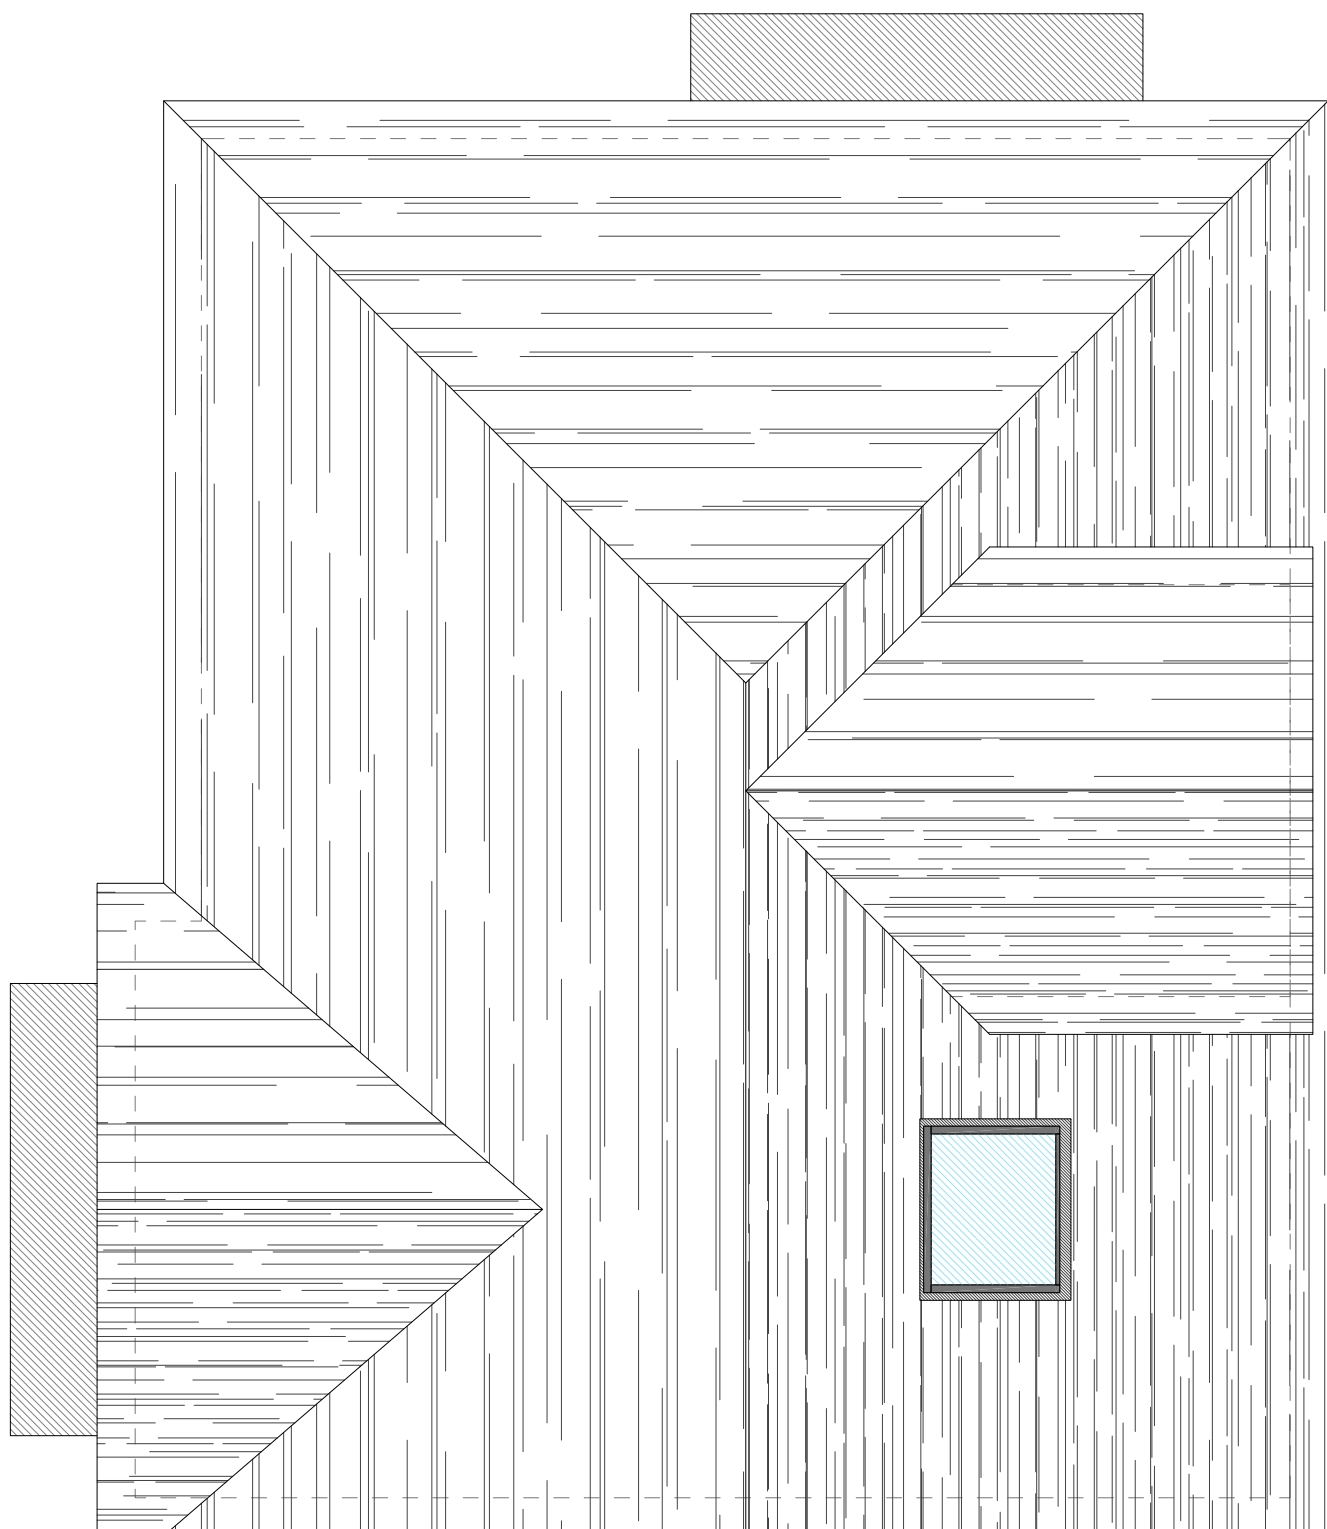

ROOF PLAN

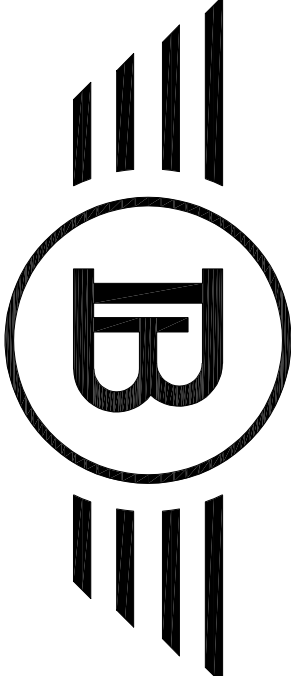

Bluechip Architecture

07999 294 675

DESIGN@BLUECHIP-ARCHITECTURE.CO.UK
WWW.BLUECHIP-ARCHITECTURE.CO.UK

18 BOTANY ROAD | WORSLEY | MANCHESTER | M20 9JS
COPYRIGHT PROTECTED & ISSUED UNDER LICENSE TO THE CLIENT NAMED ABOVE. UNLESS OTHERWISE STATED, ALL RIGHTS ARE RESERVED. 15/01/2024

17.03.25
18.12.24
A. UPDATED FOLLOWING LPA COMMENTS
ISSUED FOR PLANNING APPROVAL