WEST MILL

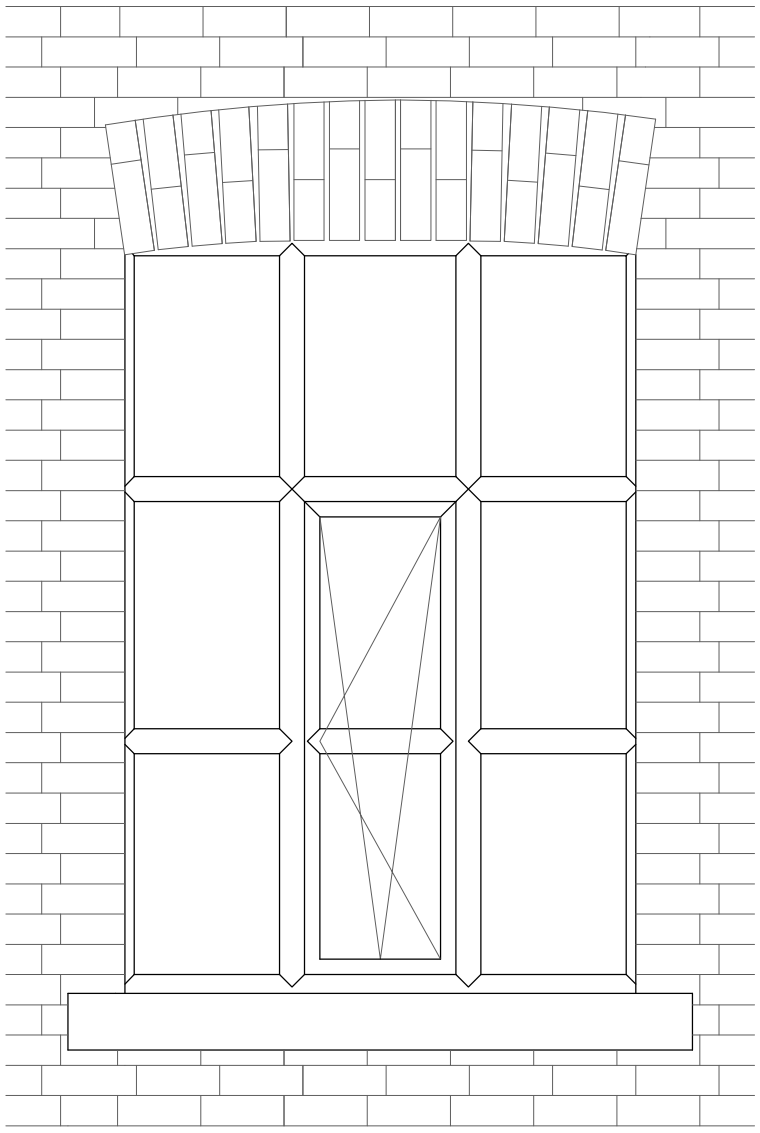

WINDOW FRAME
IN POSITION
SCALE 1:20

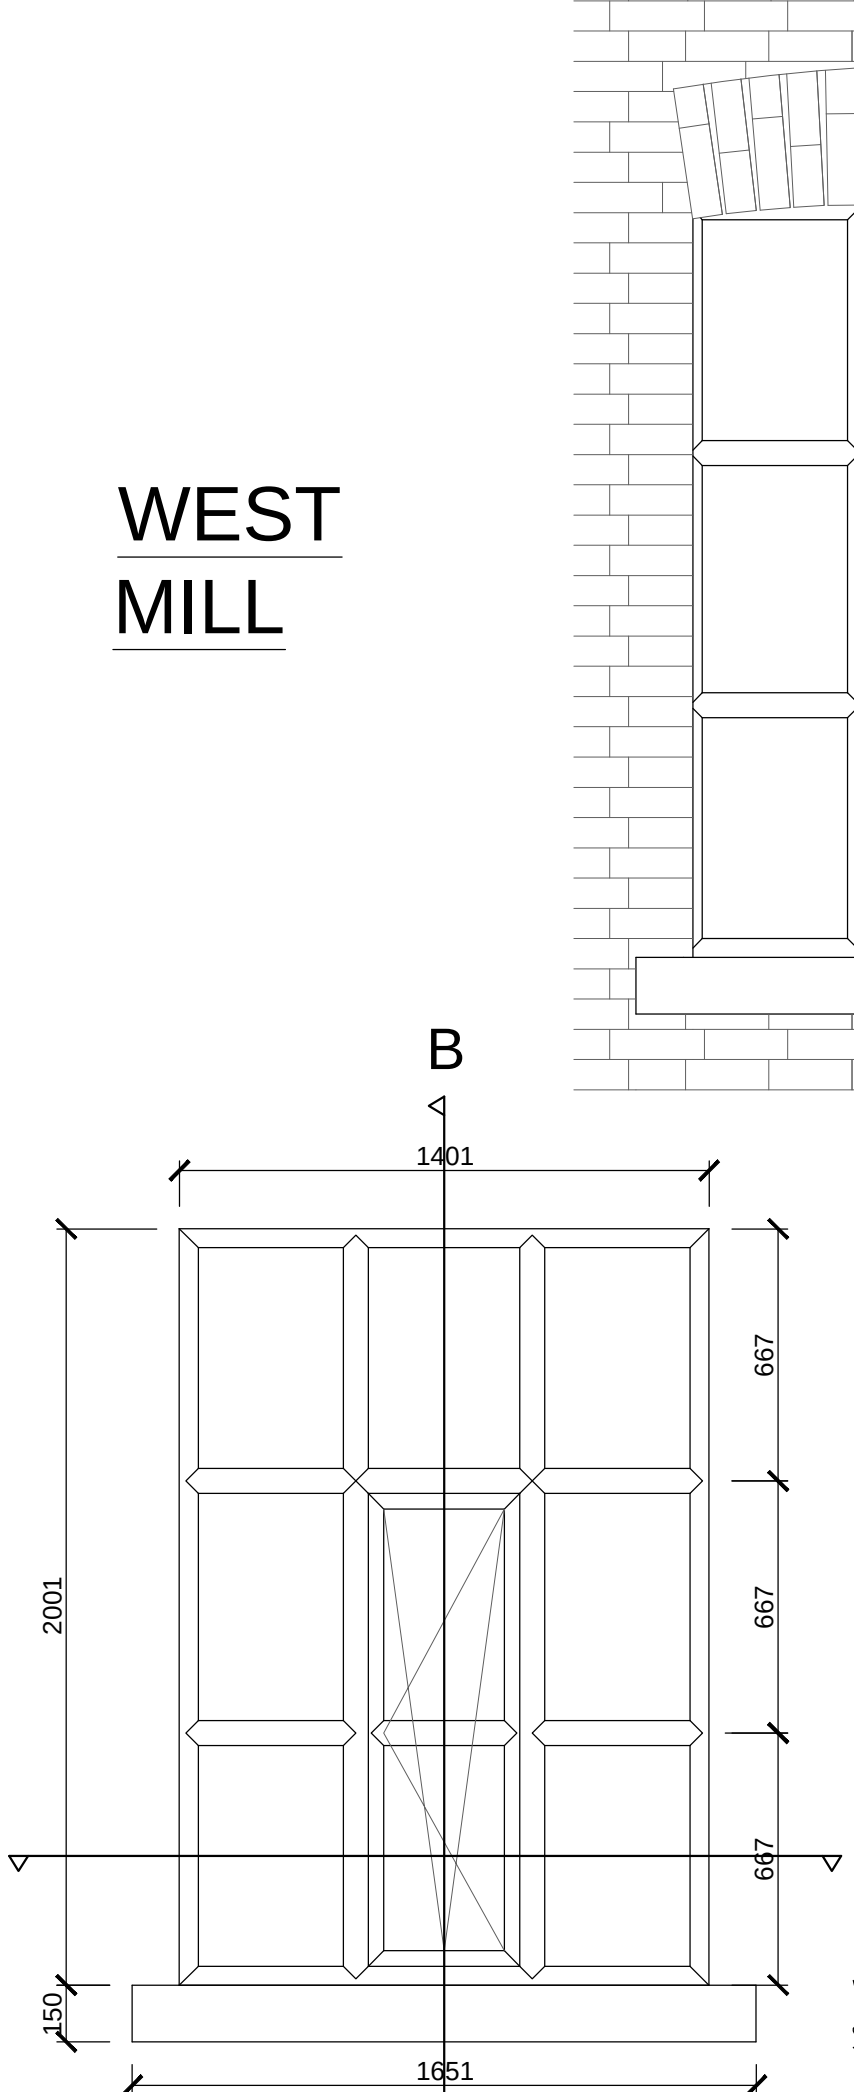

WINDOW FRAME
SCALE 1:20

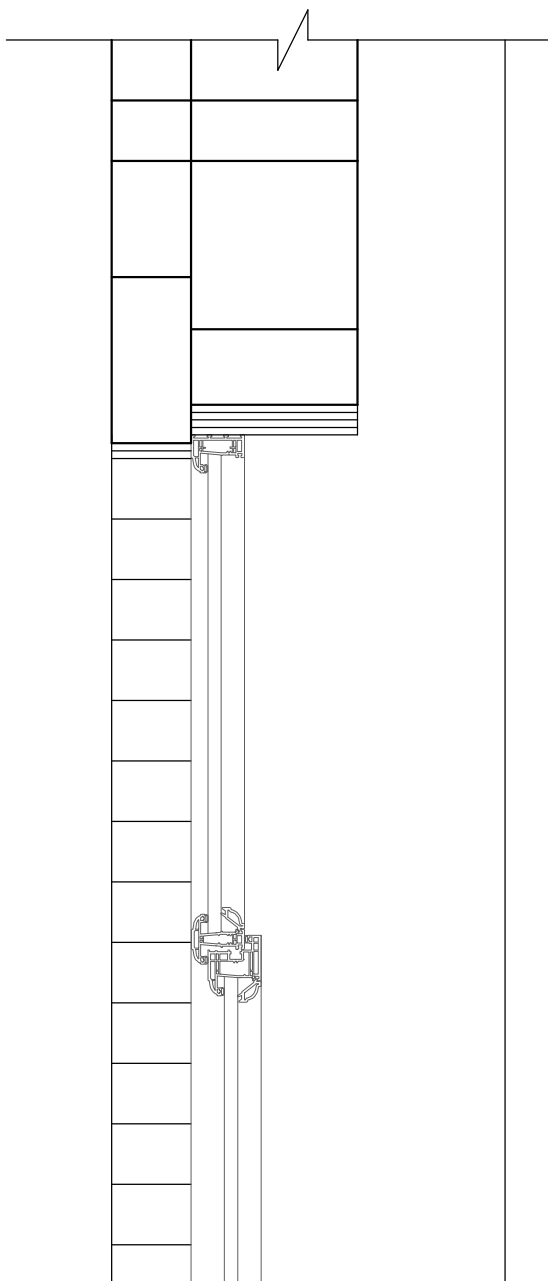

SECTION B
SCALE 1:10

SECTION A
SCALE 1:10

No.	Description	Date
01	Window installation drawing	20-04-2020

Project no. 01
Date 29-04-2020
Drawn by A.D.N
Client: Nick Crewe

DRAWING NO. A03
DRAWING TITLE Spotland Bridge Mill
DRAWING SCALE 1:20 | 1:10