


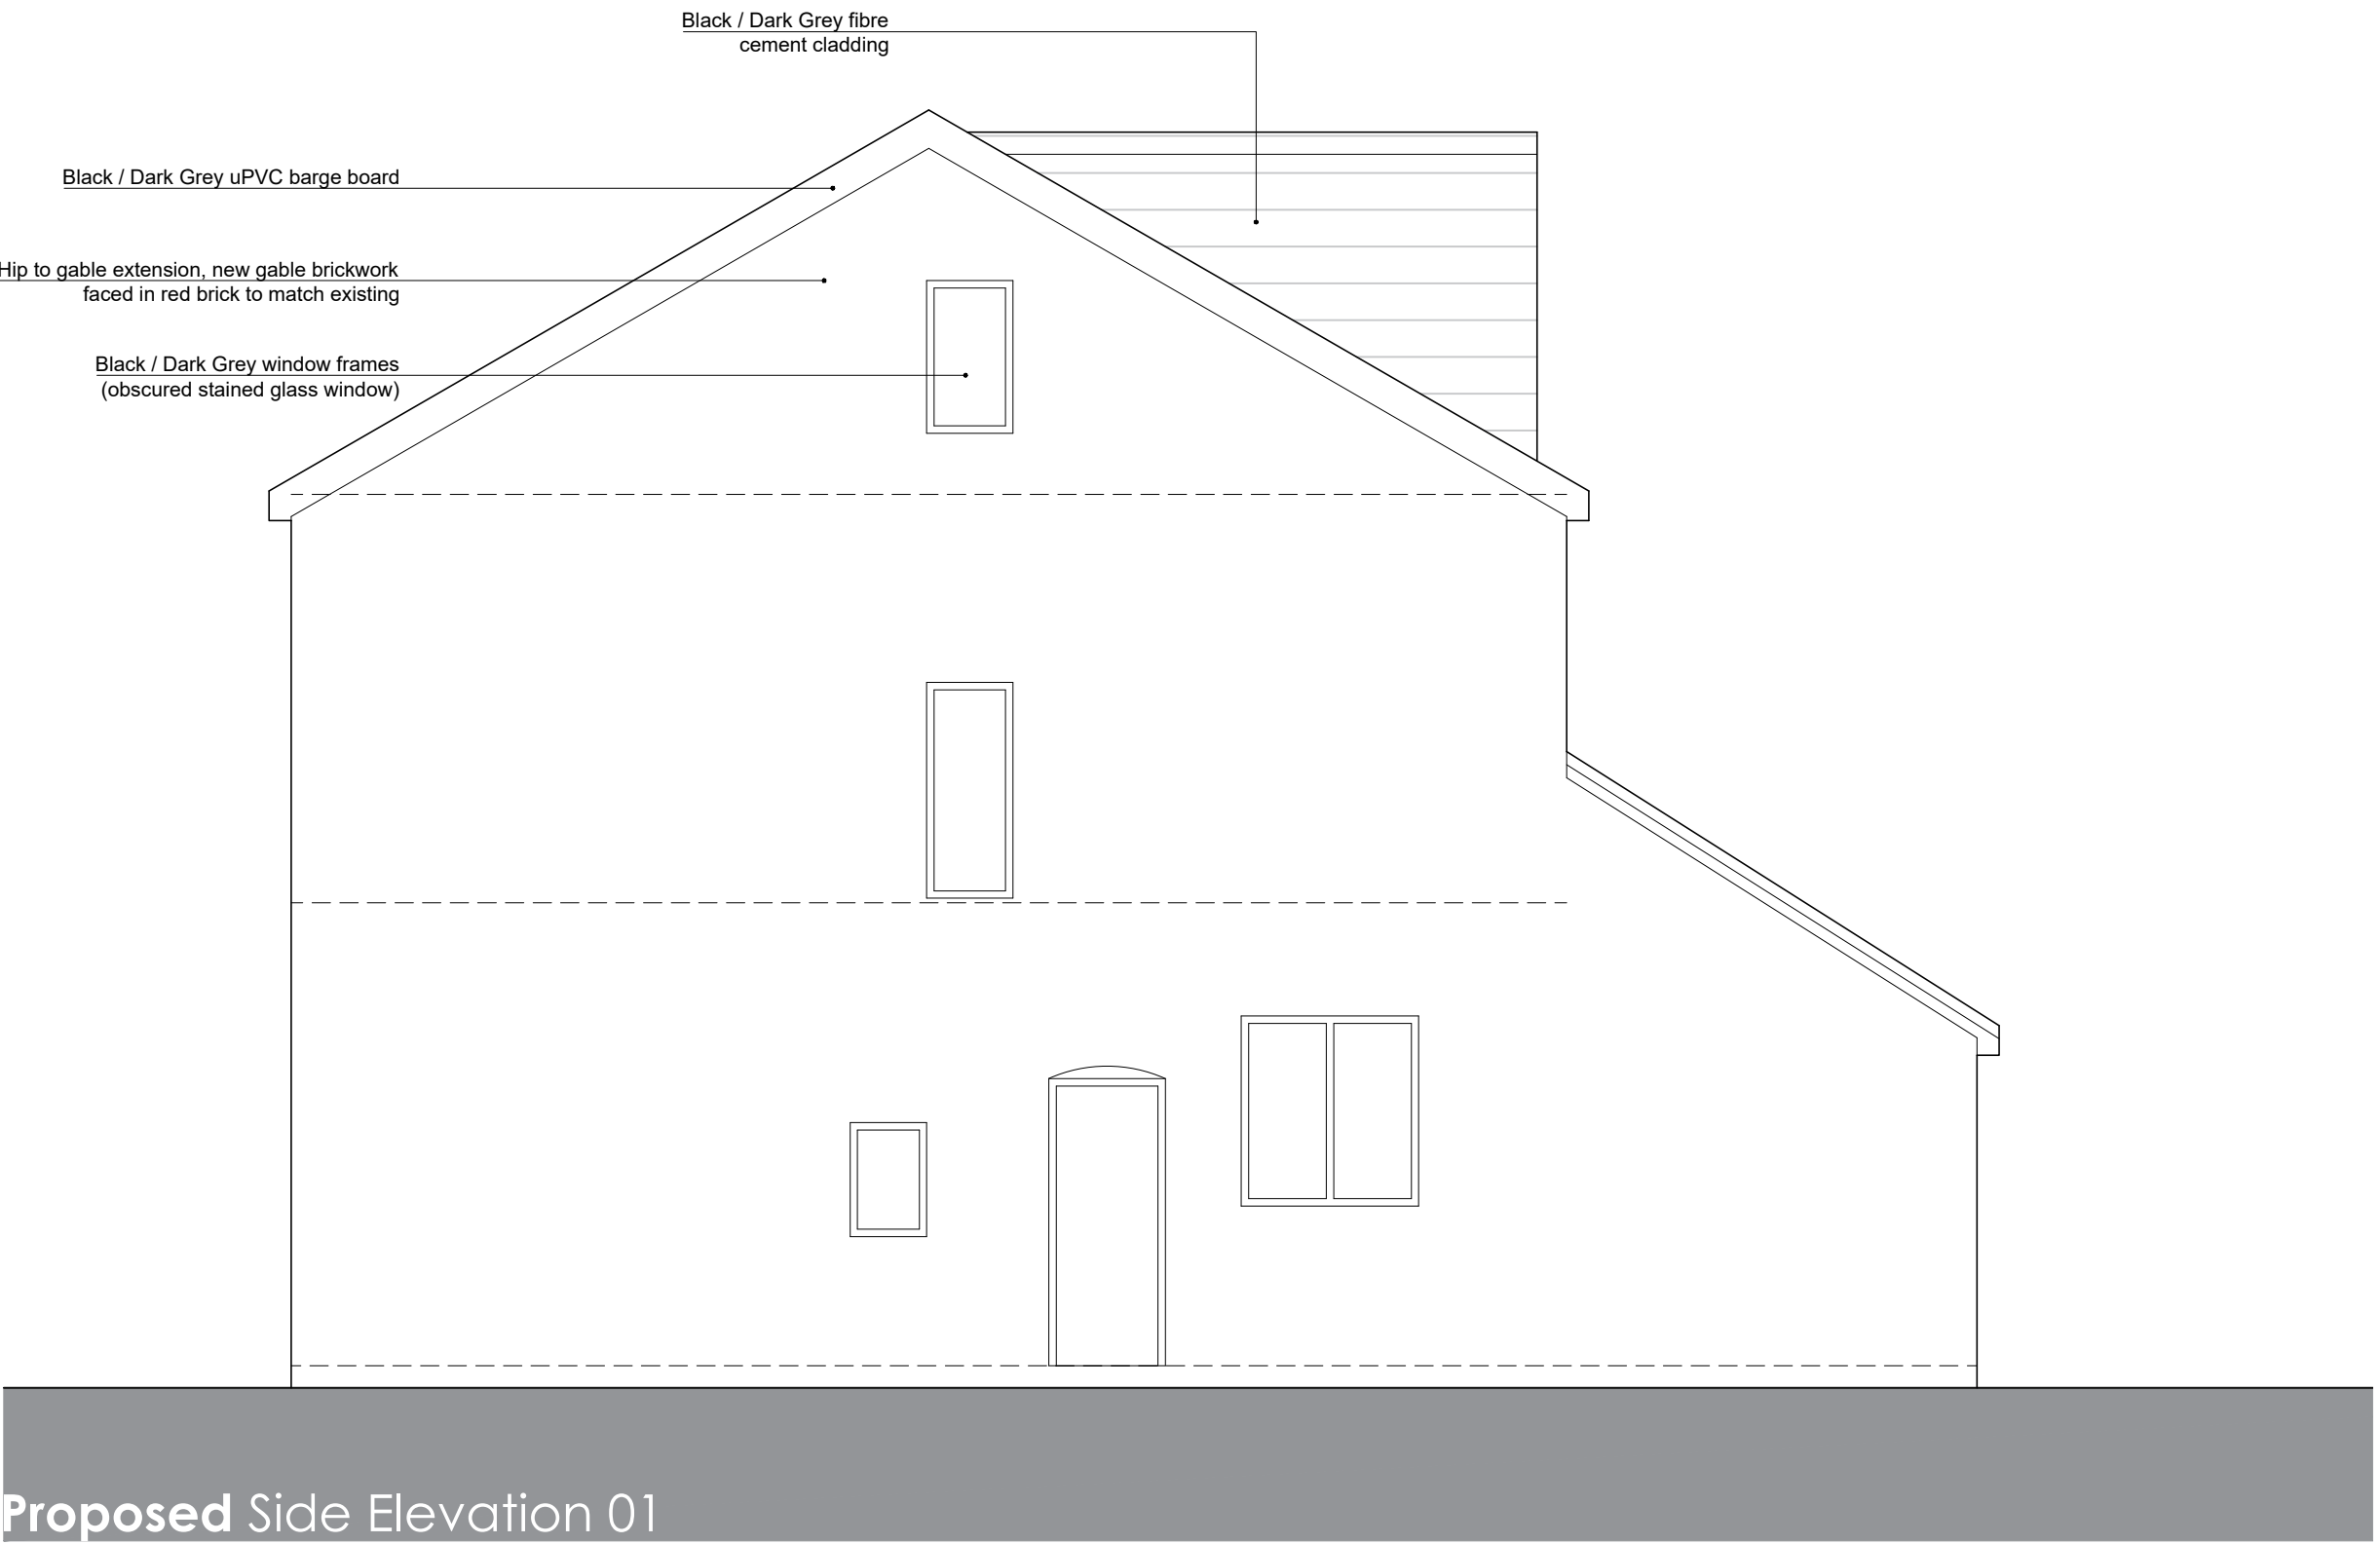

Volume of dormer
5.01sqm x 6.17m
(30.91m³)

Volume of a pyramid calculation
 $\left(\frac{1}{3} \left((8.7m \times 2.76m)/2\right)\right) \times 4.5m$
(18m³)

TOTAL VOLUME

30.91m³ + 18m³
= **48.91m³**

0 2 4 6 8 10

Dimensions in meters

SOLIDVOID ARCHITECTS
16 WOOLFENDEN WAY, WARDLE, ROCHDALE, OL12 9SS
SOLIDVOID@OUTLOOK.COM

APPLICANT:	
ANTHONY & KERRY DAVIES	
PROJECT:	
142 HOLLINS ROAD, MIDDLETON	
DRAWING TITLE:	
PRE-EXISTING & PROPOSED ELEVATIONS 01	
DATE:	SCALE:
SEPT 2022	1:50
DRAWING No:	
2168/P20 B	