

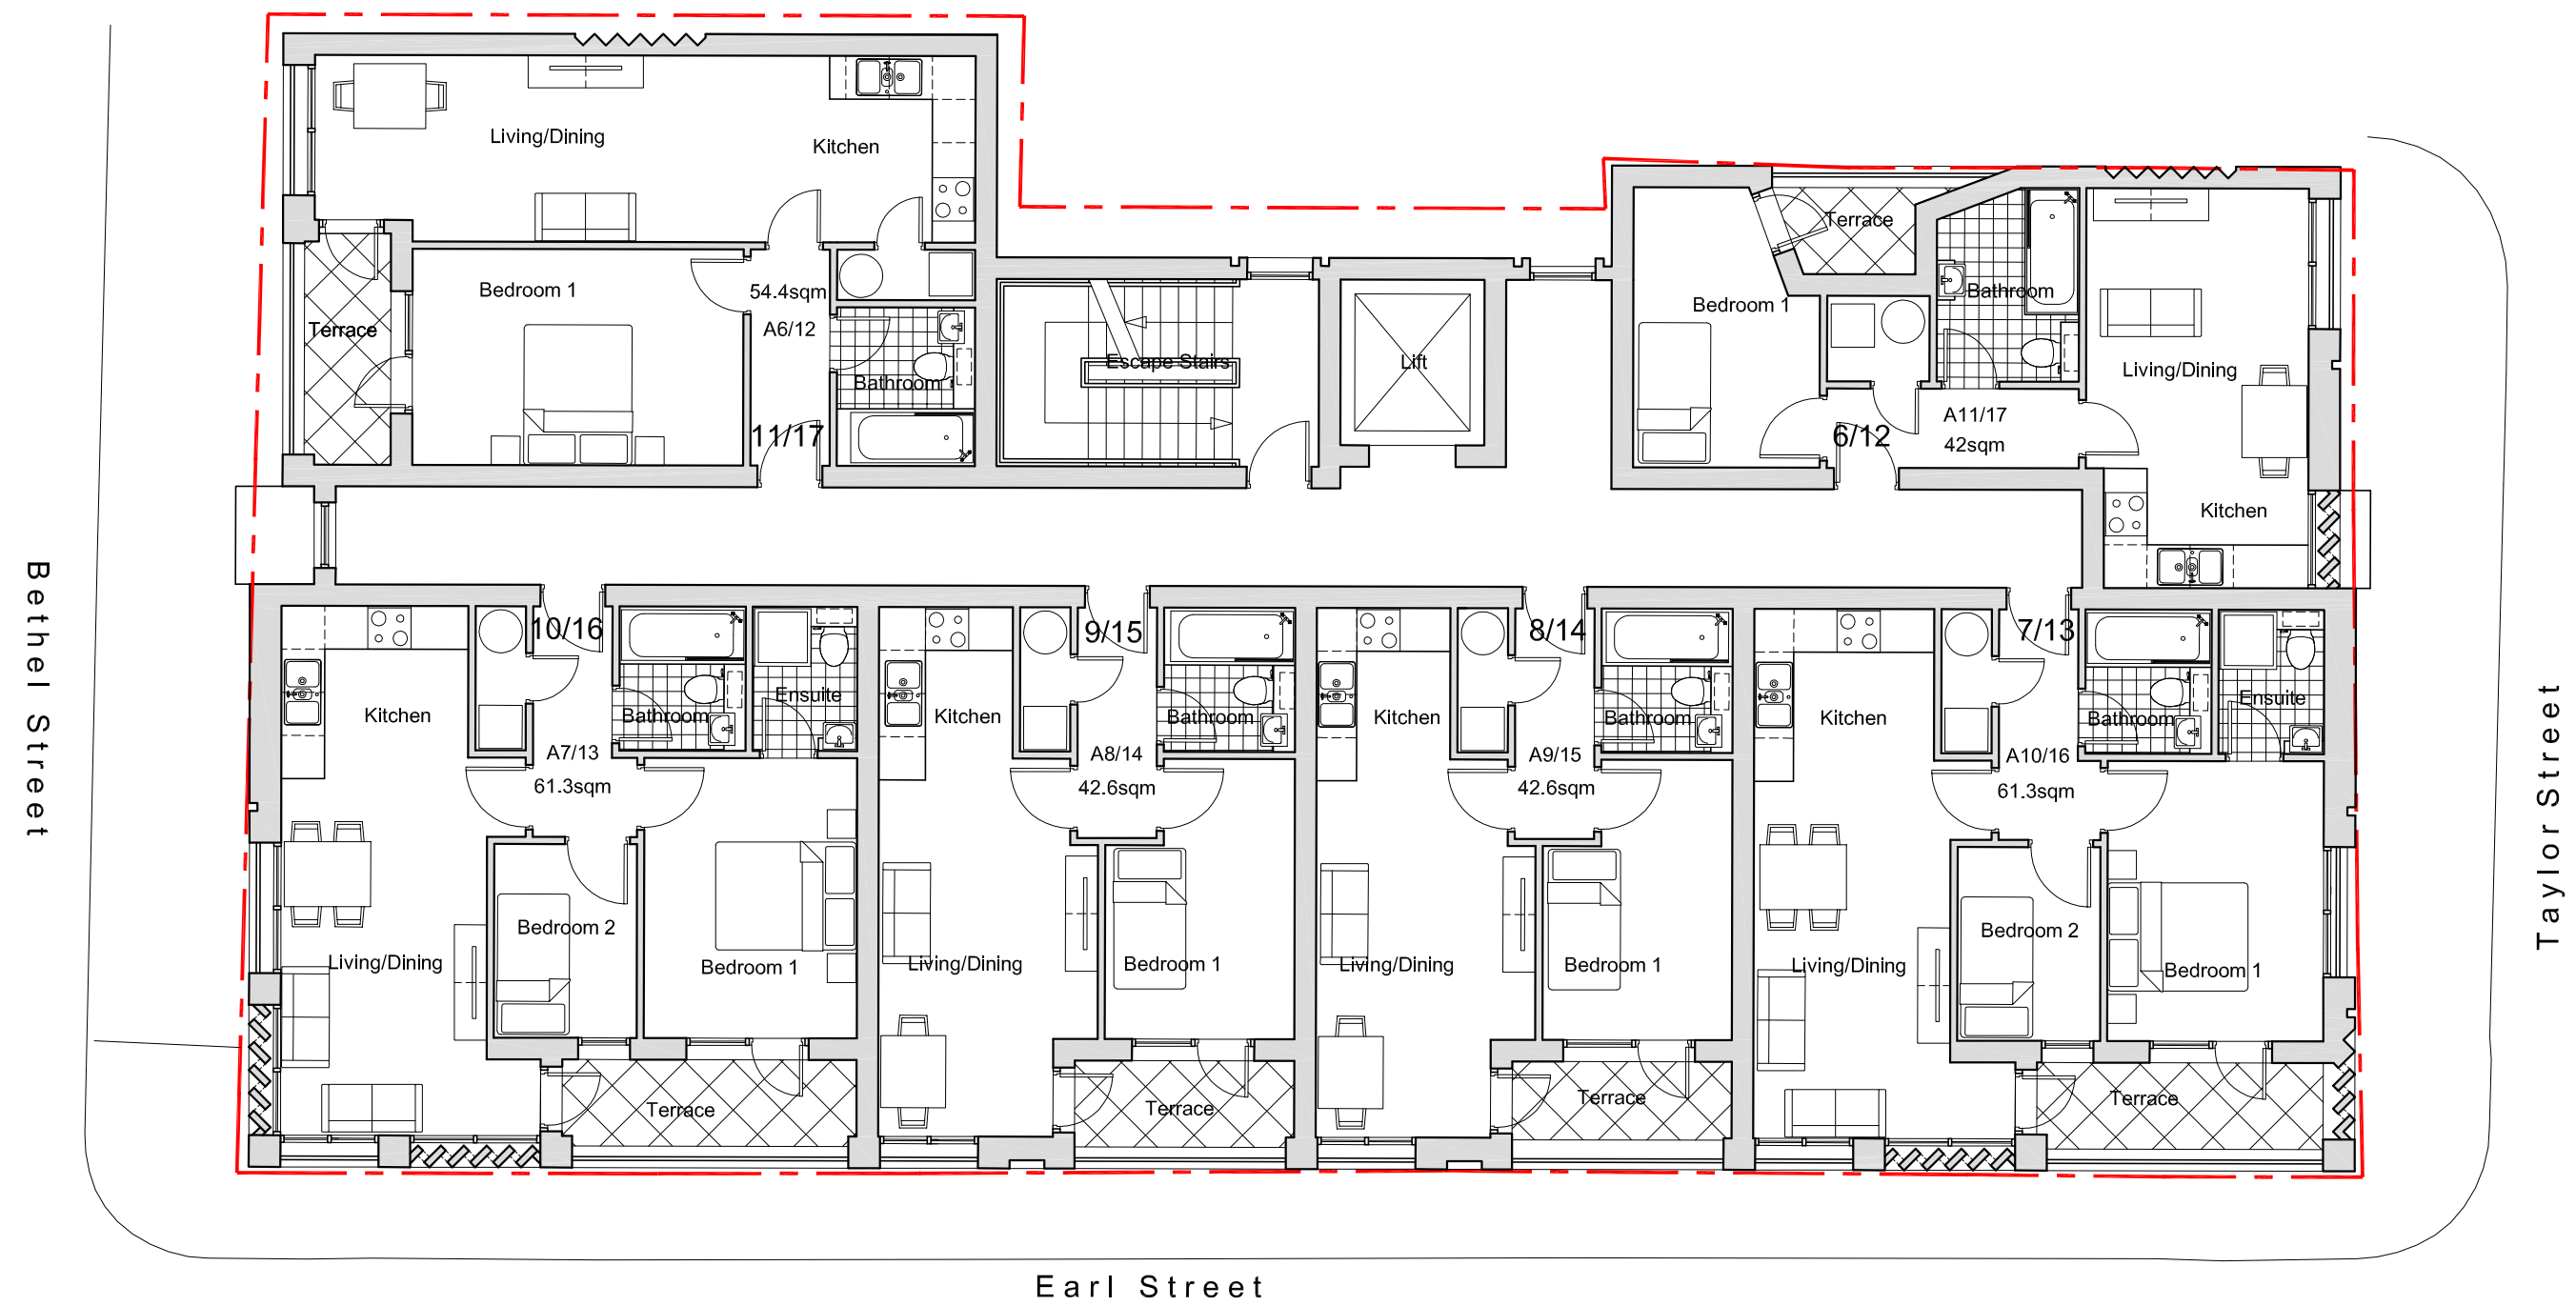


Proposed Typical 1/F & 2/F Plans 1:100

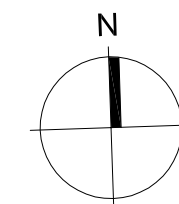

Proposed GF Plan 1:100

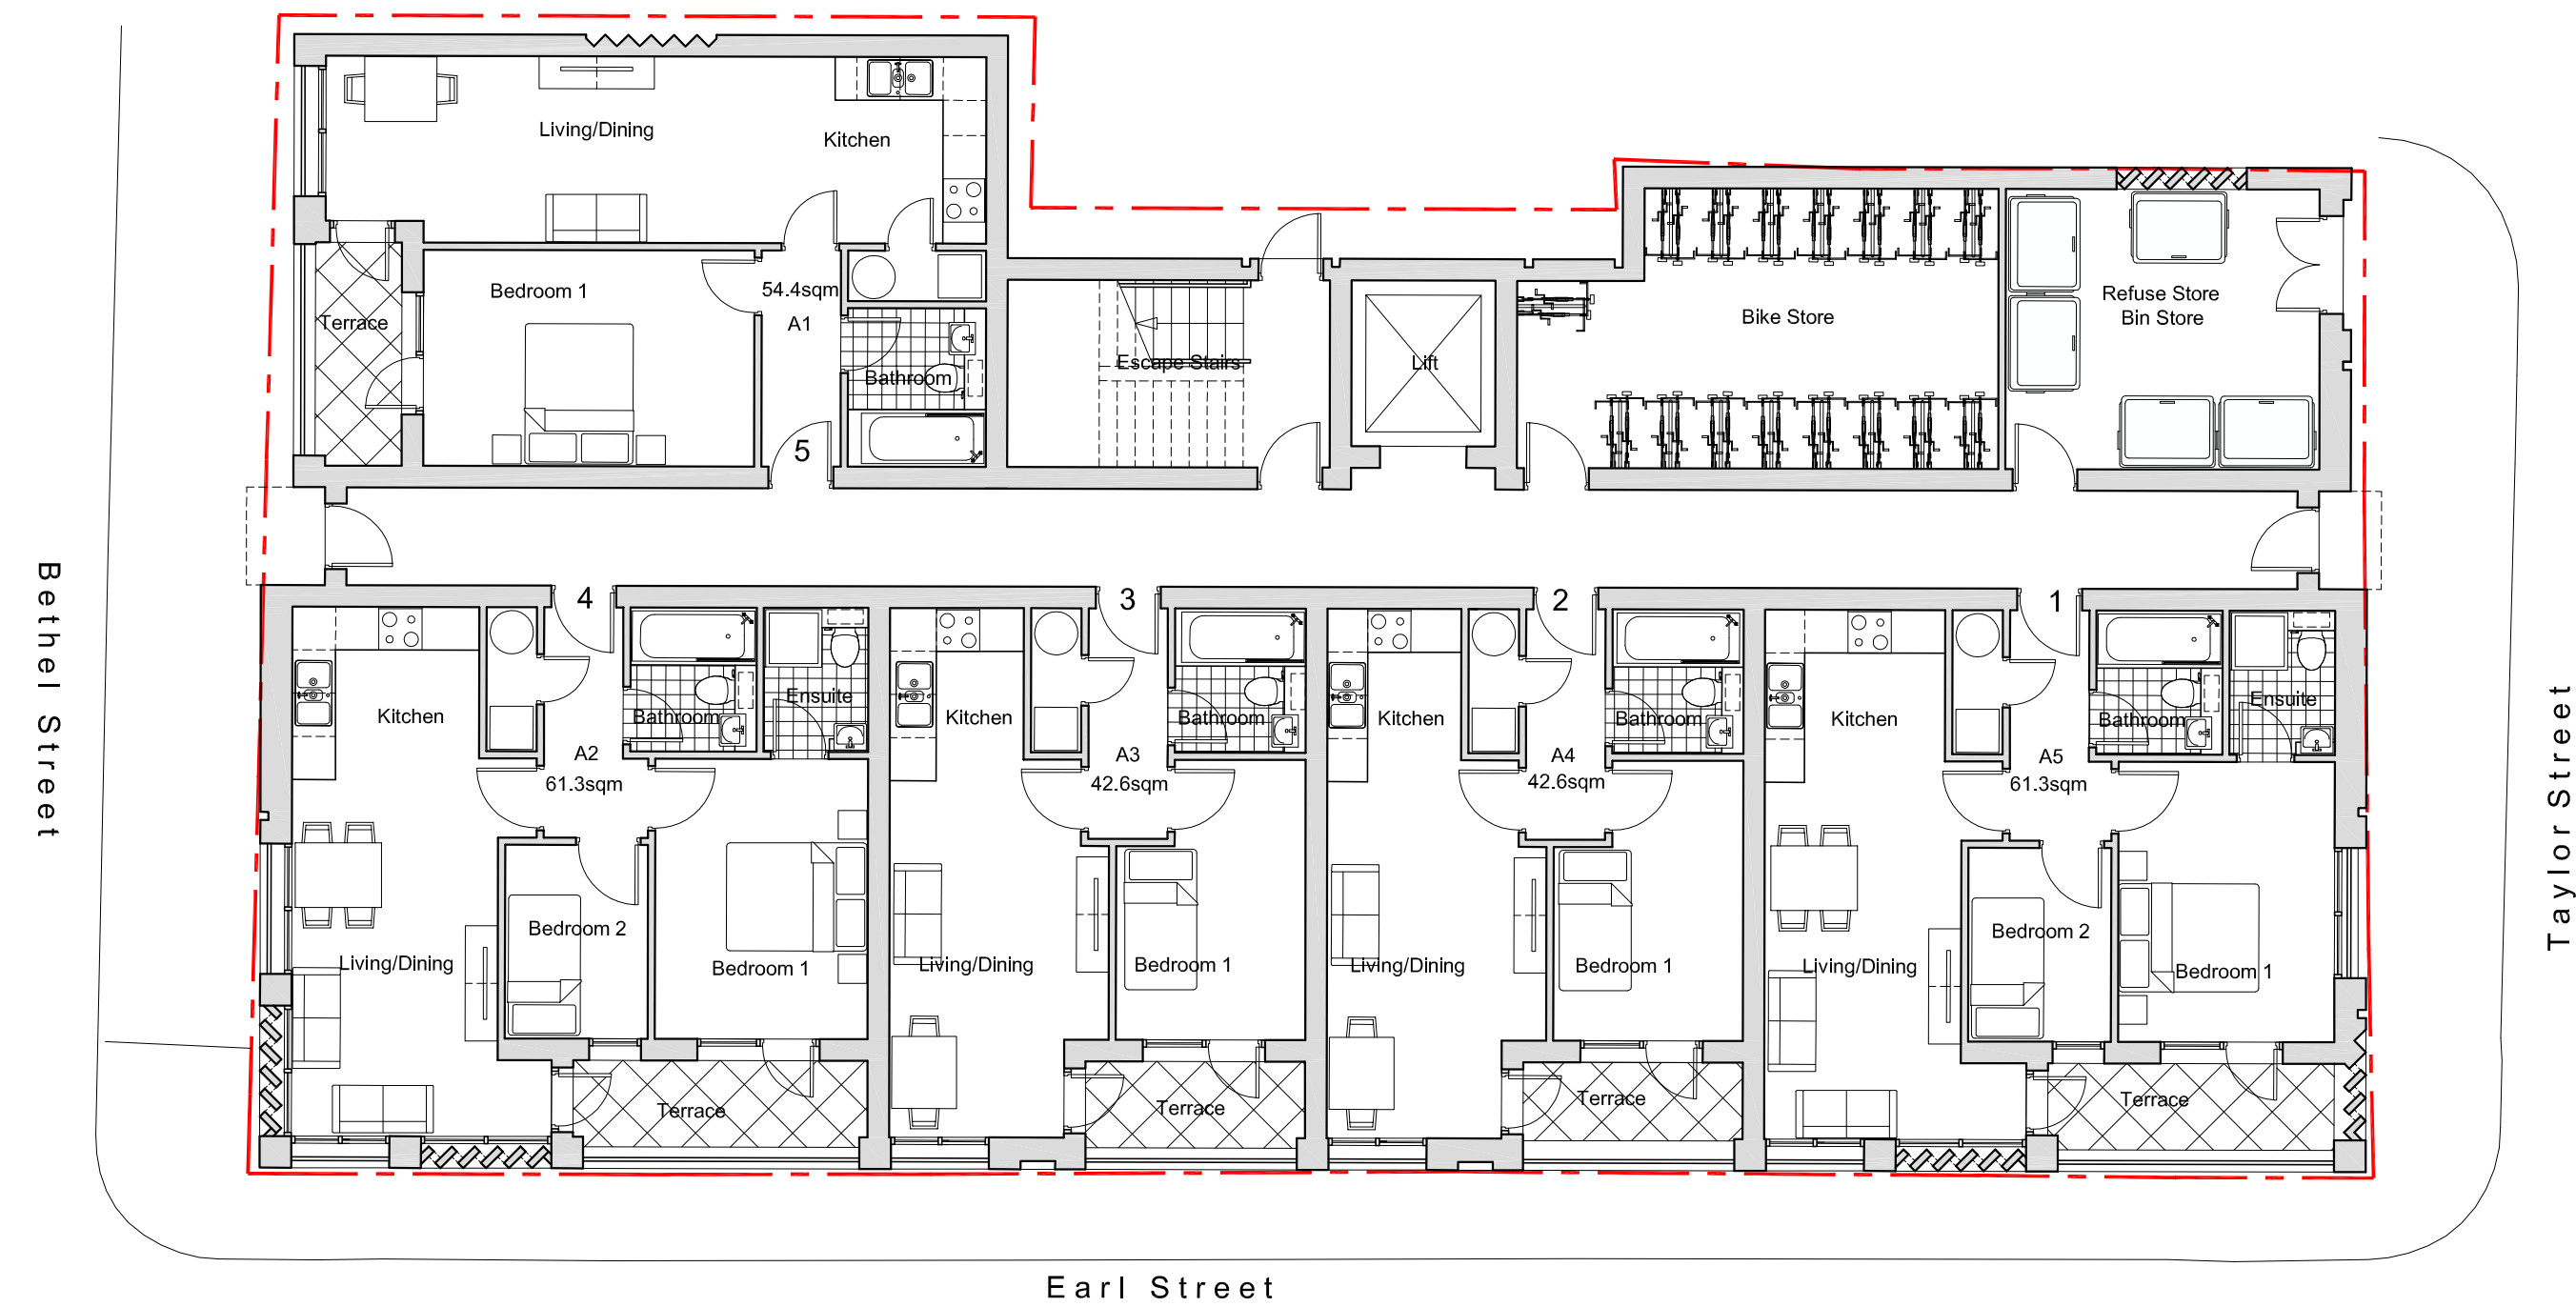