
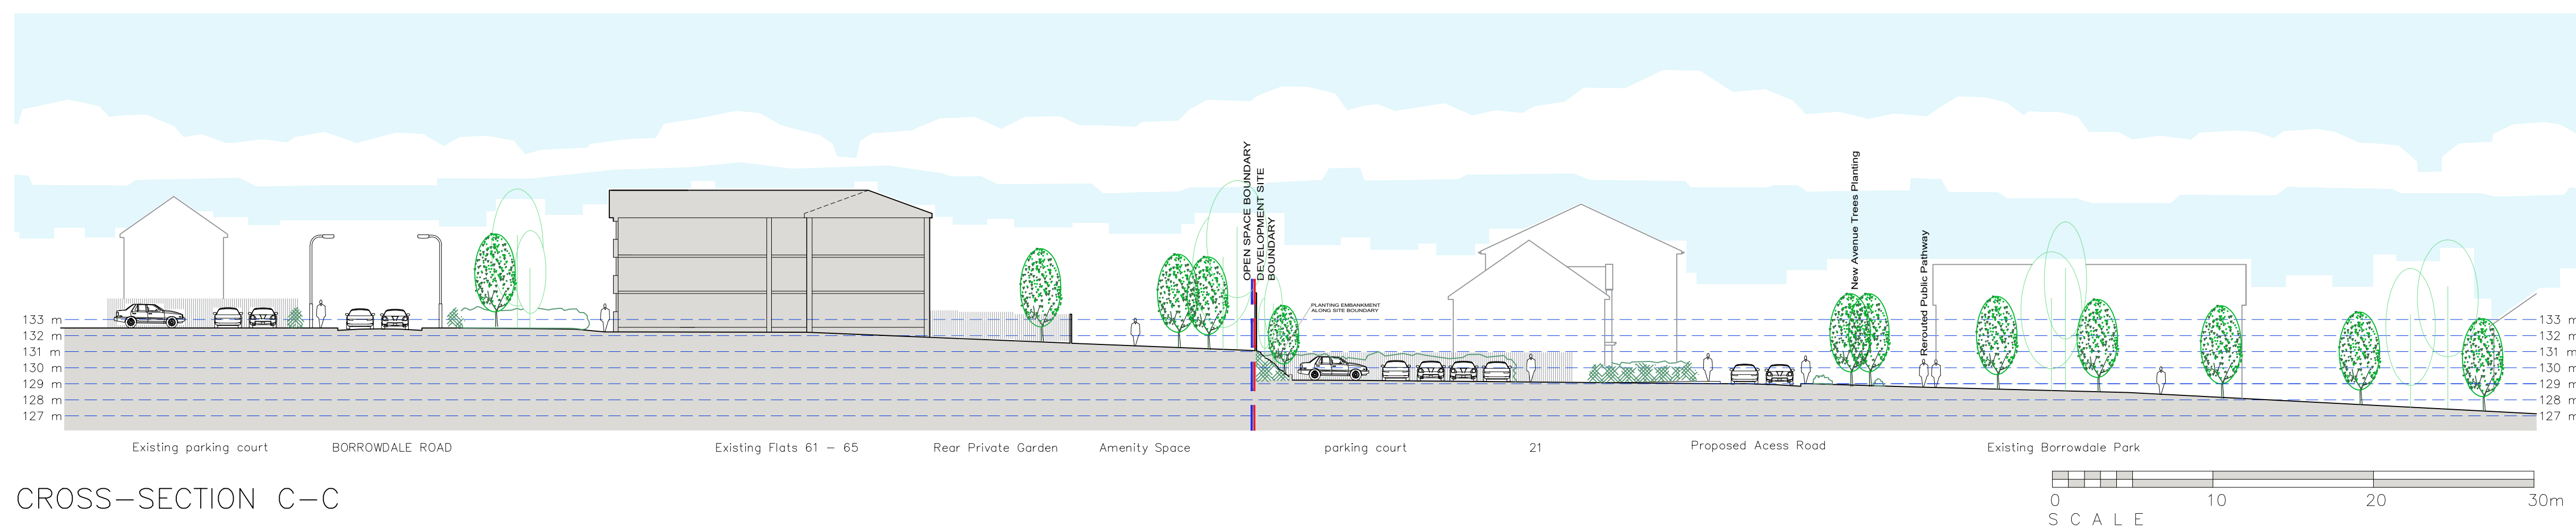


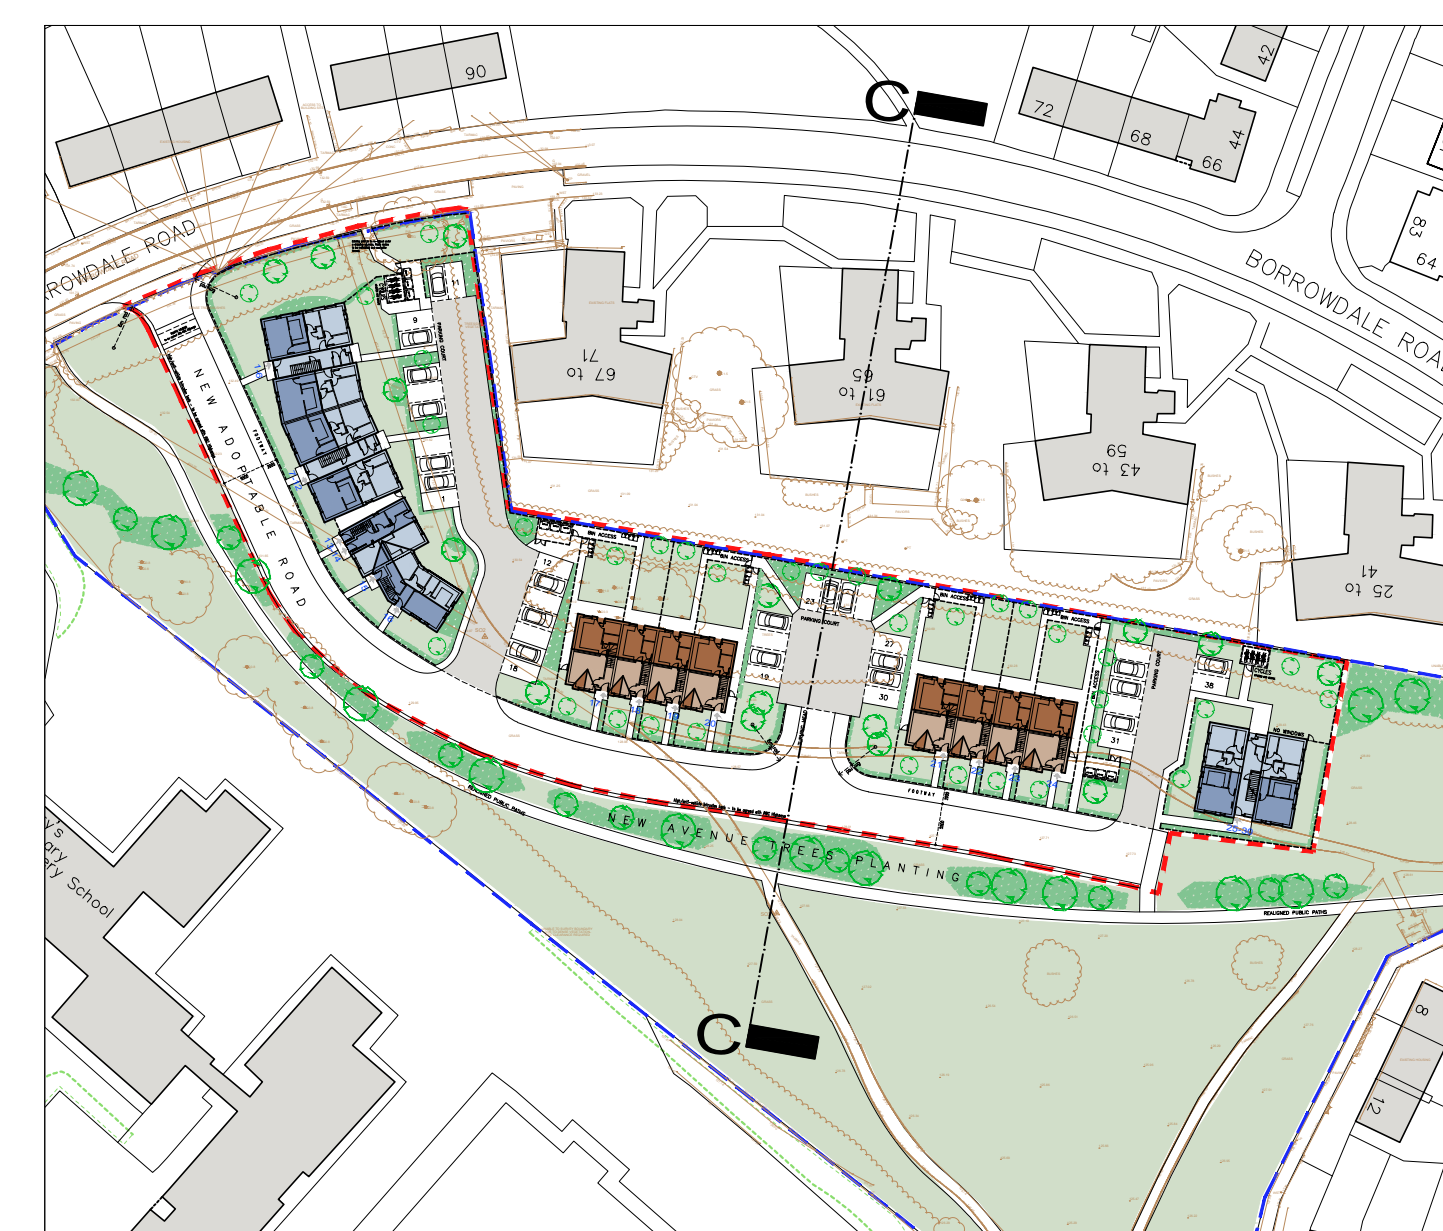

REVISIONS

DWG TITLE
SITE ELEVATIONS - as proposed

JOB
Residential development at:
BORROWDALE PARK
Langley, Rochdale, M24 5GQ

CLIENT
Langley Community Benefits Society

SCALE
1:250 @ A1
1:500 @ A3

DRAWN
gm

DATE
14.12.2022

DWG No
1917-26

ARCHITECTS · PROJECT MANAGERS · PROPERTY CONSULTANTS · COM-PLANNING CONSULTANTS

BYA Limited
Alina House, 10 St Vincent Street, Liverpool, L3 5XW
Tel: 0151 708 6121 Fax: 0151 708 9141