


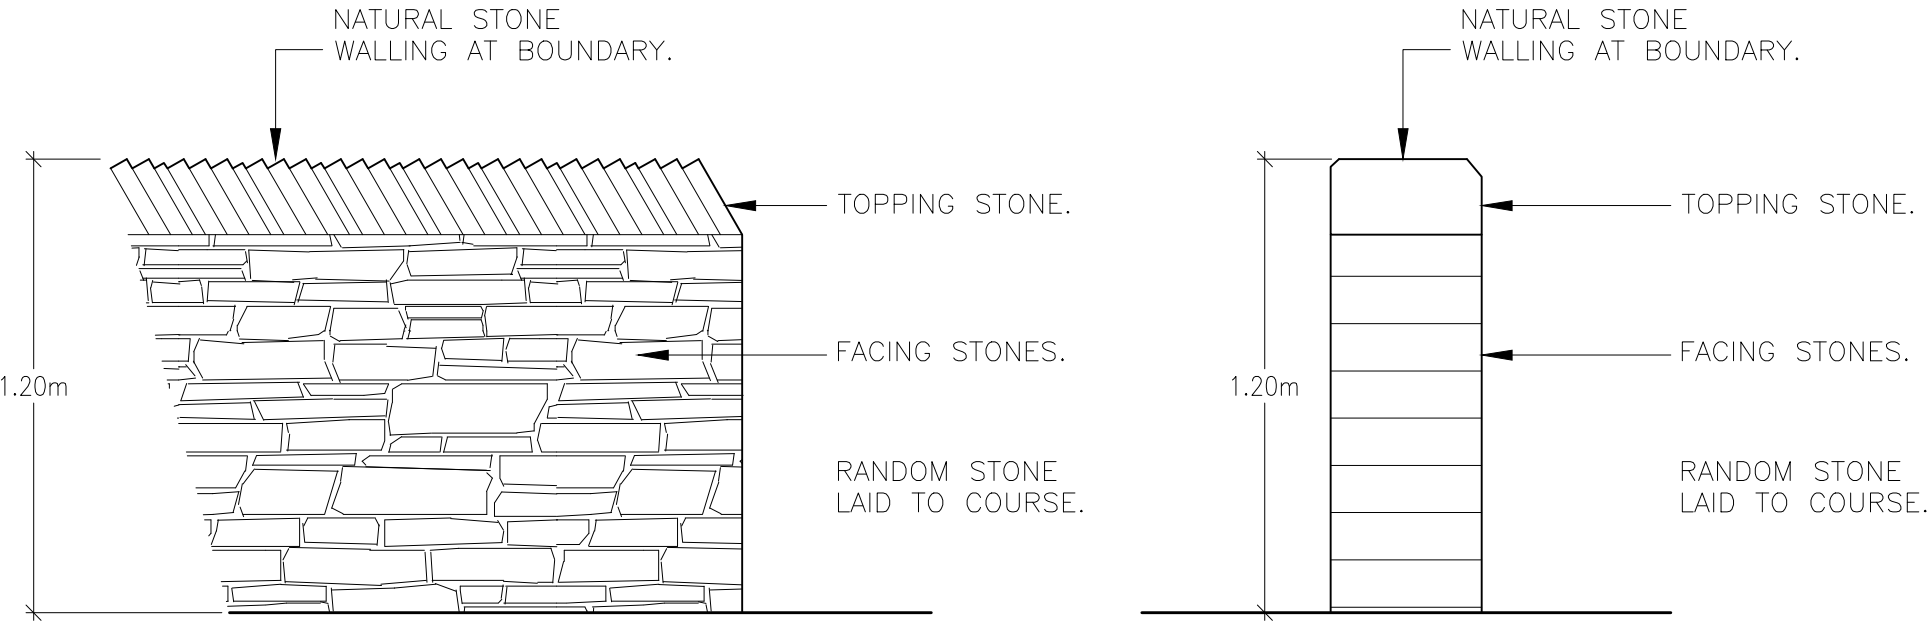

ELEVATION OF STONE WALLING AT BOUNDARY (1:20)



EXAMPLE OF PROPOSED STONE WALLING
(CONSTRUCTED AT REAR OF ADJACENT
DEVELOPMENT AT 1-3 CARP VIEW)

Amendments			
Project			
Title			
DEVELOPMENT OF TWO DETACHED DWELLINGS TO PREVIOUSLY DEVELOPED SITE AT FORMER WICKEN HALL MILL, SMITHY GREEN, NEWHEY~			
Client			
LEIGH KELLY			
Dwg. No.			
22/1281/208 – STONE WALLING DETAIL			
Date	Drawing Scale	Drawn by	Status
30.01.2023	A3@1:20	JPE	PLANNING