


KEY


Existing walls to be demolished

Indicative beams (subject to S.E. design, position & specification)

Existing walls

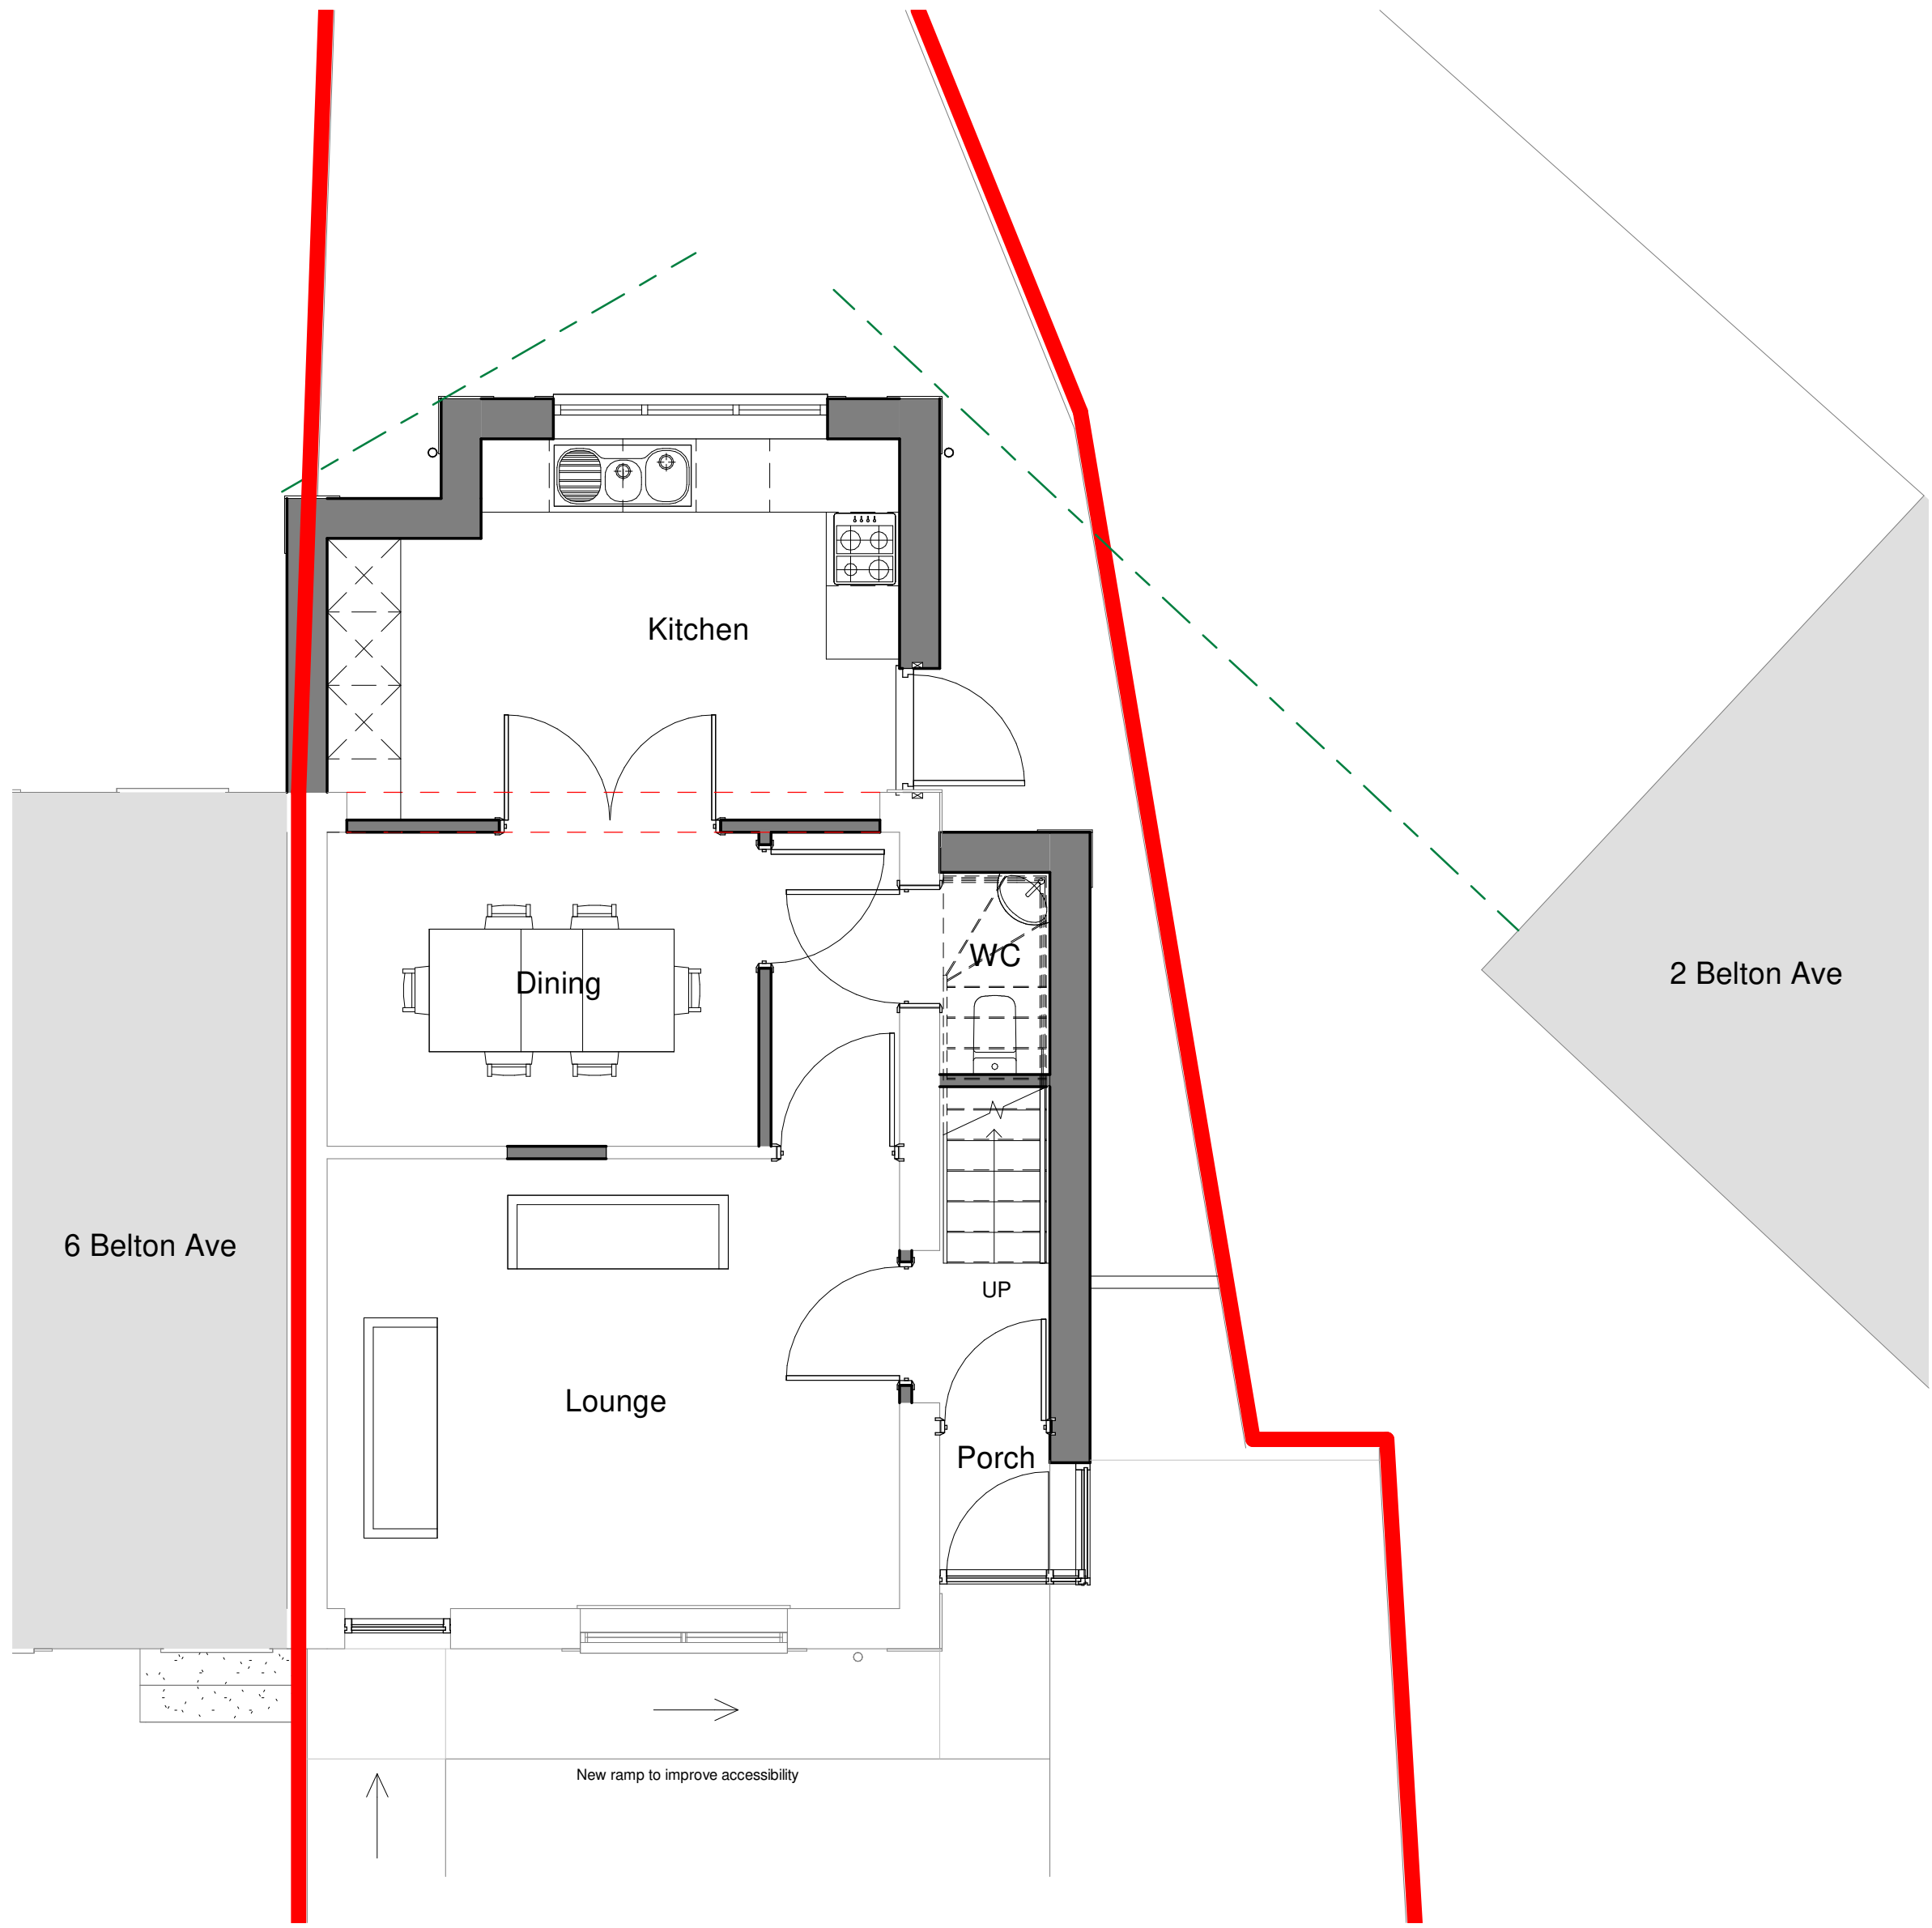

1 | Proposed Level 0
1 : 50

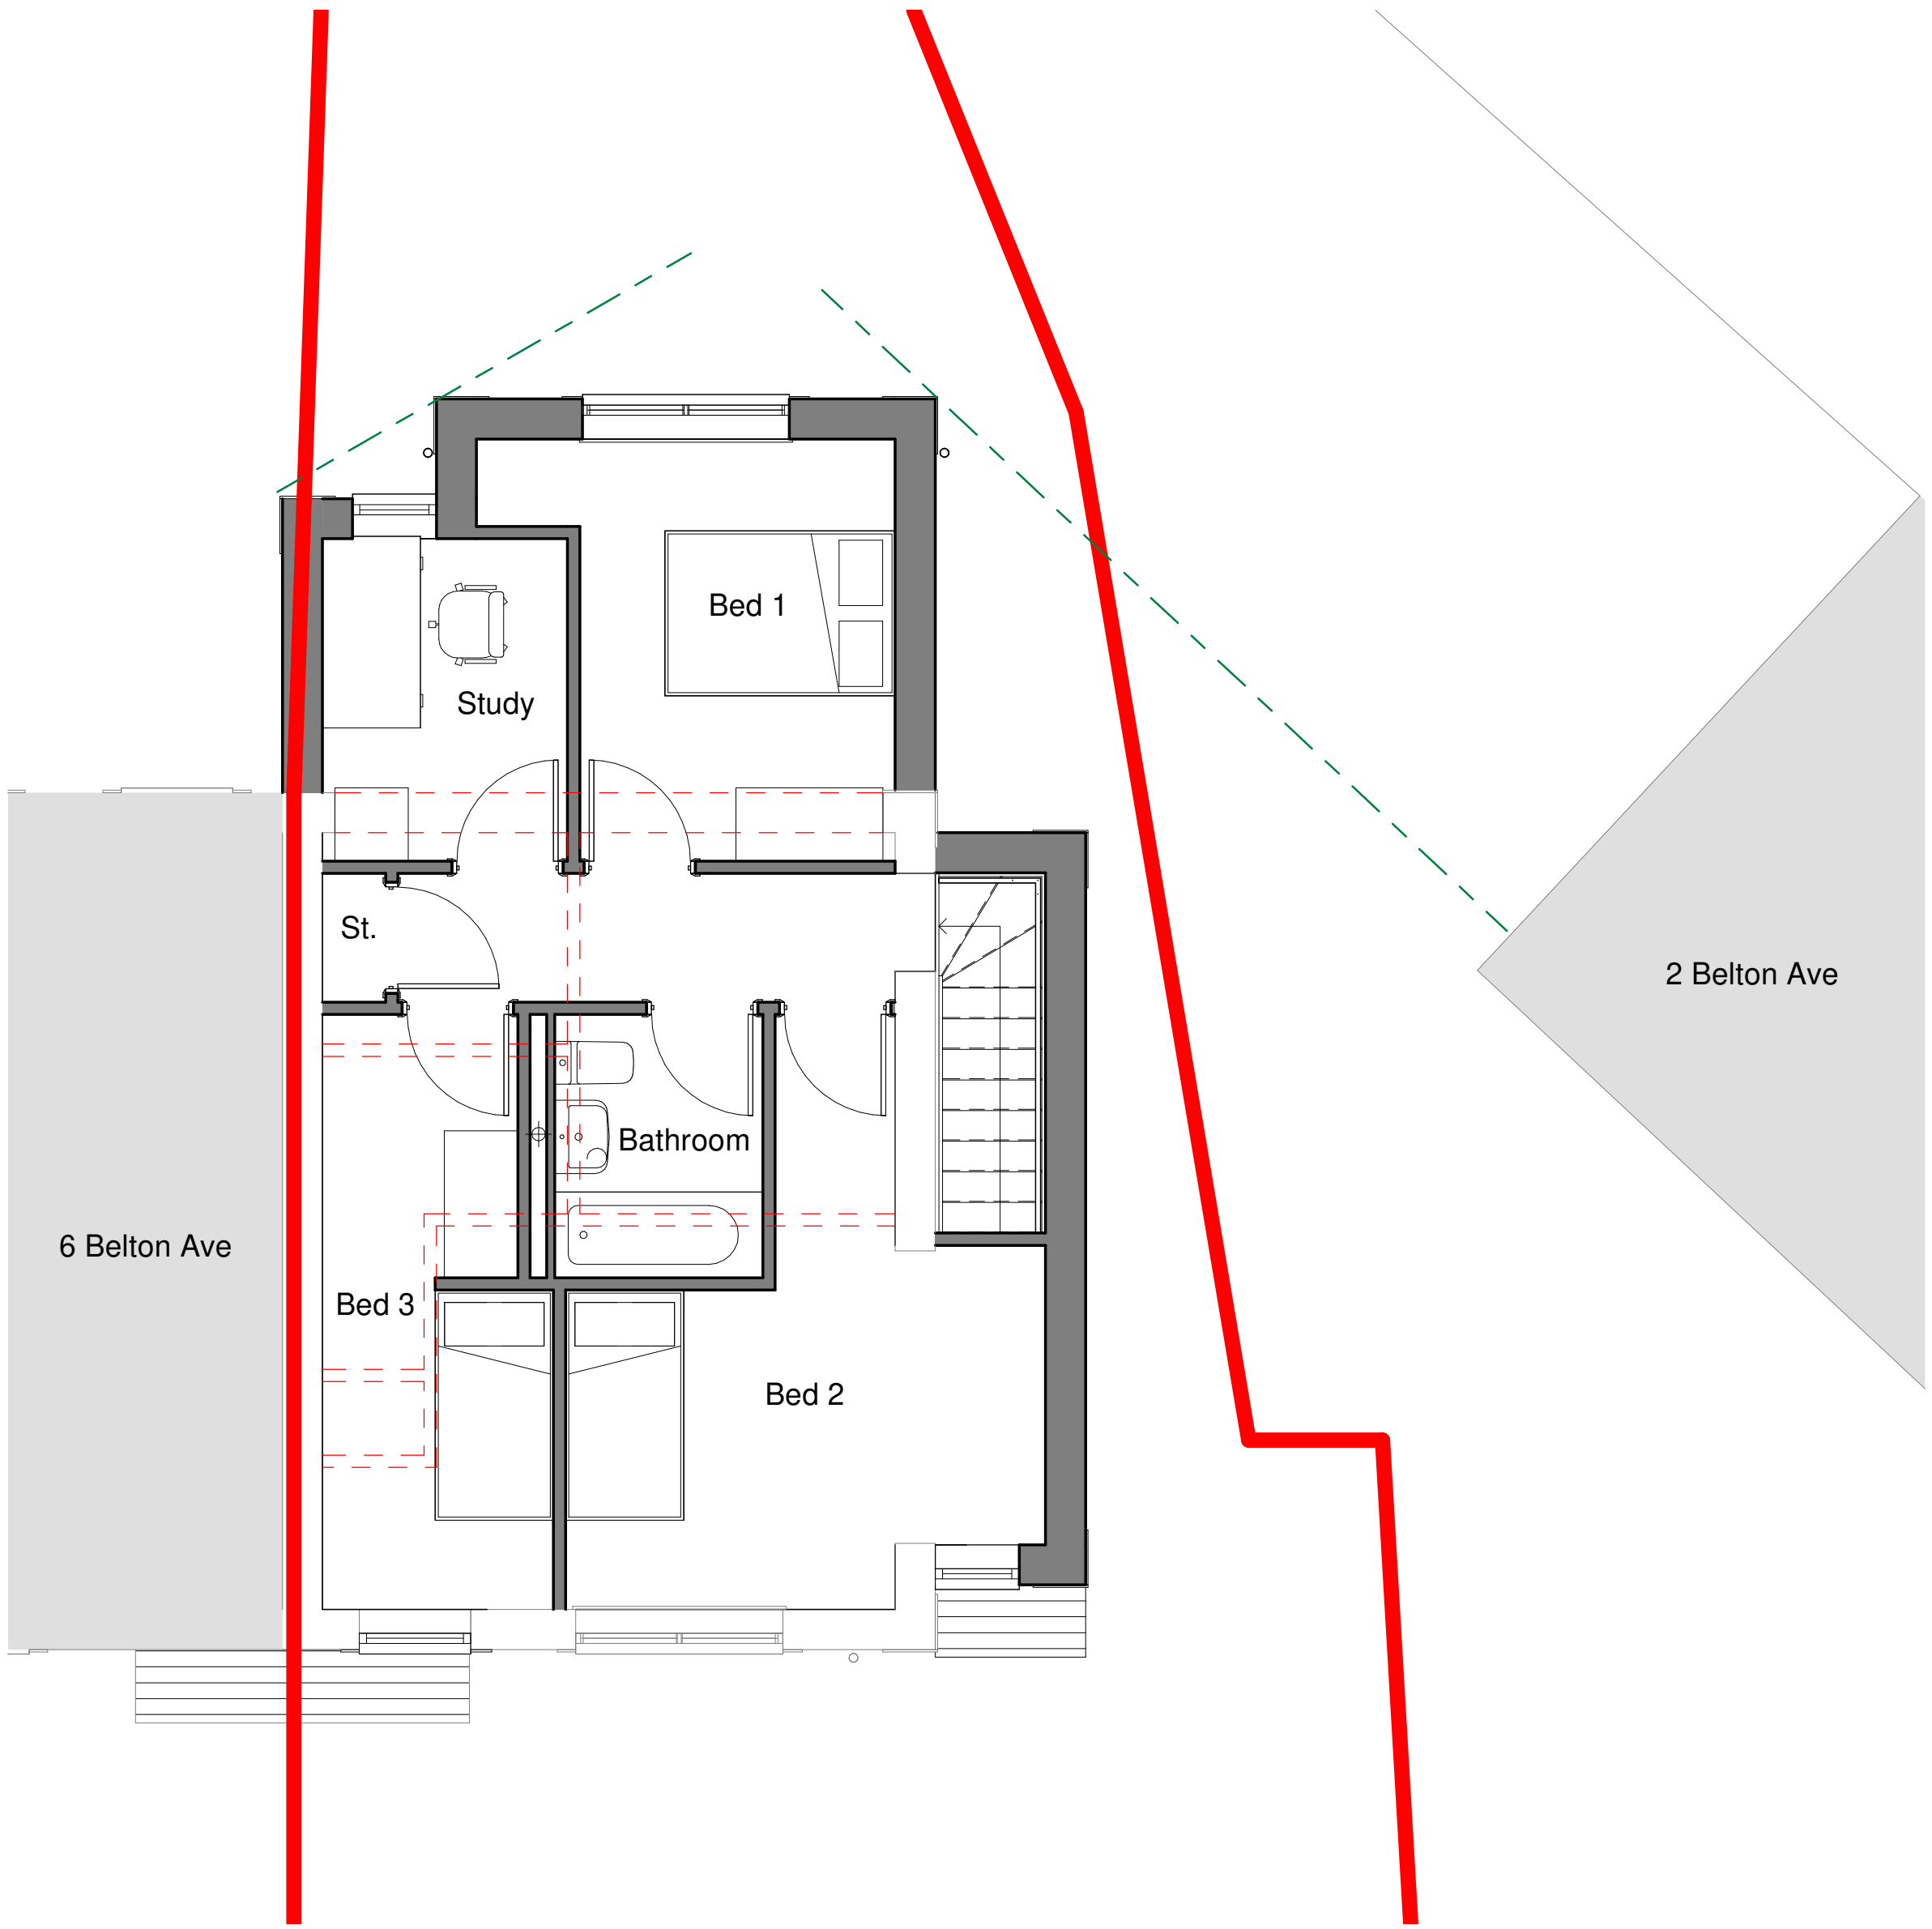

2 | Proposed Level 1
1 : 50

Rev	Date	Description
-	04.10.23	First Issue
A	09.10.23	Second Issue
B	13.10.23	Planning Issue
C	03.11.23	Annotations corrected
D	09.01.24	30 degree angle endorsed

Dwn	Ckd	Drawn	JK
		Checked	JK
		Date	JUN 2020
		Scale @ A1	1 : 50

4 Belton Avenue, Rochdale,
OL16 2TY
Proposed Plans

BAR-SVA-ZZ-ZZ-DR-A-2006
REV D
PLANNING

SOLIDVOID