
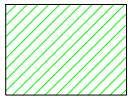
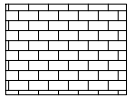



MATERIALS KEY

VEGETATION

BRICK

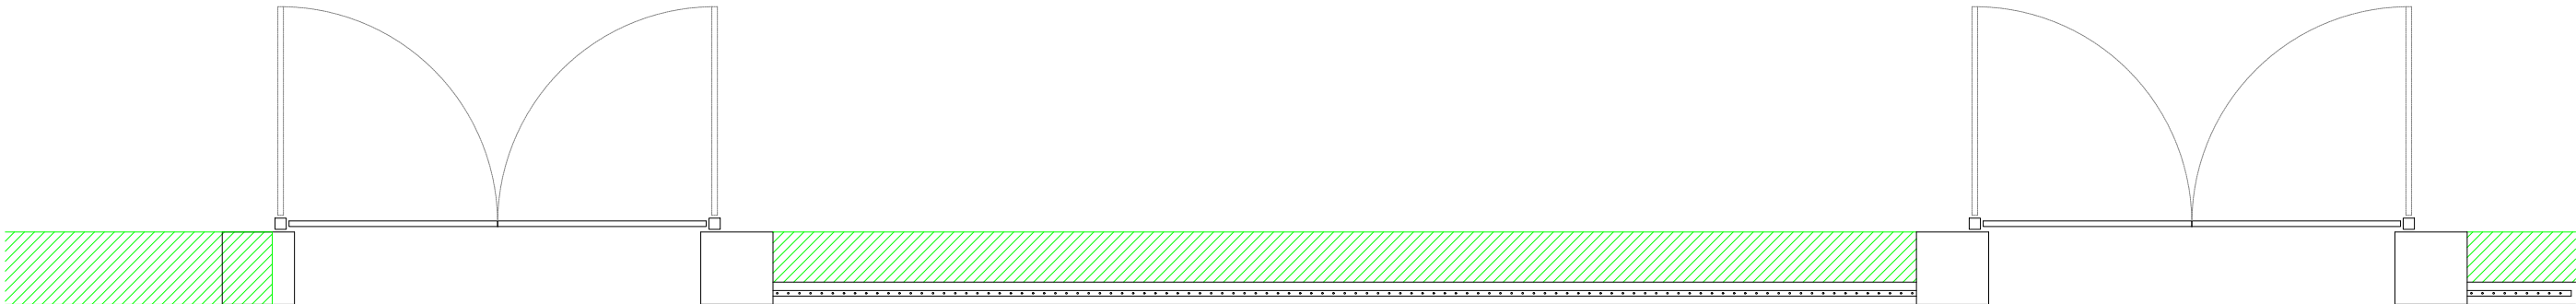

PROPOSED FRONT BOUNDARY
PLAN

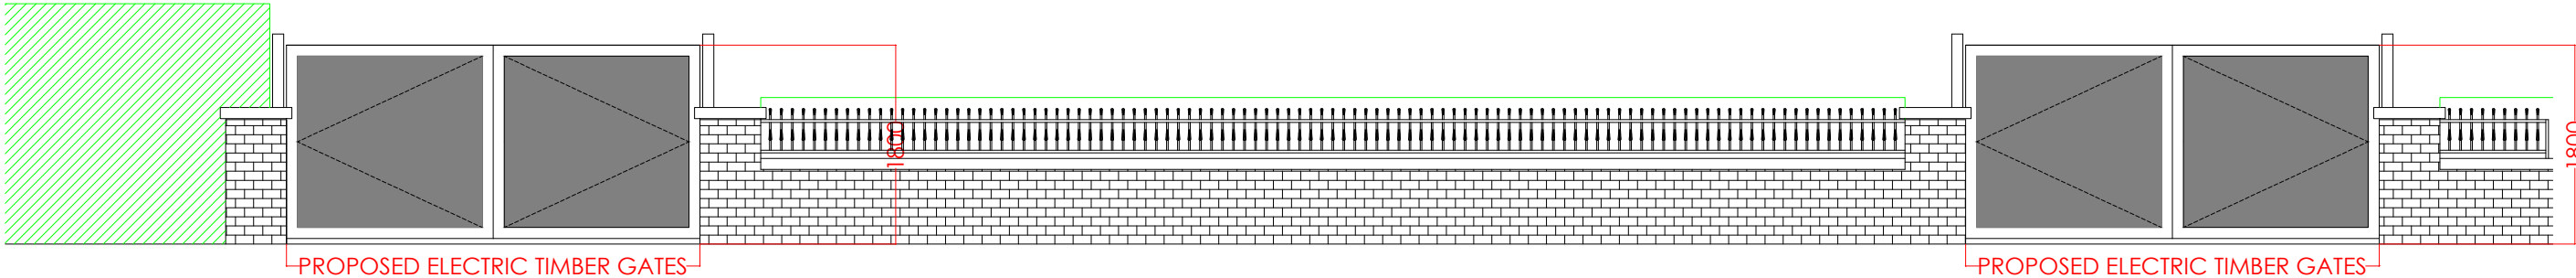

PROPOSED FRONT BOUNDARY
ELEVATION

X	XXX	XXX			
Rev	Date	Description		Rev By	Chkd By
Drawing Title		PROPOSED BOUNDARY TREATMENT			
Job-Dwg No		054ROC-107			
Project Title		INTERNAL REMODEL / FACADE TREATMENT 300 MIDDLETON ROAD HEYWOOD MIDDLETON OL10 2LG			
Client		MR LYNSKY			
Status		PLANNING			
Scale		NOT TO SCALE	Drawing Size		A3
Date		01/24			