V 1.8



EXISTING SITE PLAN

0 1:100 2m 4

NOTES:

1. ALL DIMENSIONS IN MM UNLESS OTHERWISE NOTED.

Master:	MBNL / EE / H3G:	Project:	Purpose of Issue:	Issue:
M003	MBNL	NTQ	Planning	C
Date:	09.08.21	Revision / Upgrade Description:		
Drawn:	C.Owens	Cabinet configuration revised		
Checked:	E.Roberts			
Approved:	G.Tinney			
Master:	MBNL / EE / H3G:	Project:	Purpose of Issue:	Issue:
M002	MBNL	NTQ	Planning	B
Date:	14/11/2020	Revision / Upgrade Description:		
Drawn:	M.Phillips	Antenna orientations revised		
Checked:	G.Tinney			
Approved:	M.Eldridge			
Master:	MBNL / EE / H3G:	Project:	Purpose of Issue:	Issue:
M001	MBNL	NTQ	Planning	A
Date:	10/08/2020	Revision / Upgrade Description:		
Drawn:	M.Phillips	First Issue		
Checked:	G.Tinney			
Approved:	M.Eldridge			

Hutchison 3G UK Limited
Star House, 20 Grenfell Road
Maidenhead, SL6 1EH
Tel: 01628 765 000
Fax: 01628 765 001
H3G Base Station Information line:
0845 6043000
Available 8am-8pm Monday to Friday

Hatfield Business Park
Hatfield
Hertfordshire
AL10 9BW
Tel: 01707 315000
Fax: 01707 319001

Mobile Broadband Network Limited
Sixth Floor, Thames Tower, Station Road, Reading, RG1 1LX

Design Consultant: P2ML

Site Name: WHITWORTH ROAD, BUS STOP

Site ID: 1575371

Address: LAND BEHIND BUS STOP
OPPOSITE GREENBANK ROAD
WHITWORTH ROAD
ROCHDALE
GREATER MANCHESTER
NORTH WEST, OL12 0HZ

Title: 100 EXISTING SITE PLAN

Project: NTQ

Purpose of Issue: GENERAL ARRANGEMENT

EE Cell ID:	MBNL Cell ID:	3UK Cell ID:
79794	ROD143	-

Master Drawing No: 1573571_79794_ROD143_TBC_M003 Issue: C

V 1.8



EXISTING ELEVATION A

0 1:100 2m 4

100mm
50mm
10mm

NOTES:

1. ALL DIMENSIONS IN MM UNLESS OTHERWISE NOTED.

Master:	MBNL / EE / H3G:	Project:	Purpose of Issue:	Issue:
M003	MBNL	NTQ	Planning	C
Date:	09.08.21	Revision / Upgrade Description:		
Drawn:	C.Owens	Cabinet configuration revised		
Checked:	E.Roberts			
Approved:	G.Tinney			
Master:	MBNL / EE / H3G:	Project:	Purpose of Issue:	Issue:
M002	MBNL	NTQ	Planning	B
Date:	14/11/2020	Revision / Upgrade Description:		
Drawn:	M.Phillips	Antenna orientations revised		
Checked:	G.Tinney			
Approved:	M.Eldridge			
Master:	MBNL / EE / H3G:	Project:	Purpose of Issue:	Issue:
M001	MBNL	NTQ	Planning	A
Date:	10/08/2020	Revision / Upgrade Description:		
Drawn:	M.Phillips	First Issue		
Checked:	G.Tinney			
Approved:	M.Eldridge			

Hutchison 3G UK Limited
Star House, 20 Grenfell Road
Maidenhead, SL6 1EH
Tel: 01628 765 000
Fax: 01628 765 001

H3G Base Station Information line:
0845 6043000
Available 8am-8pm Monday to Friday

Hatfield Business Park
Hatfield
Hertfordshire
AL10 9BW

Tel: 01707 315000
Fax: 01707 319001

Mobile Broadband Network Limited
Sixth Floor, Thames Tower, Station Road, Reading, RG1 1LX

Design Consultant: P2ML

Site Name: WHITWORTH ROAD, BUS STOP

Site ID: 1575371

Address: LAND BEHIND BUS STOP
OPPOSITE GREENBANK ROAD
WHITWORTH ROAD
ROCHDALE
GREATER MANCHESTER
NORTH WEST, OL12 0HZ

Title: 150 EXISTING ELEVATION A

Project: NTQ

Purpose of Issue: GENERAL ARRANGEMENT

EE Cell ID:	MBNL Cell ID:	3UK Cell ID:
79794	ROD143	-

Master Drawing No: 1573571_79794_ROD143_TBC_M003 | Issue: C

V 1.8

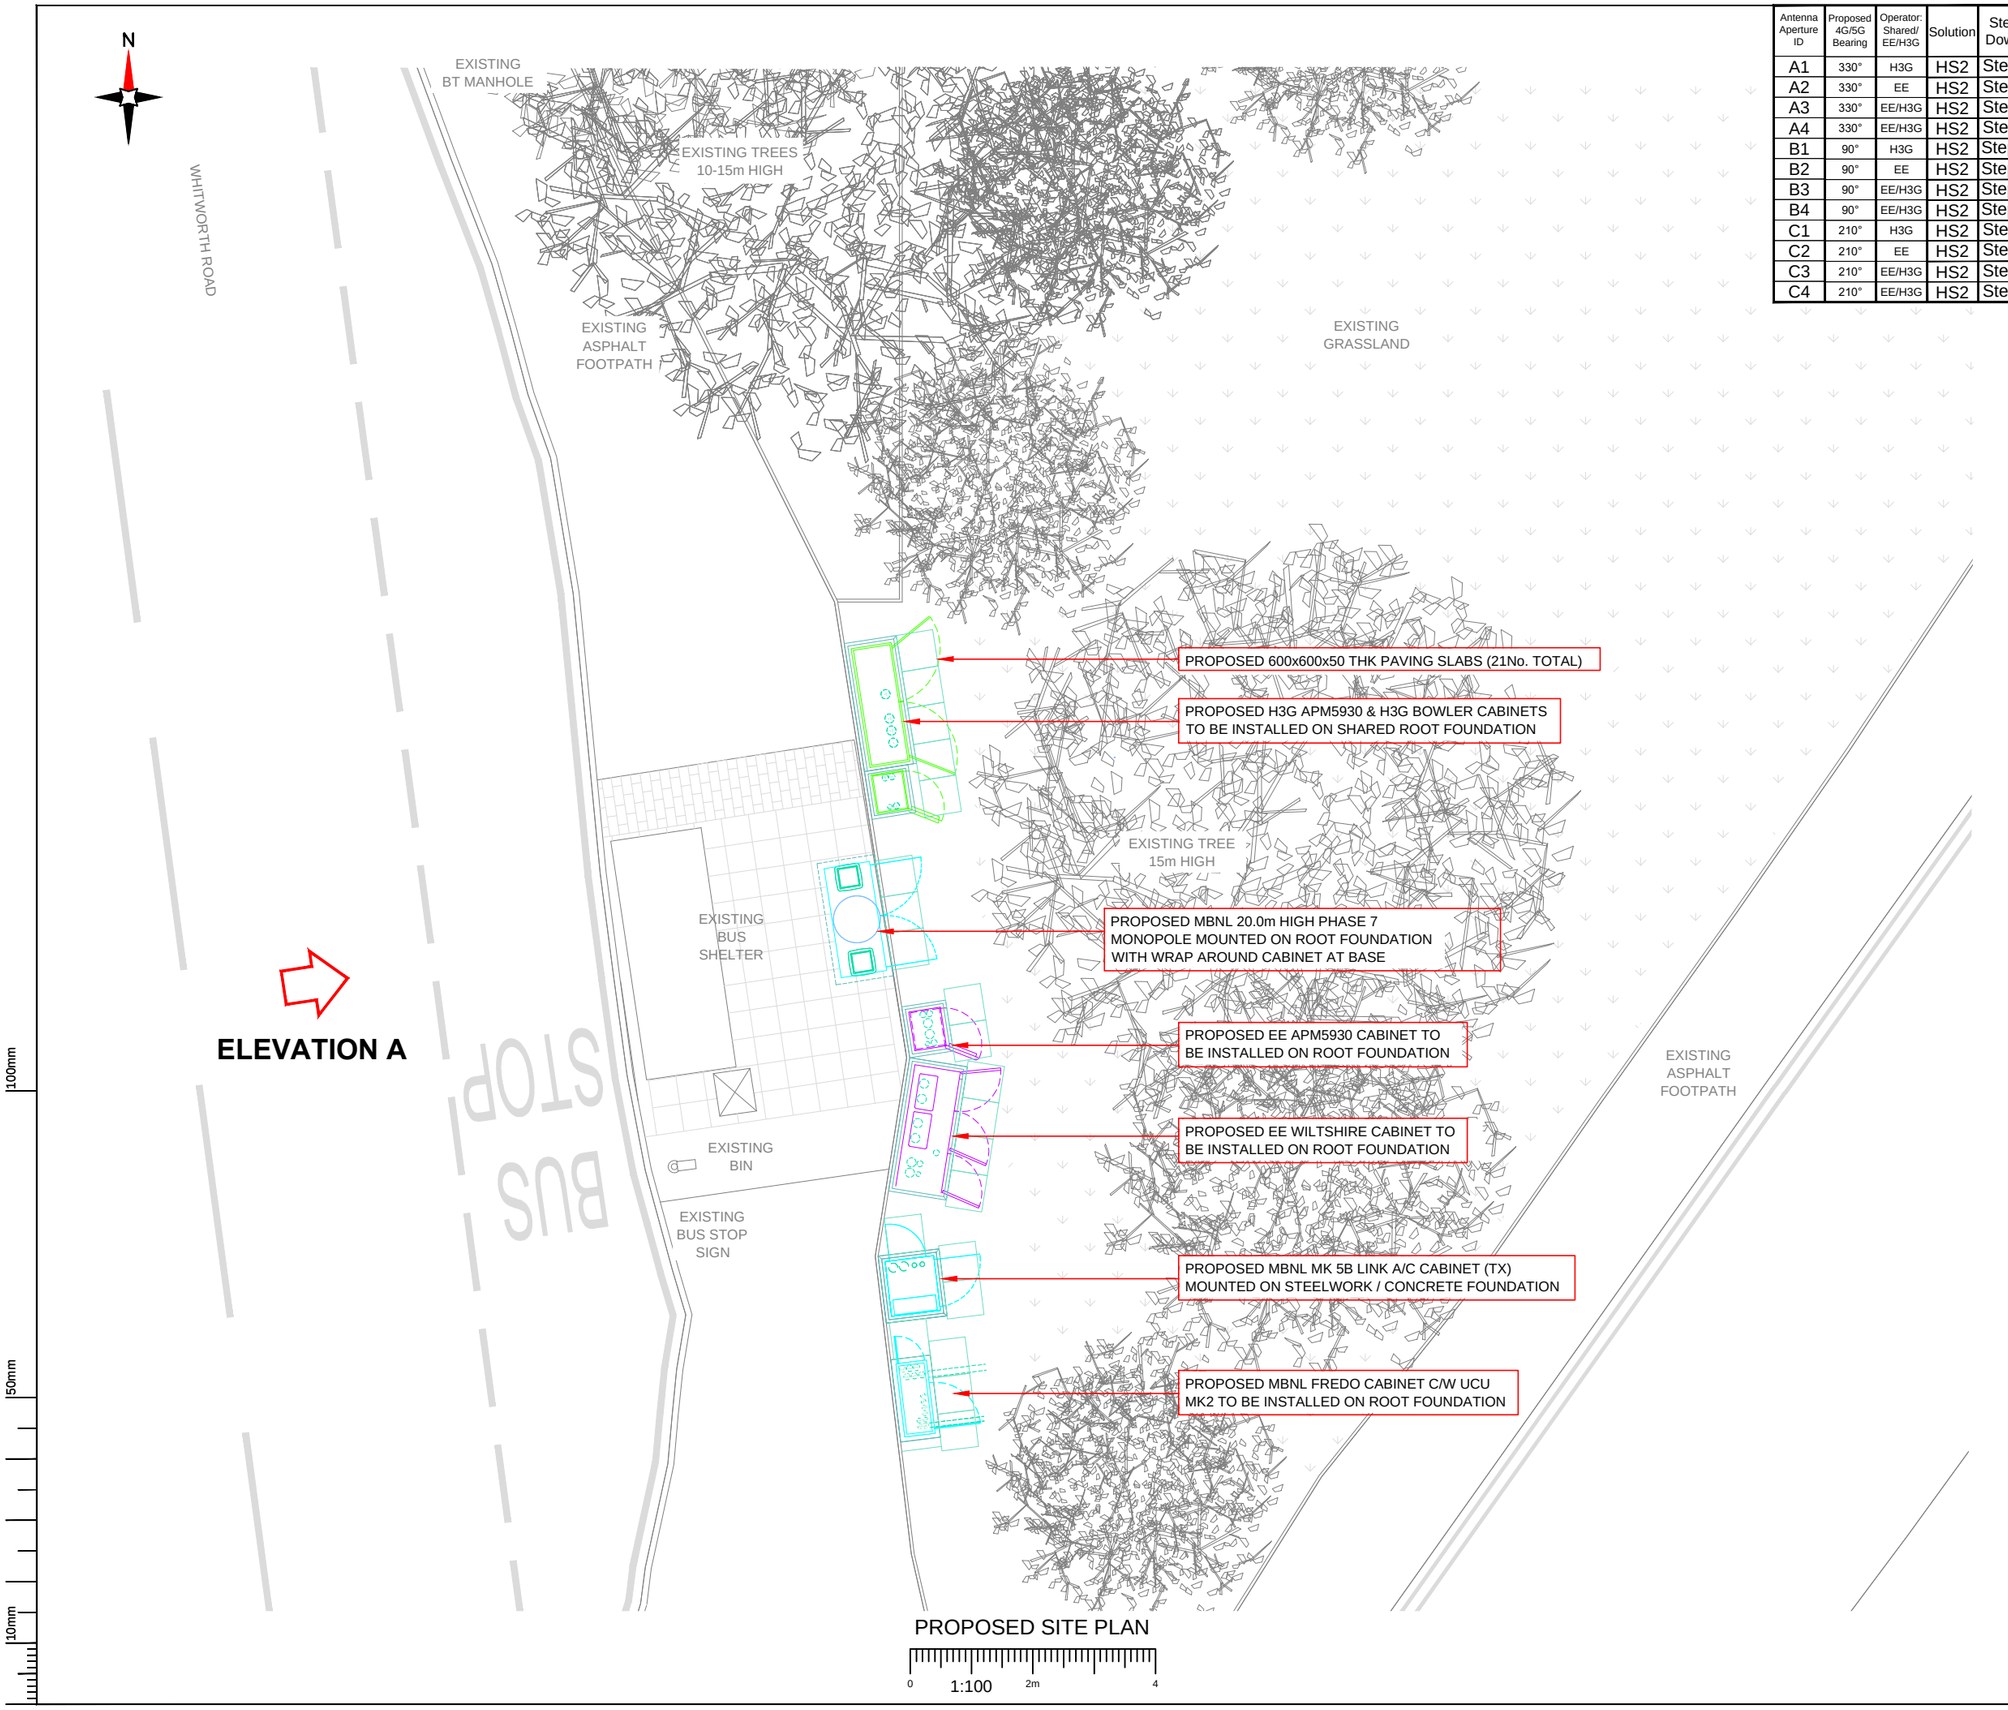

Antenna Aperture ID	Proposed 4G/5G Bearing	Operator: Shared/ EE/H3G	Solution	Step Down
A1	330°	H3G	HS2	Step1
A2	330°	EE	HS2	Step1
A3	330°	EE/H3G	HS2	Step1
A4	330°	EE/H3G	HS2	Step1
B1	90°	H3G	HS2	Step2
B2	90°	EE	HS2	Step2
B3	90°	EE/H3G	HS2	Step2
B4	90°	EE/H3G	HS2	Step2
C1	210°	H3G	HS2	Step1
C2	210°	EE	HS2	Step1
C3	210°	EE/H3G	HS2	Step1
C4	210°	EE/H3G	HS2	Step1

NOTES:

1. ALL DIMENSIONS IN MM UNLESS OTHERWISE NOTED.

MAX CONFIGURATION SITE	
CONFIG TYPE	HS2

Master:	MBNL / EE / H3G:	Project:	Purpose of Issue:	Issue:
M003	MBNL	NTQ	Planning	C
Date:	09.08.21	Revision / Upgrade Description:		
Drawn:	C.Owens	Cabinet configuration revised		
Checked:	E.Roberts			
Approved:	G.Tinney			
Master:	MBNL / EE / H3G:	Project:	Purpose of Issue:	Issue:
M002	MBNL	NTQ	Planning	B
Date:	14/11/2020	Revision / Upgrade Description:		
Drawn:	M.Phillips	Antenna orientations revised		
Checked:	G.Tinney			
Approved:	M.Eldridge			
Master:	MBNL / EE / H3G:	Project:	Purpose of Issue:	Issue:
M001	MBNL	NTQ	Planning	A
Date:	10/08/2020	Revision / Upgrade Description:		
Drawn:	M.Phillips	First Issue		
Checked:	G.Tinney			
Approved:	M.Eldridge			

Hutchison 3G UK Limited
Star House, 20 Grenfell Road
Maidenhead, SL6 1EH
Tel: 01628 765 000
Fax: 01628 765 001
H3G Base Station Information line: 0845 6043000 Available 8am-8pm Monday to Friday

Hatfield Business Park
Hatfield
Hertfordshire
AL10 9BW
Tel: 01707 315000
Fax: 01707 319001

MBNL
Mobile Broadband Network Limited
Sixth Floor, Thames Tower, Station Road, Reading, RG1 1LX

Design Consultant: P2ML

Site Name: WHITWORTH ROAD, BUS STOP

Site ID: 1575371

Address: LAND BEHIND BUS STOP
OPPOSITE GREENBANK ROAD
WHITWORTH ROAD
ROCHDALE
GREATER MANCHESTER
NORTH WEST, OL12 0HZ

Title: 215 MAX CONFIGURATION SITE PLAN

Project: NTQ

Purpose of Issue: GENERAL ARRANGEMENT

EE Cell ID:	MBNL Cell ID:	3UK Cell ID:
79794	ROD143	-

Master Drawing No: 1573571_79794_ROD143_TBC_M003

Issue: C

V 1.8

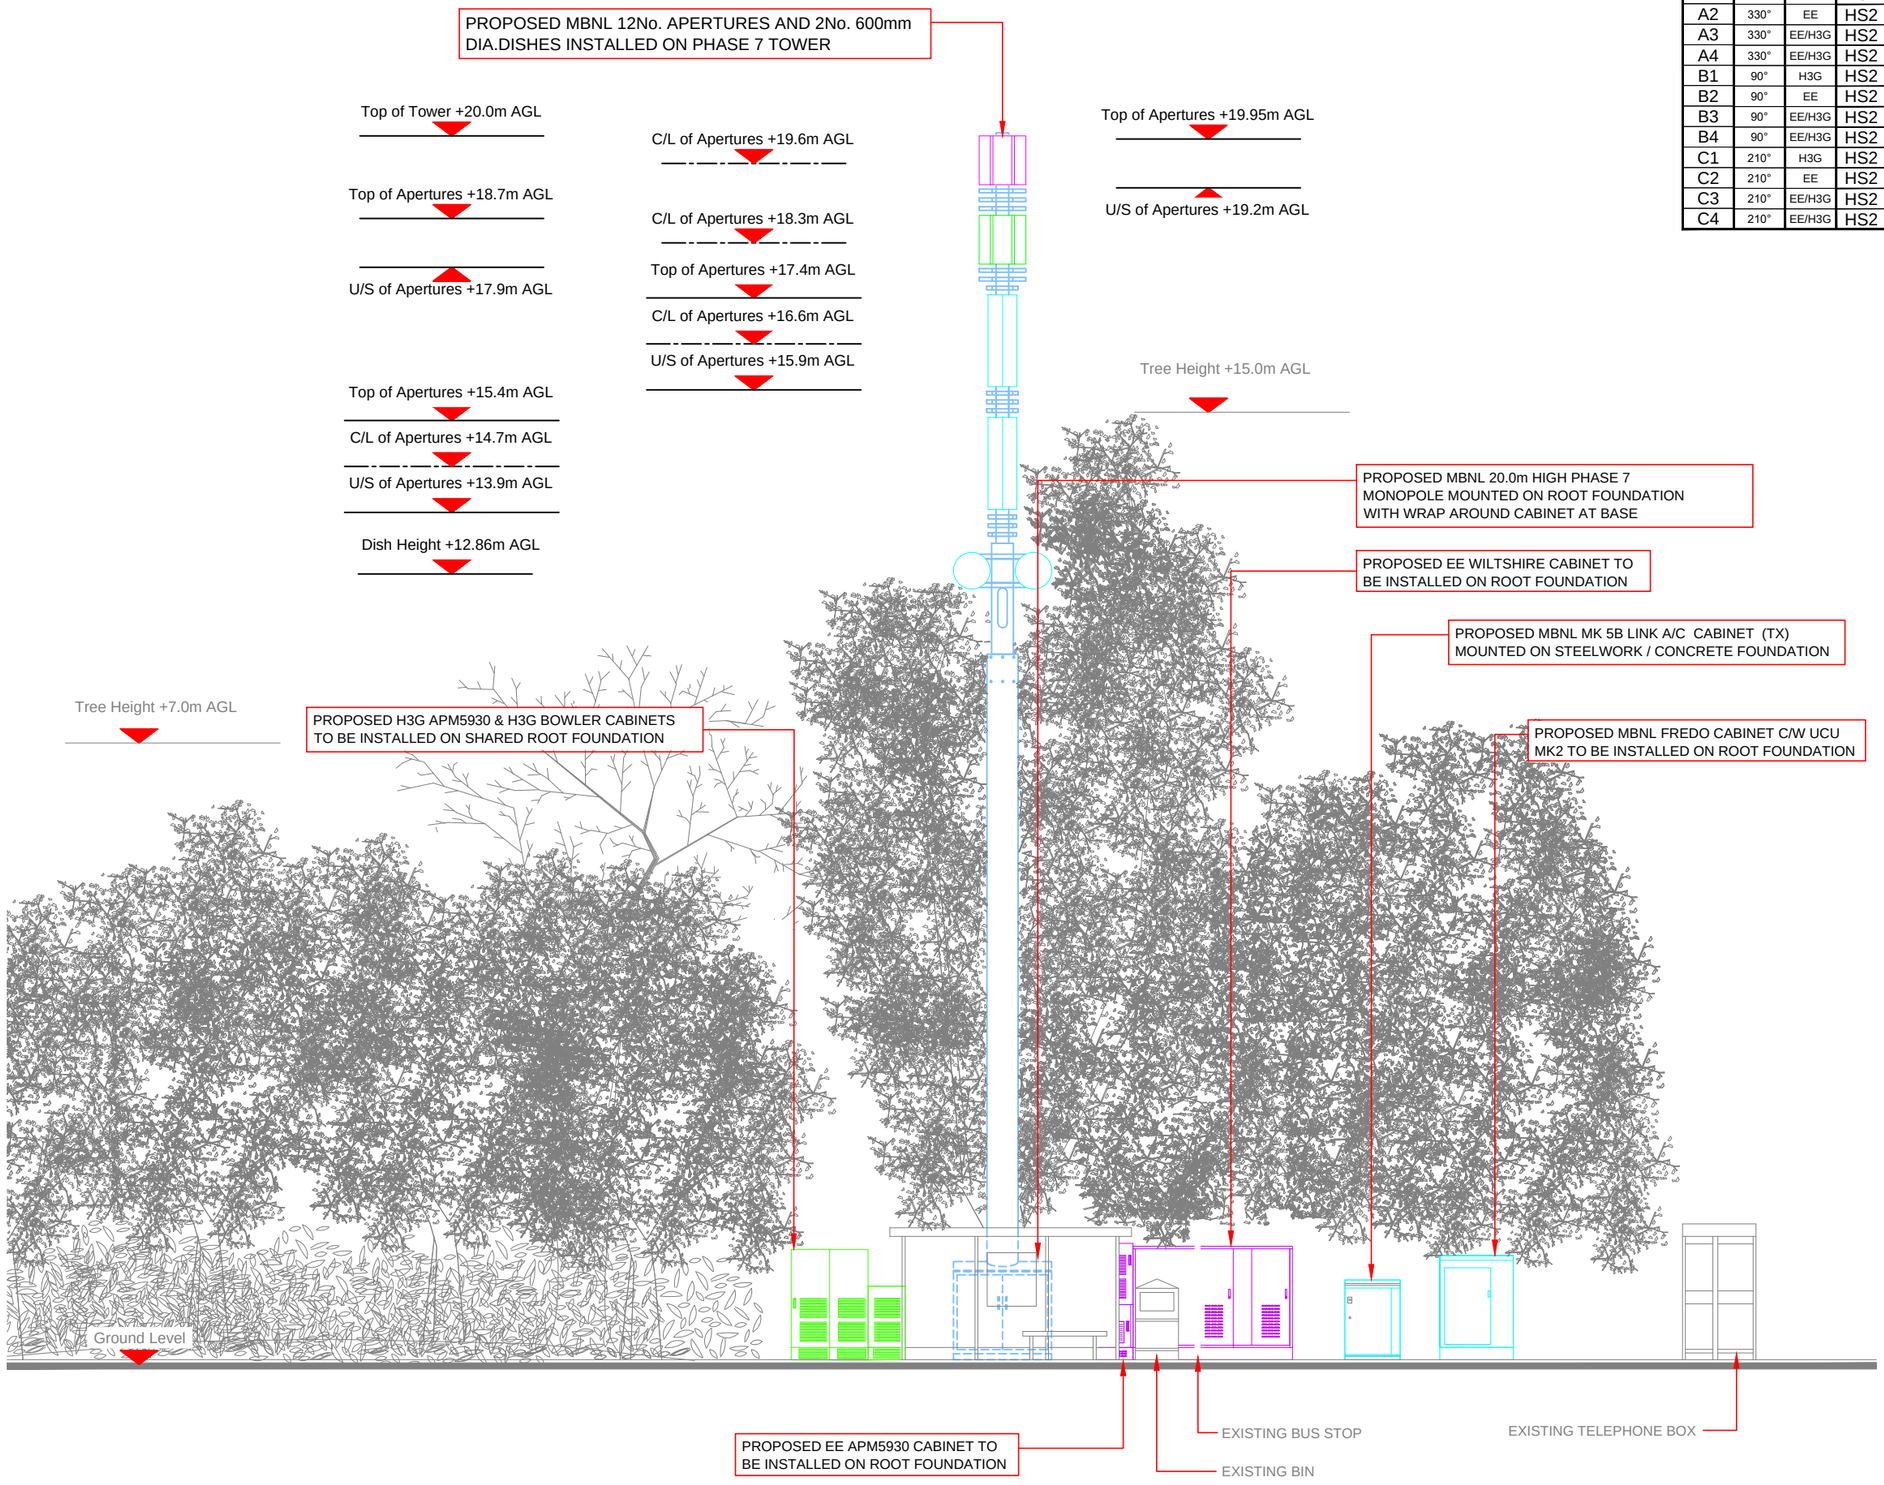

PROPOSED MAX CONFIGURATION ELEVATION

0 1:100 2m 4

Antenna Aperture ID	Proposed 4G/5G Bearing	Operator: Shared/ EE/H3G	Solution	Step Down
A1	330°	H3G	HS2	Step1
A2	330°	EE	HS2	Step1
A3	330°	EE/H3G	HS2	Step1
A4	330°	EE/H3G	HS2	Step1
B1	90°	H3G	HS2	Step2
B2	90°	EE	HS2	Step2
B3	90°	EE/H3G	HS2	Step2
B4	90°	EE/H3G	HS2	Step2
C1	210°	H3G	HS2	Step1
C2	210°	EE	HS2	Step1
C3	210°	EE/H3G	HS2	Step1
C4	210°	EE/H3G	HS2	Step1

NOTES:

1. ALL DIMENSIONS IN MM UNLESS OTHERWISE NOTED.

MAX CONFIGURATION SITE	
CONFIG TYPE	HS2

Master:	MBNL / EE / H3G:	Project:	Purpose of Issue:	Issue:
M003	MBNL	NTQ	Planning	C
Date:	09.08.21	Revision / Upgrade Description:		
Drawn:	C.Owens	Cabinet configuration revised		
Checked:	E.Roberts			
Approved:	G.Tinney			
Master:	MBNL / EE / H3G:	Project:	Purpose of Issue:	Issue:
M002	MBNL	NTQ	Planning	B
Date:	14/11/2020	Revision / Upgrade Description:		
Drawn:	M.Phillips	Antenna orientations revised		
Checked:	G.Tinney			
Approved:	M.Eldridge			
Master:	MBNL / EE / H3G:	Project:	Purpose of Issue:	Issue:
M001	MBNL	NTQ	Planning	A
Date:	10/08/2020	Revision / Upgrade Description:		
Drawn:	M.Phillips	First Issue		
Checked:	G.Tinney			
Approved:	M.Eldridge			

Hutchison 3G UK Limited
Star House, 20 Grenfell Road
Maidenhead, SL6 1EH
Tel: 01628 765 000
Fax: 01628 765 001

H3G Base Station Information line:
0845 6043000
Available 8am-8pm Monday to Friday

Hatfield Business Park
Hatfield
Hertfordshire
AL10 9BW

Tel: 01707 315000
Fax: 01707 319001

Mobile Broadband Network Limited
Sixth Floor, Thames Tower, Station Road, Reading, RG1 1LX

Design Consultant: P2ML

Site Name: WHITWORTH ROAD, BUS STOP

Site ID: 1575371

Address: LAND BEHIND BUS STOP
OPPOSITE GREENBANK ROAD
WHITWORTH ROAD
ROCHDALE
GREATER MANCHESTER
NORTH WEST, OL12 0HZ

Title: 265 MAX CONFIGURATION ELEVATION

Project: NTQ

Purpose of Issue: GENERAL ARRANGEMENT

EE Cell ID:	MBNL Cell ID:	3UK Cell ID:
79794	ROD143	-

Master Drawing No: 1573571_79794_ROD143_TBC_M003

Issue: C