
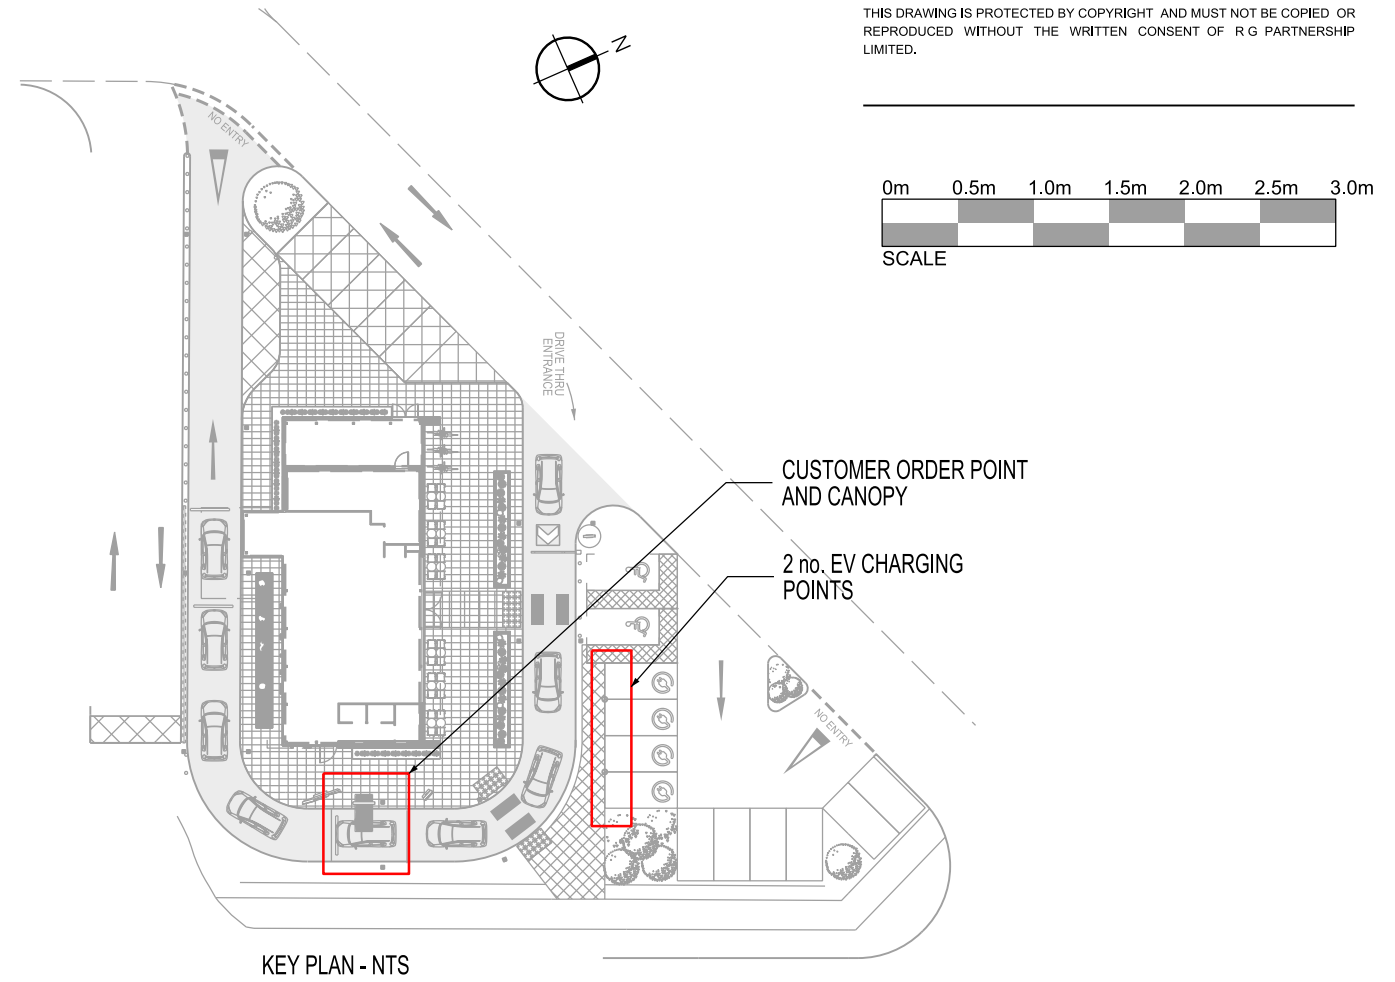


09/03/2023 13:09:18 P:\00001100011200-1129811254\1-Sheets\11254-D-001 PR Order Point Details- Scheme 2.dgn
Unit 11, Sandbrook Park
carman.architect

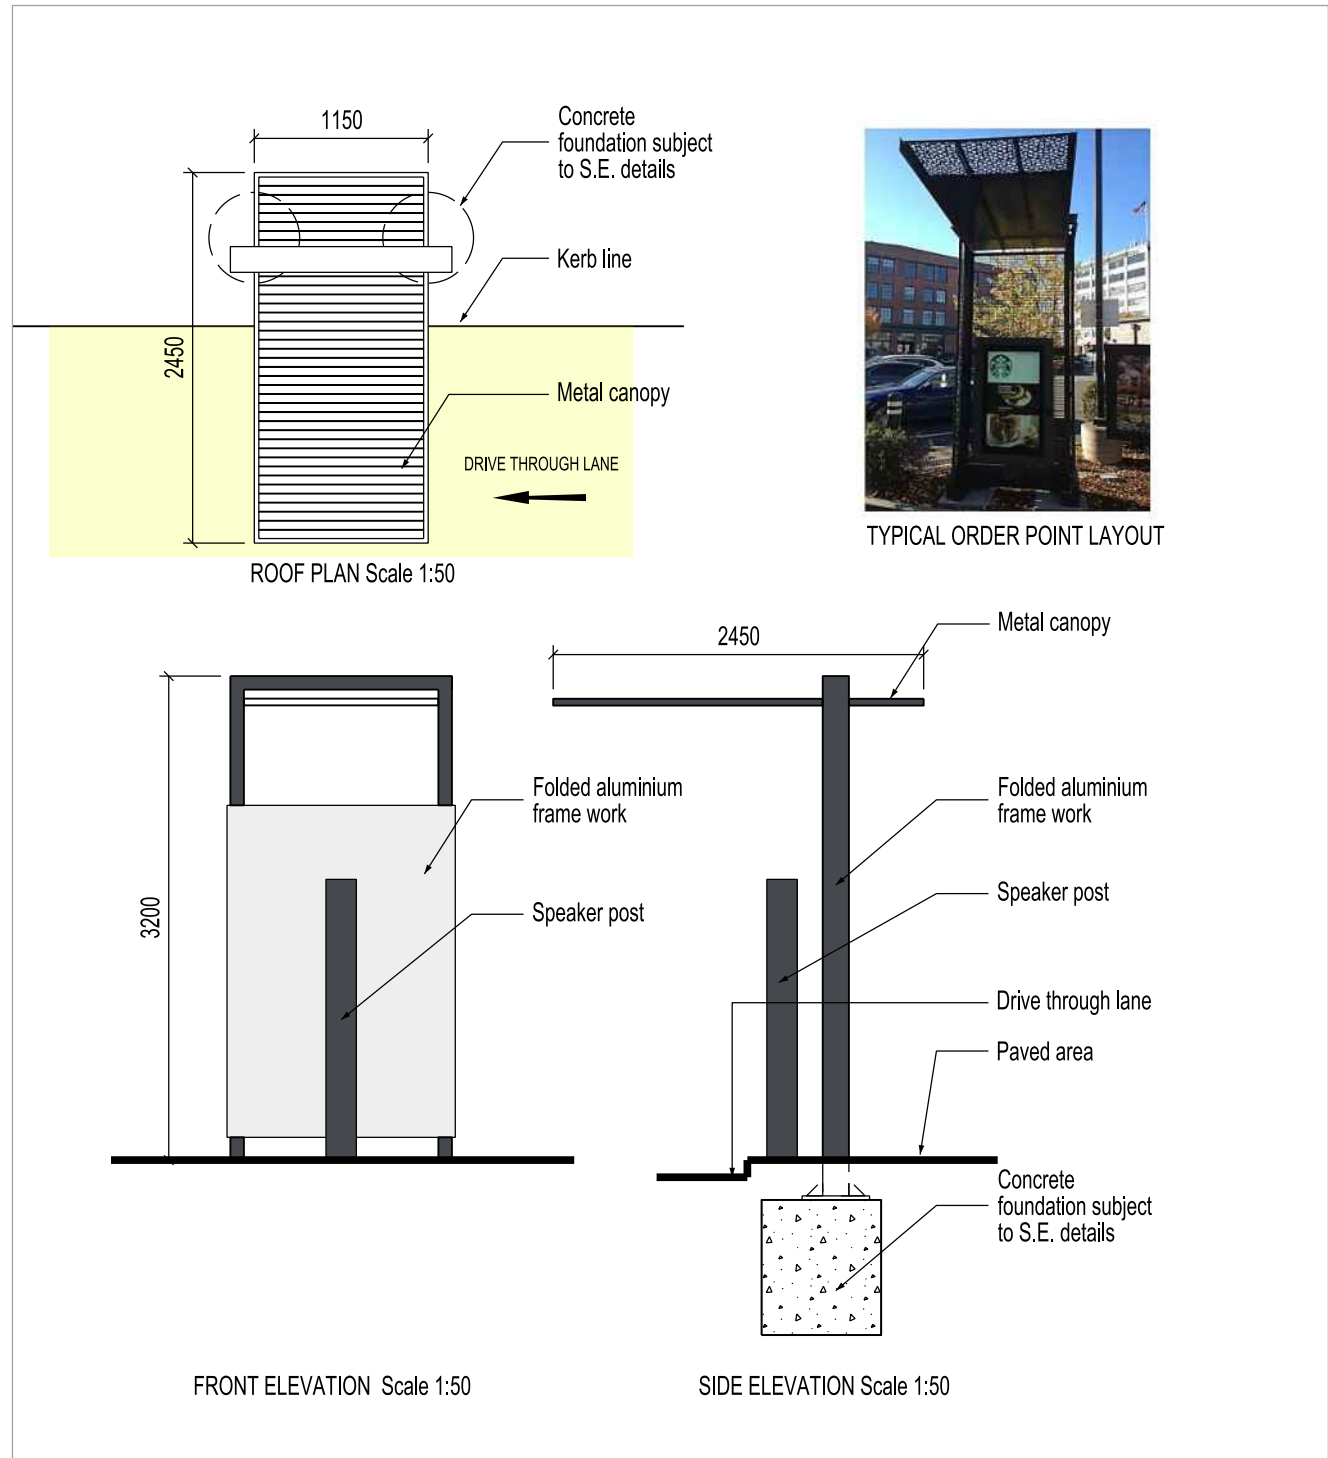

THIS DRAWING IS PROTECTED BY COPYRIGHT AND MUST NOT BE COPIED OR REPRODUCED WITHOUT THE WRITTEN CONSENT OF R G PARTNERSHIP LIMITED.

REV.	DATE	NOTES	INIT.
------	------	-------	-------

CLIENT / PROJECT
AIG HOLDINGS LTD
SANDBROOK PARK, ROCHDALE
OL11 1RY

DRAWING TITLE
CUSTOMER ORDER POINT CANOPY
AND EV CHARGING POINTS
DETAILS

STATUS
FOR INFORMATION

DATE	DRAWN	SCALE @ A3
08.03.2023	CF	1:50

PROJECT NUMBER	UNIT / BLOCK	CI / SFB CODE	TYPE & NUMBER	REVISION LETTER
----------------	--------------	---------------	---------------	-----------------

DRAWING NO.	11254	D	001	-
-------------	-------	---	-----	---

Site Location Plans	L	GA Plans	P	Elevations	E
Sections	S	Details	D	Prefix: Colour	C

THE RATCLIFFE GROVES PARTNERSHIP
LONDON
19 BEDFORD ROW
LONDON WC1R 4EB
T. 020 7600 6666 E. london@rgp.uk.com
www.rgp.uk.com

MANCHESTER
105 MANCHESTER ROAD
BURY LANCASHIRE BL9 0TD
T. 0161 797 6000 E. manchester@rgp.uk.com

