

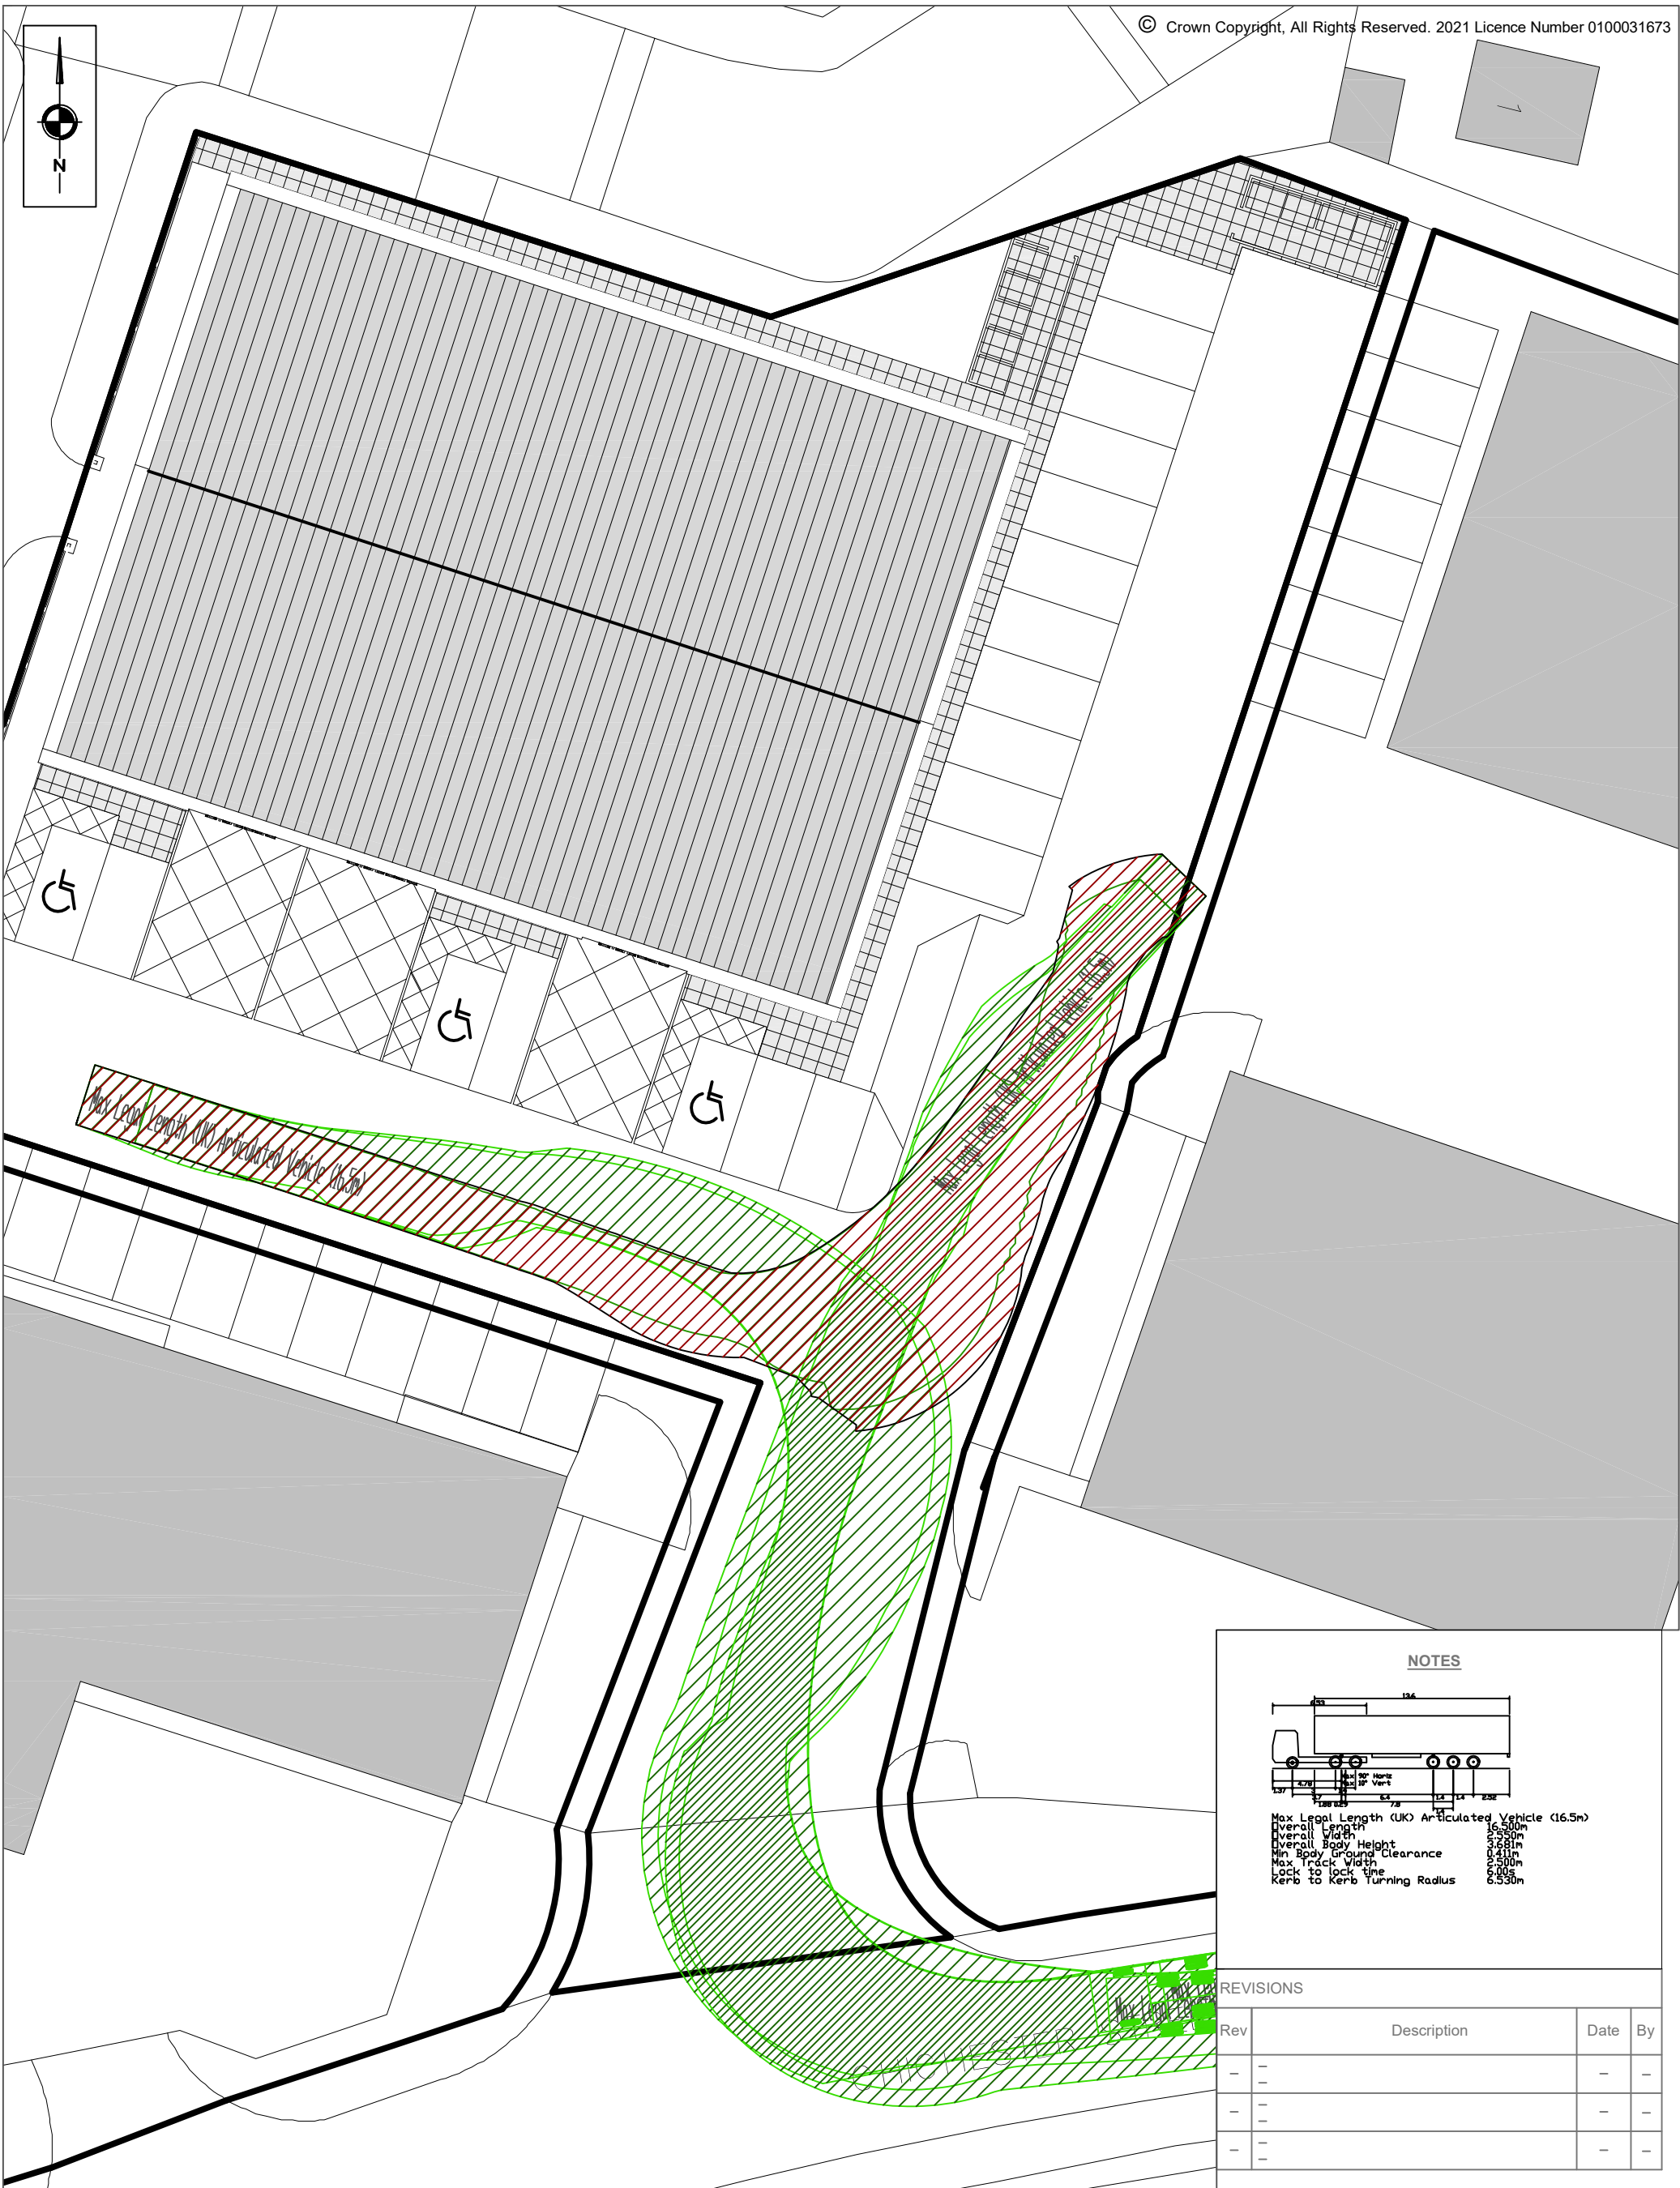


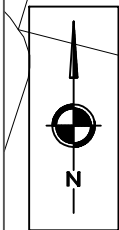

NOTES

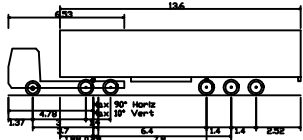

Max Legal Length (UK) Articulated Vehicle (16.5m)
Overall Length 16.5m
Overall Width 2.55m
Overall Body Height 3.68m
Min Body Ground Clearance 0.41m
Max Track Width 2.50m
Lock to lock time 6.00s
Kerb to Kerb Turning Radius 6.53m

REVISIONS

Rev	Description	Date	By
-	-	-	-
-	-	-	-
-	-	-	-
-	-	-	-

 Transportation Planning : Infrastructure Design Colwyn Chambers, 19 York Street, Manchester, M2 3BA, Tel 0161 832 4400, www.scptransport.co.uk, Email info@scptransport.co.uk	Client HALLMARK DEVELOPMENTS (NW) LTD	Drawing Title SWEPT PATH ANALYSIS	Scale 1:250 @ A3	By AM	Drawing No. SCP/230140/ATR03
	Project Title WALPOLE STREET, ROCHDALE		Date 17.05.2023	Checked PT	
			Approved/ Unapproved -	Status PLANNING	
					Revision -