


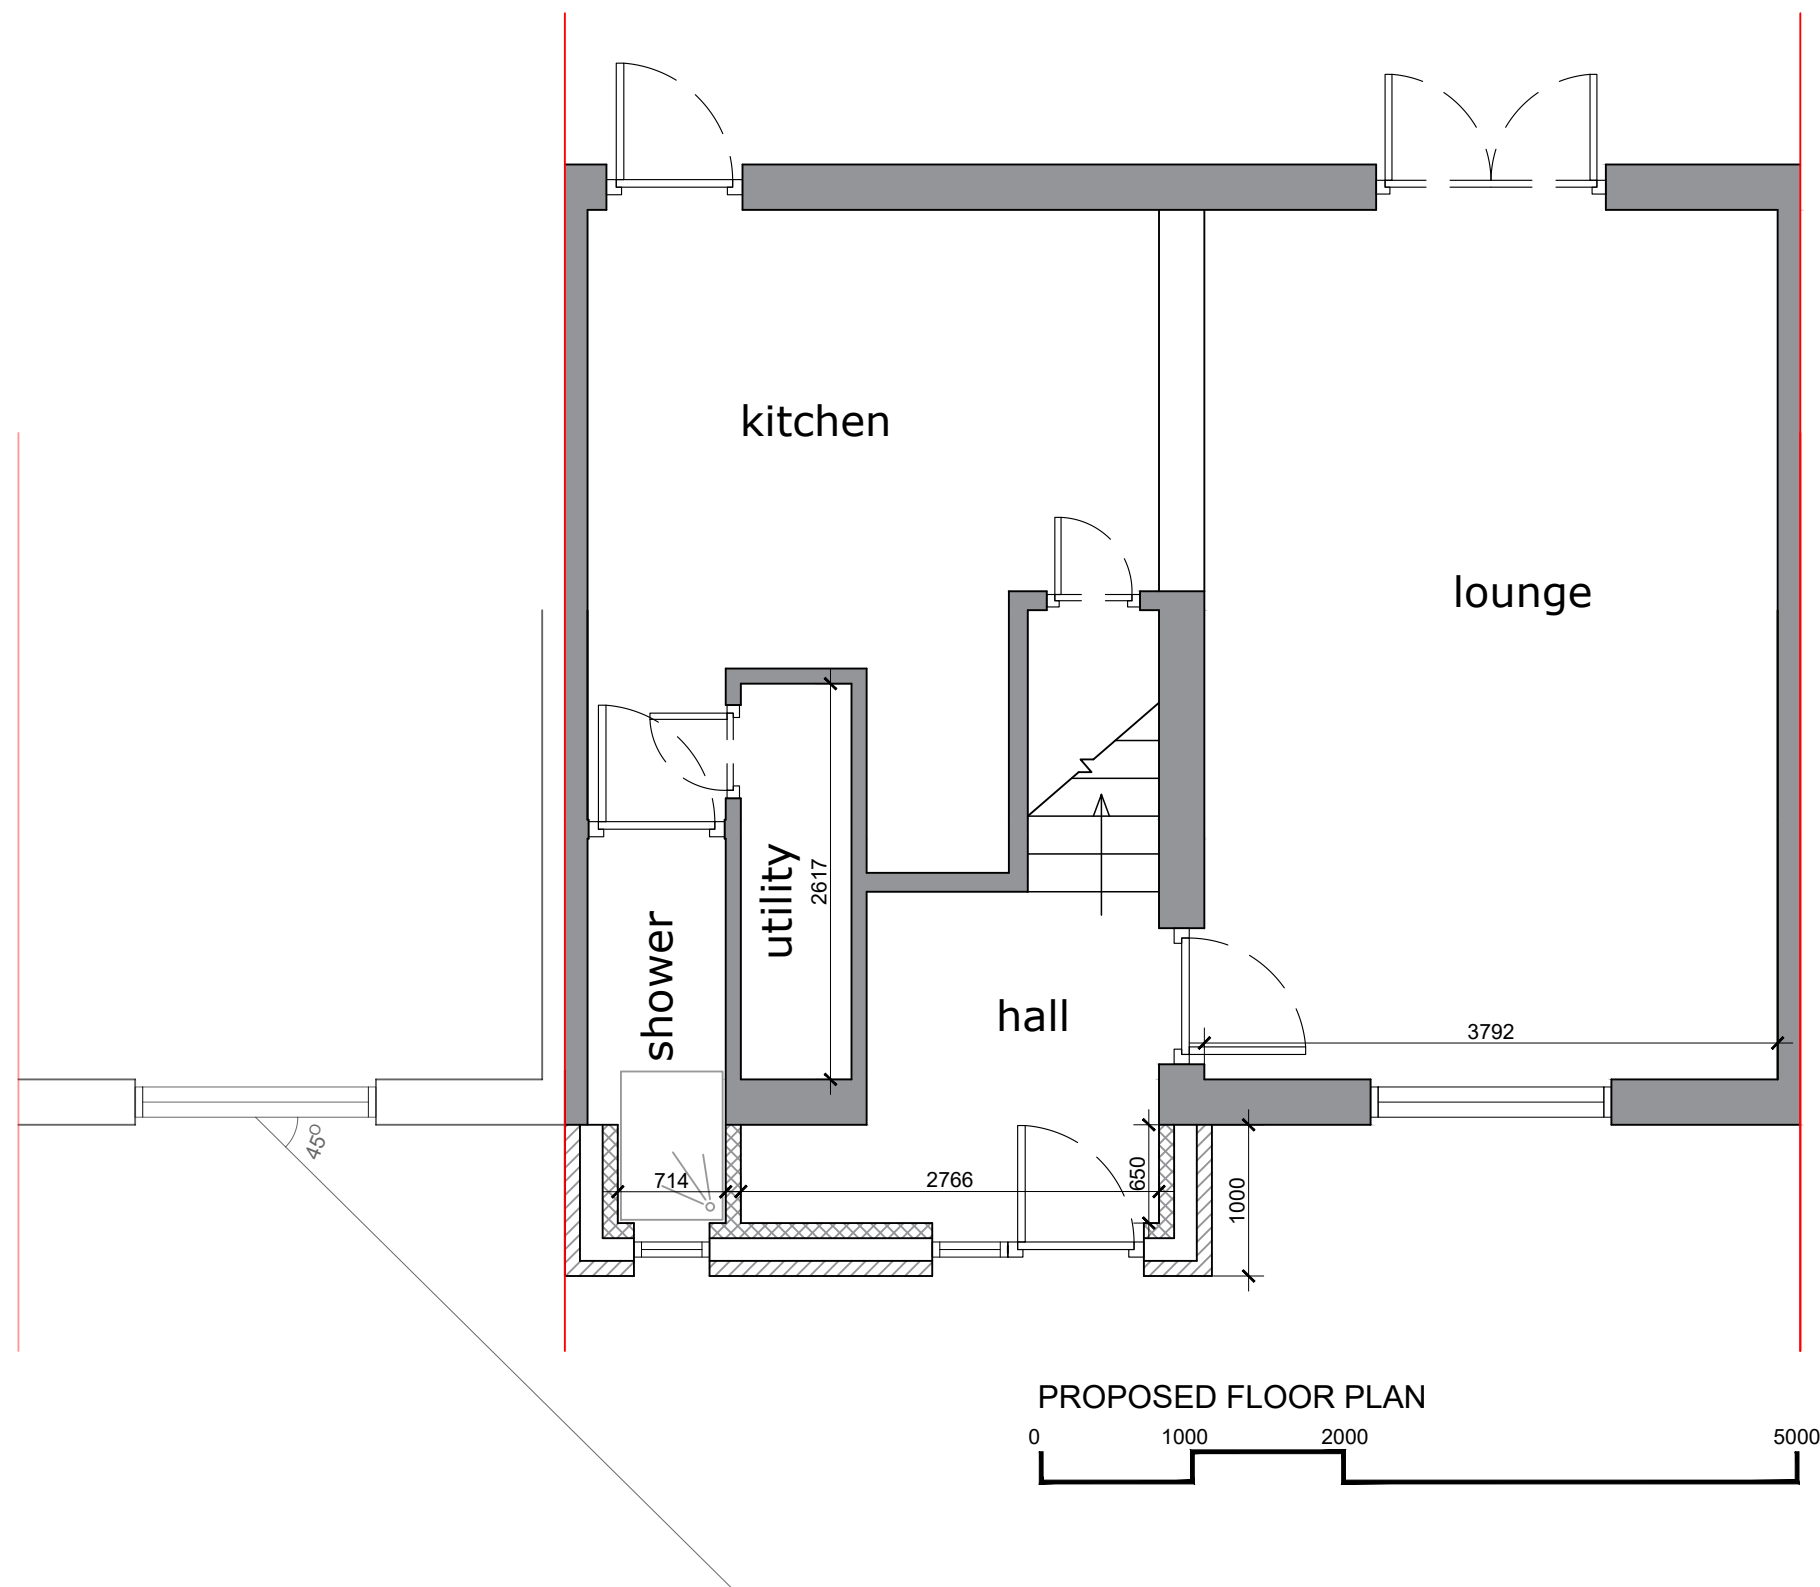

PROPOSED FLOOR PLAN



General Notes

No.	Revision/Issue	Date
	R1	

Firm Name and Address

 Mason and Marlowe

Mason and Marlowe Ltd.
Architects, Project Managers and
Quantity Surveyors
5 Picadilly Place
Manchester, M1 3BR

Project Name and Address

94 Lewis Dr, OL10 3NB

Project	Sheet
94 Lewis Dr.	A3
Date	
17/04/2024	
Scale	
1/50	