
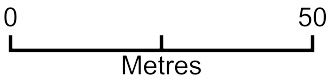


PLAN SITE DRAWING - Location Plan

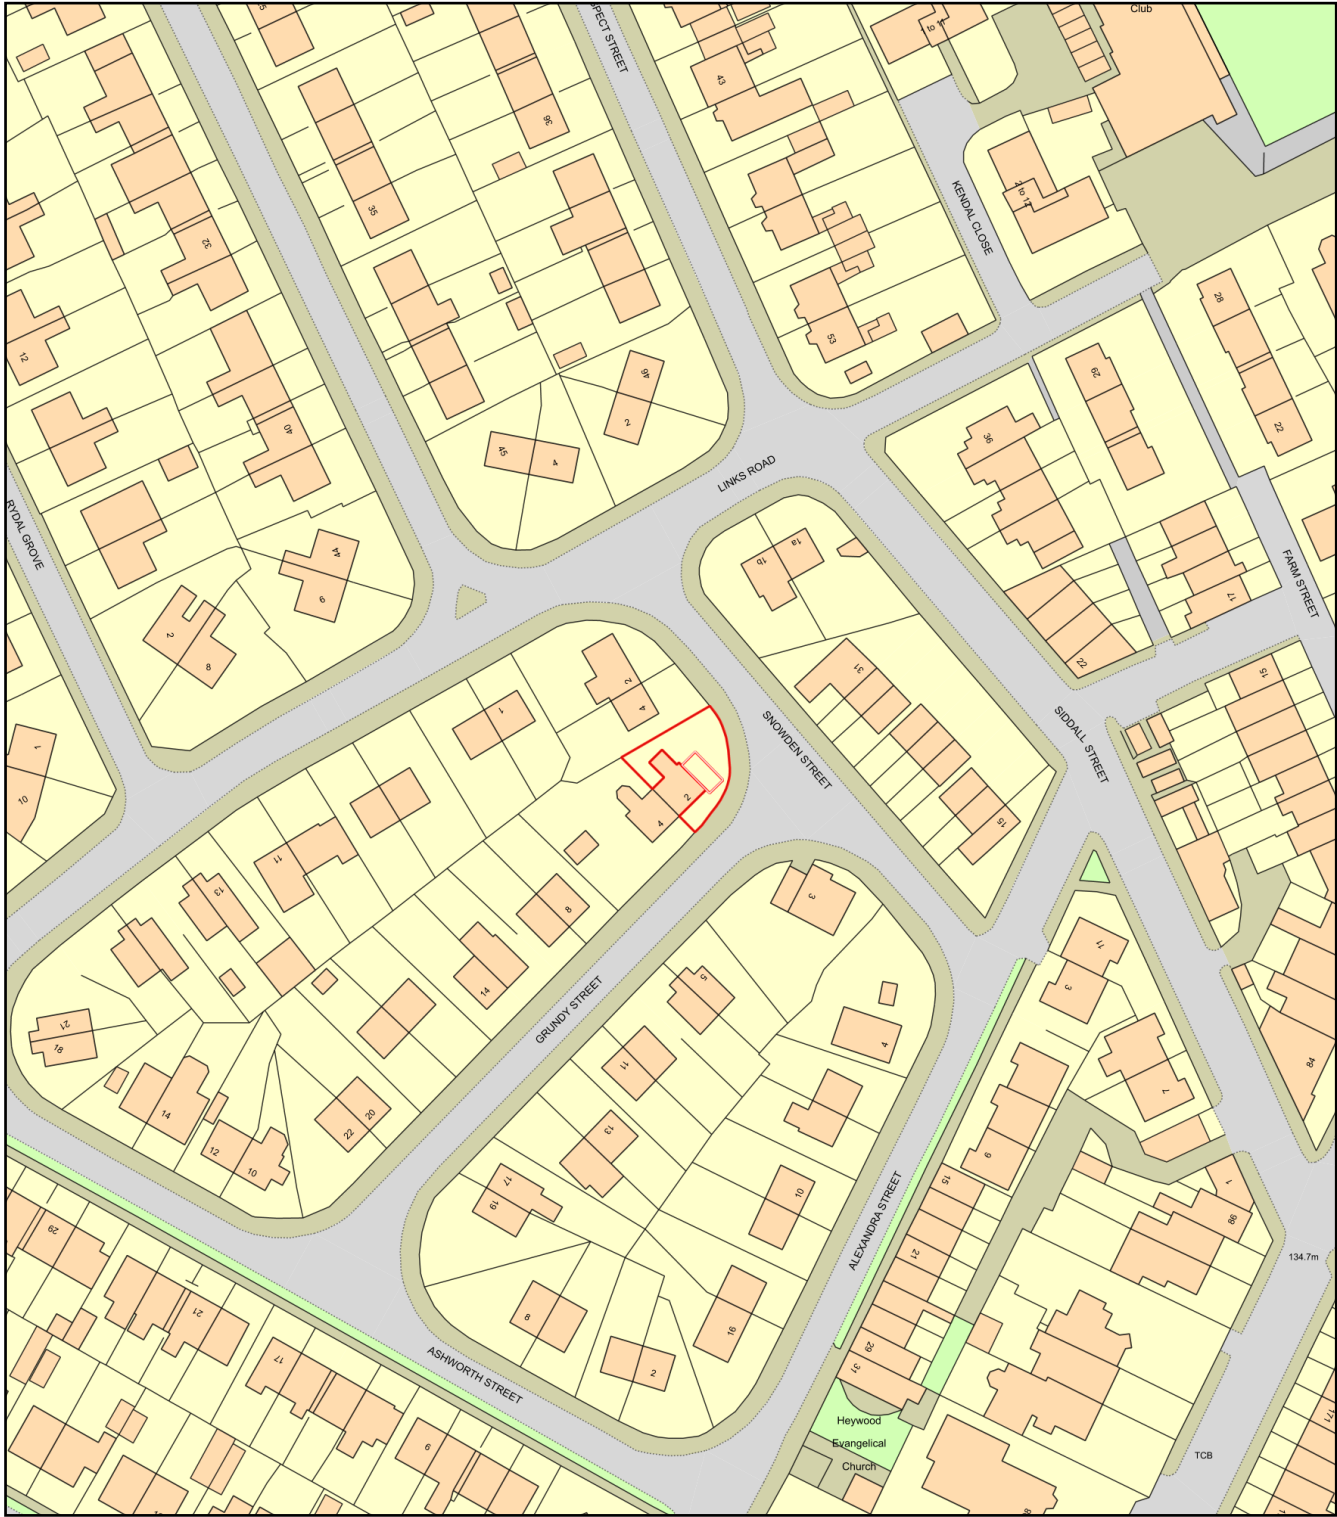

Plan Produced for: martin abbott
Date Produced: 08 May 2025
Plan Reference Number: TQRQM25128142543913
Scale: 1:1250 @ A4