




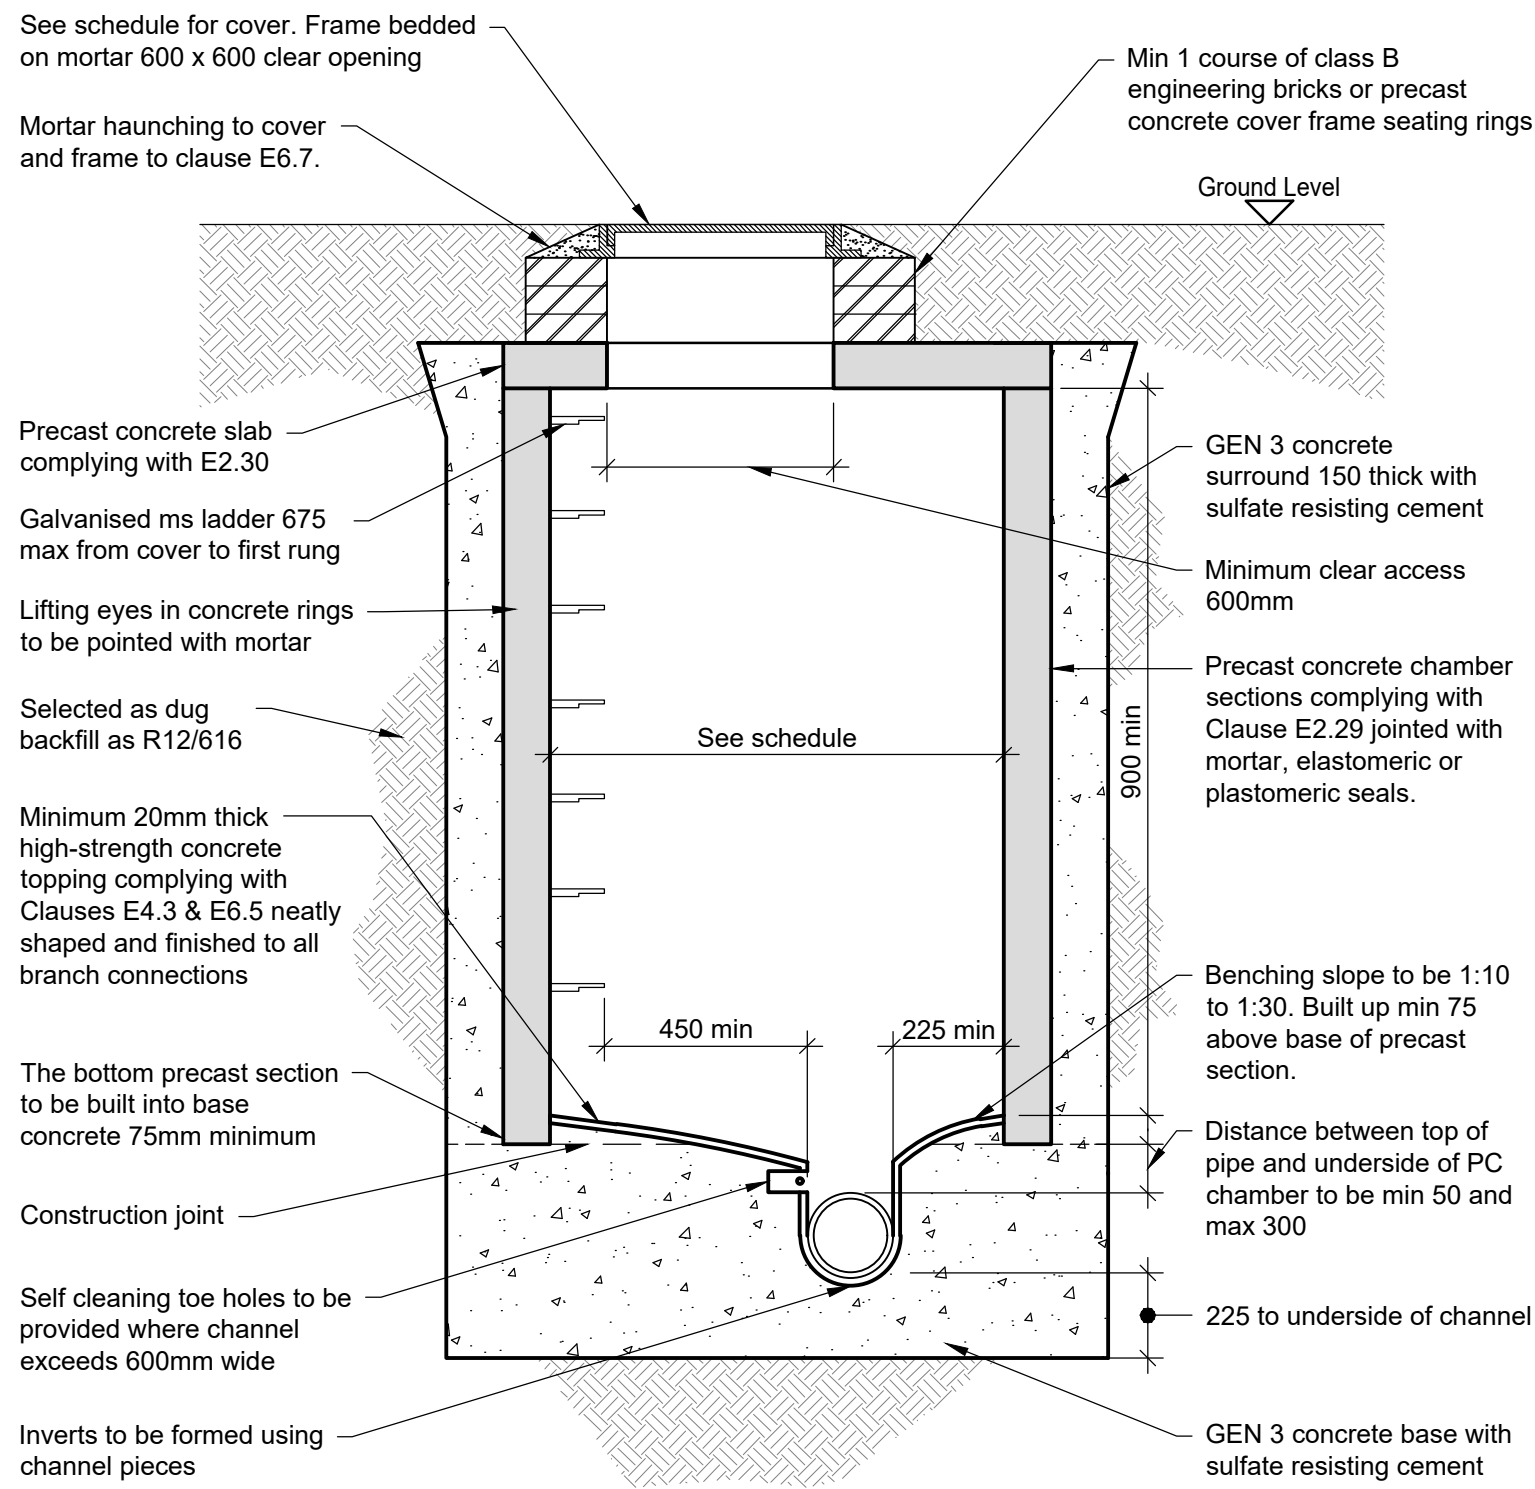


TYPE B MANHOLE - SECTION
RIGID CONSTRUCTION WITH CONCRETE SURROUND
TYPICAL DETAIL. SEE SCHEDULE FOR DIMENSIONS AND GA FOR NUMBER OF CONNECTING PIPES.

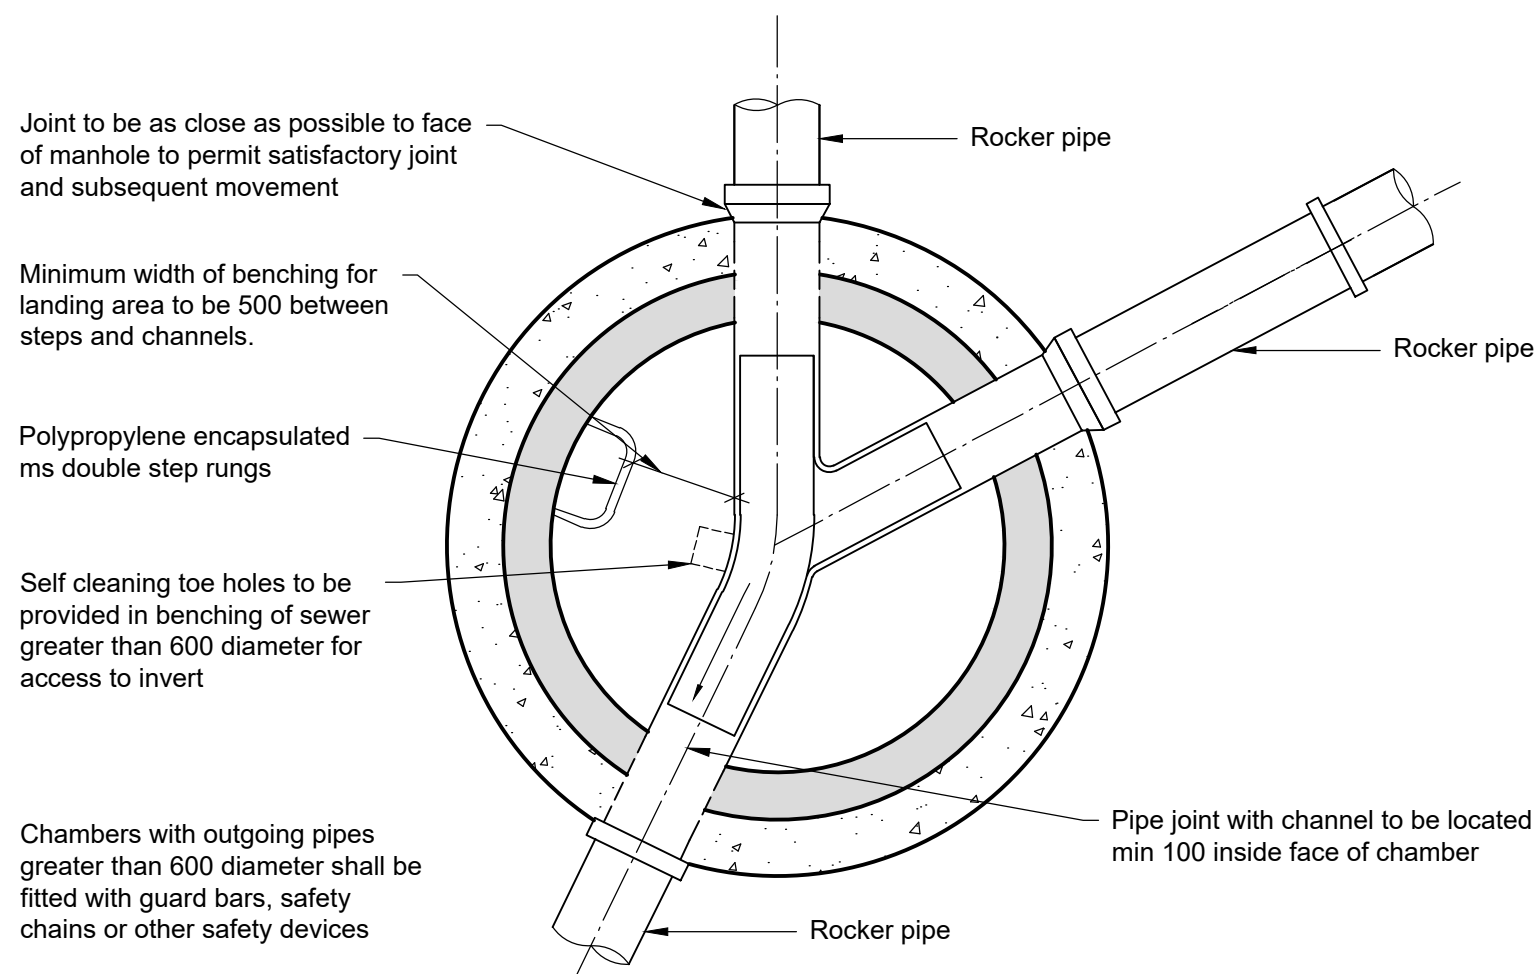


TYPE B MANHOLE - PLAN
RIGID CONSTRUCTION WITH CONCRETE SURROUND
DEPTH TO SOFFIT: 1.5m to 3.0m
TYPICAL DETAIL. SEE SCHEDULE FOR DIMENSIONS AND GA FOR NUMBER OF CONNECTING PIPES.

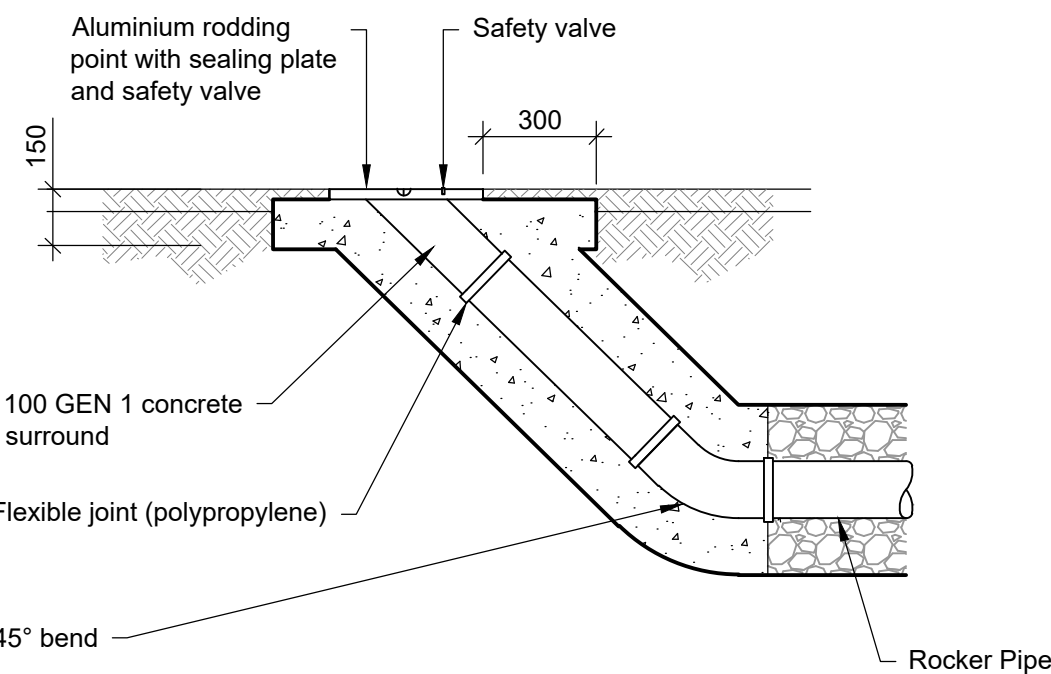


RODDING EYE

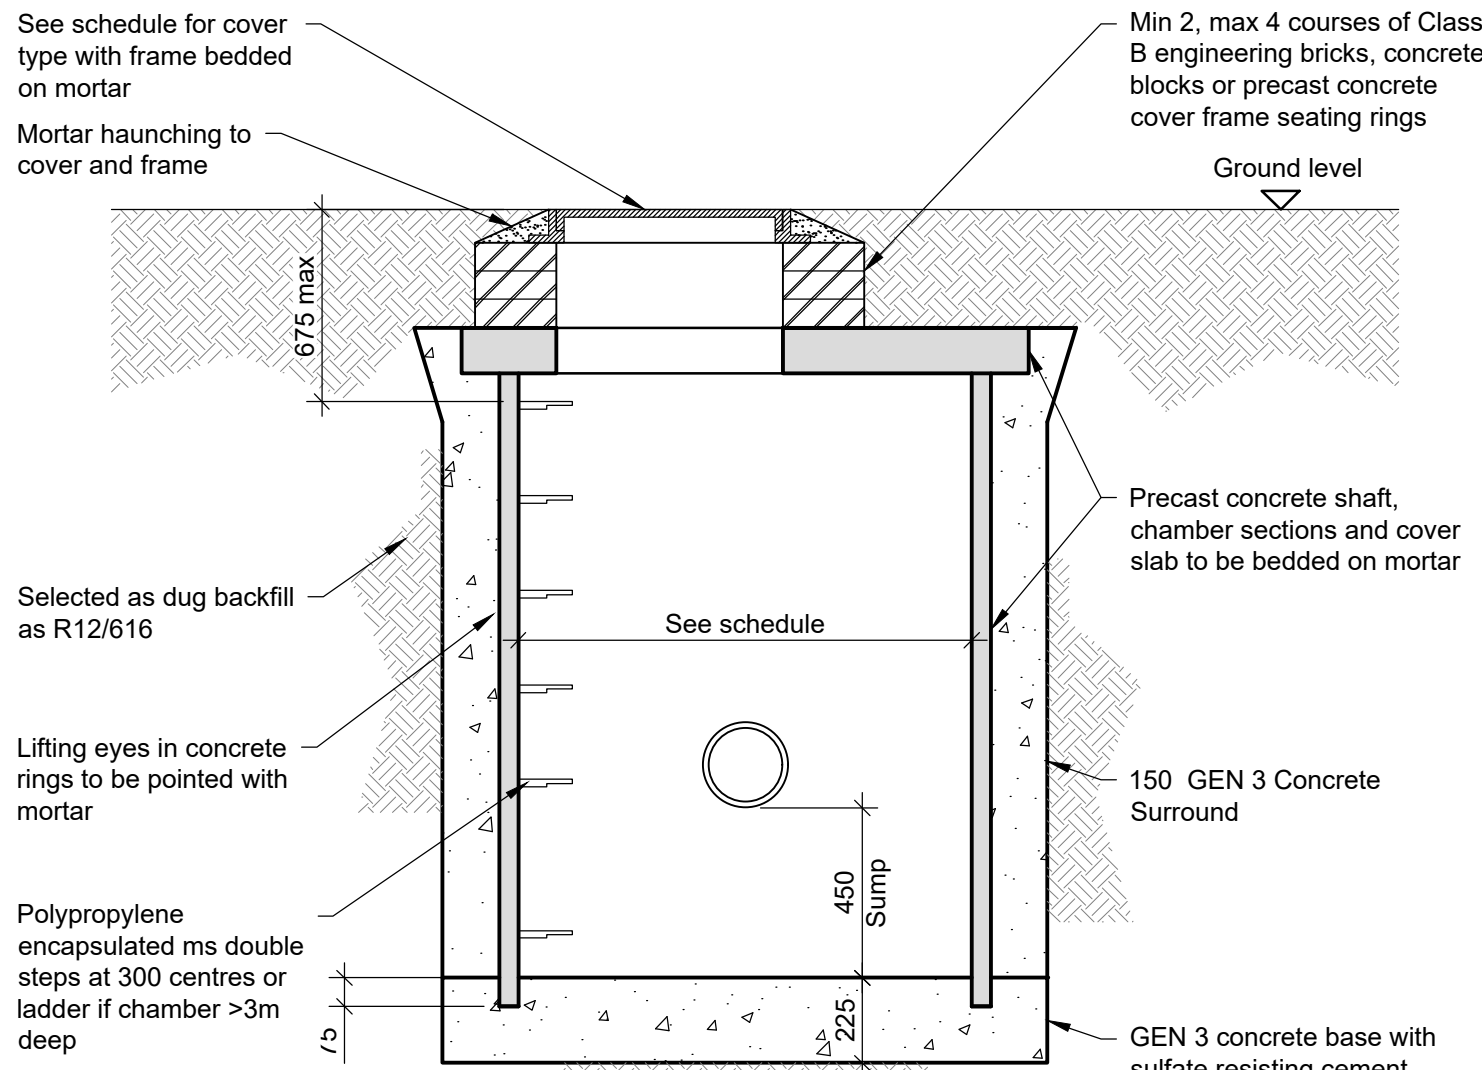


PRECAST CONCRETE CATCHPIT DETAIL
GENERAL CONSTRUCTION SIMILAR TO CONVENTIONAL MANHOLE

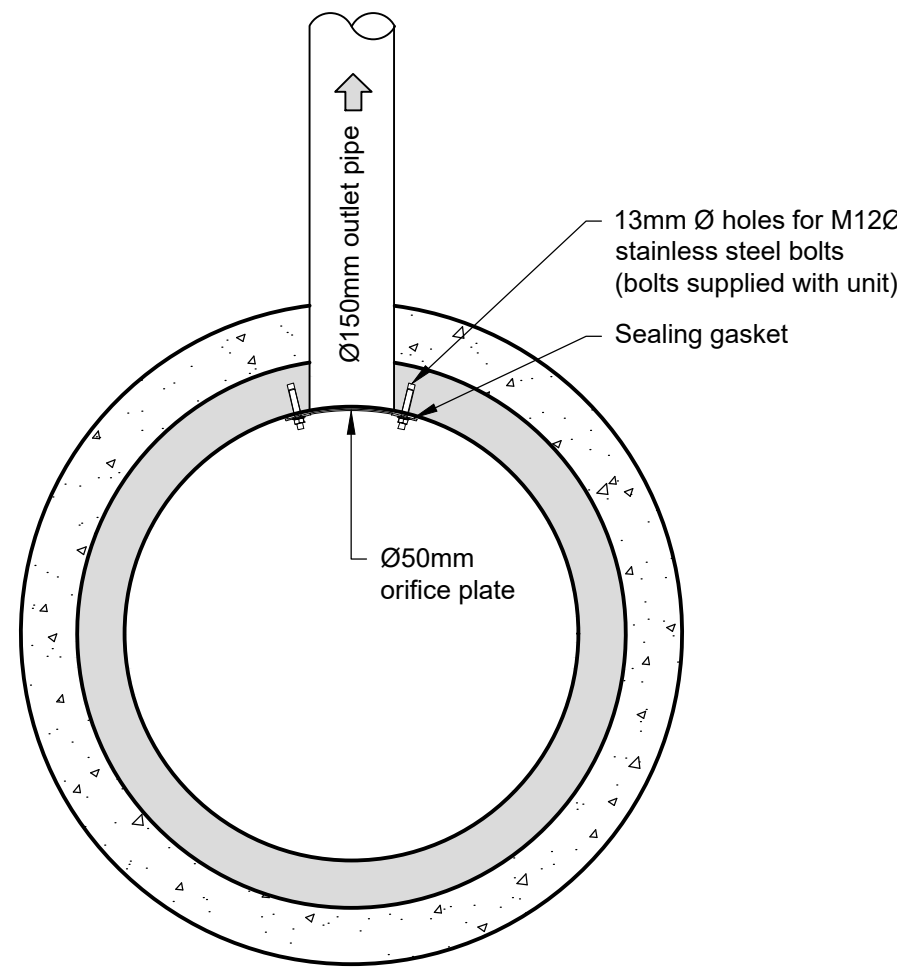


50mm ORIFICE PLATE (PLAN VIEW)

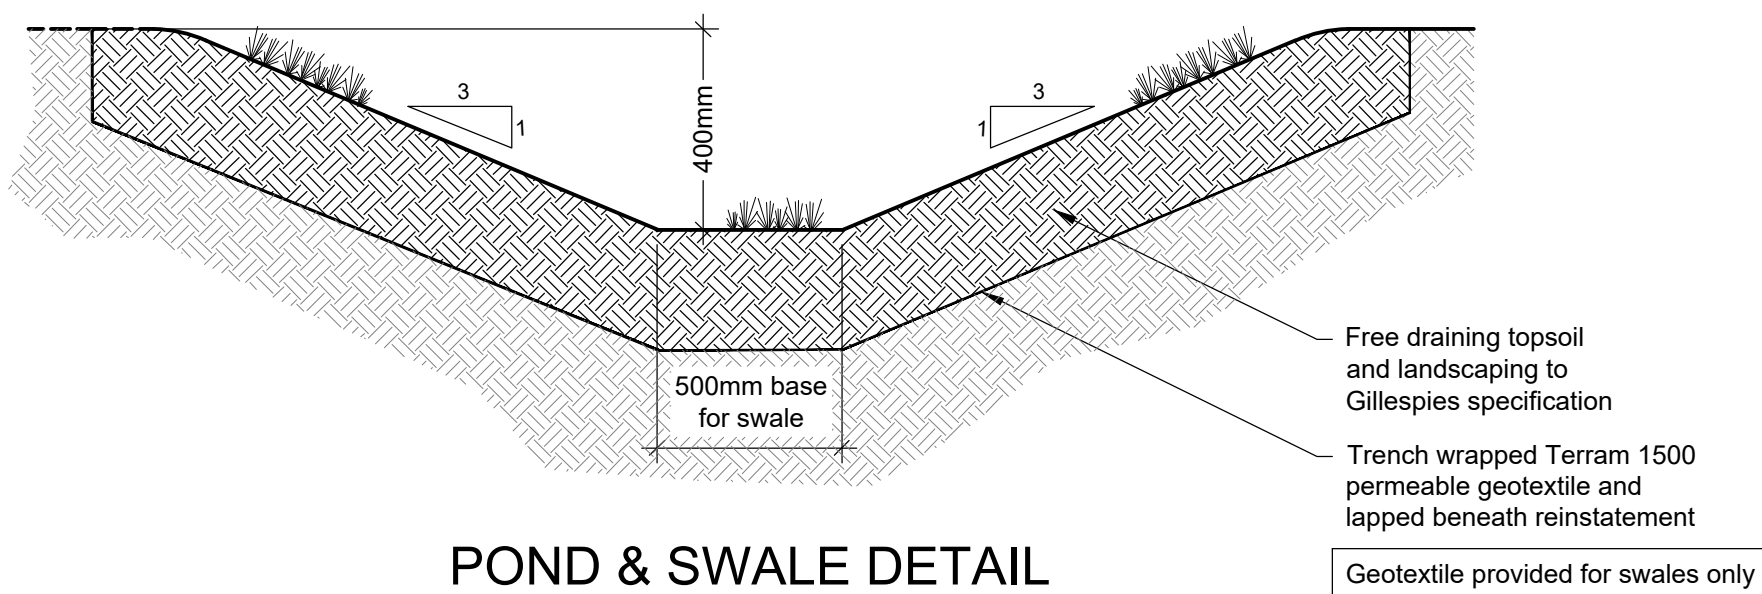


POND & SWALE DETAIL

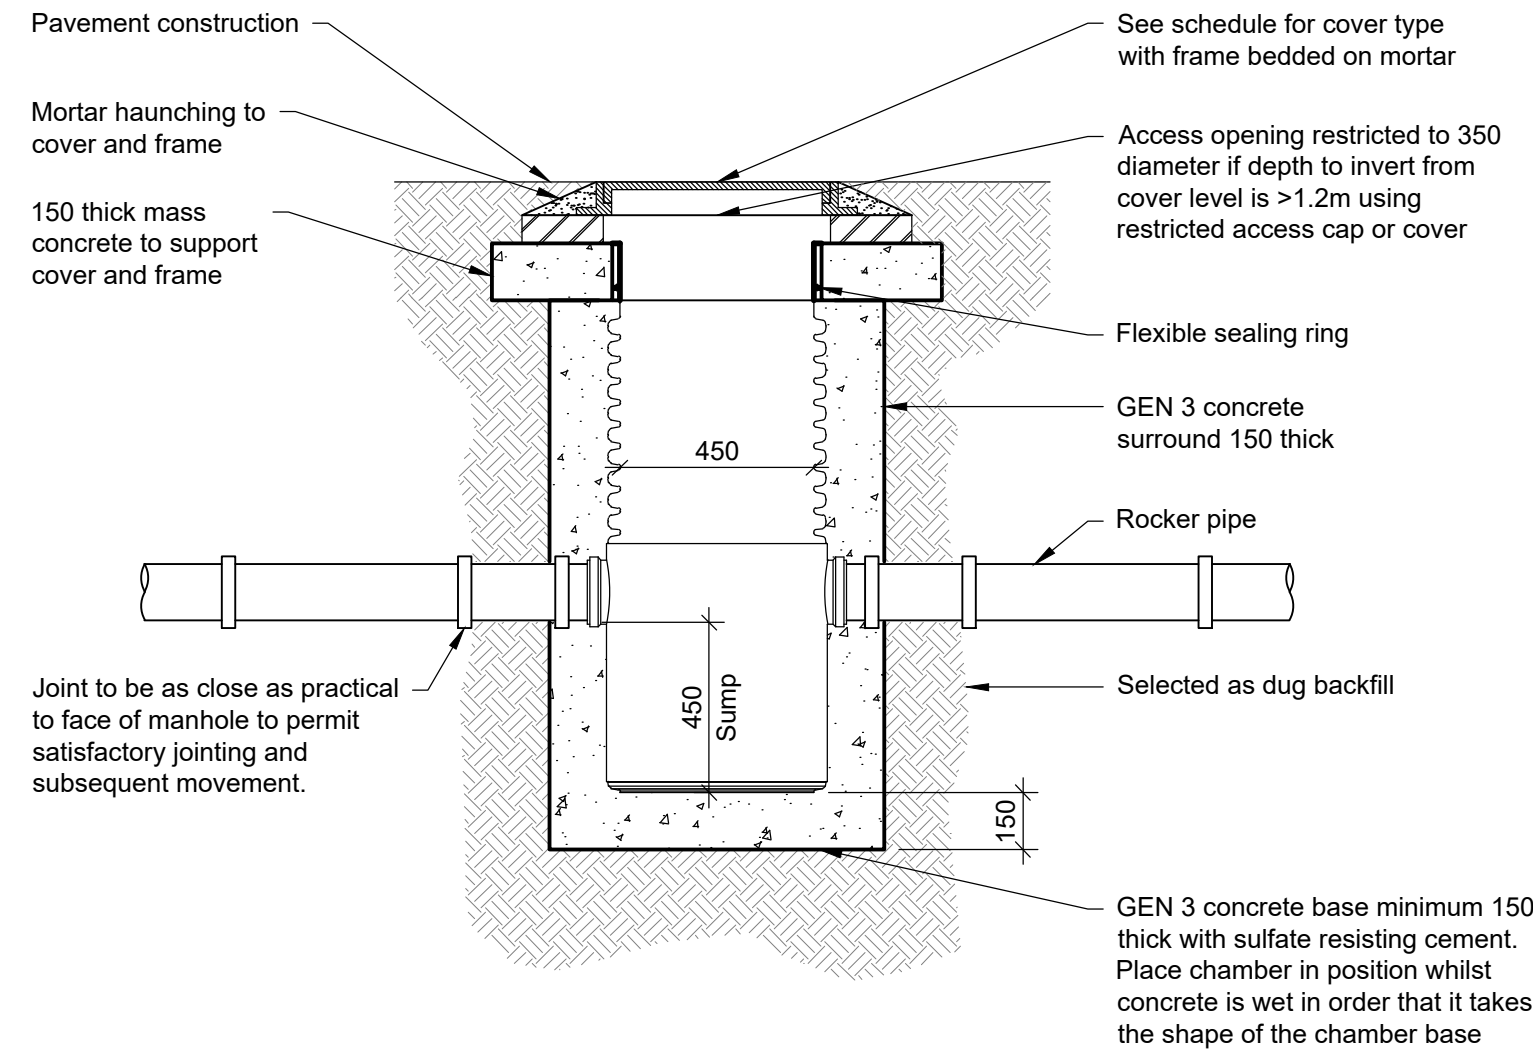

PLASTIC INSPECTION CHAMBER CATCHPIT DETAIL

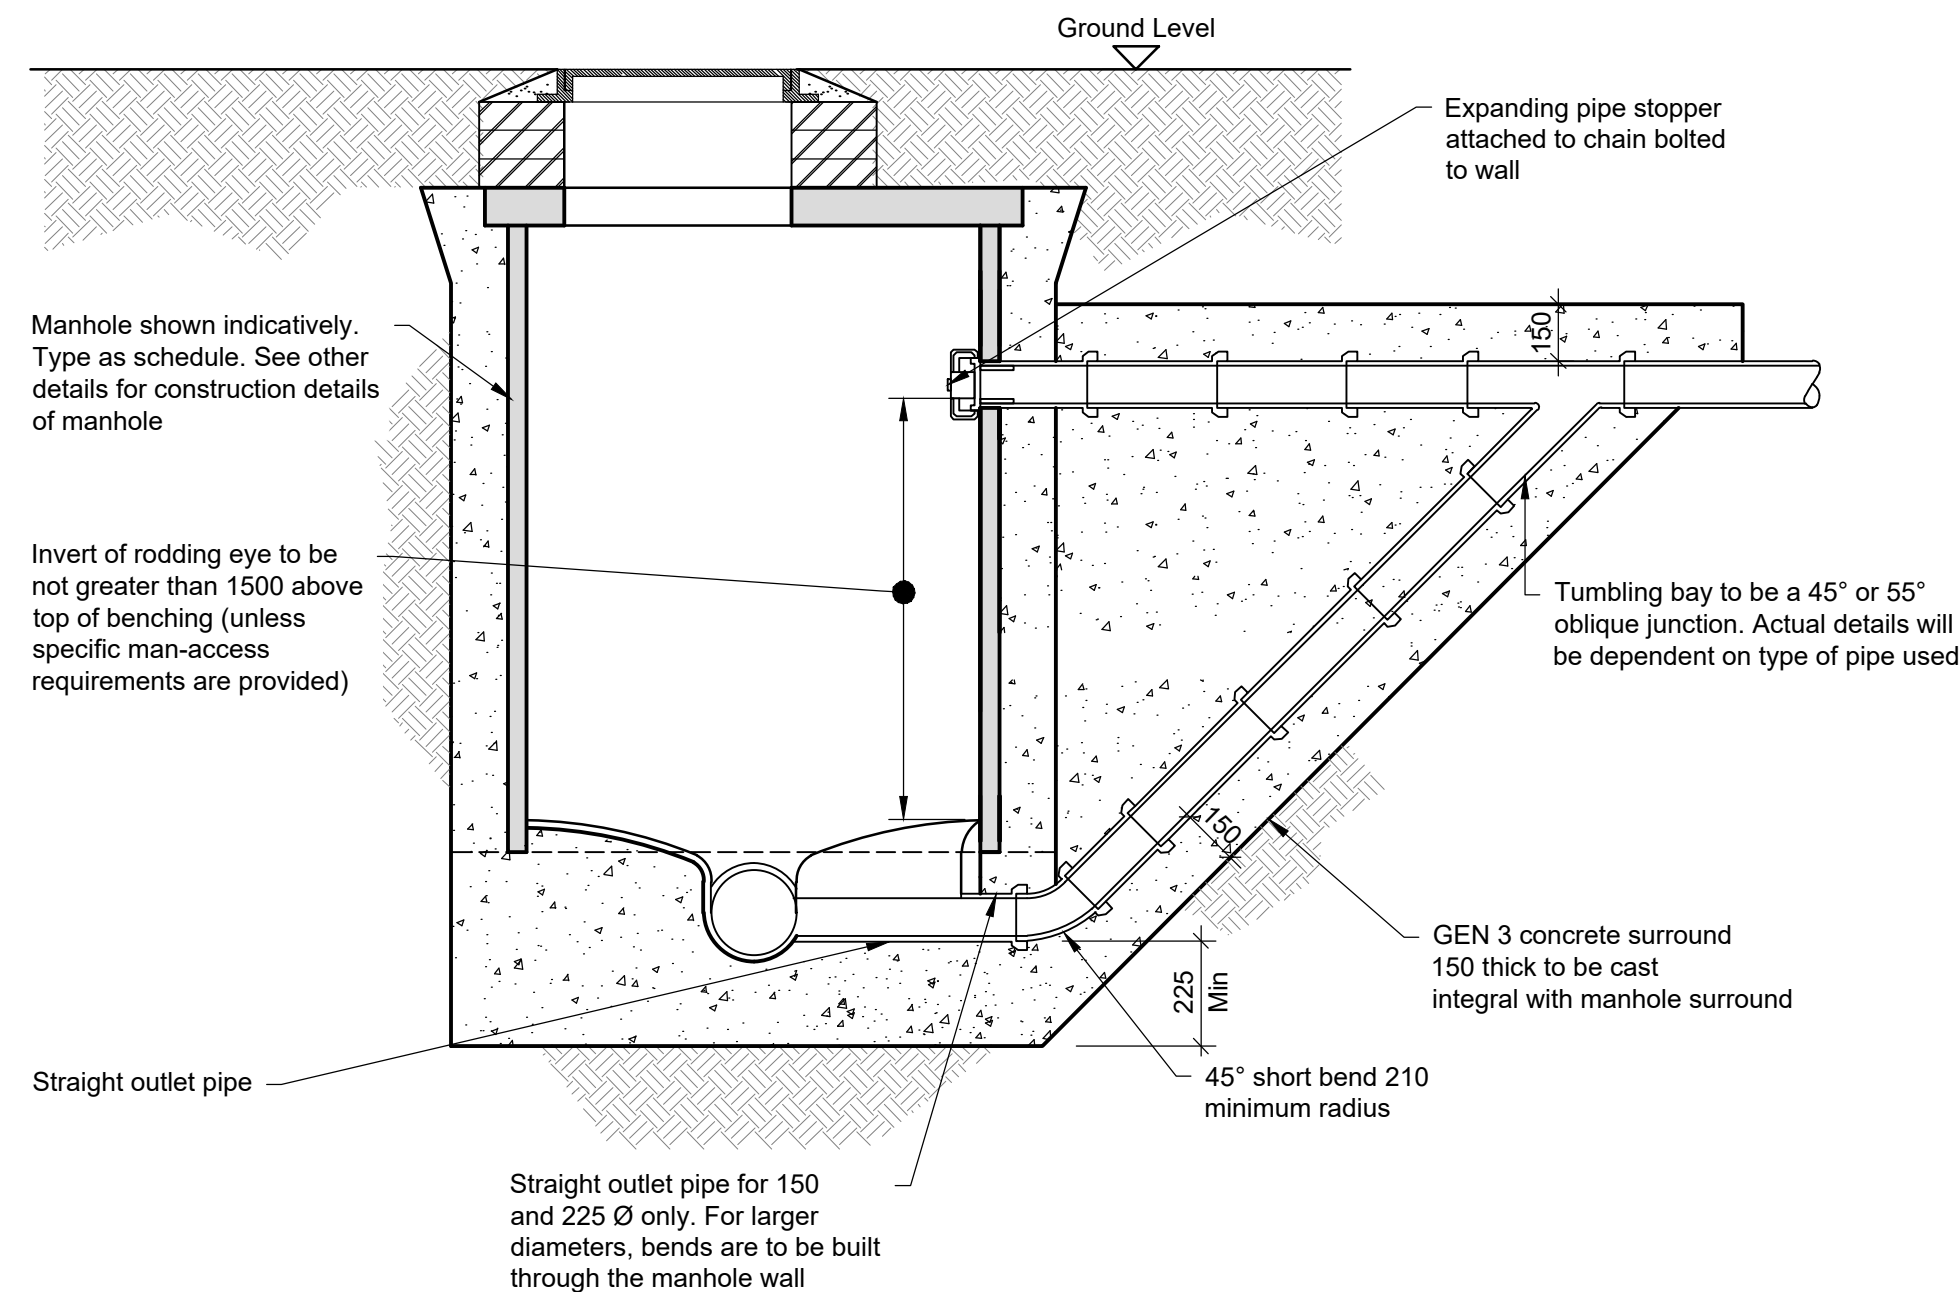

EXTERNAL RAMPED BACKDROP
GENERAL CONSTRUCTION SIMILAR TO CONVENTIONAL MANHOLE

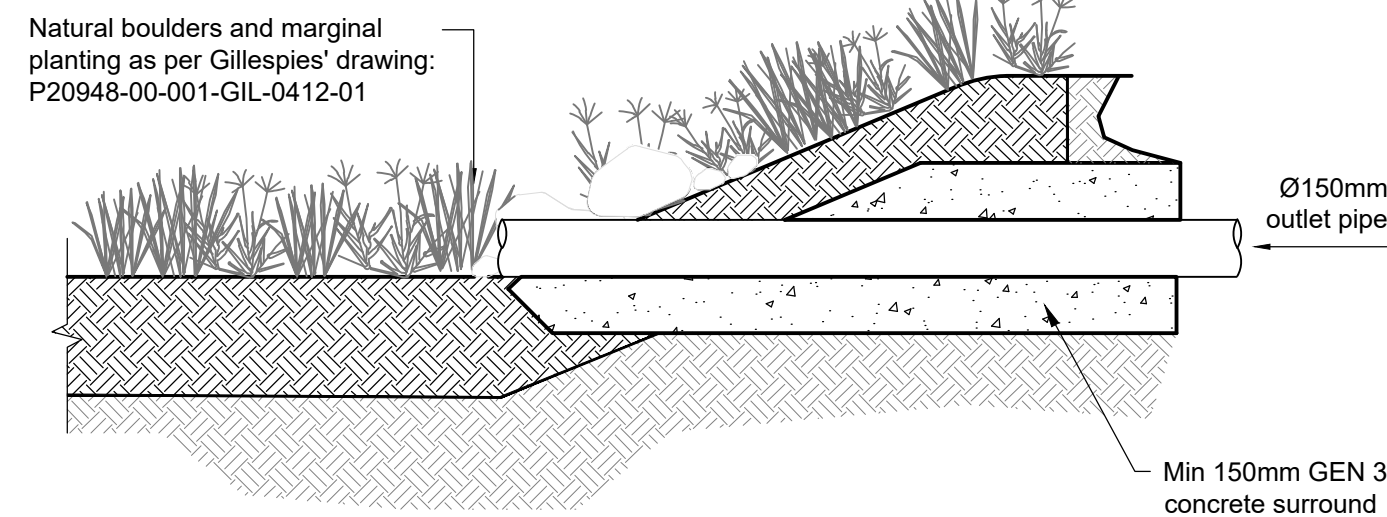

POND OUTLET

NOTES :

1. This drawing is to be read in conjunction with all relevant Architect's, Engineer's and specialists' drawings and specifications.
2. Do not scale from this drawing in either paper or digital form. Use written dimensions only. To check that this drawing has been printed to the intended scale this bar should be 50mm long @ A1 or 25mm long @ A3.
3. Health & Safety : All specific drawing notes are to be read in conjunction with the project "Information Pack" and "Site Rules".

P04	18.10.24	AC	SRe	Issued for Stage 4
P03	27.09.24	SRe	SRe	Issued for Draft Stage 4
P02	13.12.23	AC	SRe	Issued for Planning
P01	19.09.23	AC	SRe	Issued for Information
Rev	Date	Drawn	Eng	Amendment

**BROADFIELD SLOPES
ROCHDALE**

**BELOW GROUND
DRAINAGE DETAILS**

SHEET 1

Status
STAGE 4
NOT FOR CONSTRUCTION

Drawn	AC	Eng	SRe
Scales	1:20 at A1	1:40 at A3	
Drawing No	30217 / 6101	Rev	P04
Doc Ref.	-		

**PRICE &
MYERS**

Consulting Engineers
37 Alfred Place
London
WC1E 7DP
020 7631 5128
mail@pricemyers.com
www.pricemyers.com