
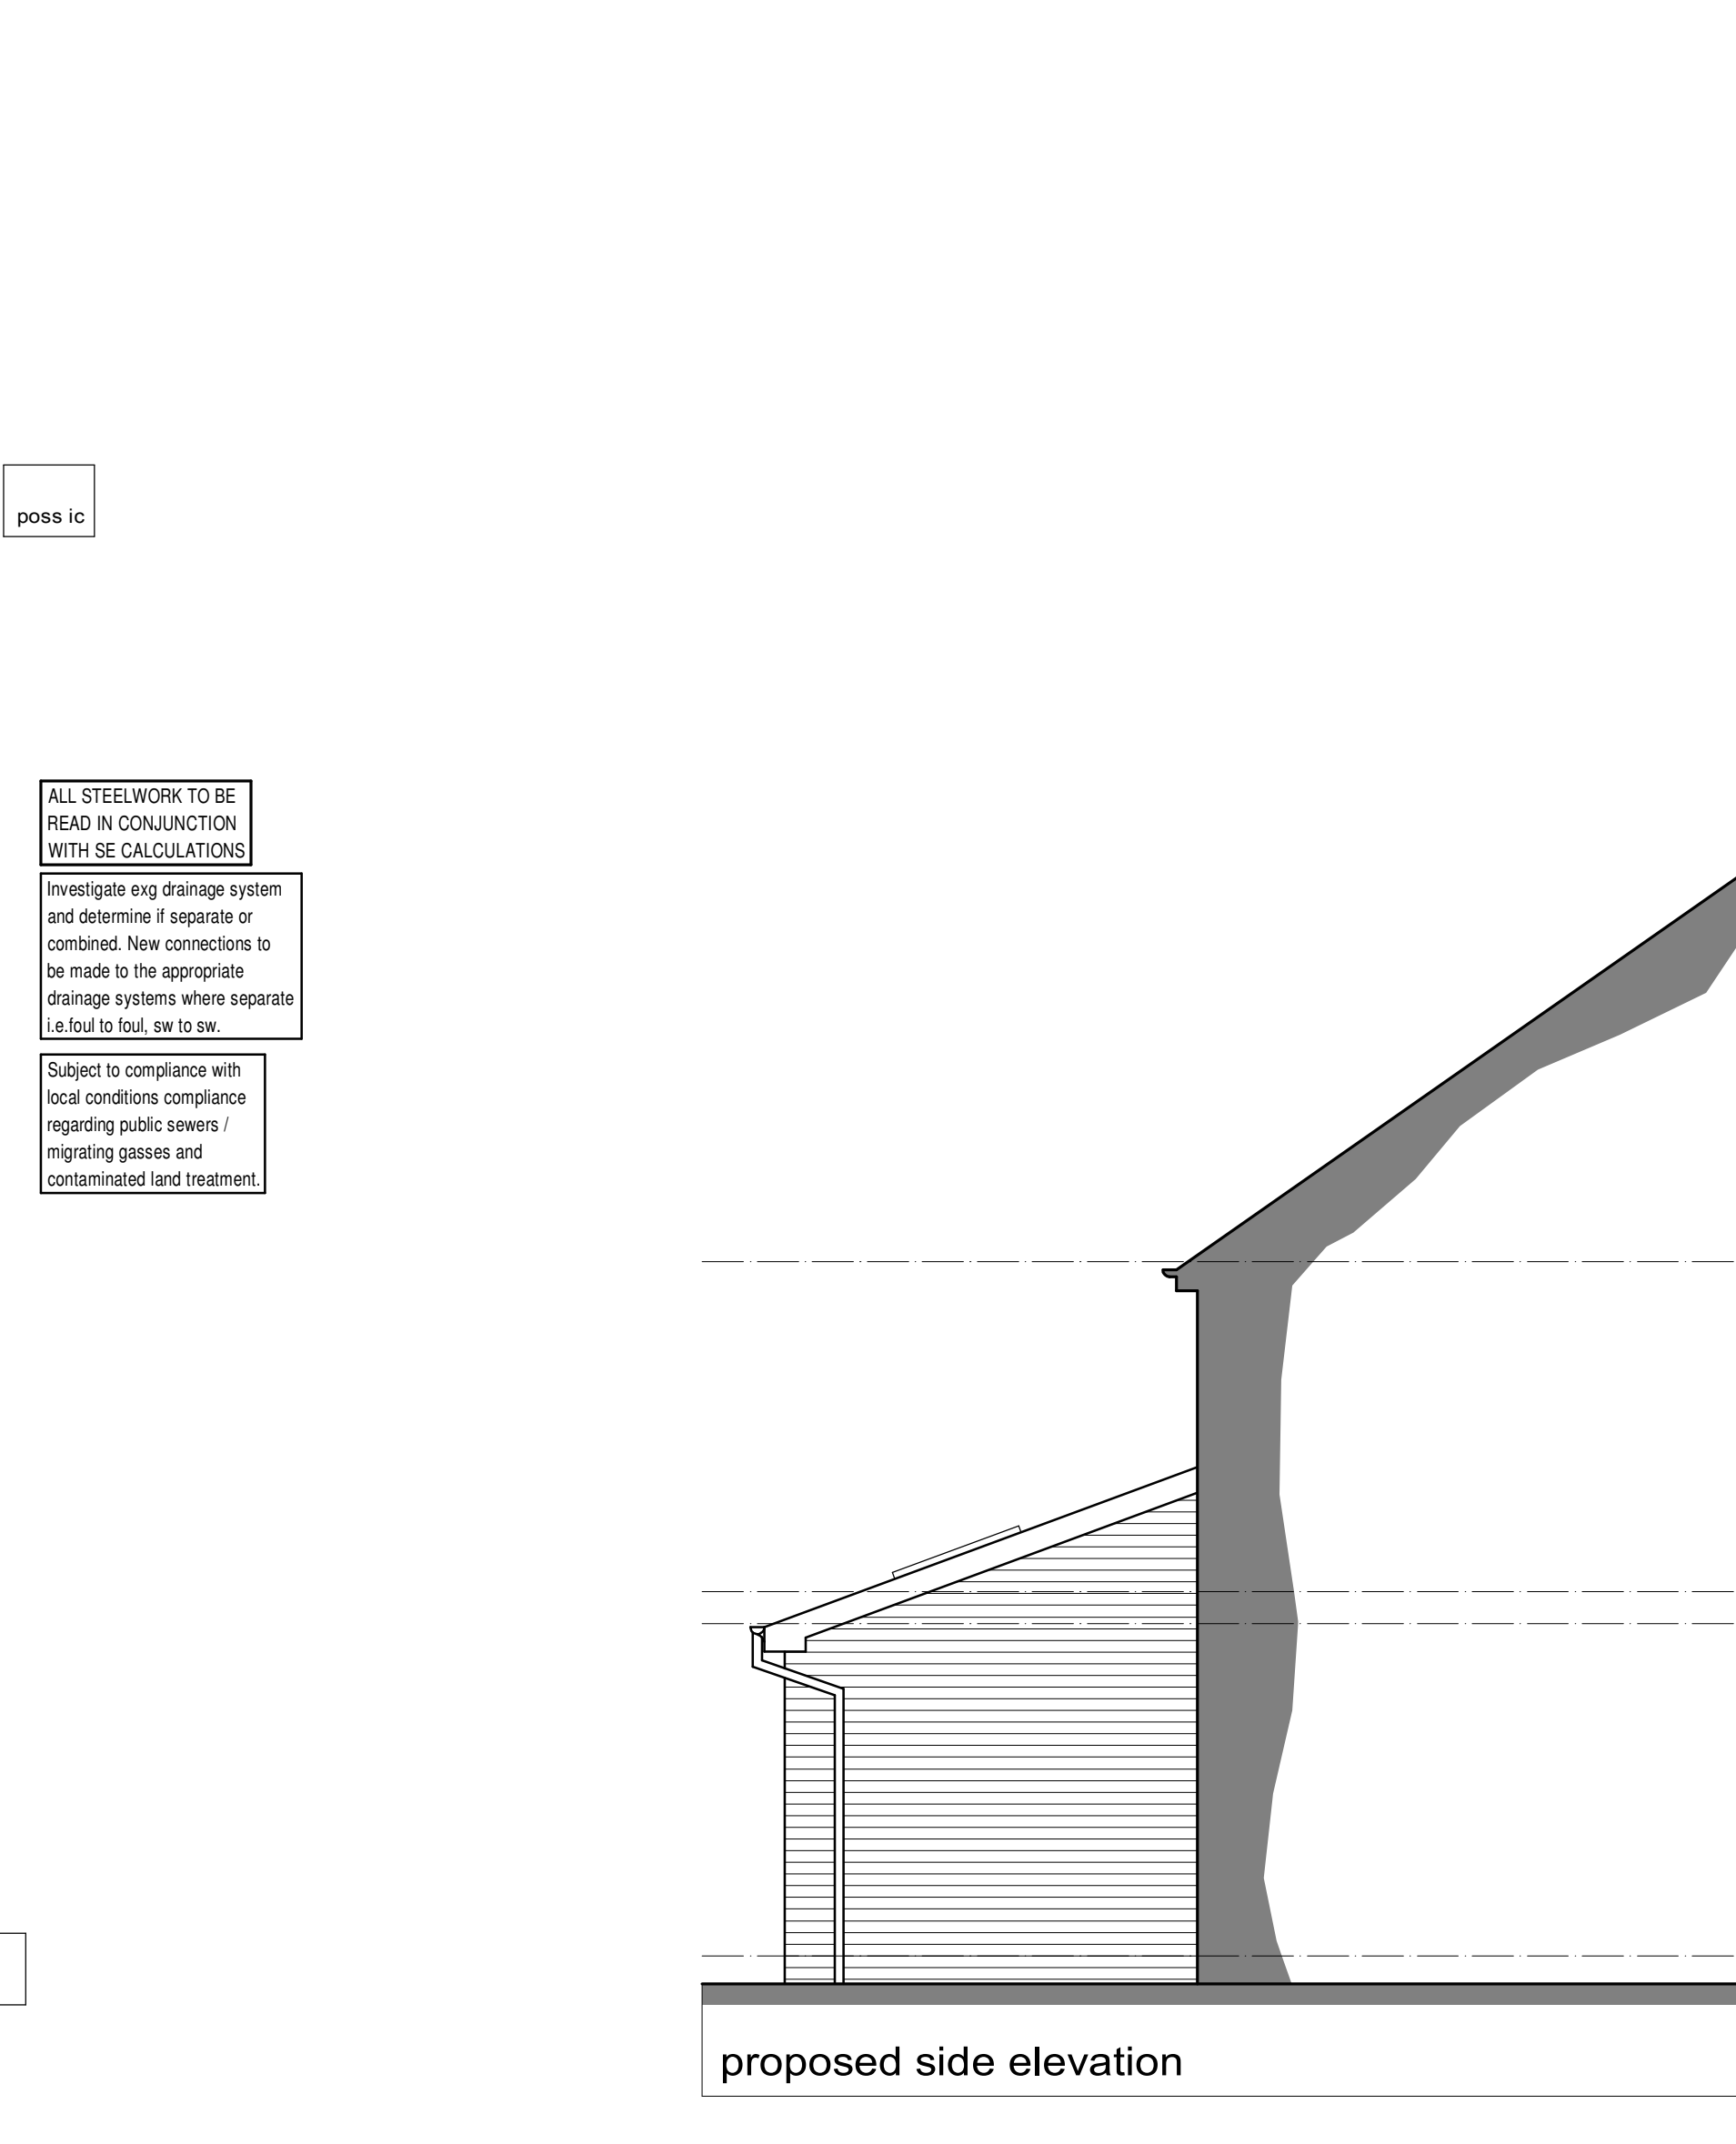
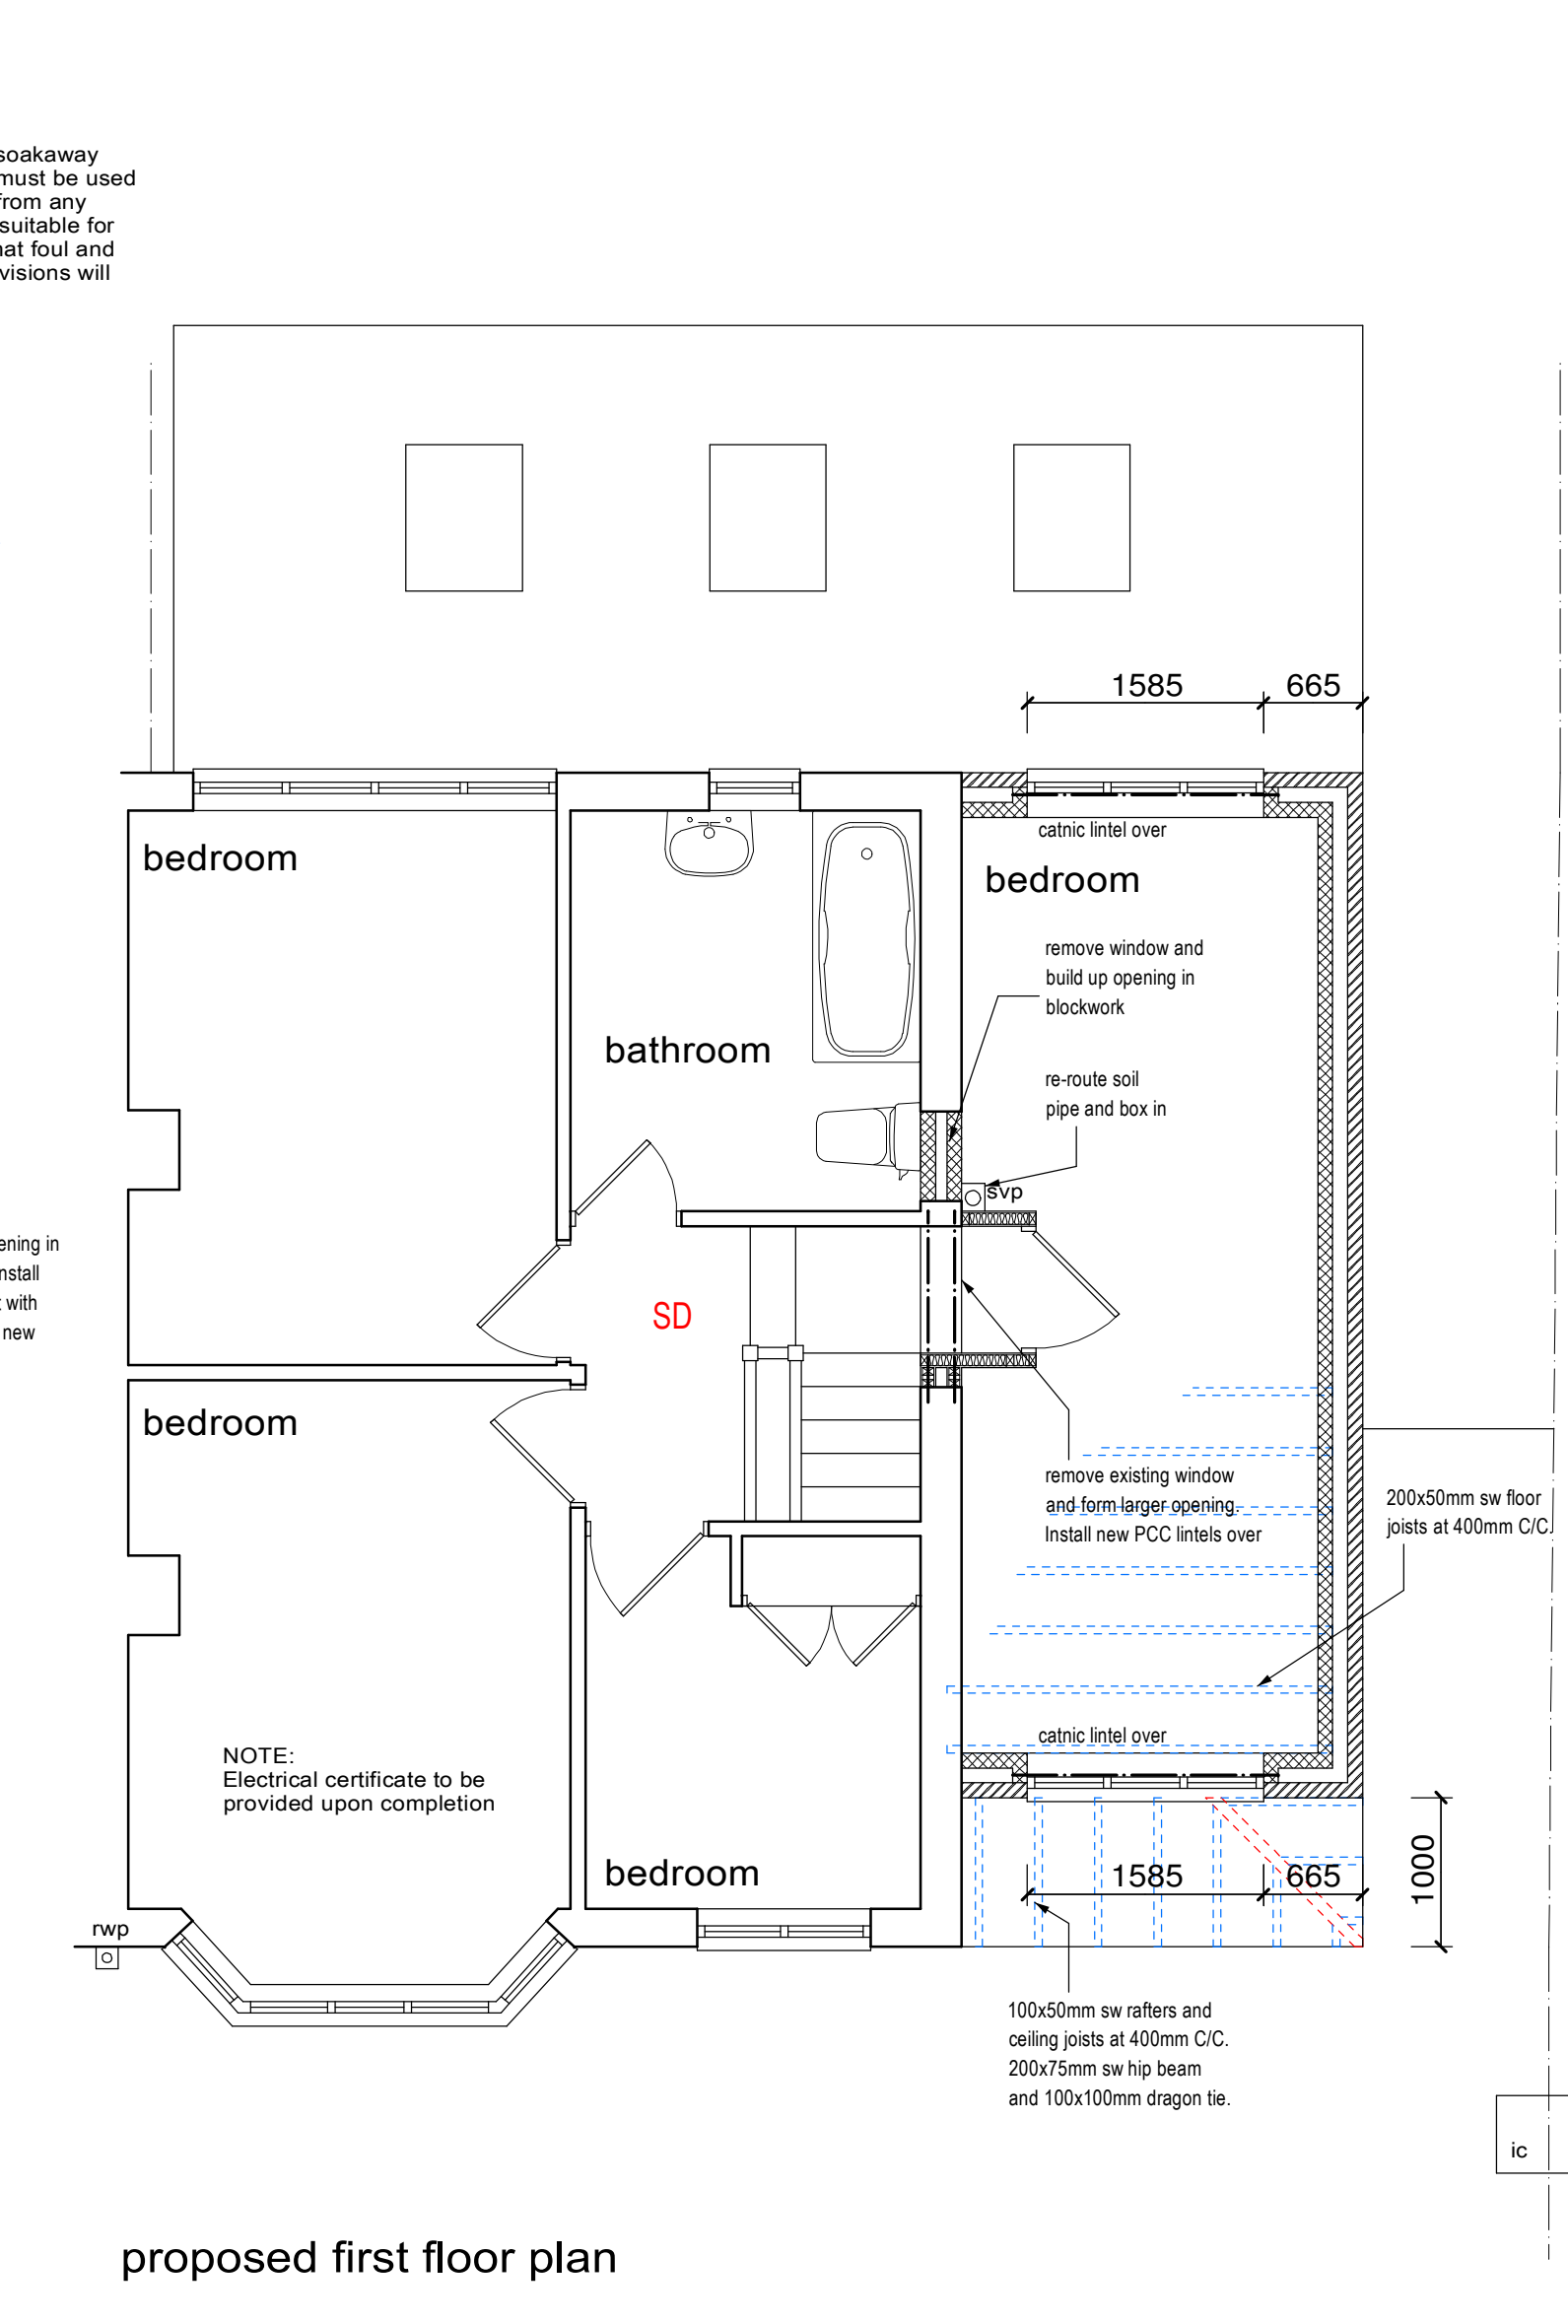
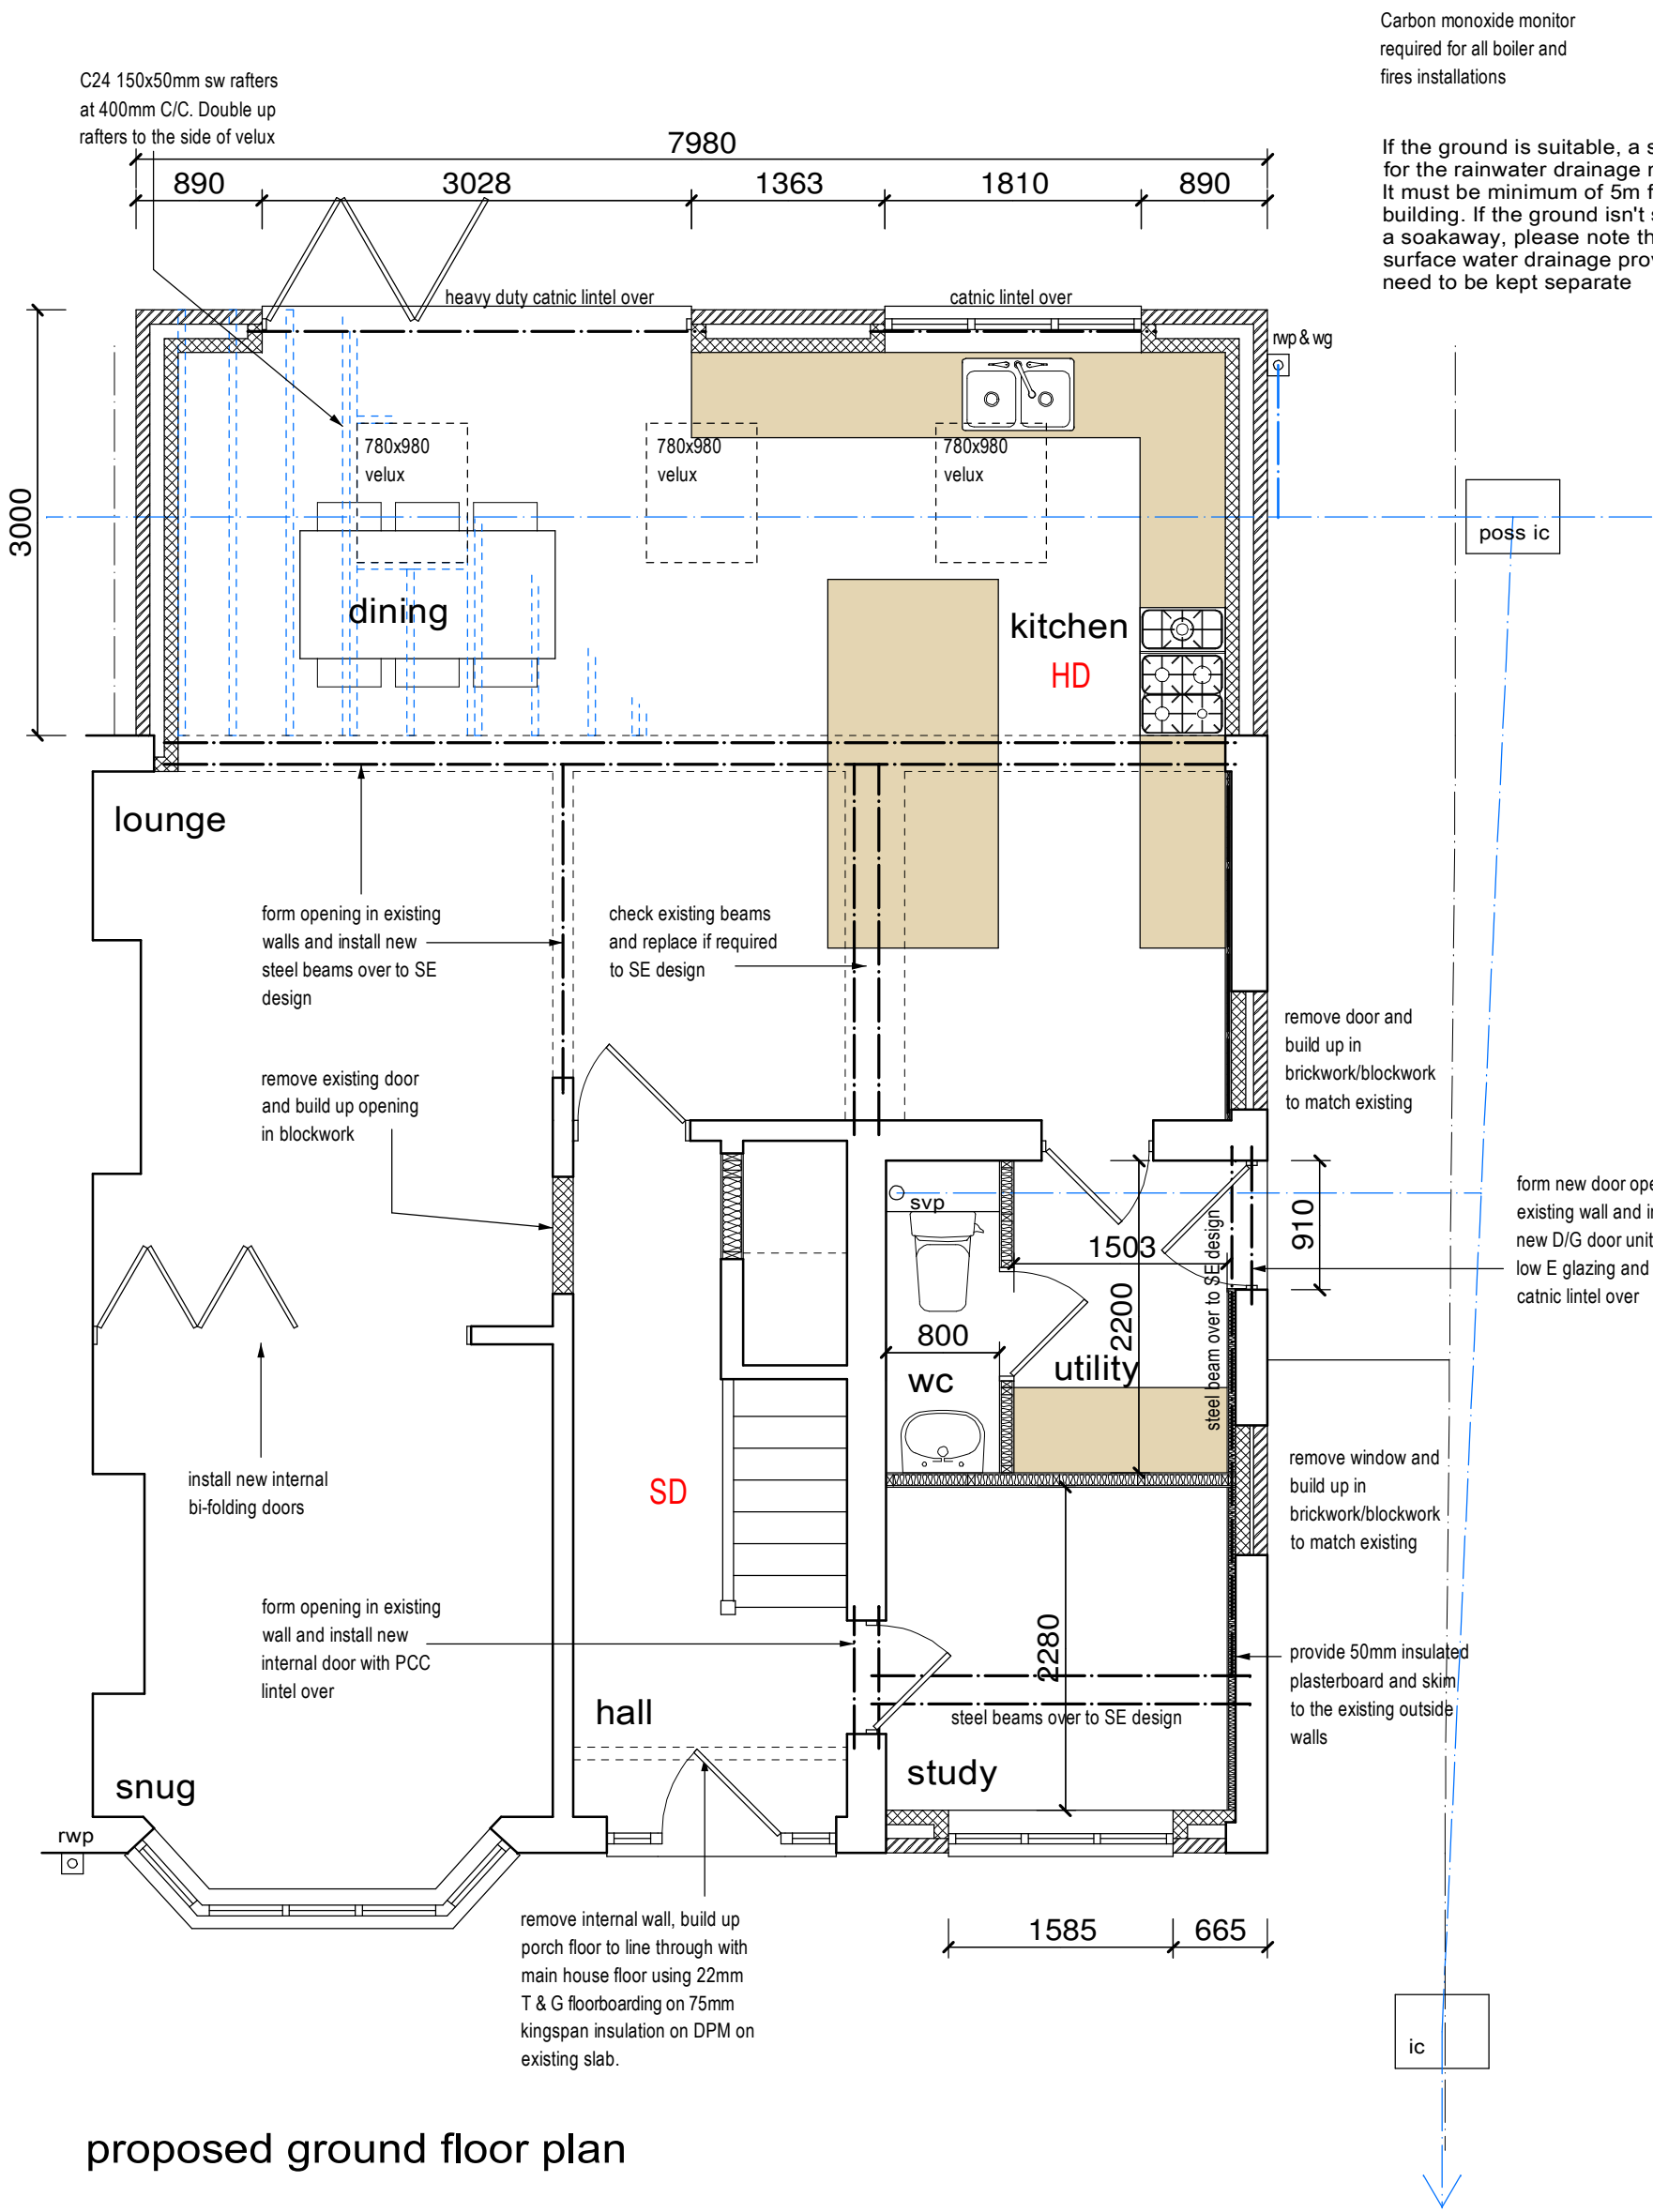


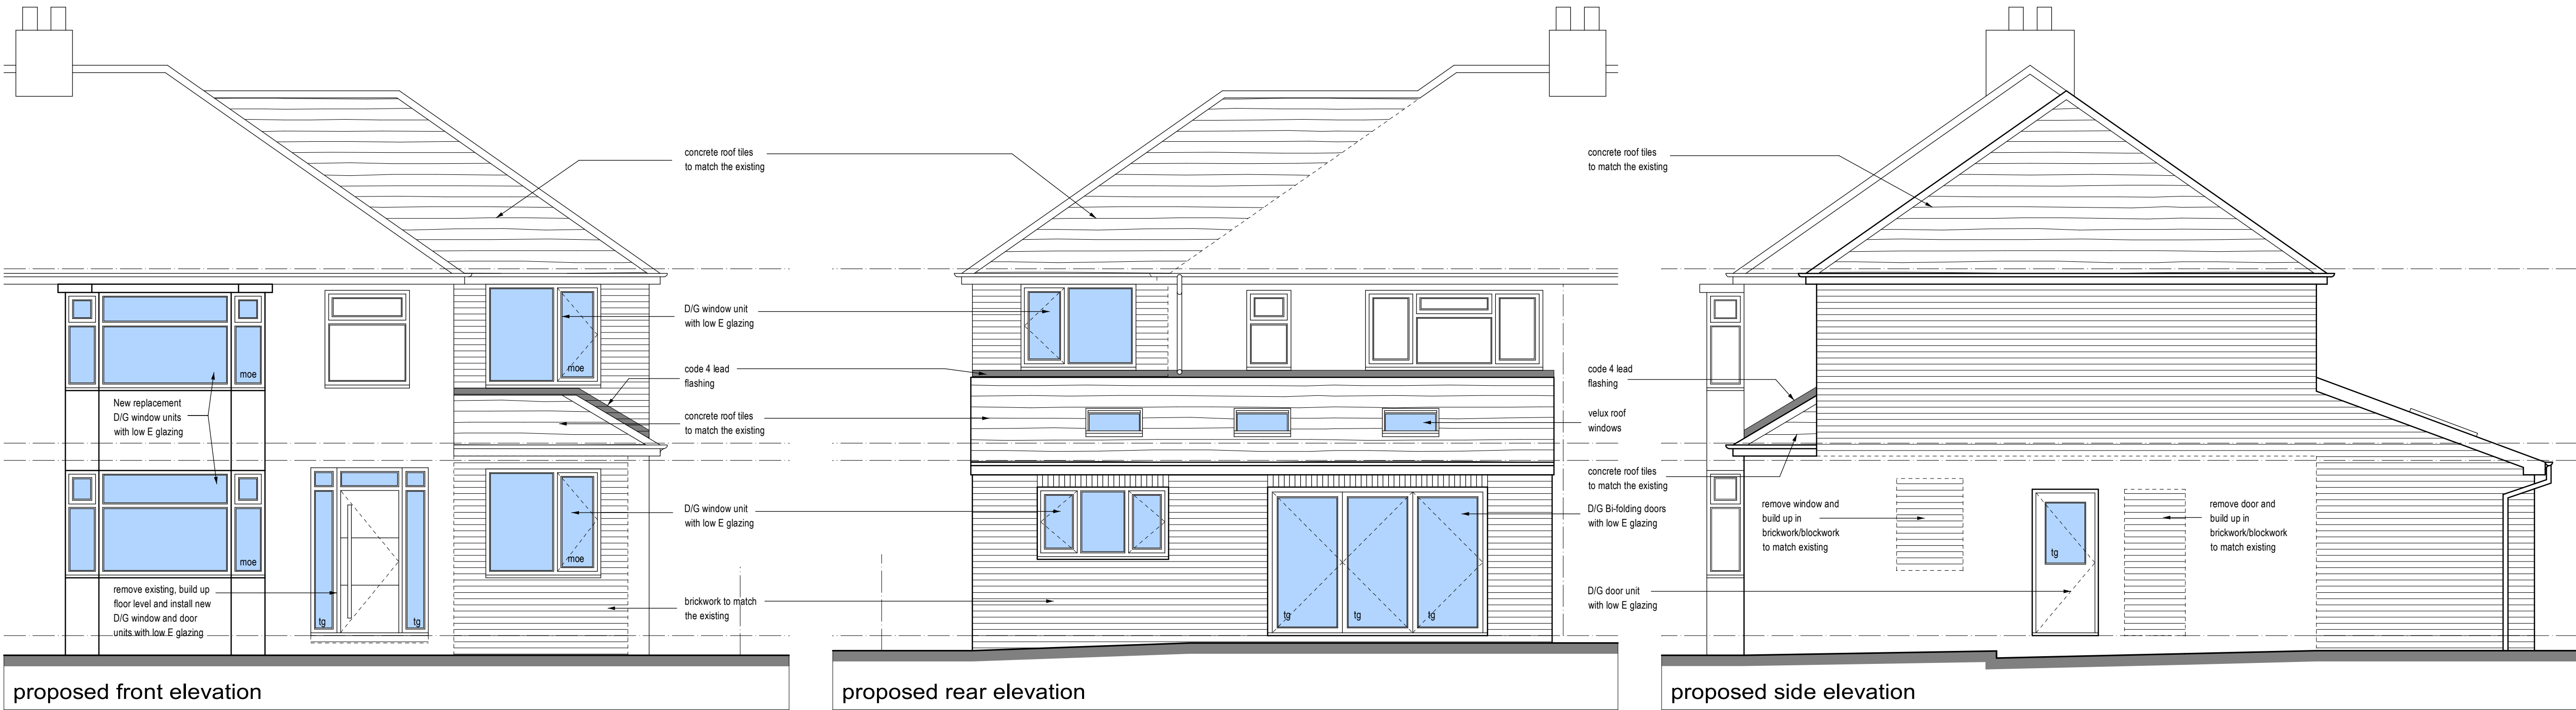

This drawing has been prepared for the sole purpose of obtaining Planning Permission and Building Regulation Approval ONLY. All structural calculations are to be checked by structural engineer prior to construction.

All dimensions & details are to be checked on site prior to construction, any discrepancies reported to ExtensionsNW prior to any work undertaken. Any work undertaken prior to full planning & building regulation approval is at the builders own risk. ExtensionsNW will not be held responsible for any problems arising.

This drawing is the copyright of ExtensionsNW and any reproduction in whole or part is strictly forbidden.
Plotted on 17/03/2025
ExtensionsNW reserve the right to modify and make necessary alterations dependent on site conditions.

D	
C	
B	
A	
DATE	

SCALE 1:50	DATE March 2025
DRAWN JDJ	PP BR
CUSTOMER Mr & Mrs Doherty	
PROJECT Extensions to the side and rear	
LOCATION 58 Broomfield Crescent, Middleton, M24 4FW	
LOCAL AUTHORITY	

Extensions NW

3 Cribden Street, Bawtreeville, Bawtreeville, BB4 9EZF
Mob: 07968438495
Web: www.extensionsnw.co.uk E-mail: jpc@extensionsnw.co.uk

JOB No.	REV.
3518 - 02	