


NOTE:
1. DO NOT SCALE OFF THIS DRAWING.
2. ANY DISCREPANCIES TO BE REPORTED IMMEDIATELY TO THE ARCHITECT.
3. ALL DIMENSIONS TO BE SITE CHECKED & VERIFIED BY THE CONTRACTOR PRIOR TO THE MANUFACTURE OR ORDER OF ANY MATERIALS OR GOODS.


KEY:

- PROPOSAL BOUNDARY
- EXTERNAL WORKS BOUNDARY

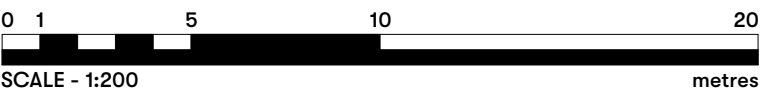

Proposed Landscaping Plan - Sheet 2
1 : 200

P1	Landscaping Plan Updates	23.10.23
Rev	Description	Date
PLANNING		
Rochdale Sixth Form College College Road, Rochdale, OL12 6HY		
Proposed Landscape Plan Sheet 2		
DRAWING NUMBER 3940-ABW-DR-A-1004		
DATE 10/24/22	REVISION P1	STATUS
SCALE As indicated	PURPOSE OF ISSUE	
ABW architects Ltd. architecture building workshop		A1 ©

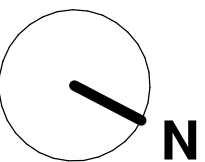

24/10/2023 16:53:27