
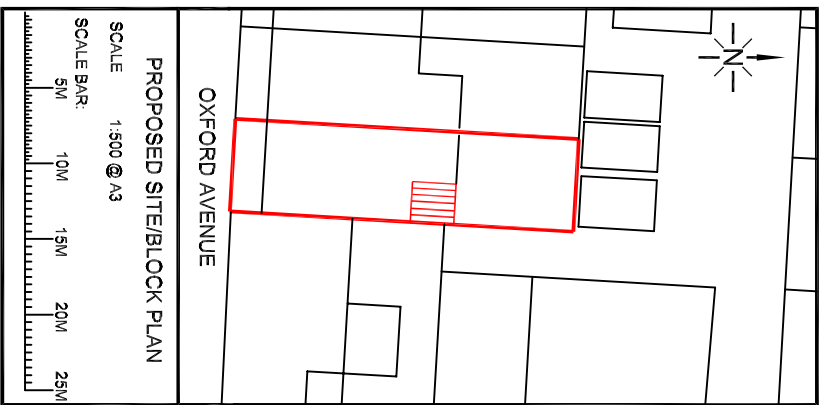
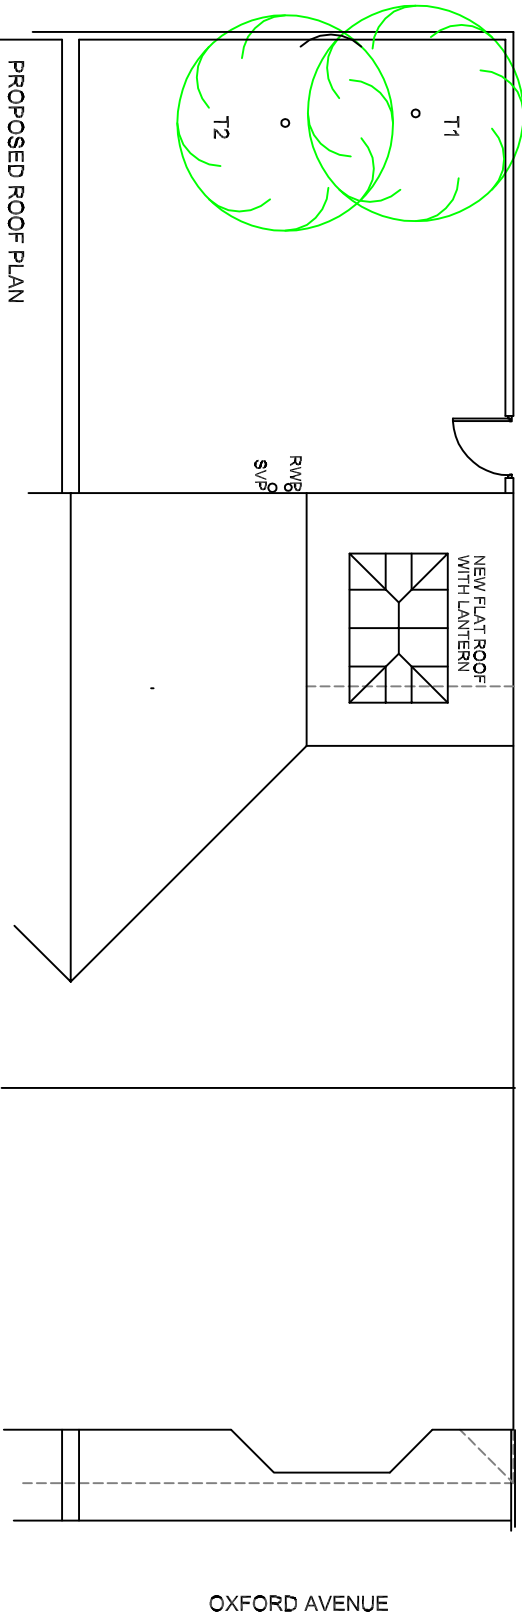
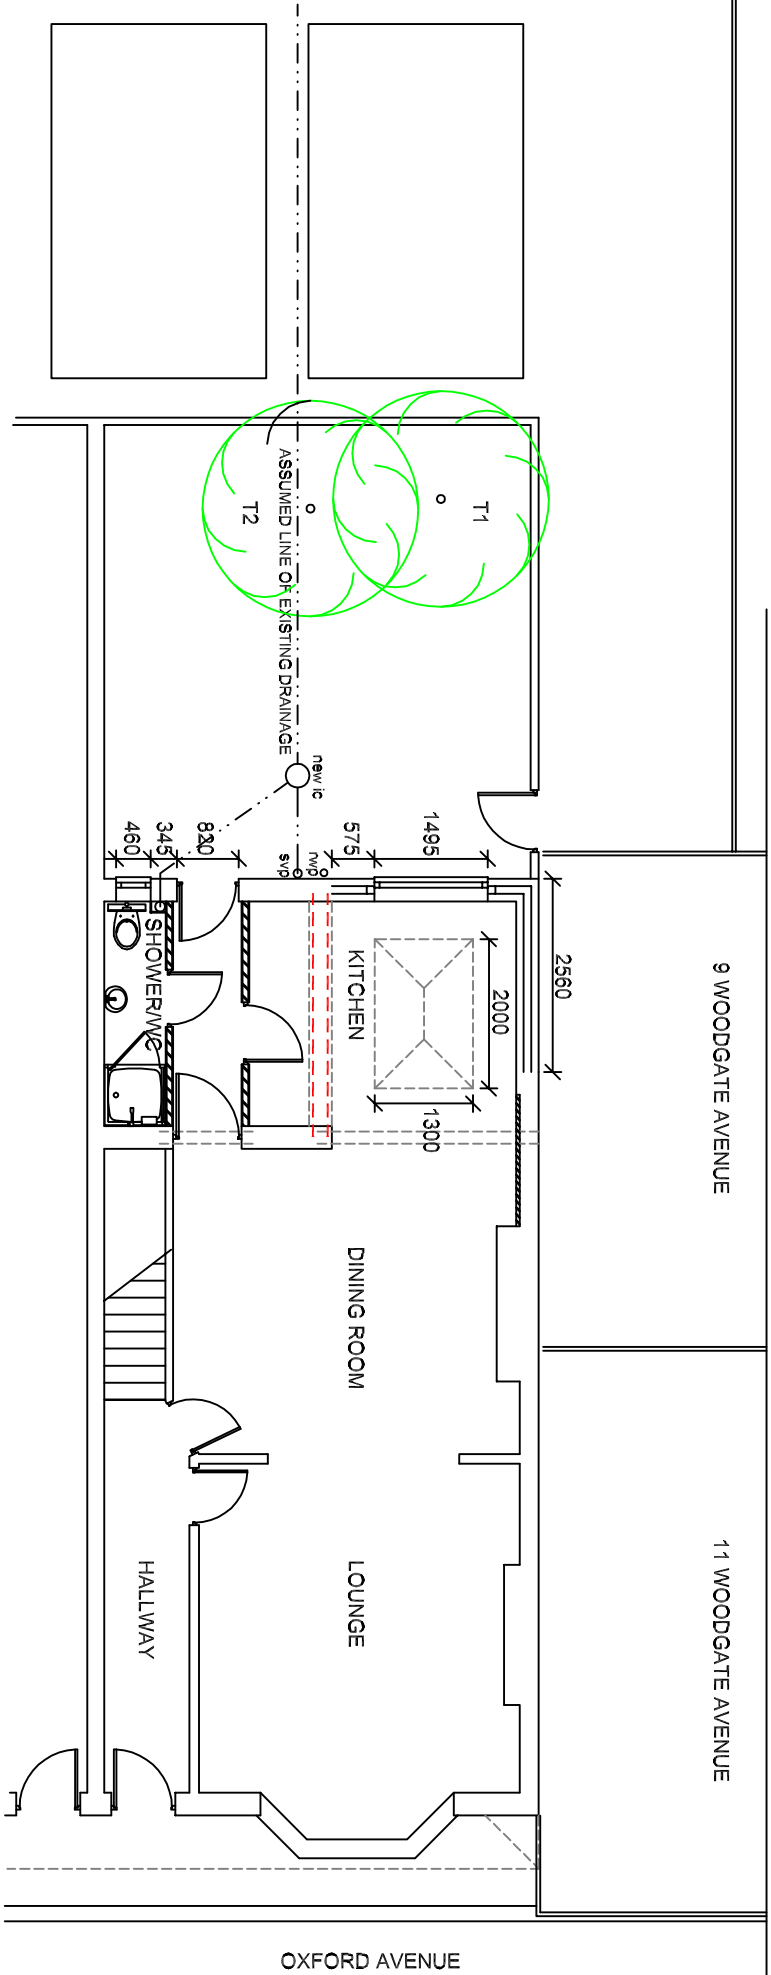


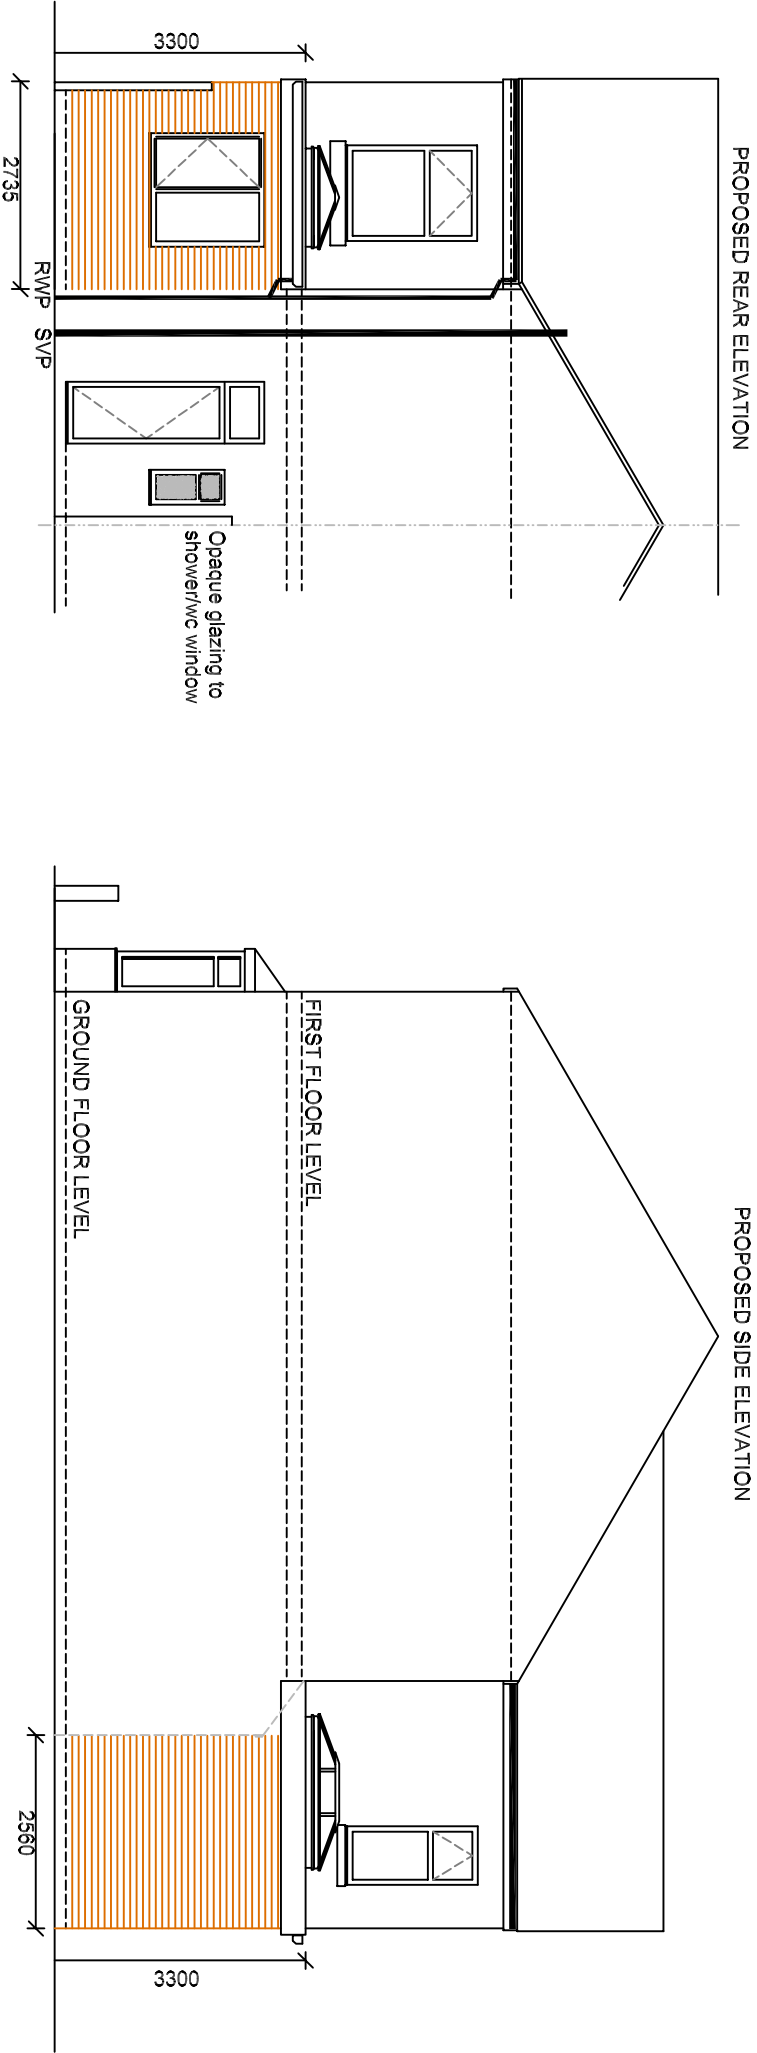

This drawing is supplied for the purpose of obtaining Planning Permission only. Work carried out prior to all necessary Approvals is considered to be at the applicants own risk. The designer is not responsible for any drains, voids or other underground obstructions under or near the site. Notification under the Party Wall Act and the exact boundary location is the responsibility of the client.

ROOF:
FLAT ROOF COVERING EG
FIBREGLASS/GRP OR
FIRESTONE RUBBER COVER EPDM

WALLS:
BRICK TO MATCH EXISTING

DOORS:
UPVC

WINDOWS:
UPVC

OPAGE GLAZING TO BATHROOMS
AND EN-SUITES



SLW DESIGNS
Mob: 0796-617845
e-mail: brida.slwdesigns@talktalk.net

ADDRESS: 8 OXFORD AVENUE
ROCHDALE
OL11 4DP

PROJECT: SINGLE STOREY
REAR EXTENSION

DRAWING: SLW/MW/02-PA
SCALE: 1:100 and as noted
DATE: 10.09.2024

This drawing is Copyright of SLW Designs and must not be reproduced or passed to any other parties or used for any other purpose without prior consent.