




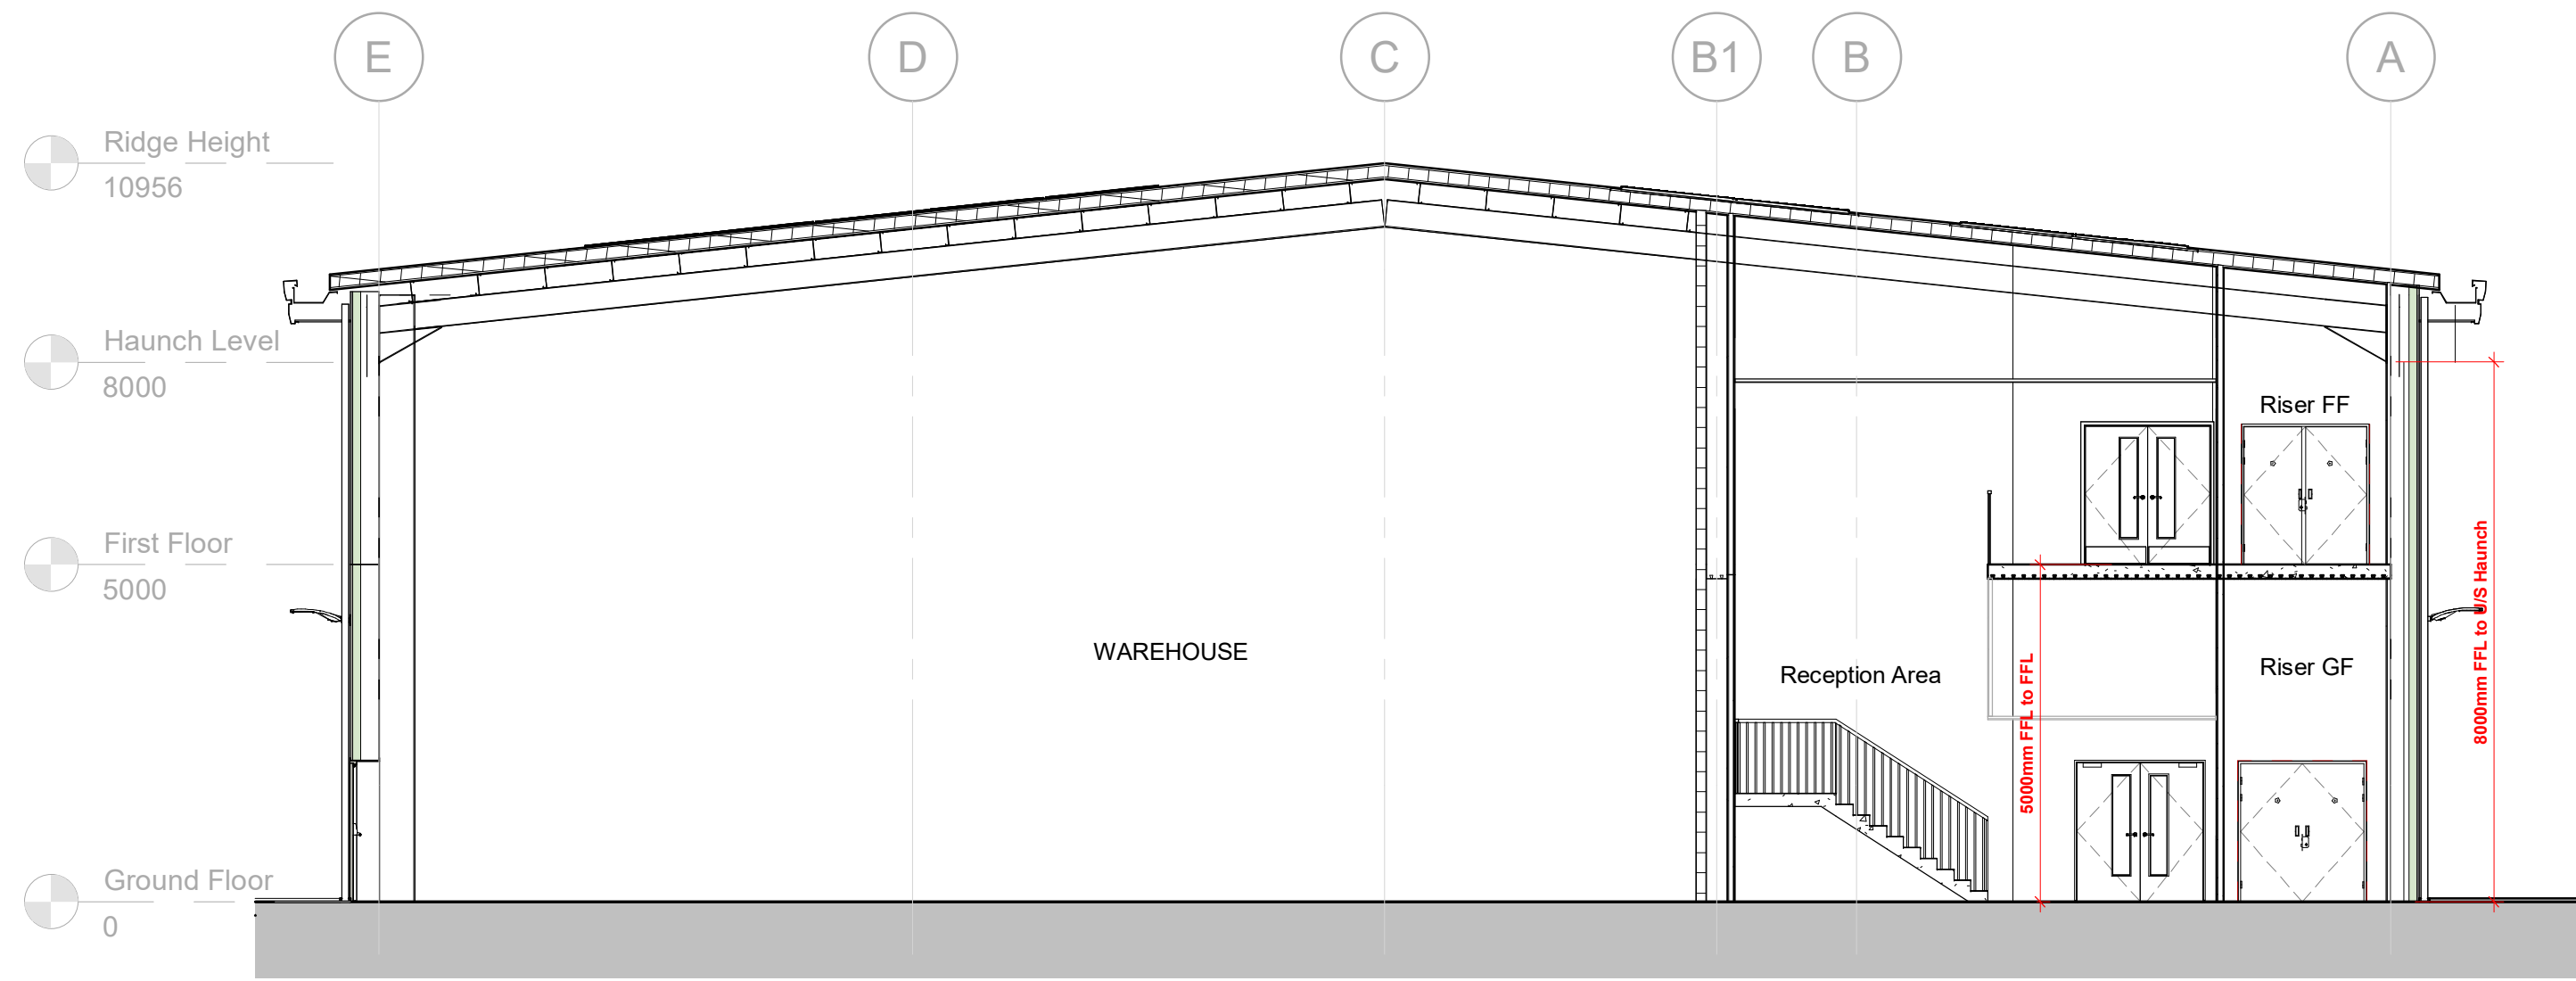


GA Section 2 North - West
1 : 100

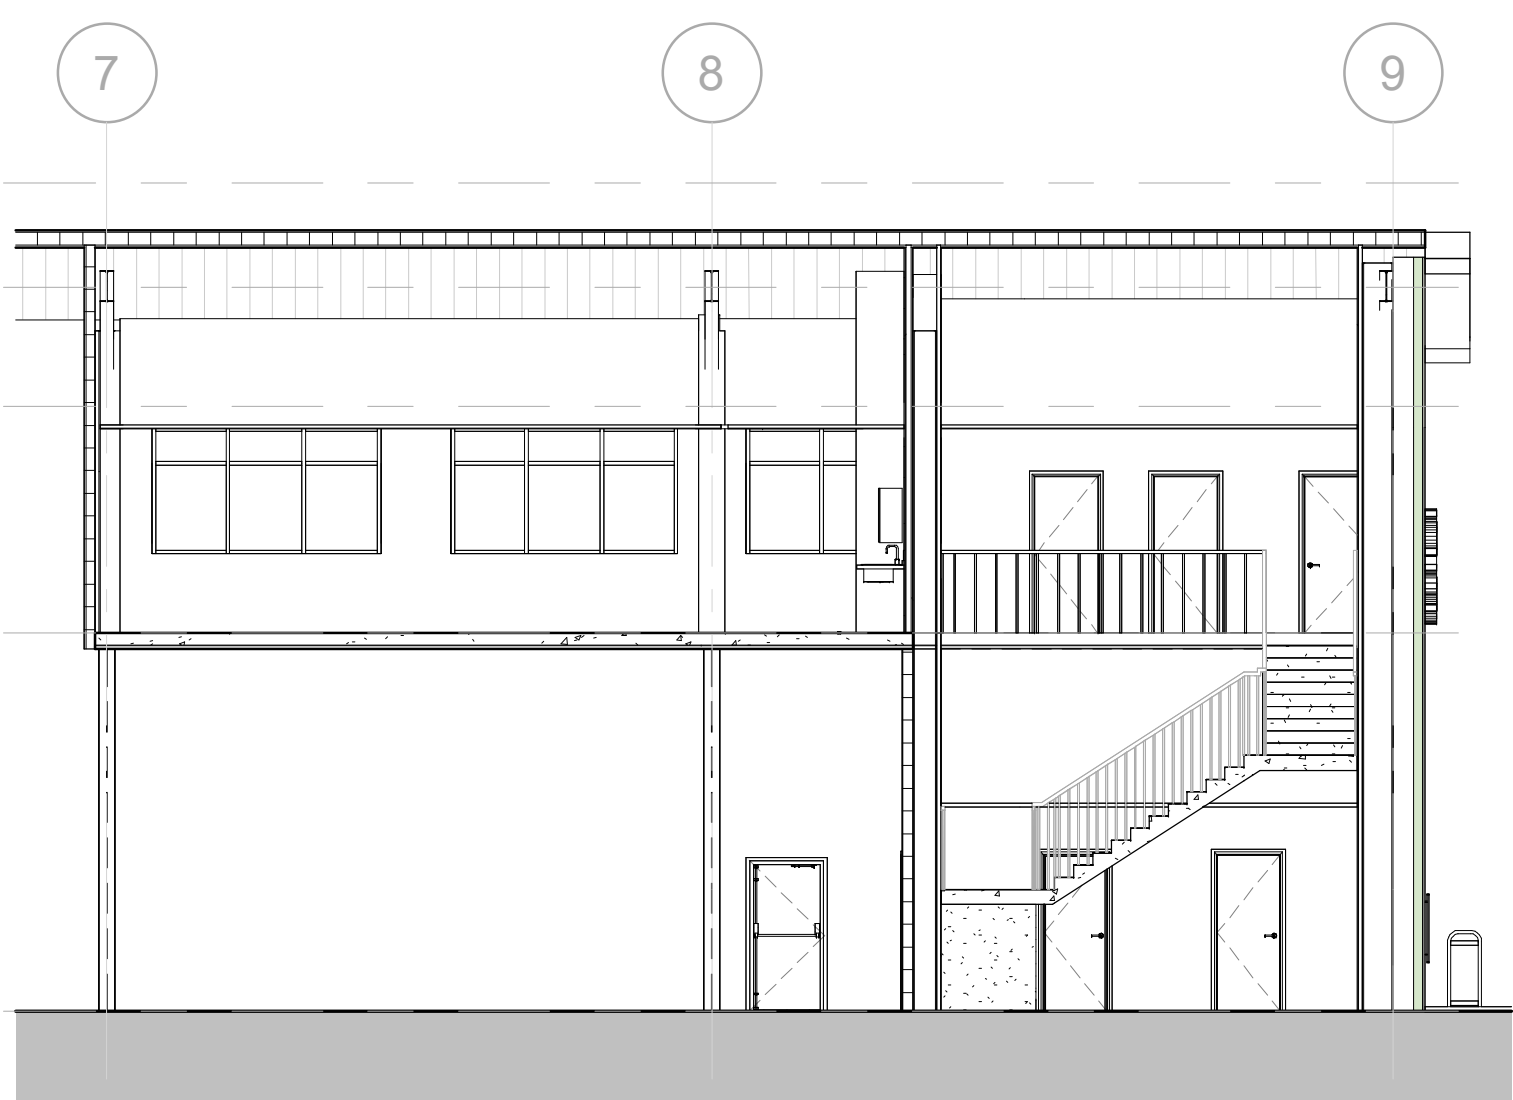

Office Section 1 East - South
1 : 100

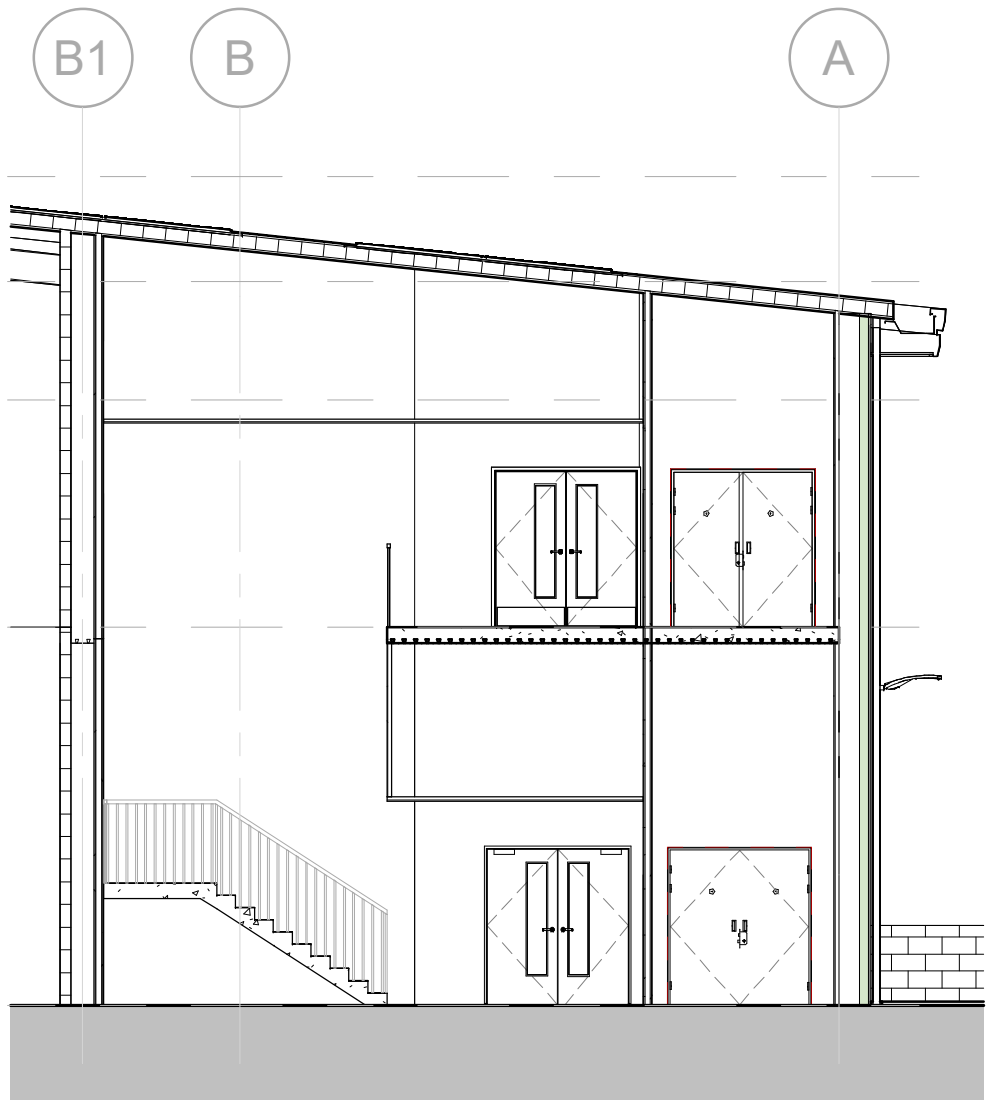

Office Section 2 North - West
1 : 100

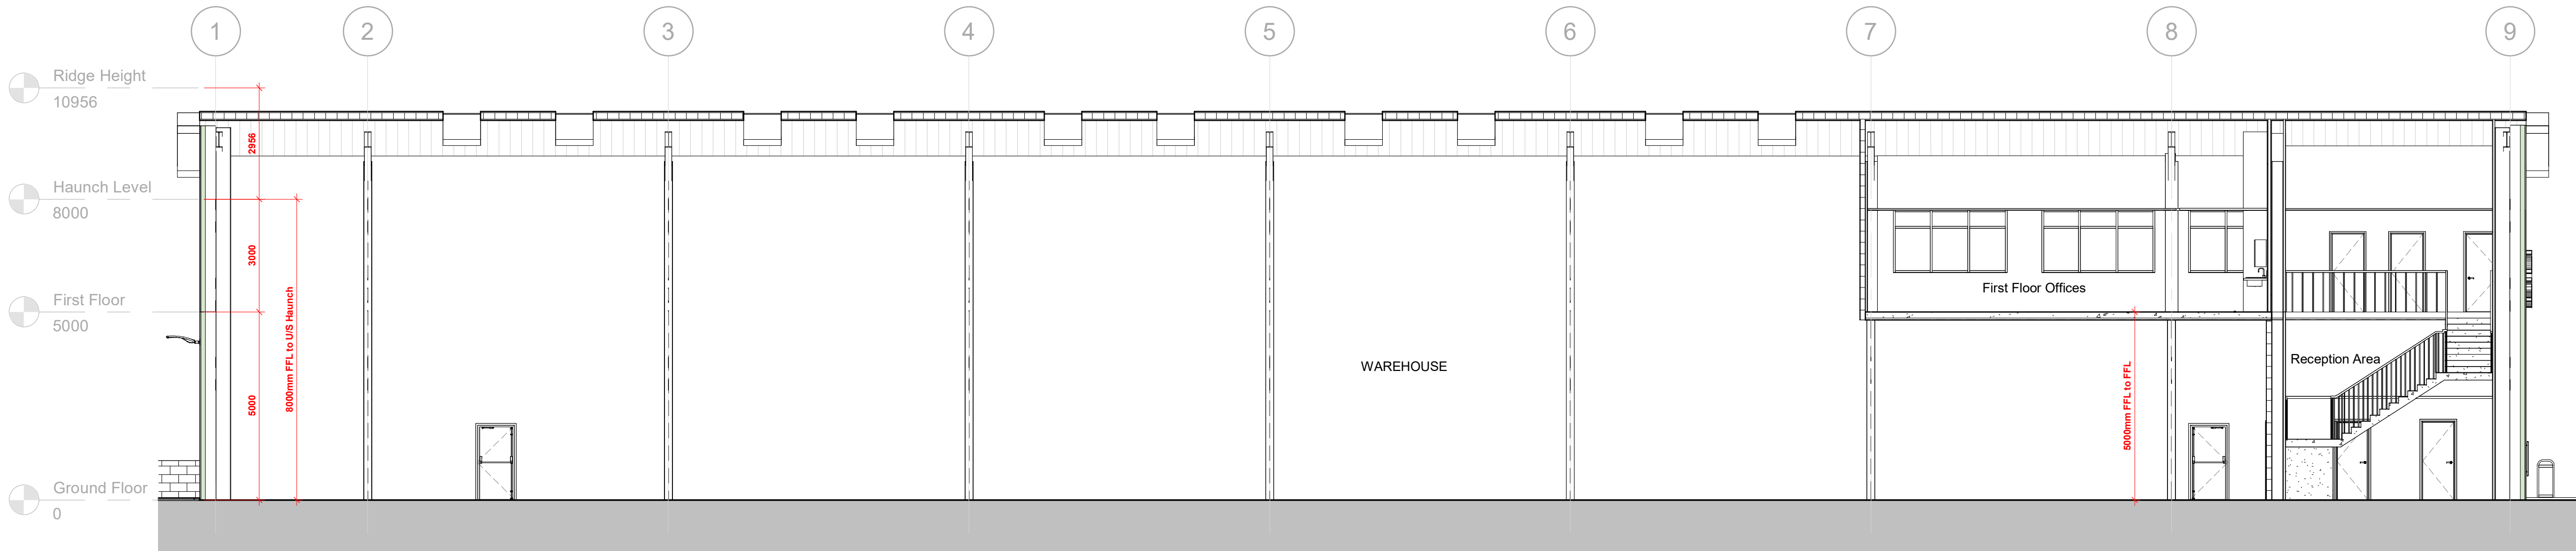

GA Section 1 East - South
1 : 100

P05: Reduced haunch height to 8m and updated dimensions.
Planning Issue. 18.10.2023 DM
P04: Added updated column sizes to SE Specification. 11.10.2023 DM
P03: Updated roof levels. 03.10.2023 JB
P02: Updated level notes, steel positions, added FFL. 02.10.2023 JB
P01: First Issue 28.09.2023 JB

Rev. Date/Checked

The Old Rectory Rectory Lane Milton Malsor
NORTHAMPTON NN7 3AQ
t: +44 (0)1604 858916 f: +44 (0)1604 859123
www.peter-haddon.com

Oxenwood Real Estate
Rhodes Business Park
Middleton, Manchester

Proposed Sections

Status PLANNING

Drawn JB Checked DM

Date SEPTEMBER

Project Number: 4694

Project Code Originator Zone Level Info Type Role Drg No. Revision

RBP- pHp-XX- XX- DR-A- 401- P05

Scale@ A1 1 : 100

Copyright reserved. Dimensions to be checked on site.
Discrepancies to be reported before proceeding.