



All dimensions are to be checked on site, any discrepancies are to be reported to the Architect before work commences. Do not scale from this drawing.

This drawing is to be read in conjunction with all relevant consultants and specialists drawings / documents, any discrepancies are to be reported to the Architect before the affected work commences.



All structural components shown are indicative only. Details / calculations of structural members are to be provided by the Structural Engineer.

This drawing is copyright.

A	First Issue	03/11/2020
B	General Corrections	11/11/2020
C	Amendments following planner's comments on 04/08/2021	03/11/2020
D	Amendments following planner's comments on 08/10/2021	20/10/2021
E	Amendments in preparation for Full Planning Submission requested by client on 27/01/2023	30/01/2023
F	Amendments on second bedrooms sizes following planner's comments on 12/09/2024	16/09/2024
G	Amendments following planner's comments on 20/09/2024	30/09/2024
H	Amendments following Sustainability Consultant's comments on 14/10/2024	14/10/2024
J	Amendments on Kitchen layout for Apartment 5, 11, 17 & 23 for clarity	15/10/2024
K	Amendments following Sustainability Consultant's comments on 15/10/2024	15/10/2024

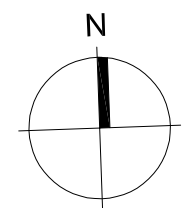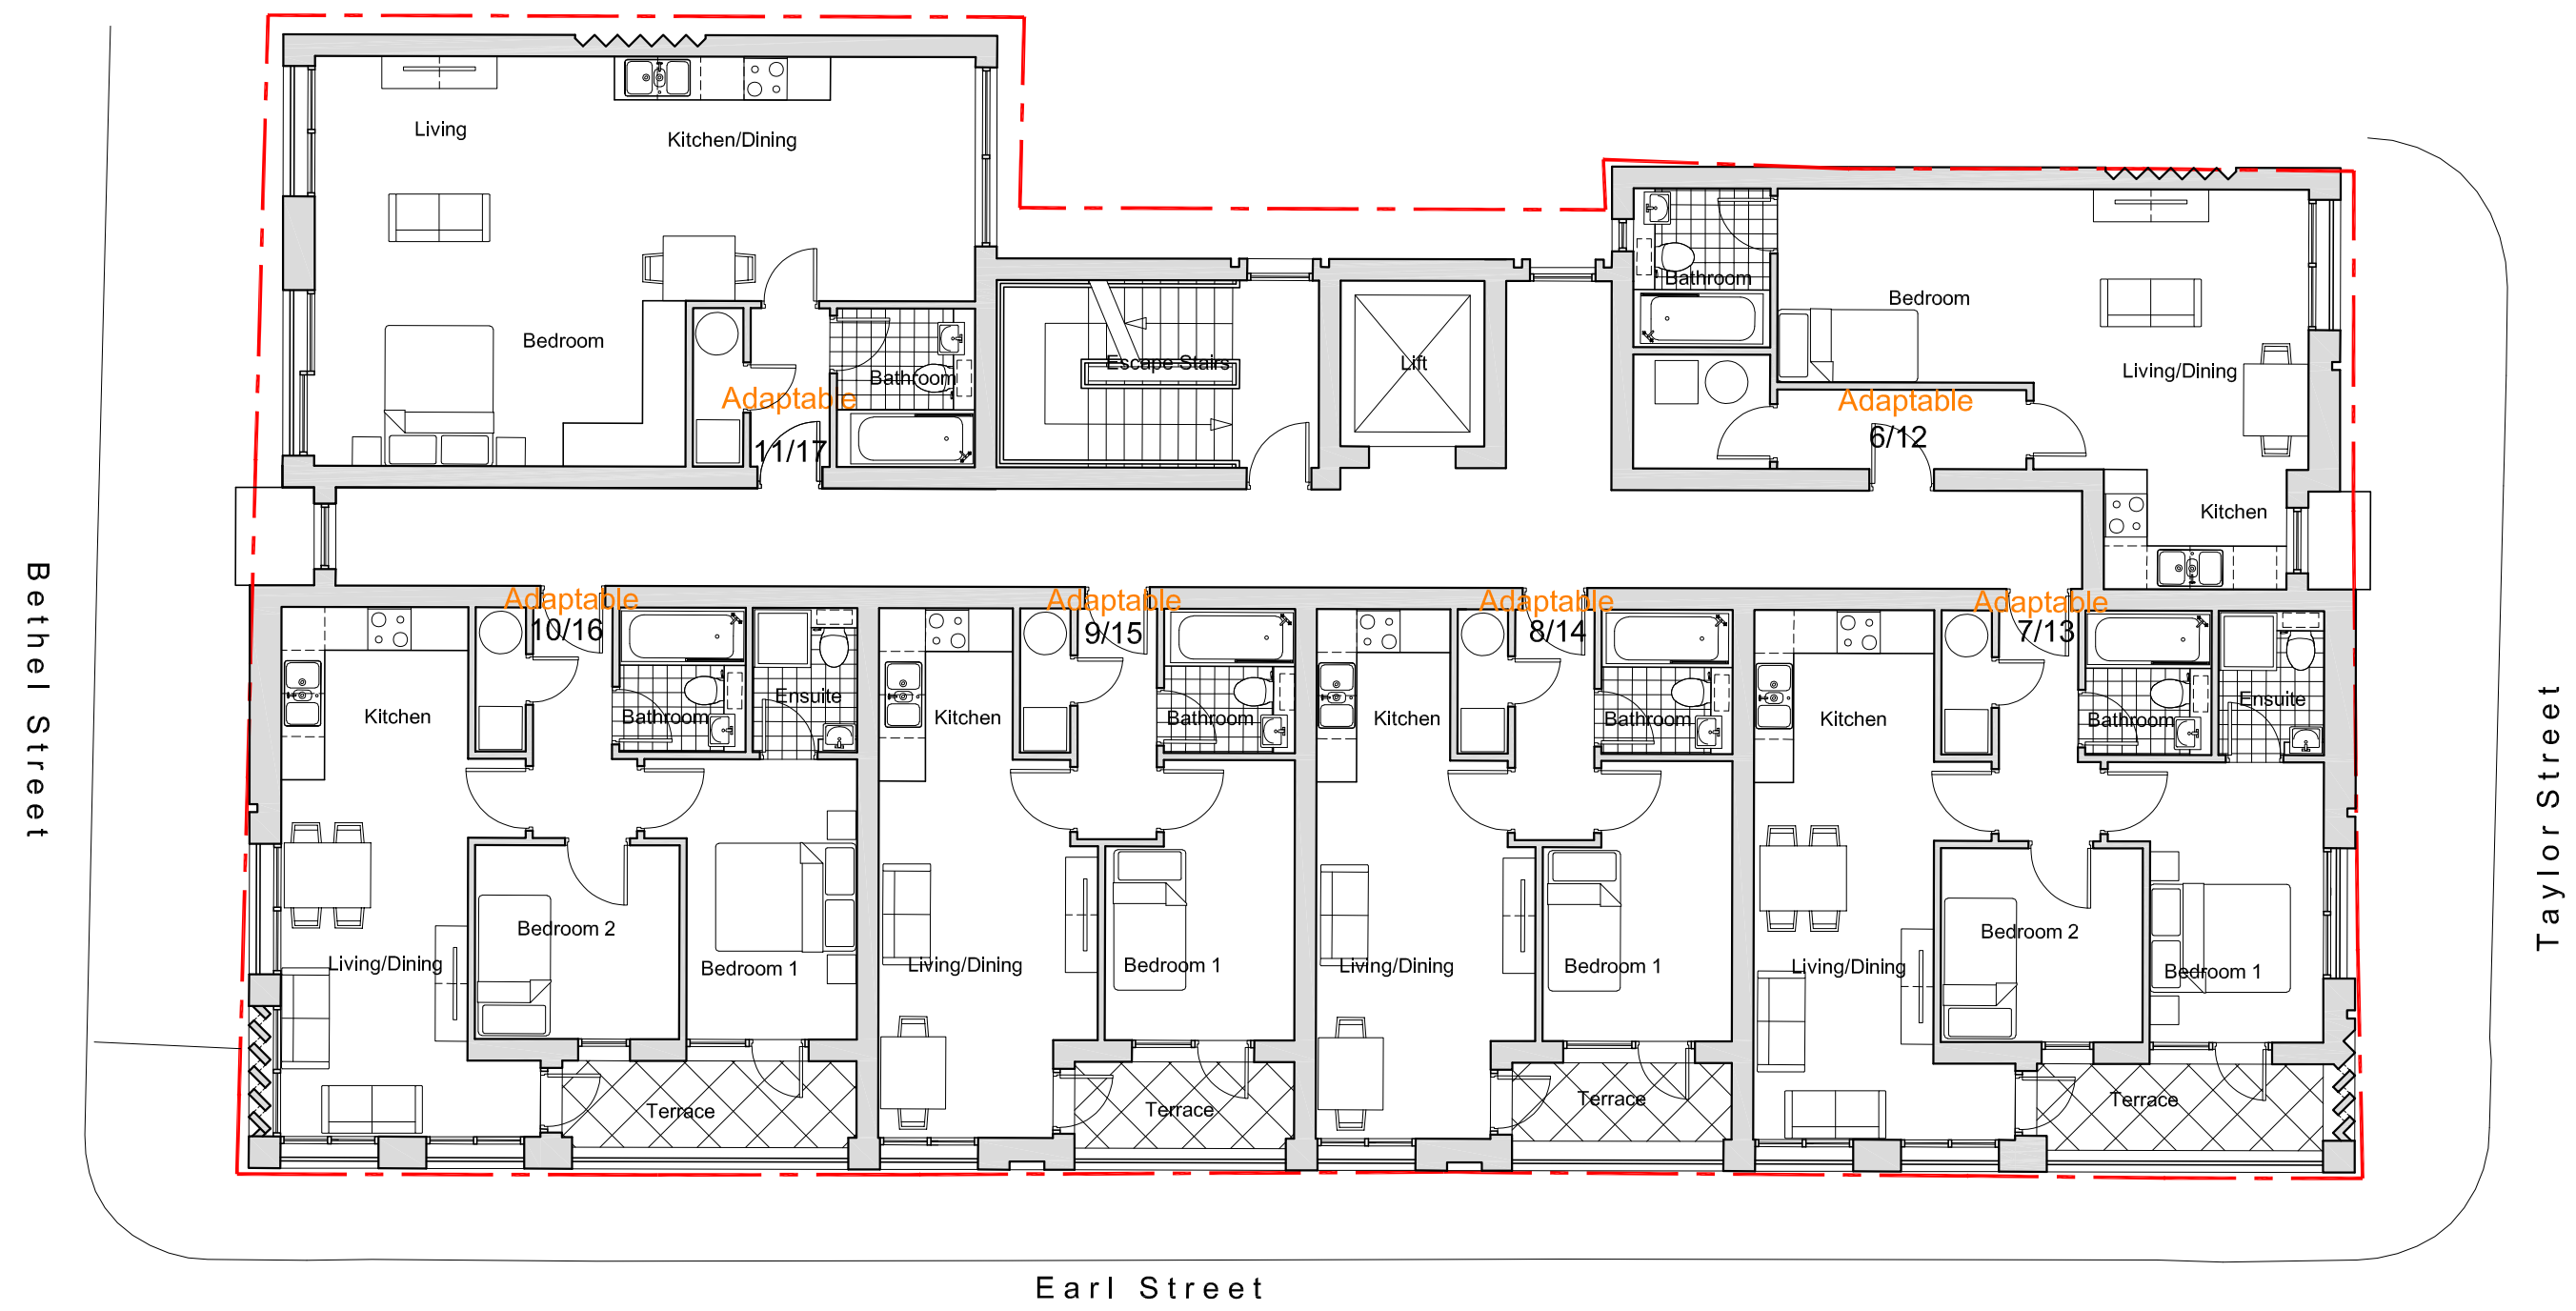

Proposed Typical 1/F & 2/F Plans 1:100

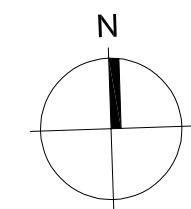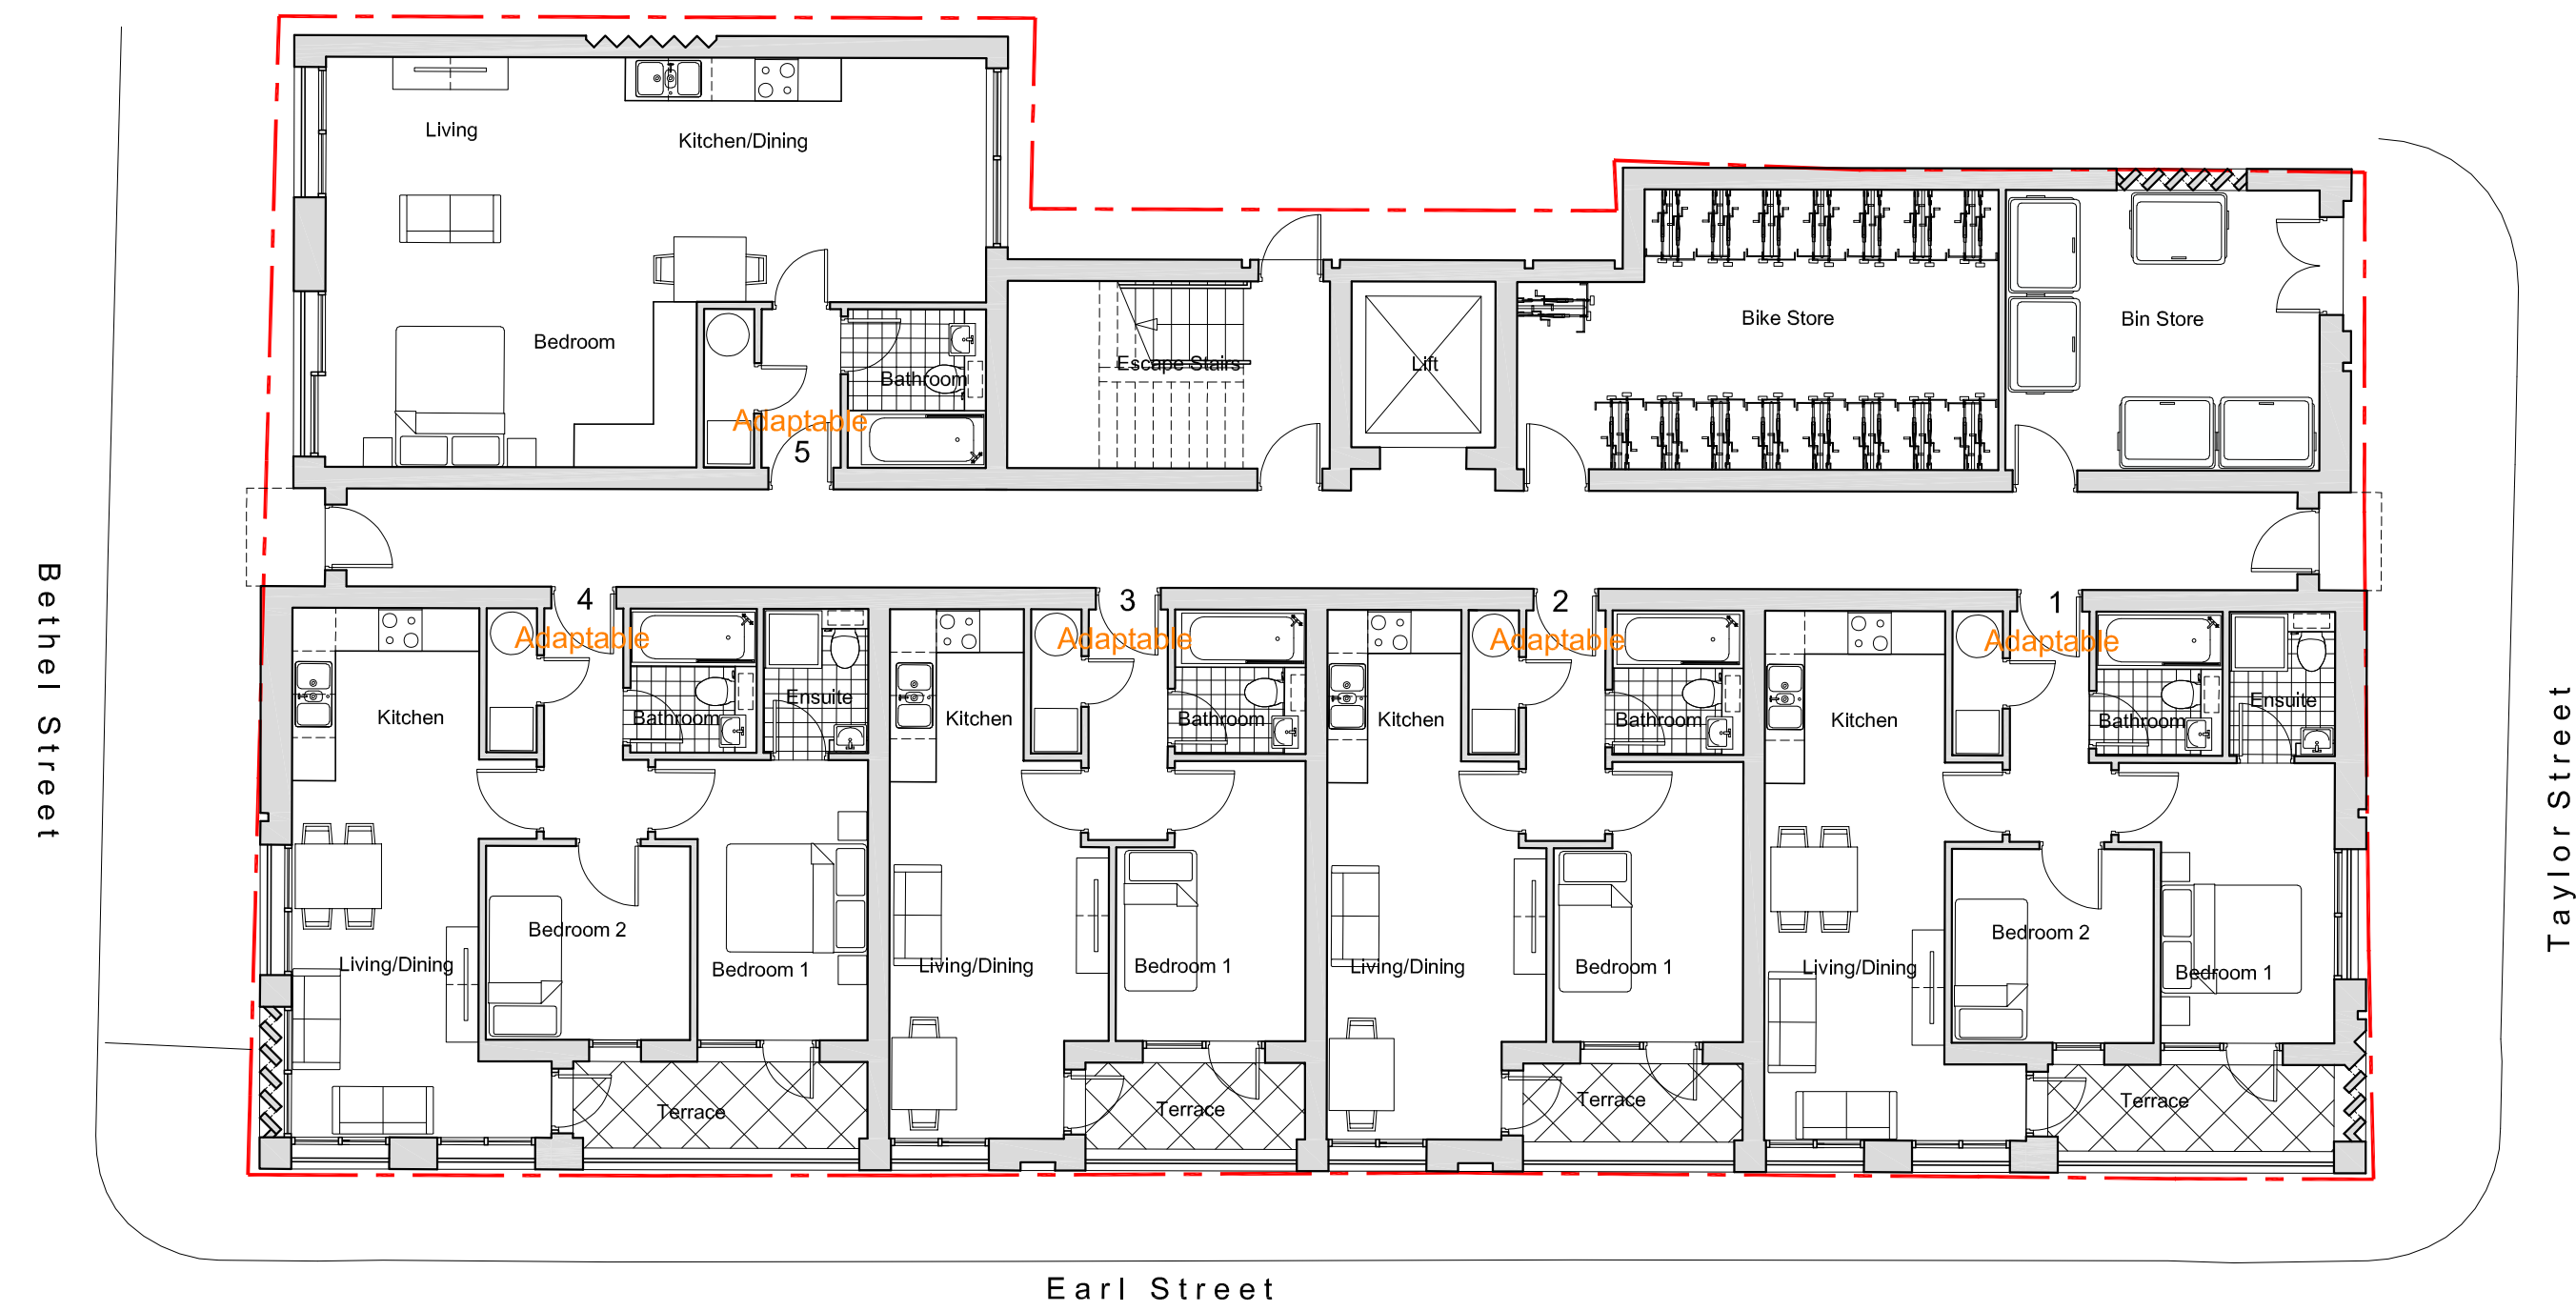

Proposed GF Plan 1:100

Scale Bar 1:100

0 5 10m

T+A Tang & Associates Ltd
Chartered Architects

Tel : 0161 877 9587
e-mail: barrytang@tangassociates.co.uk
Entrance W1, 1/F, Westwood House,
Greenwood Business Centre,
Manchester, M5 4GL, UK

Client:

Mr. Agron Elezi

Project:

Earl Street, Heywood

Drawing Title:

Proposed G/F and typical 1/F and 2/F Plans

Scale:

1:100 @ A1

Date:

November 2020

Drawing No:

8435/311

Revision:

K