F14b

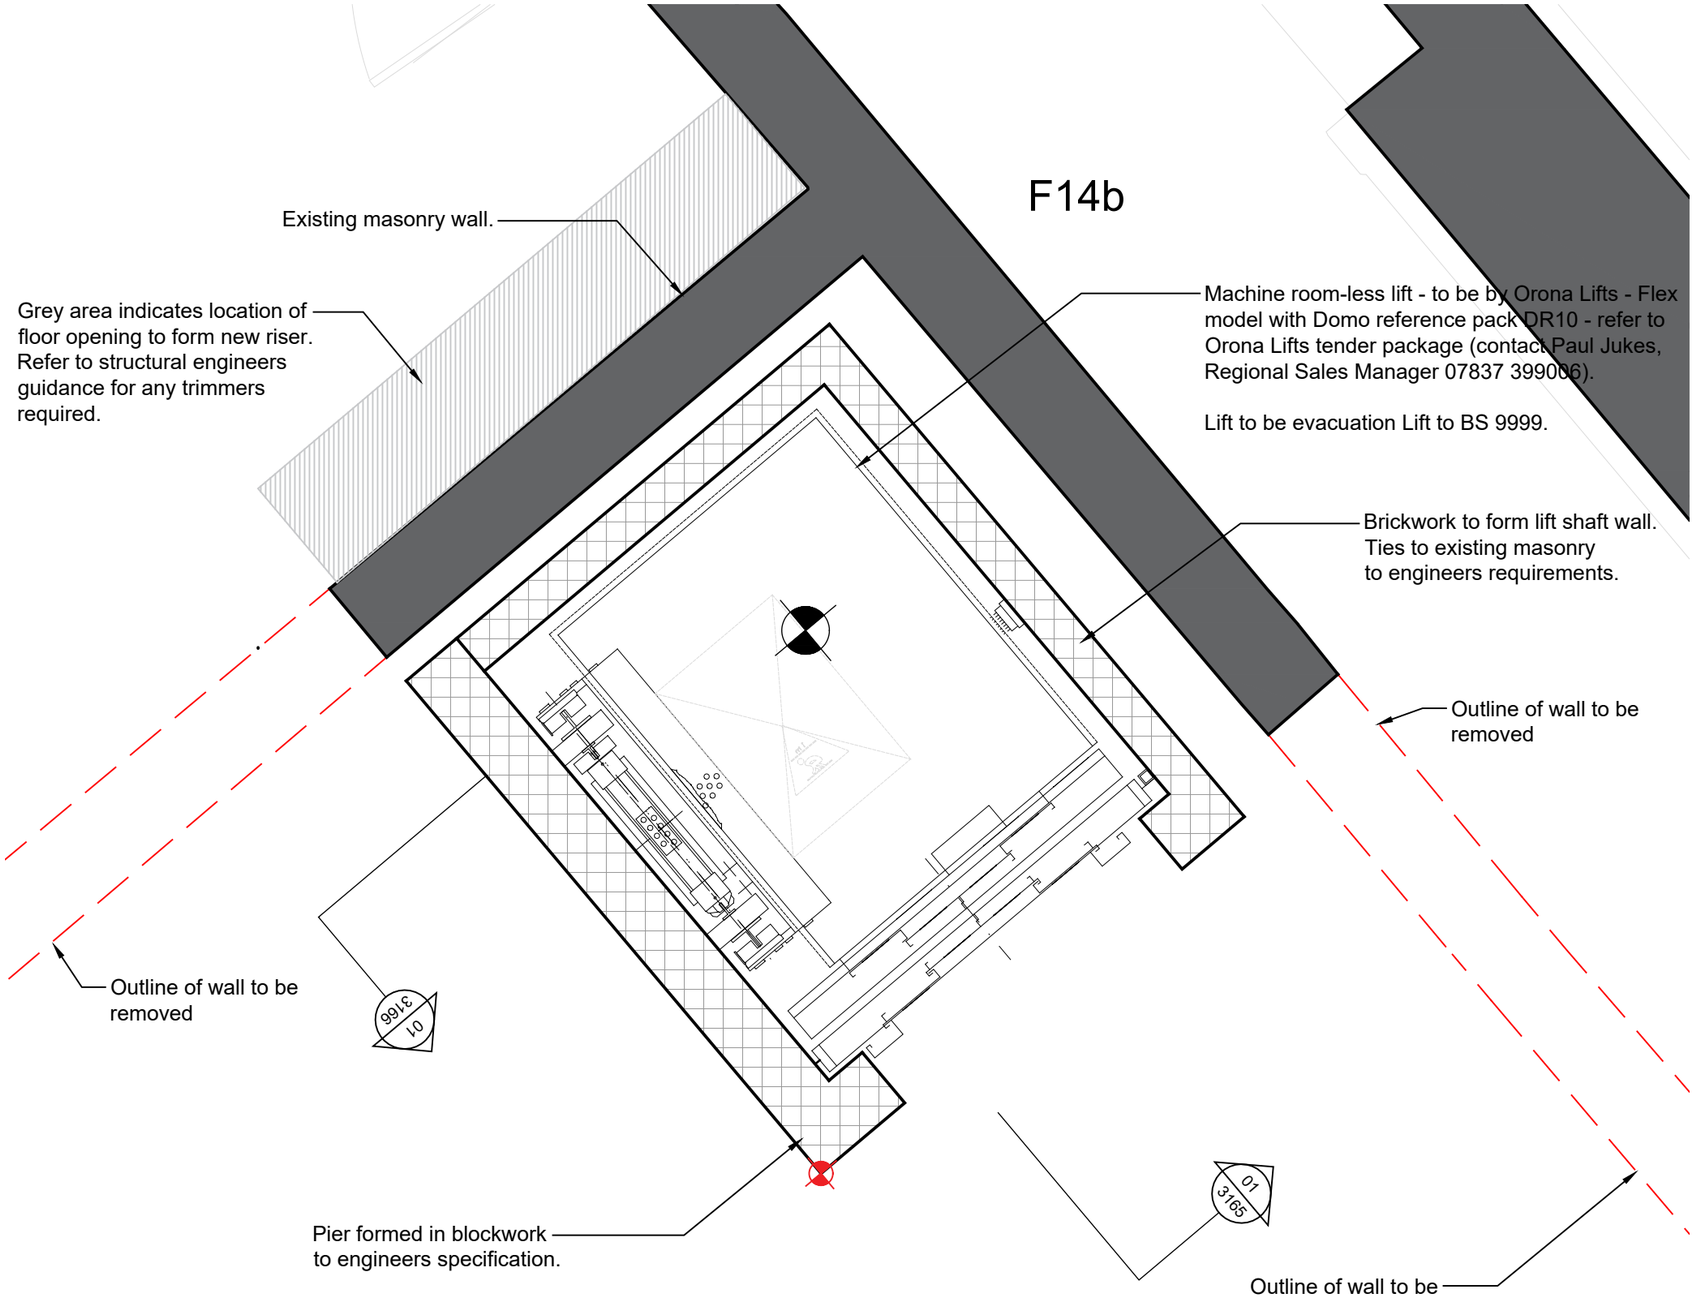

F14c

KEY: General Notes

The lift shaft must be set out as per the drawings on. If for any reason the dimensions do not match that which is discovered on site, or there is any uncertainty over the setting out please contact the Architect for clarity.

This drawing provides setting out information for the lift shaft. For guidance on the on the specification or the blocks and brickwork, and any abutment fixings or reinforcement please refer to the structural information by Price and Myers.

KEY:

- Brickwork to Engineers spec
- Blockwork wall of varying thickness - Refer to drawing for size and Engineers drawings for specification.
- Existing Structure
- Existing Structure to be removed

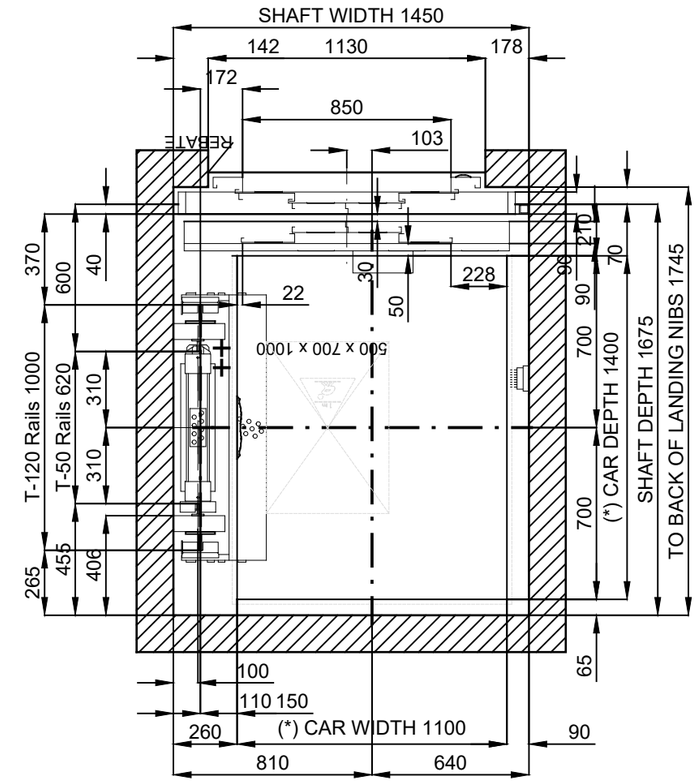

01 / 3163 Plan- lift shaft- first floor level - proposed
1:20 @ A3

02 / 3160 Lift Carriage Fixing Requirements
1:25 @ A3

0 200 400 1000
Scale 1:20 mm

Notes

1. Any dwg format drawing is to be read in conjunction with and at the scale of the accompanying pdf.
2. Where colours other than black or grey are used, the drawing must be plotted in colour.
3. For status 'C' (Construction) drawings all dimensions are to be checked on site by the contractor, scaling is for Local Authority purposes only.
4. Unless otherwise indicated, all dimensions are in millimeters.
5. All information on this drawing is to be read in conjunction with the relevant Donald Insall Associates specification and trade contractors' drawings and information by specialists.
6. In the event of any discrepancy, please contact us immediately.
7. This drawing may contain survey information by others and is to be used solely for the purposes for which it was issued.
8. These are uncontrolled documents issued for information purposes only. If you have any queries regarding the drawings, please contact DIA immediately.
9. Please note DIA cannot be held responsible for any errors arising from changes made to an uncontrolled dwg file.

Status codes

S0	Work in Progress	**D1**	Suitable for Costing
S1	Suitable for Co-ordination	**D2**	Suitable for Tender
S2	Suitable for Information	**D3**	Suitable for Contractor Design
S3	Suitable for Review & Comment	**D4**	Suitable for Manufacture/Procurement
S4	Suitable for Stage Approval		

A1,A2,A3, An etc. Approved and accepted as stage complete
B1,B2,B3, Bn etc. Partially signed off: with minor comments from the Client
CR Construction Record

Rev	Date	Dwn	Auth	Revision
P05	24-09-2024	CZS	DAC	For Listed Building Consent updates - alterations to lift details and addition of riser 3.
C01	16-10-2023	AF	AF	Issued for Construction
P04	26-09-2023	CZS		Value Engineering
P03	22-06-23	CZS	ARF	For Building Control
P02	05-06-2023	CZS	ARF	For Planning & LBC
P01	24-02-2023	SXG	ARF	Issued for stage 4 costing

Donald Insall Associates
Chartered Architects and Historic Building Consultants
Bridgegate House, 5 Bridge Place, Chester CH1 1SA
(+44) 01244 350 063
chester@insall-architects.co.uk

Rochdale Town Hall
for Rochdale Development Agency

Scale A3@ 20 | Status S4 | Purpose of issue Consents

Phase Three
LiftShaft - First Floor - Proposed

File Name RTH.06 - DIA - XX - 20 - DR - A - 3163 | P05
Project Originator Volume Level Type Role Number Revision

© 2019 DONALD INSALL ASSOCIATES LTD