AS EXISTING

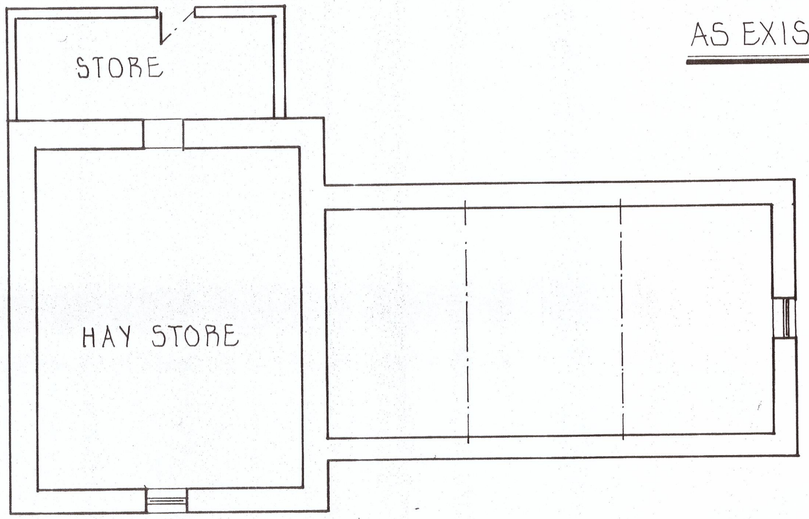

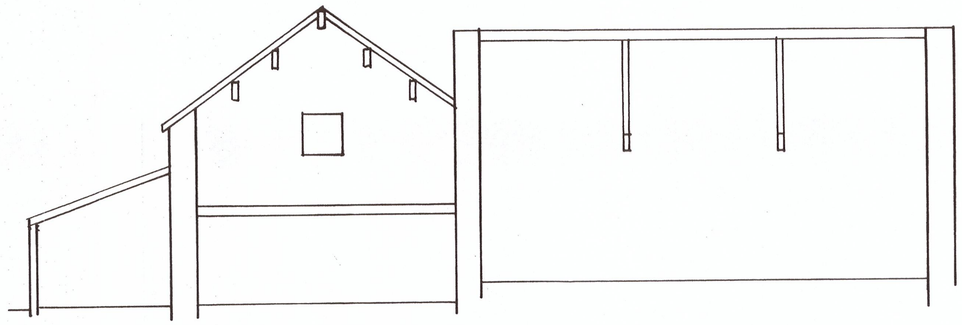

CROSS SECTION: B-B.

FIRST FLOOR PLAN

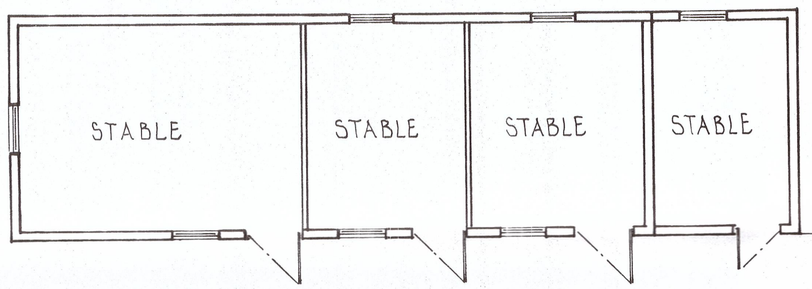

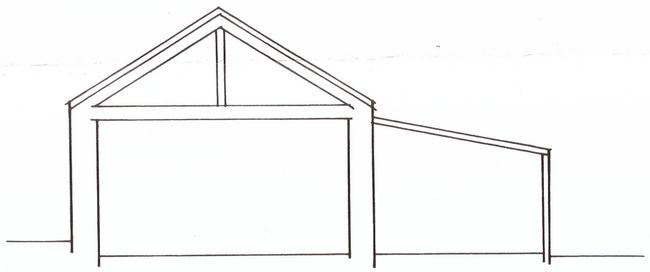

CROSS SECTION A-A

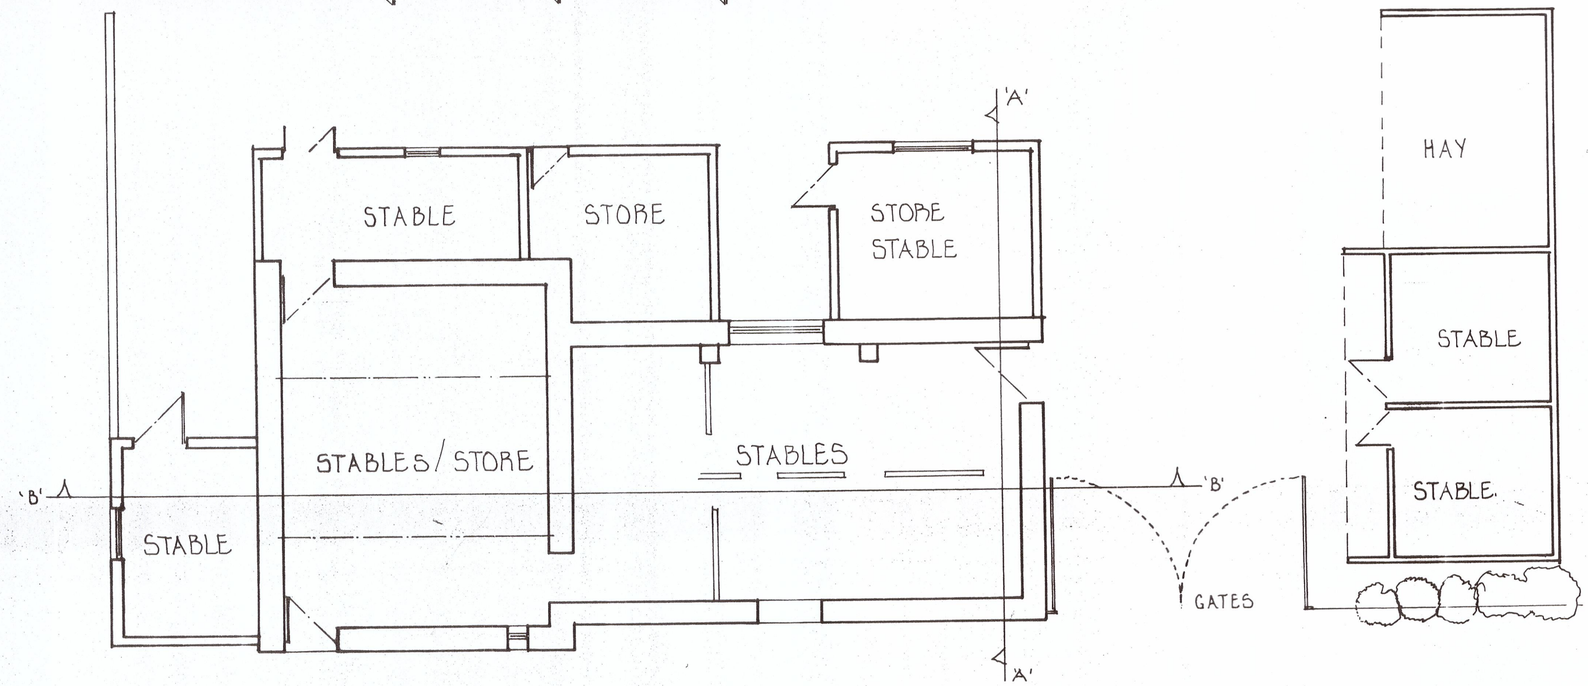

GROUND FLOOR PLAN

CLIENT BARBARA TAYLOR 01706345266

PROJECT BARN CONVERSION.

LOCATION MOORGATE EAST FARM
ROCHDALE OL16 4QL

S. INGRAM & ASSOCIATES
Building Surveyors & Design Consultants
CIVIC TRUST AWARD 2002 - COMMENDATION FOR GOOD DESIGN

DESIGN STUDIO
HEIGHTS LANE
HEIGHTS DELPH
OLDHAM OL3 5TU

Telephone: 0145 787 6500
Mobile: 07753 834 352

SCALES: 1:100

DRAWN BY: S. INGRAM A.B.Eng.M.R.S.H.

DATE: NOVEMBER 2015

DRAWING No. 88 'A'