


PROJECT
Hardfield House
SITE ADDRESS
Bowling Green Street
Heywood
OL10 1DJ


DRAWING
Site Location Plan
PROJECT NO.
03722
DWG NO.
E-100
REV NO.
P1
SCALE @ A3
1:500
DRAWN BY
AS
CHECKED BY
NSC

P L A N N I N G


REV	DESCRIPTION	INTL	CHK	DATE
P1	Location plan 1:1250 added	Ads	-	09.22

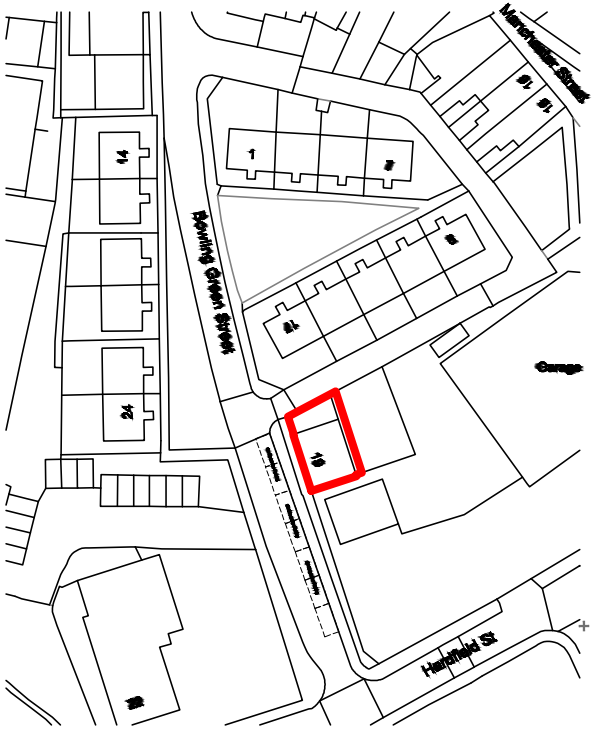

Location plan scale 1:1250

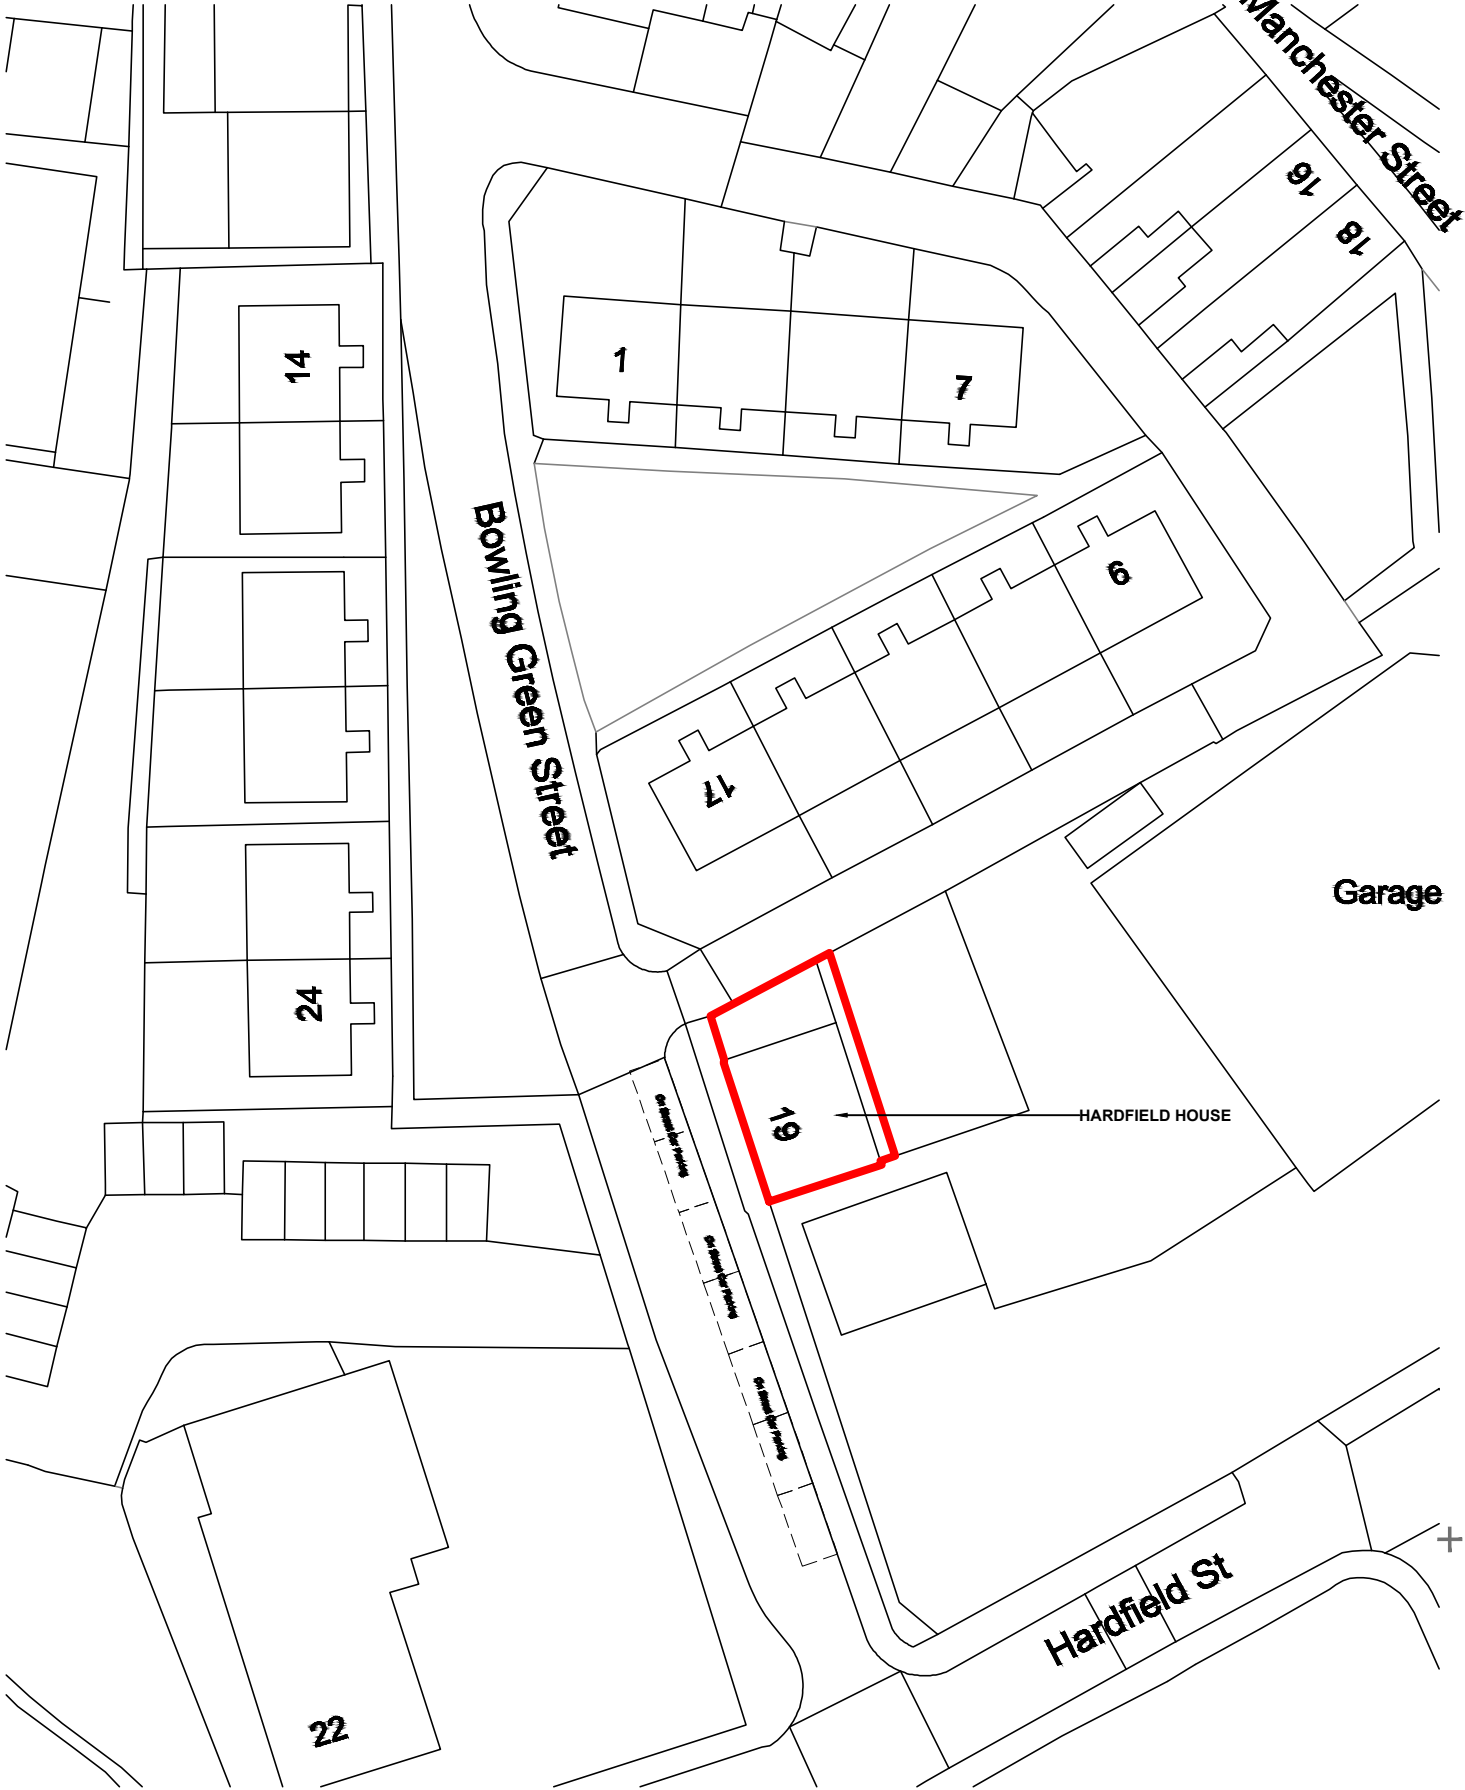

Location plan scale 1:500

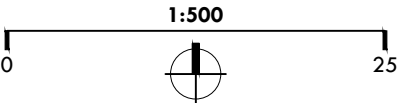

nc architecture
The Island, St. Ann's Parade,
Wilmslow, Cheshire SK9 1HG

T: 01625 536 767
E: info@ncarchitecture.com
W: www.ncarchitecture.com

RIBA
Chartered Practice
Architects
Registration
Board