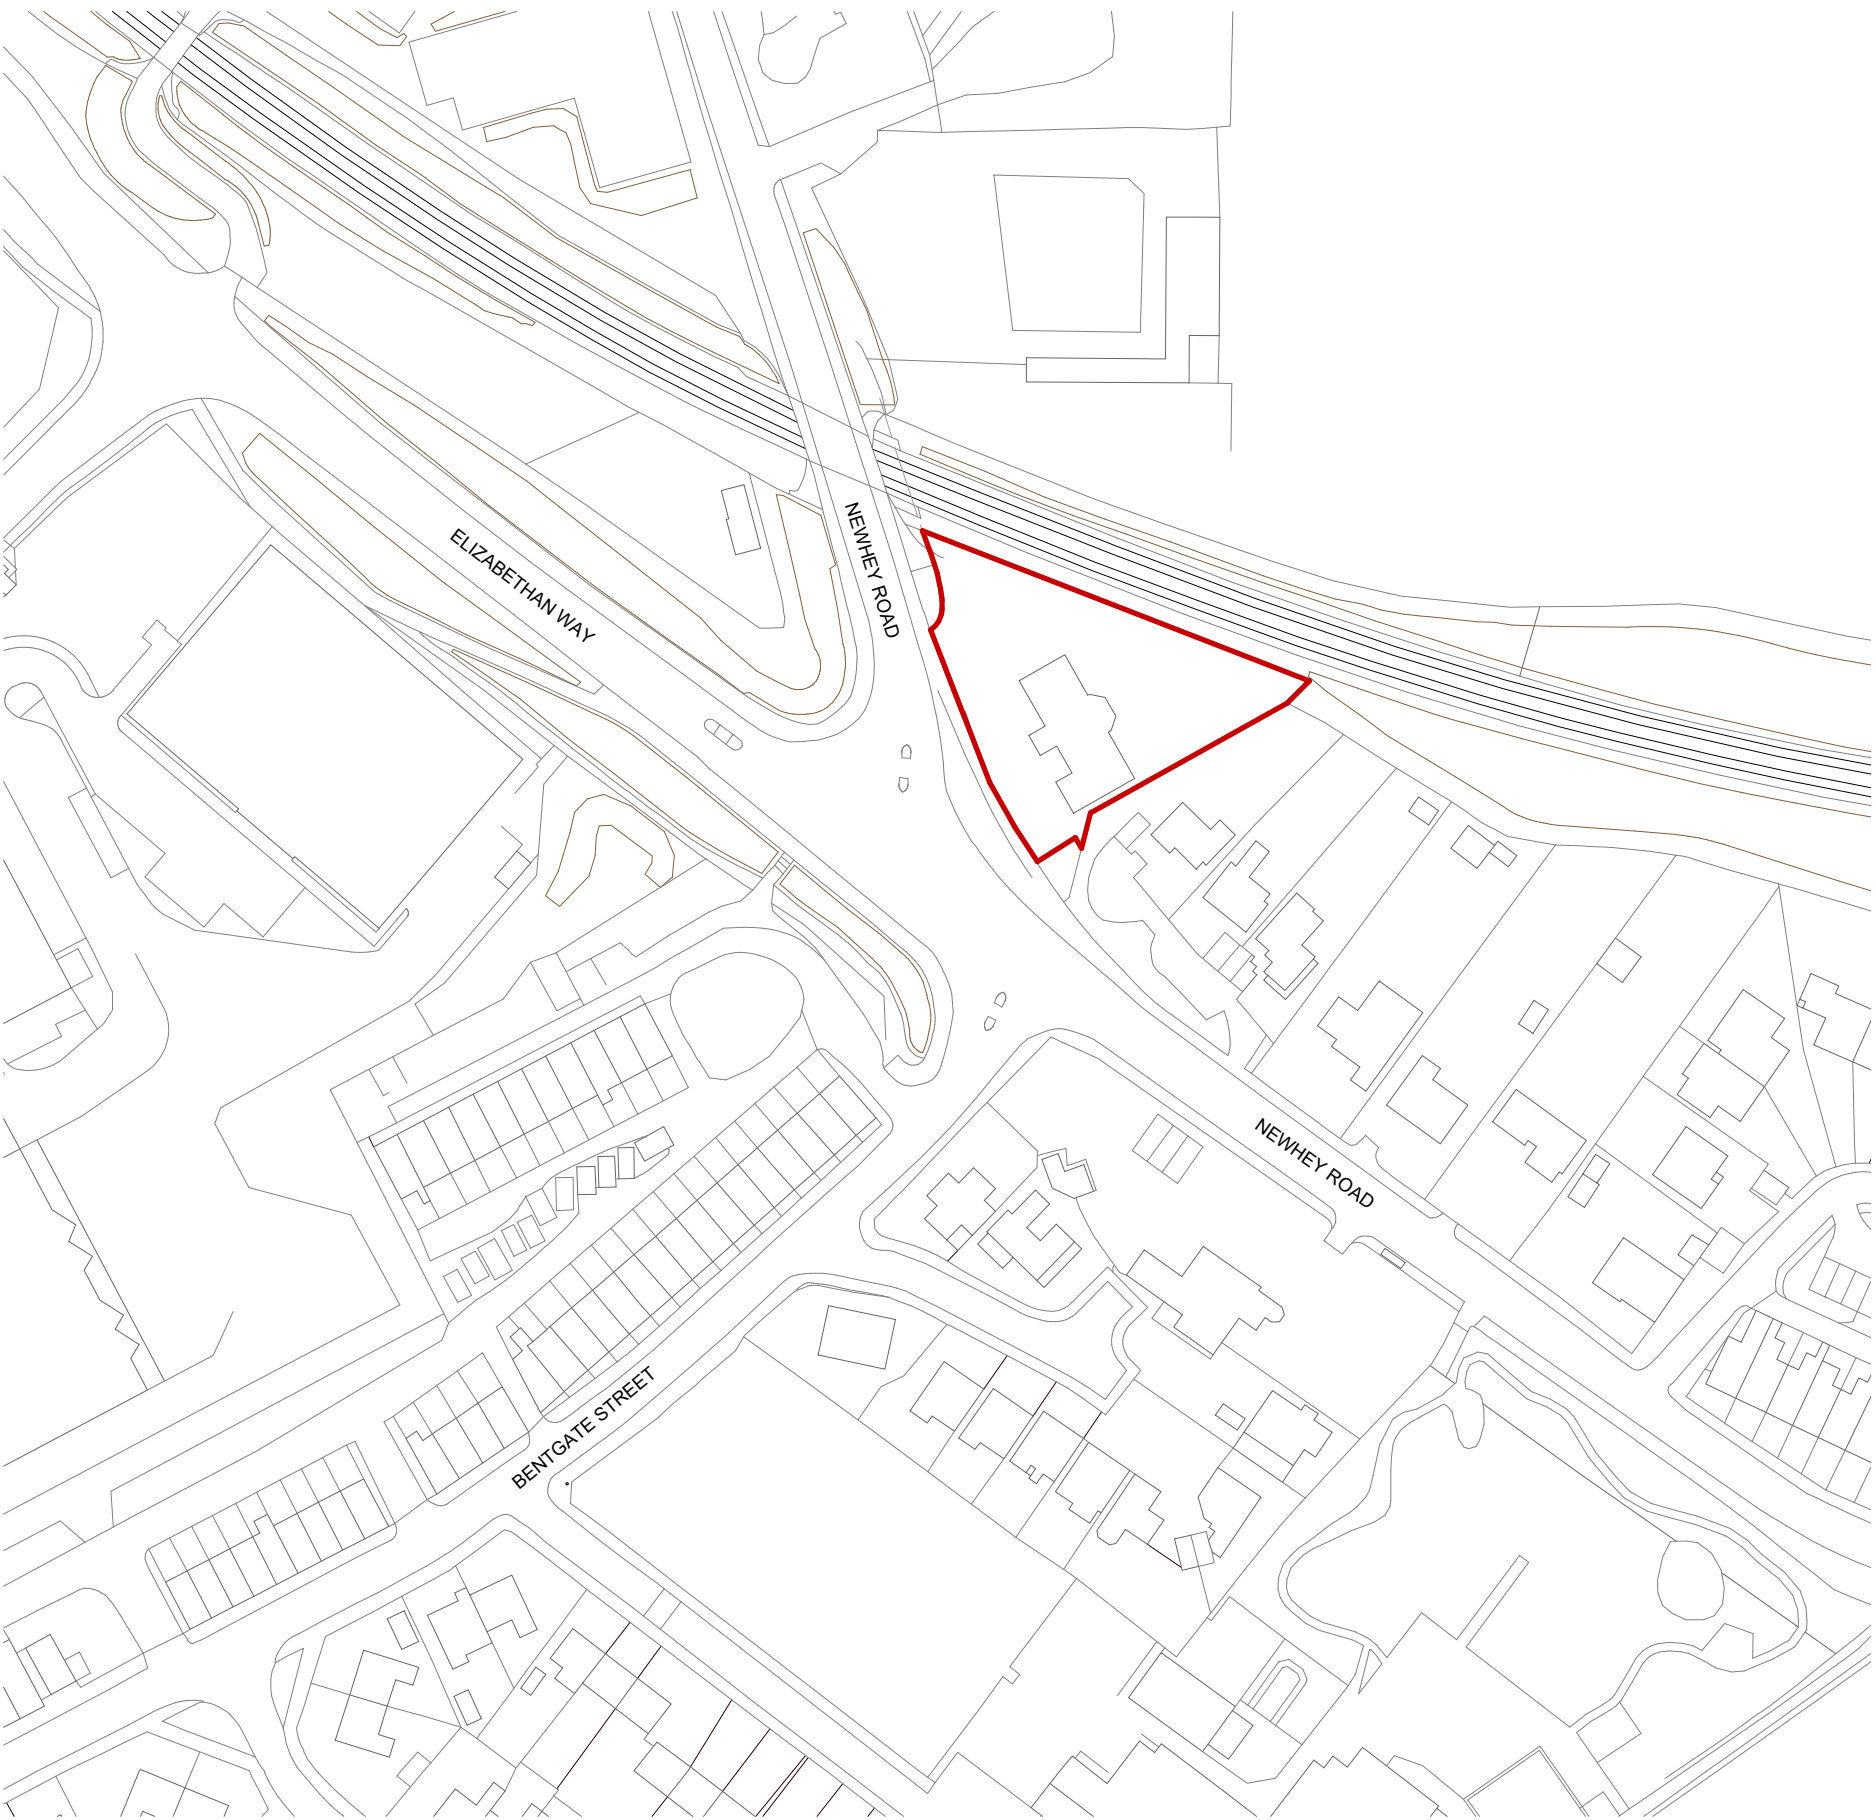


Revisions:

--

SITE OS


: ALL INFORMATION REMAINS COPYRIGHT OF PH PARTNERSHIP :

: DO NOT SCALE - ALL DIMENSIONS TO BE VERIFIED ON SITE :



P H P a r t n e r s h i p

10 Lumley Court, Drum Industrial Est. Chester-Le-Street, DH2 1AN
Tel: 0191 4109838 Email: Author @phparchitects.co.uk
Fax: 0191 4100537 Web: www.phparchitects.co.uk

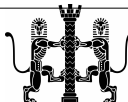

Client
D. Smith

Project
Accessible Adaption & Extension

Address
**179 Newhey Road, Newhey, Rochdale,
OL16 3SA**

Scales	Date
1 : 1250 @A3	08/05/24

Drawing Title
Location Plan

Drawing No. 9390 - 06	Revision
---------------------------------	----------