



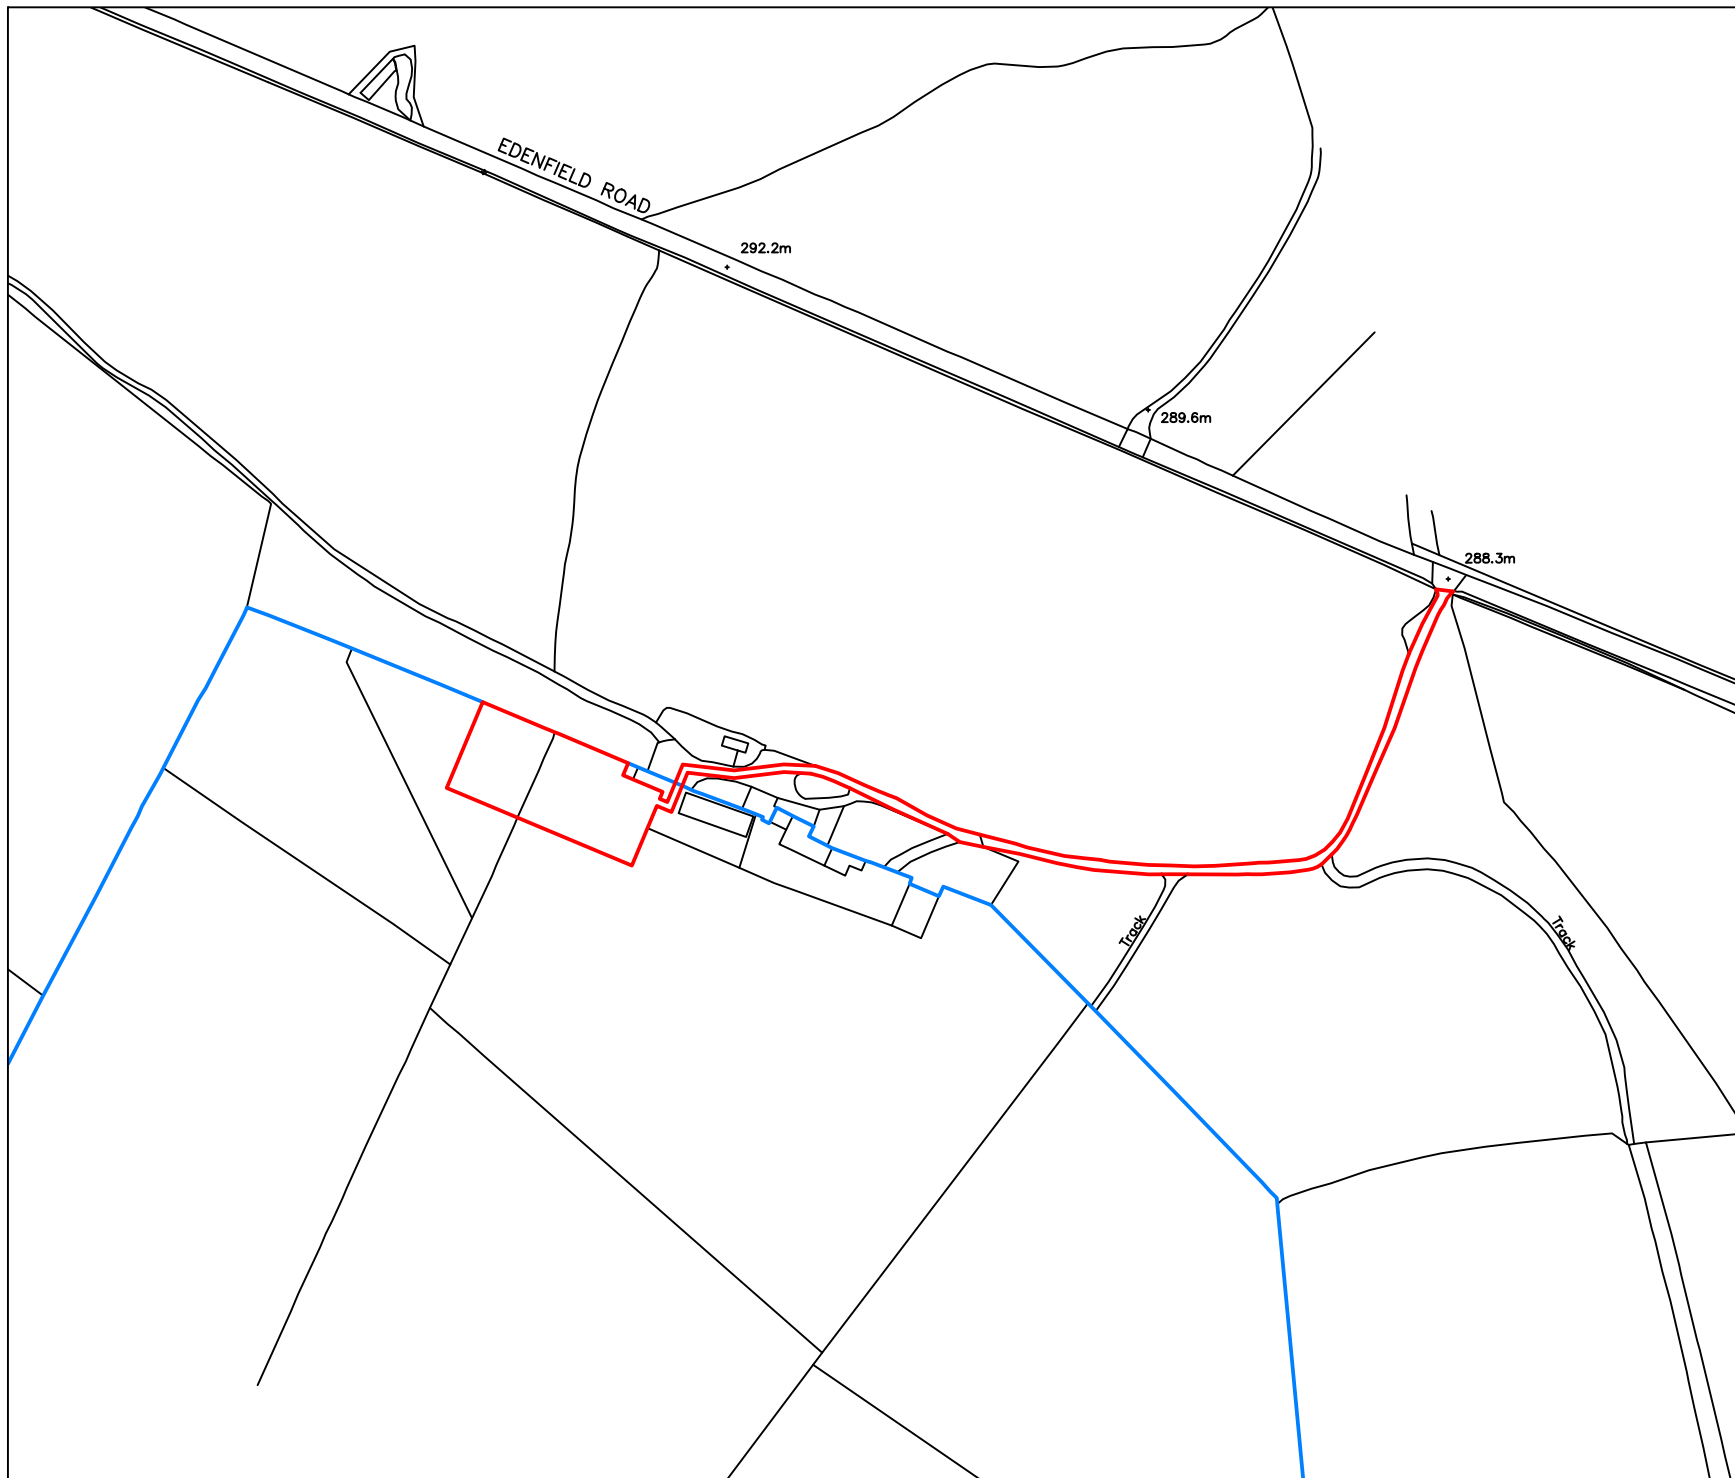

WBW Surveyors Ltd
Skipton Auction Mart
Gargrave Road
Skipton, BD23 1UD

T: 01756 692900
F: 01756 692901
E: info@wbwsurveyors.co.uk

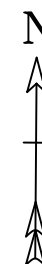

Dwg No.: TS432-2

Revision:

Client: E Metcalfe

Address: Rough Lee Farm,
Norden, Rochdale OL12 7TY

Project: Riding Arena

Title: Site Location Plan

Date: 16 March 2023

Drawn by: T Simpkins

