
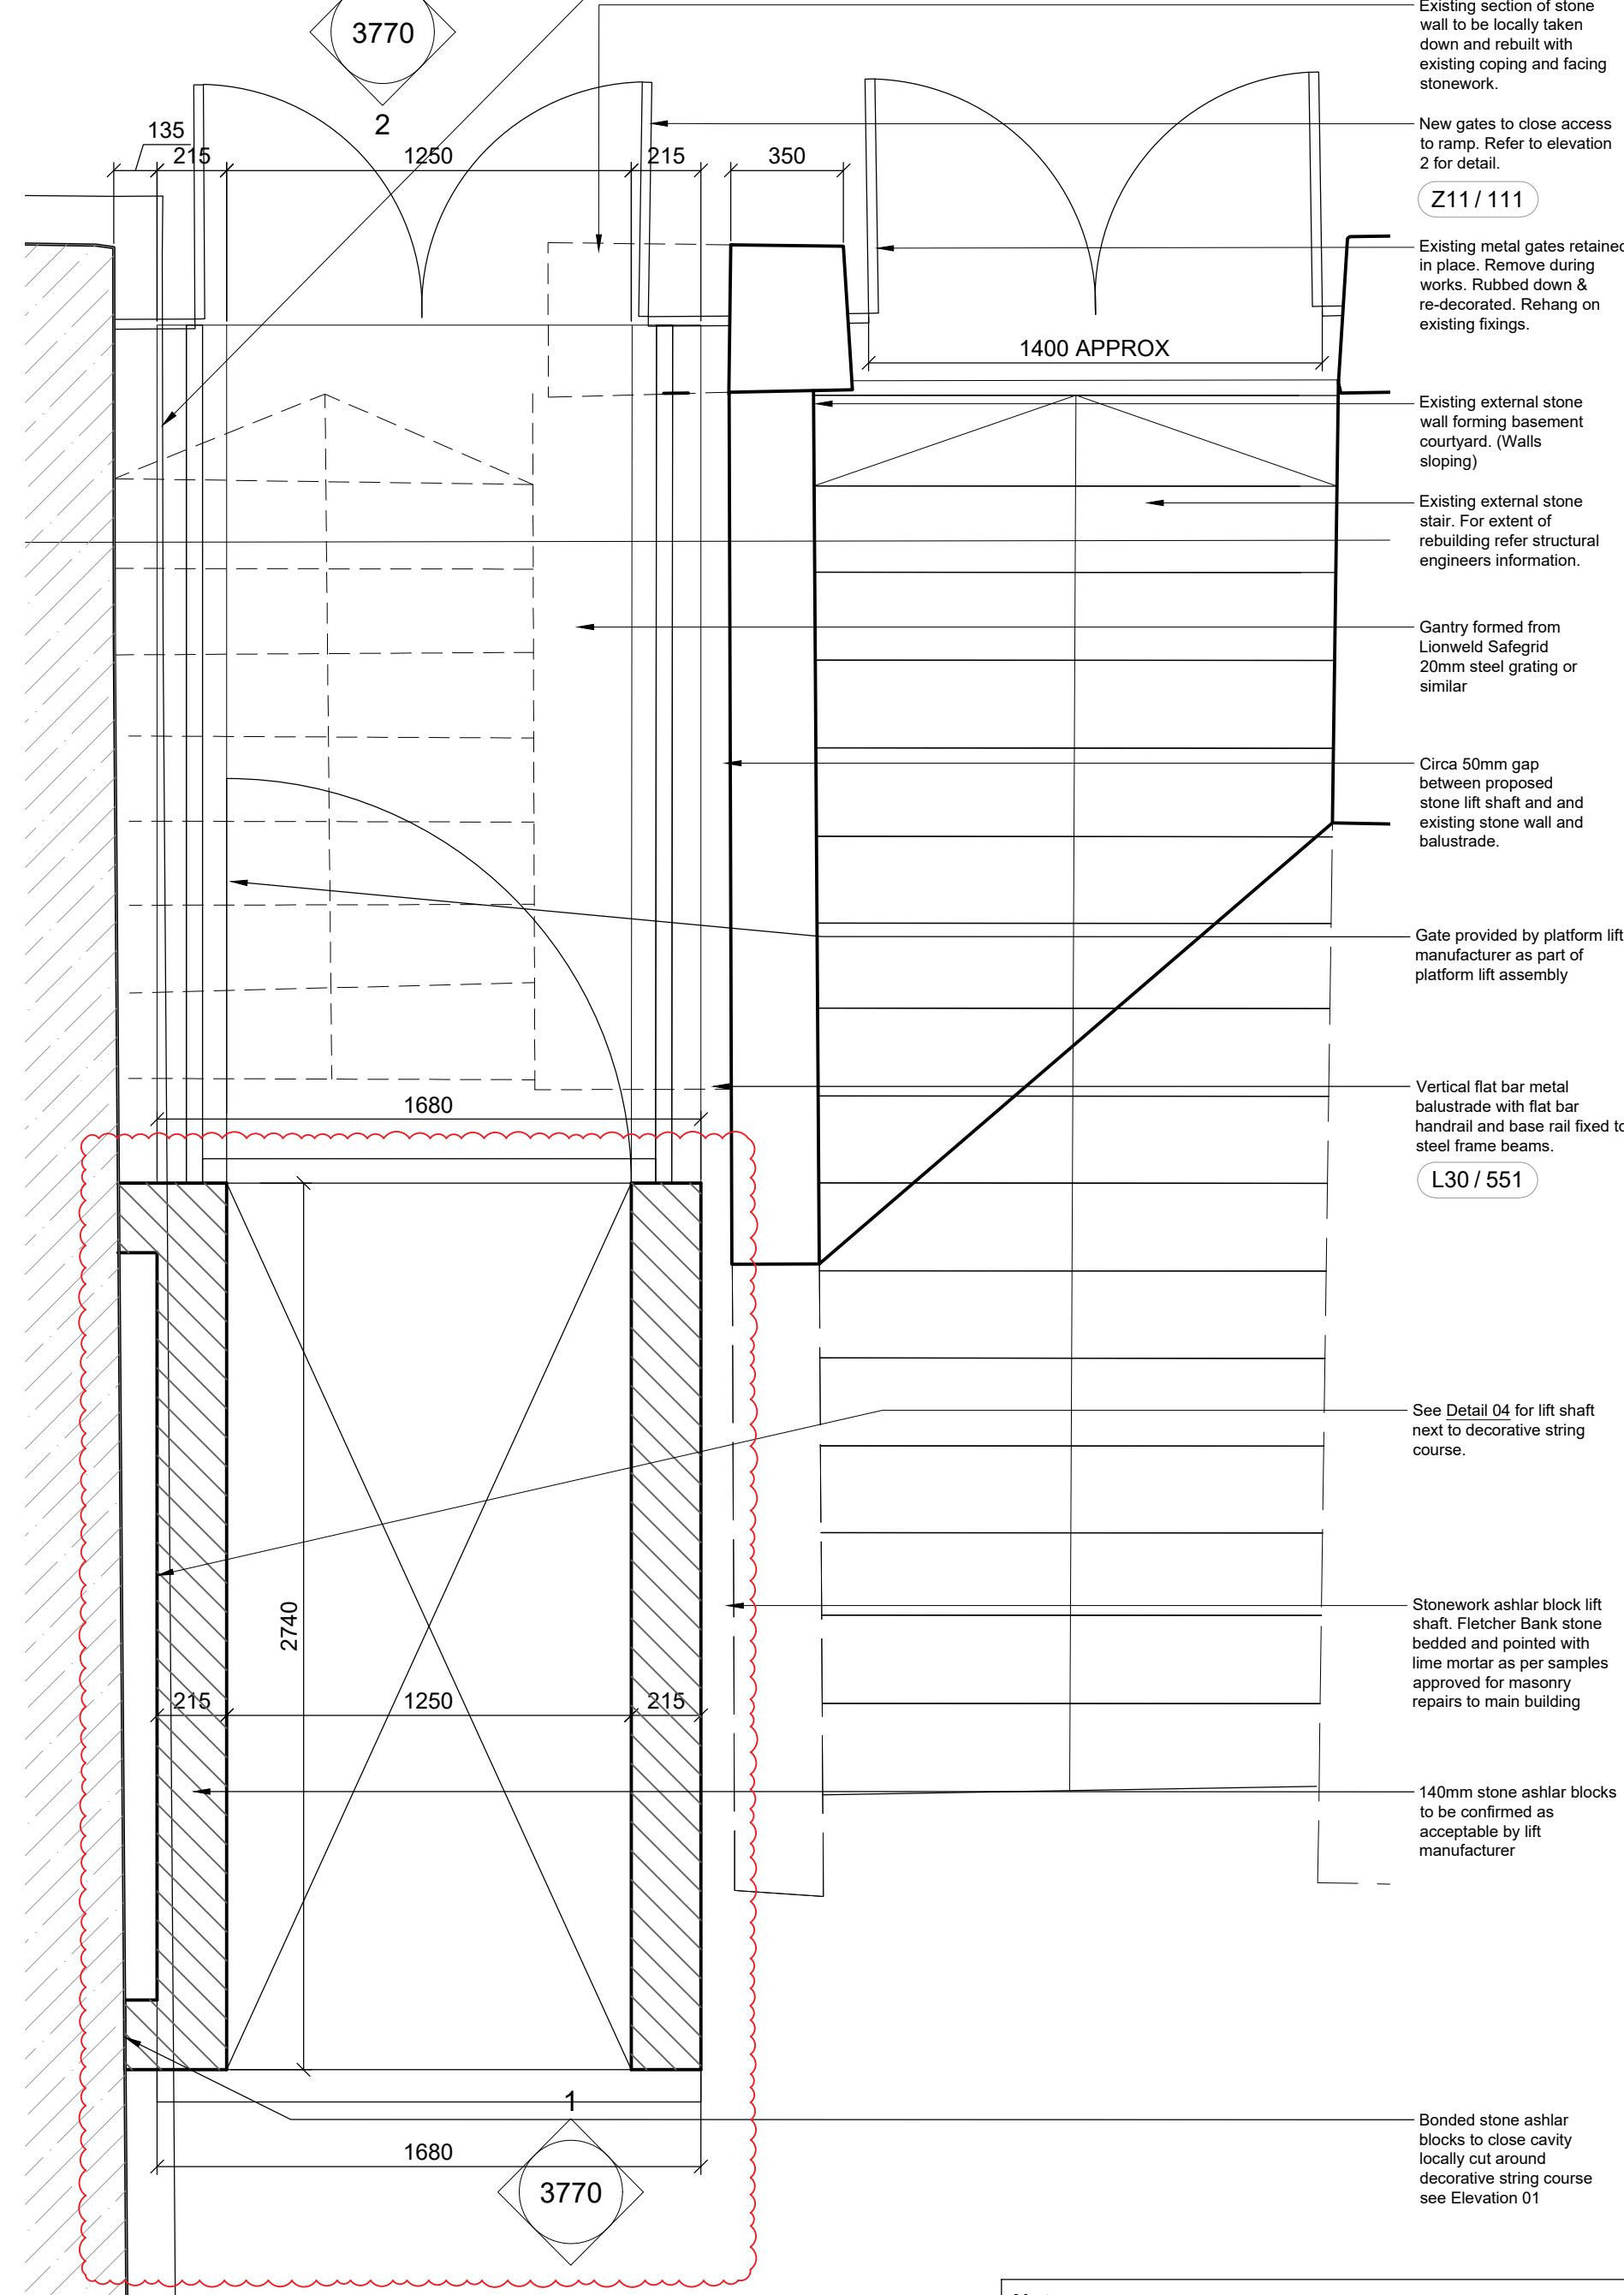
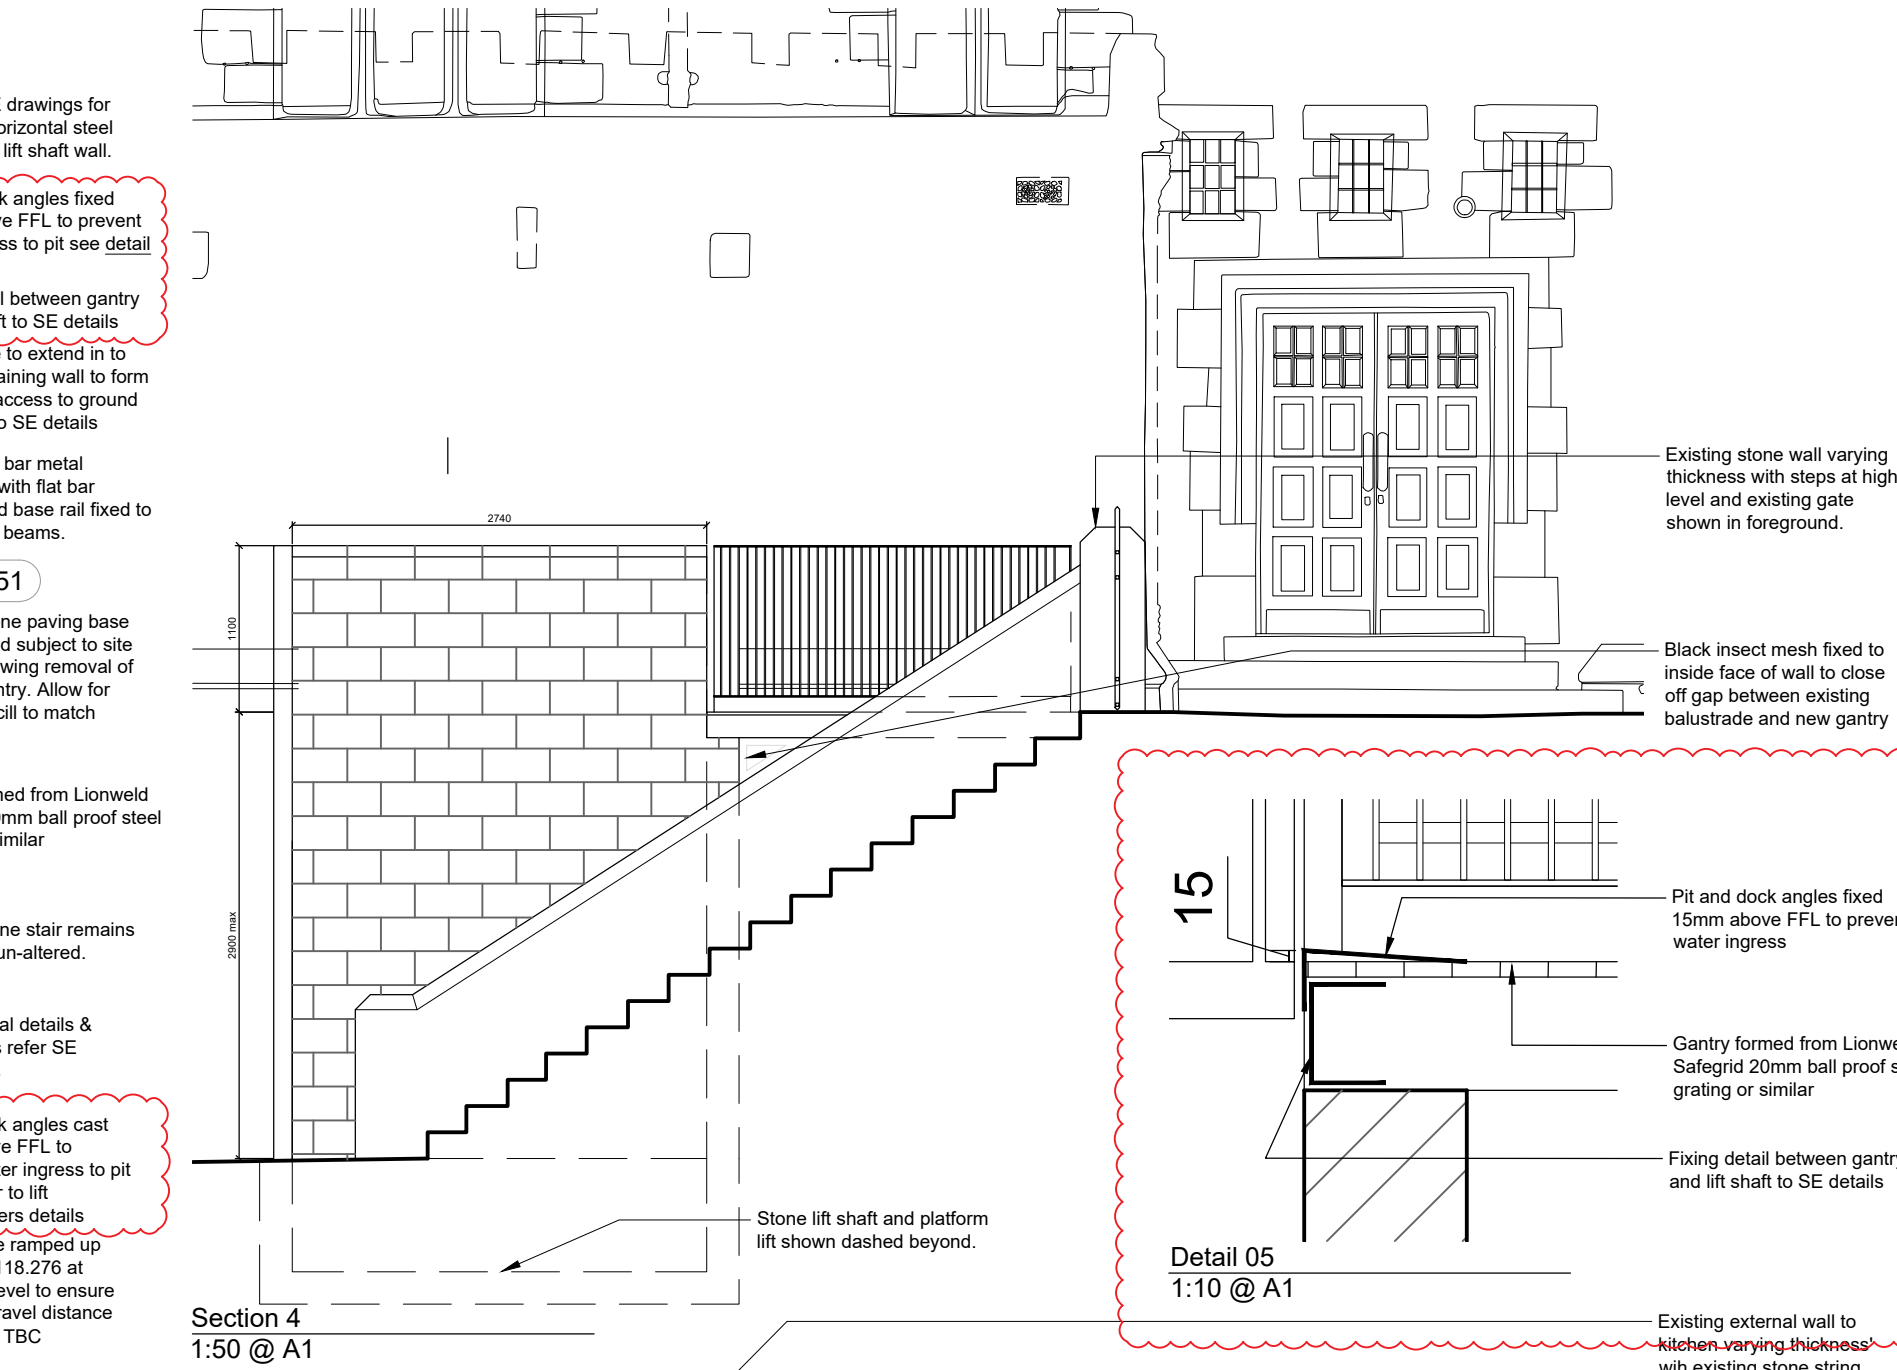
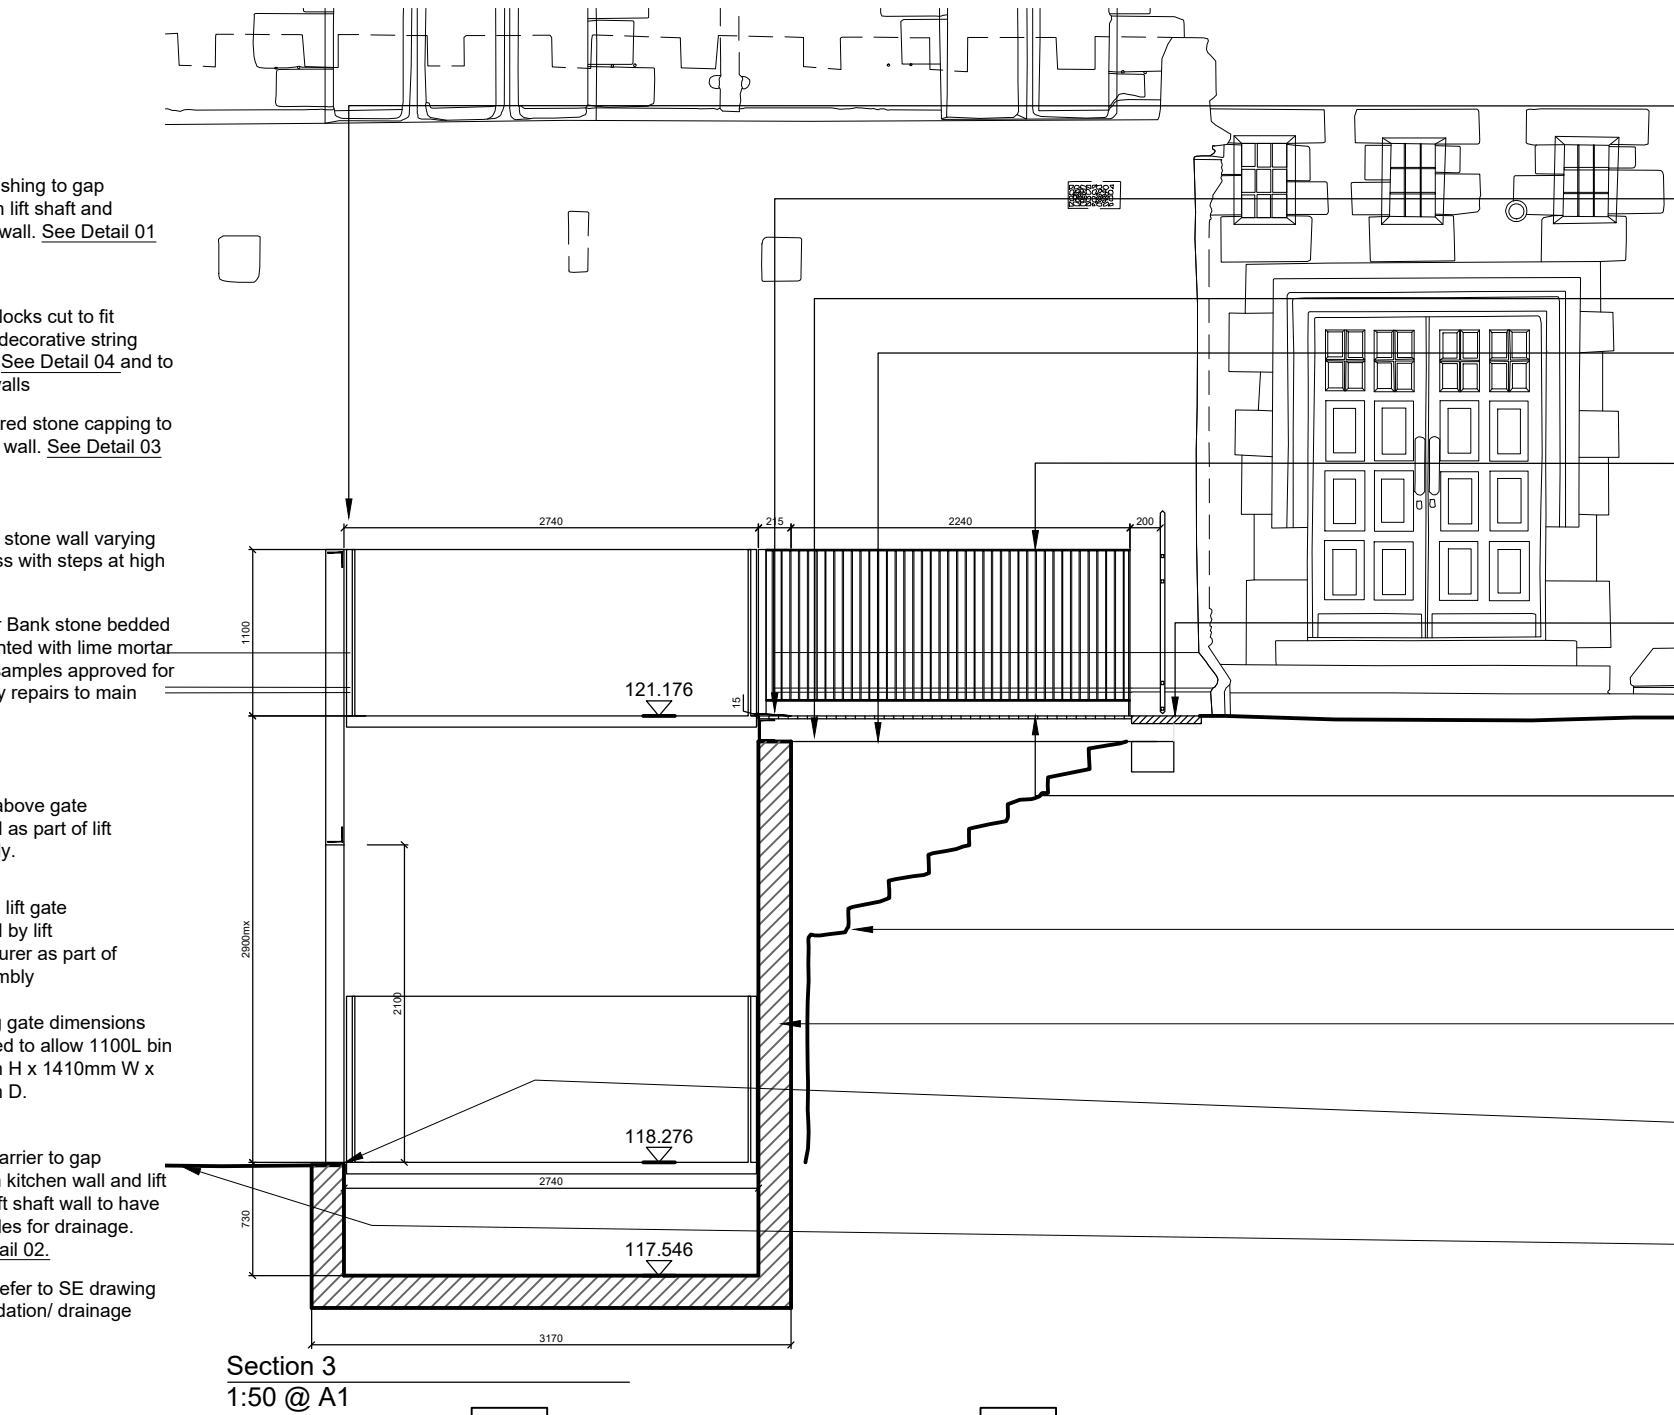
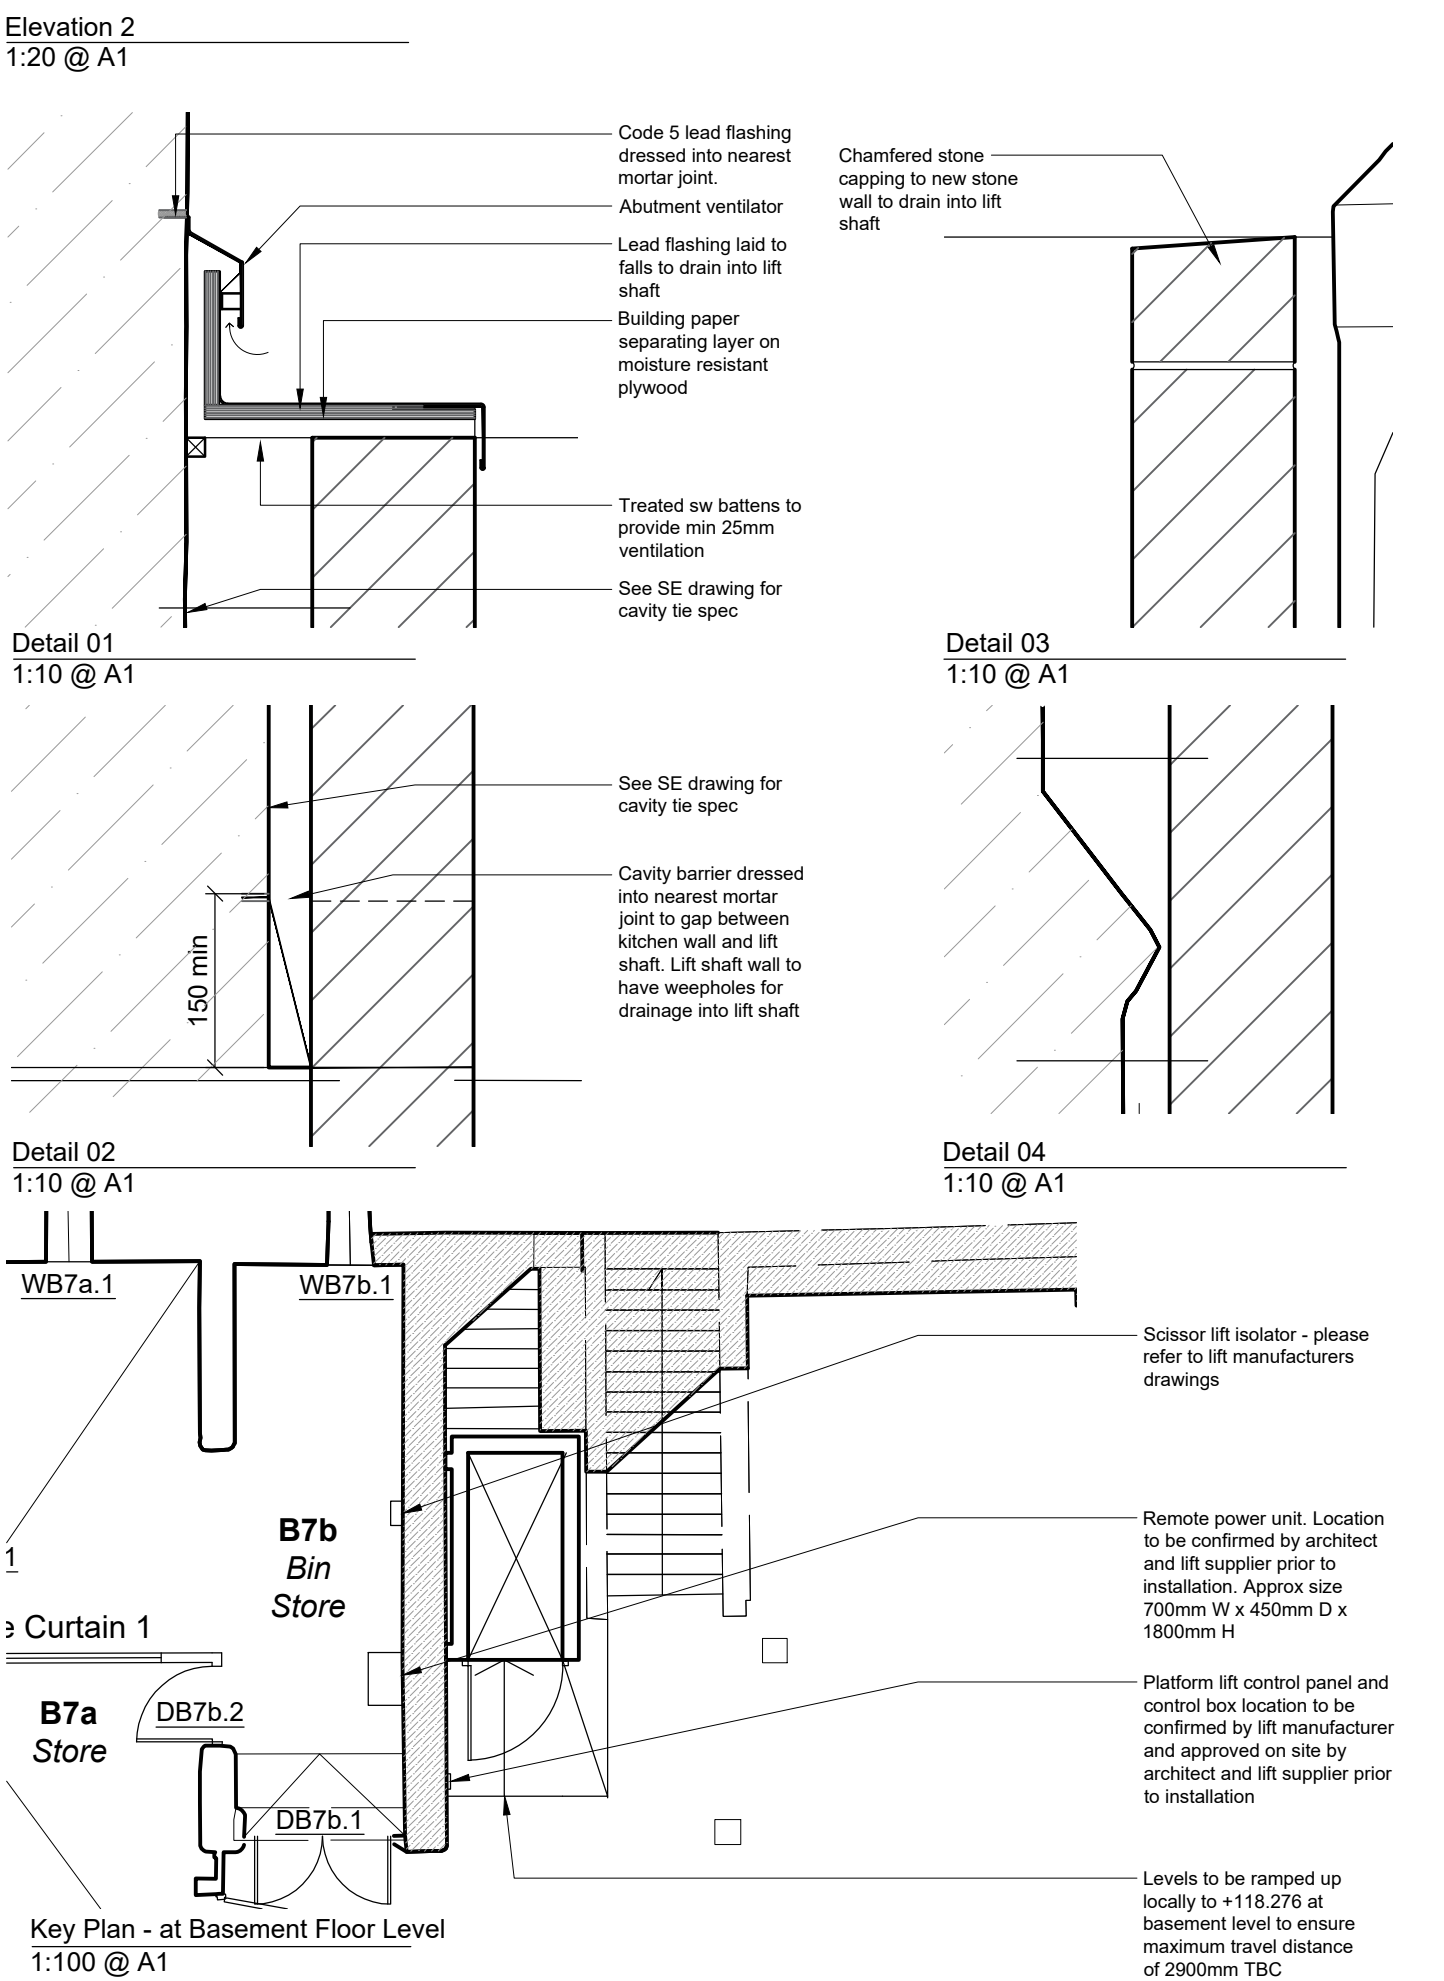
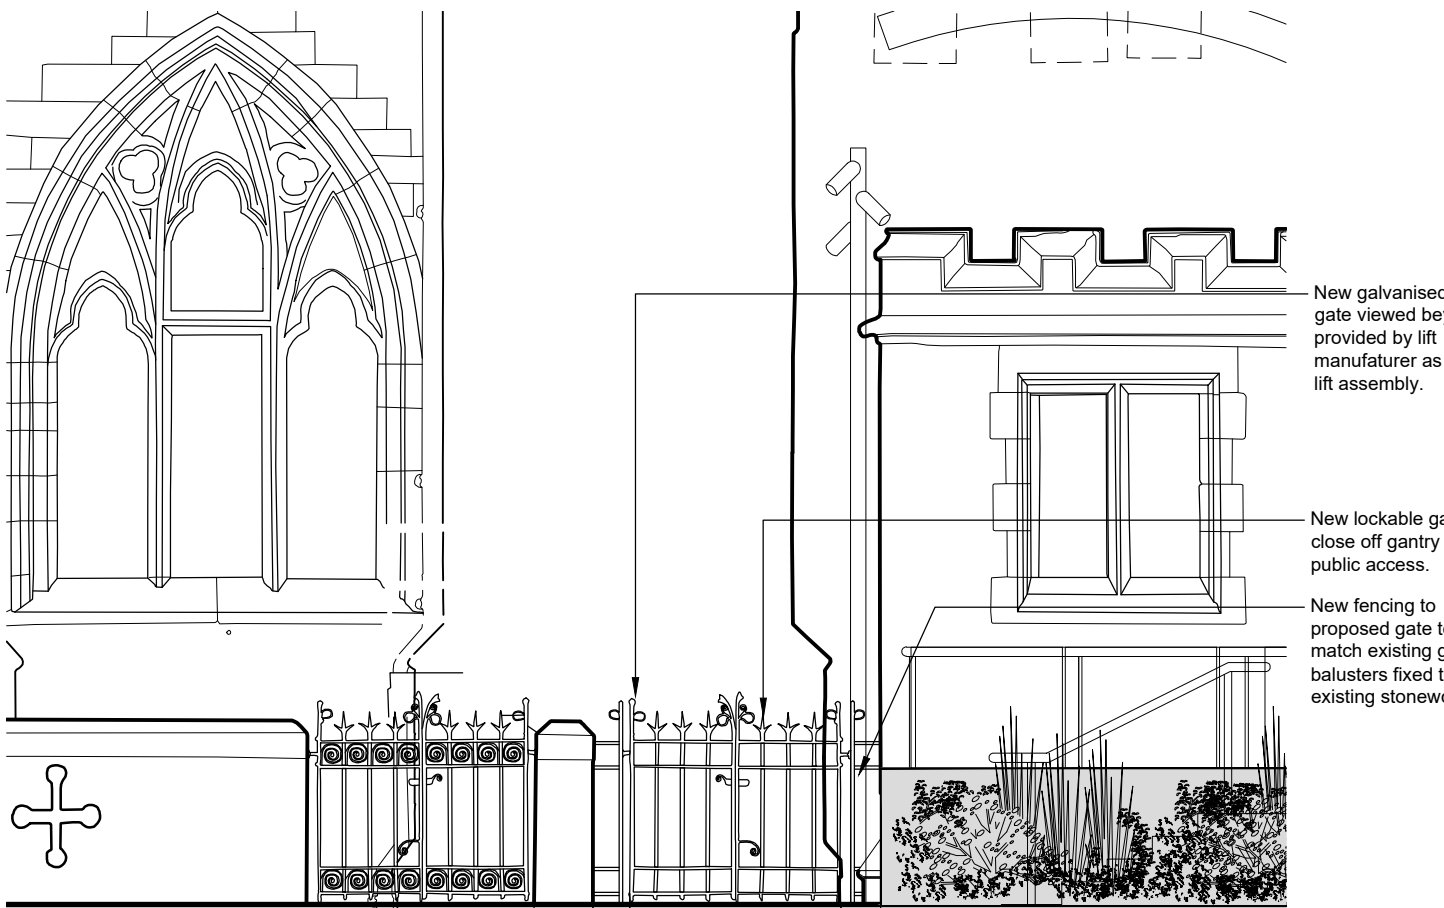


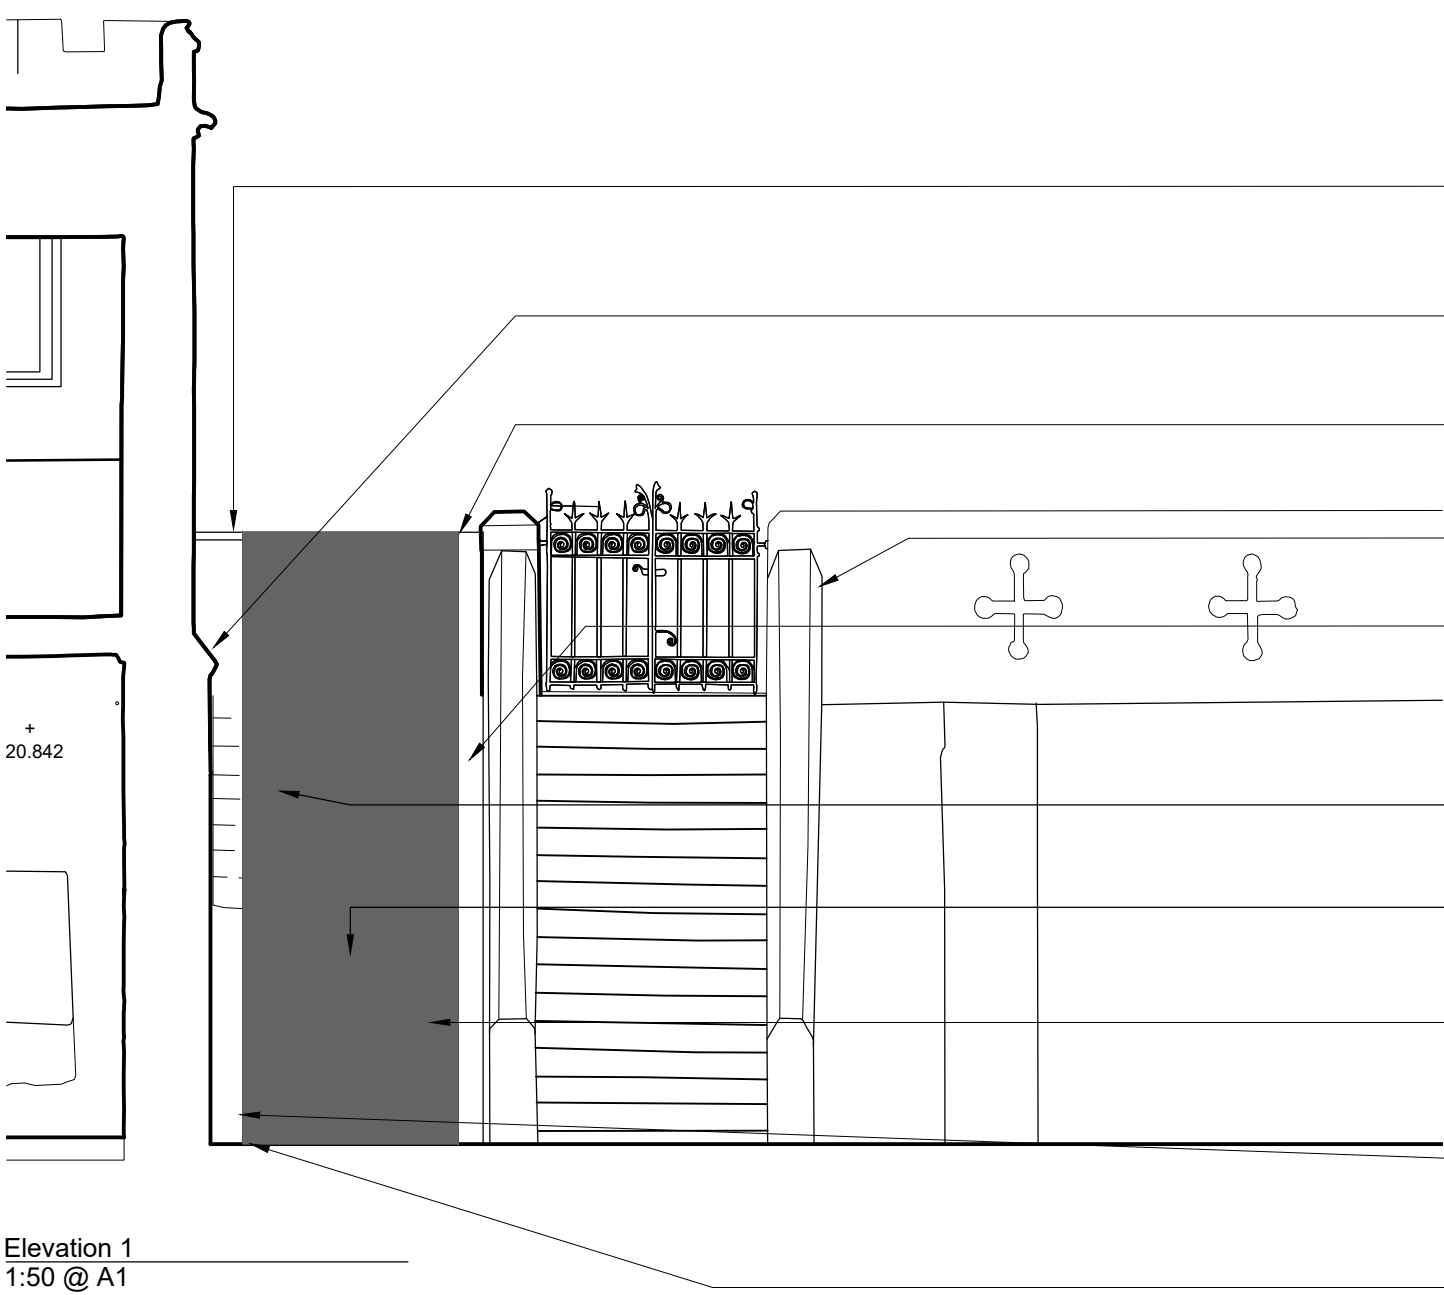

Plan - at Ground Floor Level (Lift at Ground Floor Level)
1:50 @ A1

Plan - at Basement Level (Lift at Basement Level)
1:20 @ A1

- Notes
- Any dwg format drawing is to be read in conjunction with and at the scale of the accompanying pdf.
 - Where colours other than black or grey are used, the drawing must be plotted in colour.
 - For status 'C' (Construction) drawings all dimensions are to be checked on site by the contractor, scaling is for Local Authority purposes only.
 - Unless otherwise indicated, all dimensions are in millimeters.
 - All information on this drawing is to be read in conjunction with the relevant Donald Insall Associates specification and trade contractors' drawings and information by specialists.
 - In the event of any discrepancy, please contact us immediately.
 - This drawing may contain survey information by others and is to be used solely for the purposes for which it was issued.
 - These are uncontrolled documents issued for information purposes only. If you have any queries regarding the drawings, please contact DIA immediately.
 - Please note DIA cannot be held responsible for any errors arising from changes made to an uncontrolled dwg file.

© 2019 DONALD INSALL ASSOCIATES LTD

Status codes			
S0	Work in Progress	D1	Suitable for Costing
S1	Suitable for Co-ordination	D2	Suitable for Tender
S2	Suitable for Information	D3	Suitable for Contractor Design
S3	Suitable for Review & Comment	D4	Suitable for Manufacture/Procurement
S4	Suitable for Stage Approval		
A1,A2,A3, An etc.	Approved and accepted as stage complete		
B1,B2,B3, Bn etc.	Partially signed off: with minor comments from the Client		

CR Construction Record

Rev	Date	Down	Auth	Revision
C03	16-05-23	ELE	RZM	Issued for construction - coordinated with CIBES
C02	16-02-23	SZG	RZM	Issued for construction - notes added.
P06	09-02-23	ELE	RZM	Various Amendments
P05	01-02-23	ELE	RZM	Lift Shaft Revised - post edit. C02 corrected to P05 SZG.
C01	24-02-22	SZG	RZM	Issued for Construction.
P04	10-05-21	SZG	CSH	Tender Issue.
P03	05-01-21	SXT	CXS	Lift width increased. Updated to Stage 4 tender.
P02	22-05-20	EXW	RZM	Updated following client amendments, RIBA 3 & consents
P01	31-03-20	CSH	RZM	Initial Issue

Scale A1@	Status	Purpose of Issue
1:50	CR	For Construction

File Name							
RTH - DIA - XX- XX - DR - A - 3770							
Project	Originator	Volume	Level	Type	Role	Number	Revision

Rochdale Town Hall
for Rochdale Development Agency

Platform Lift Details

Donald Insall Associates
Chartered Architects and Historic Building Consultants

Bridgegate House, 5 Bridge Place, Chester CH1 1SA
(+44) 01244 350 063
chester@insall-architects.co.uk

Note

Drawings to be read in conjunction with Builders Works drawings issued by platform lift specialist. Any discrepancies to be notified to architect and clarification sought prior to proceeding.