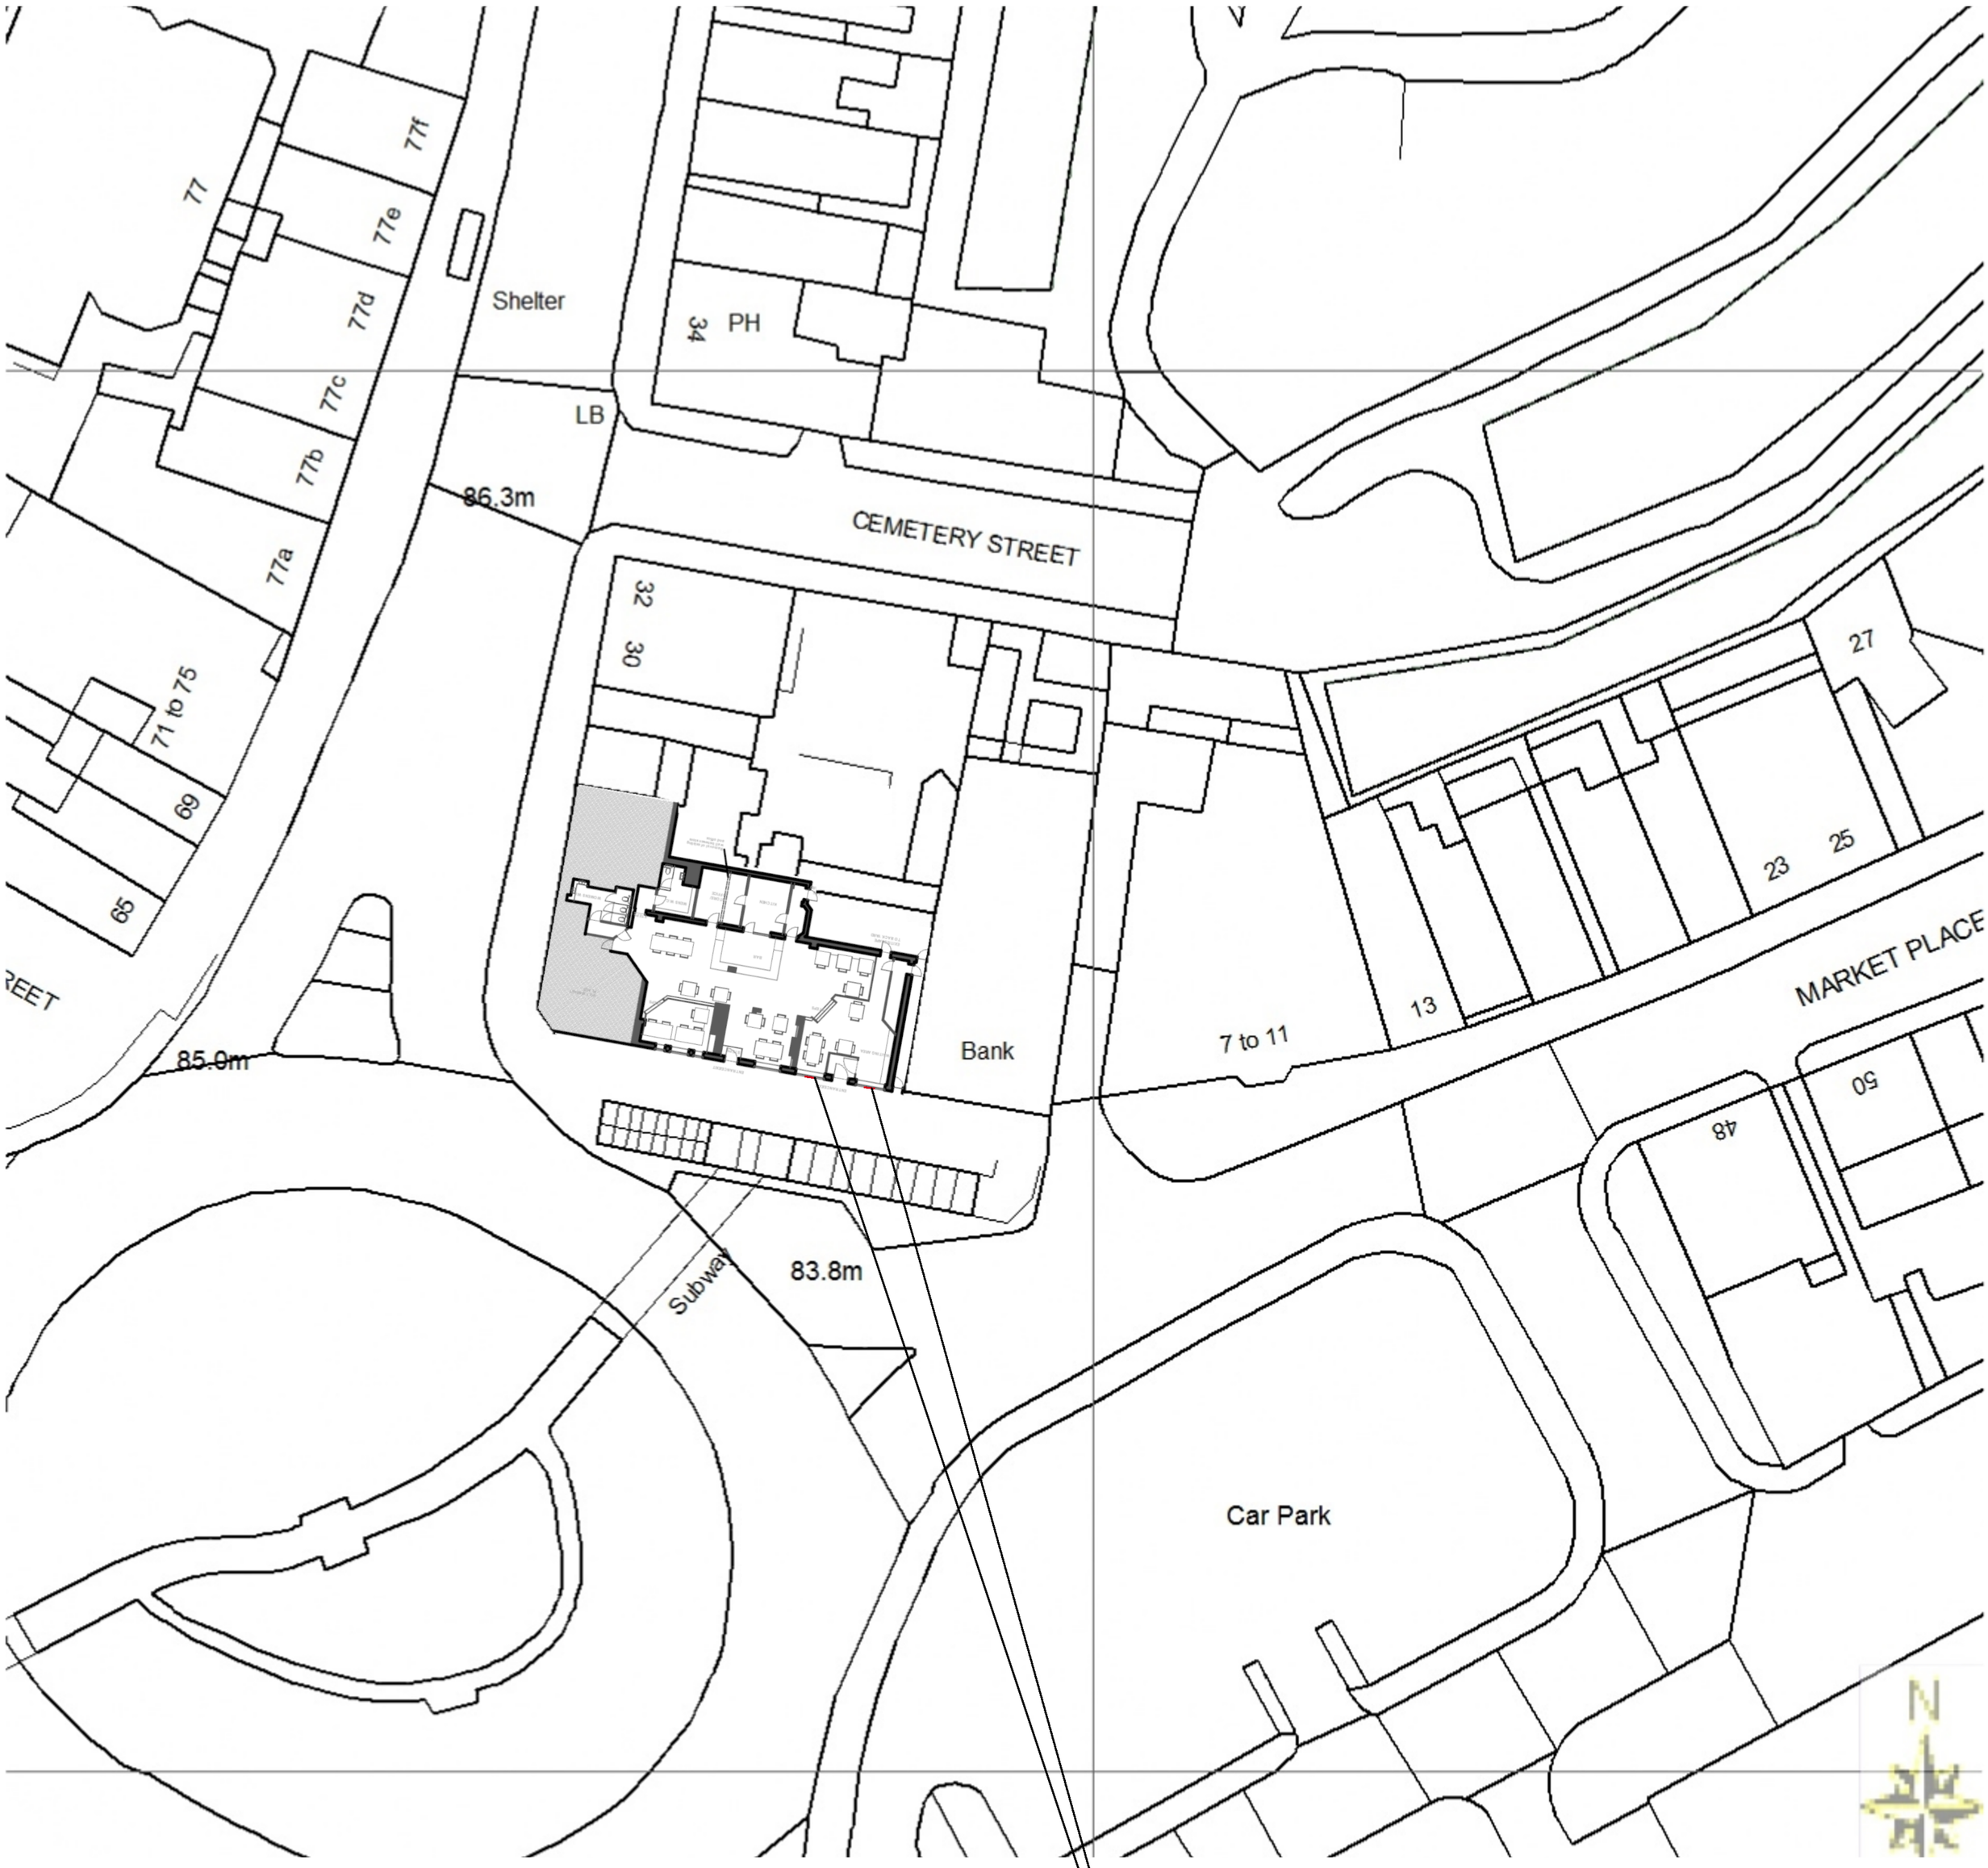

Proposed Block Plan

@ scale 1:500 @ A3

Proposed location of two signs as per 3MAR_PROELE

3MAR_BLOCKPRO

1:500@A3

Change of use

3 Market Pl
Middleton,
Manchester,
M24 6AE

25/08/2020

TD Design and Planning