


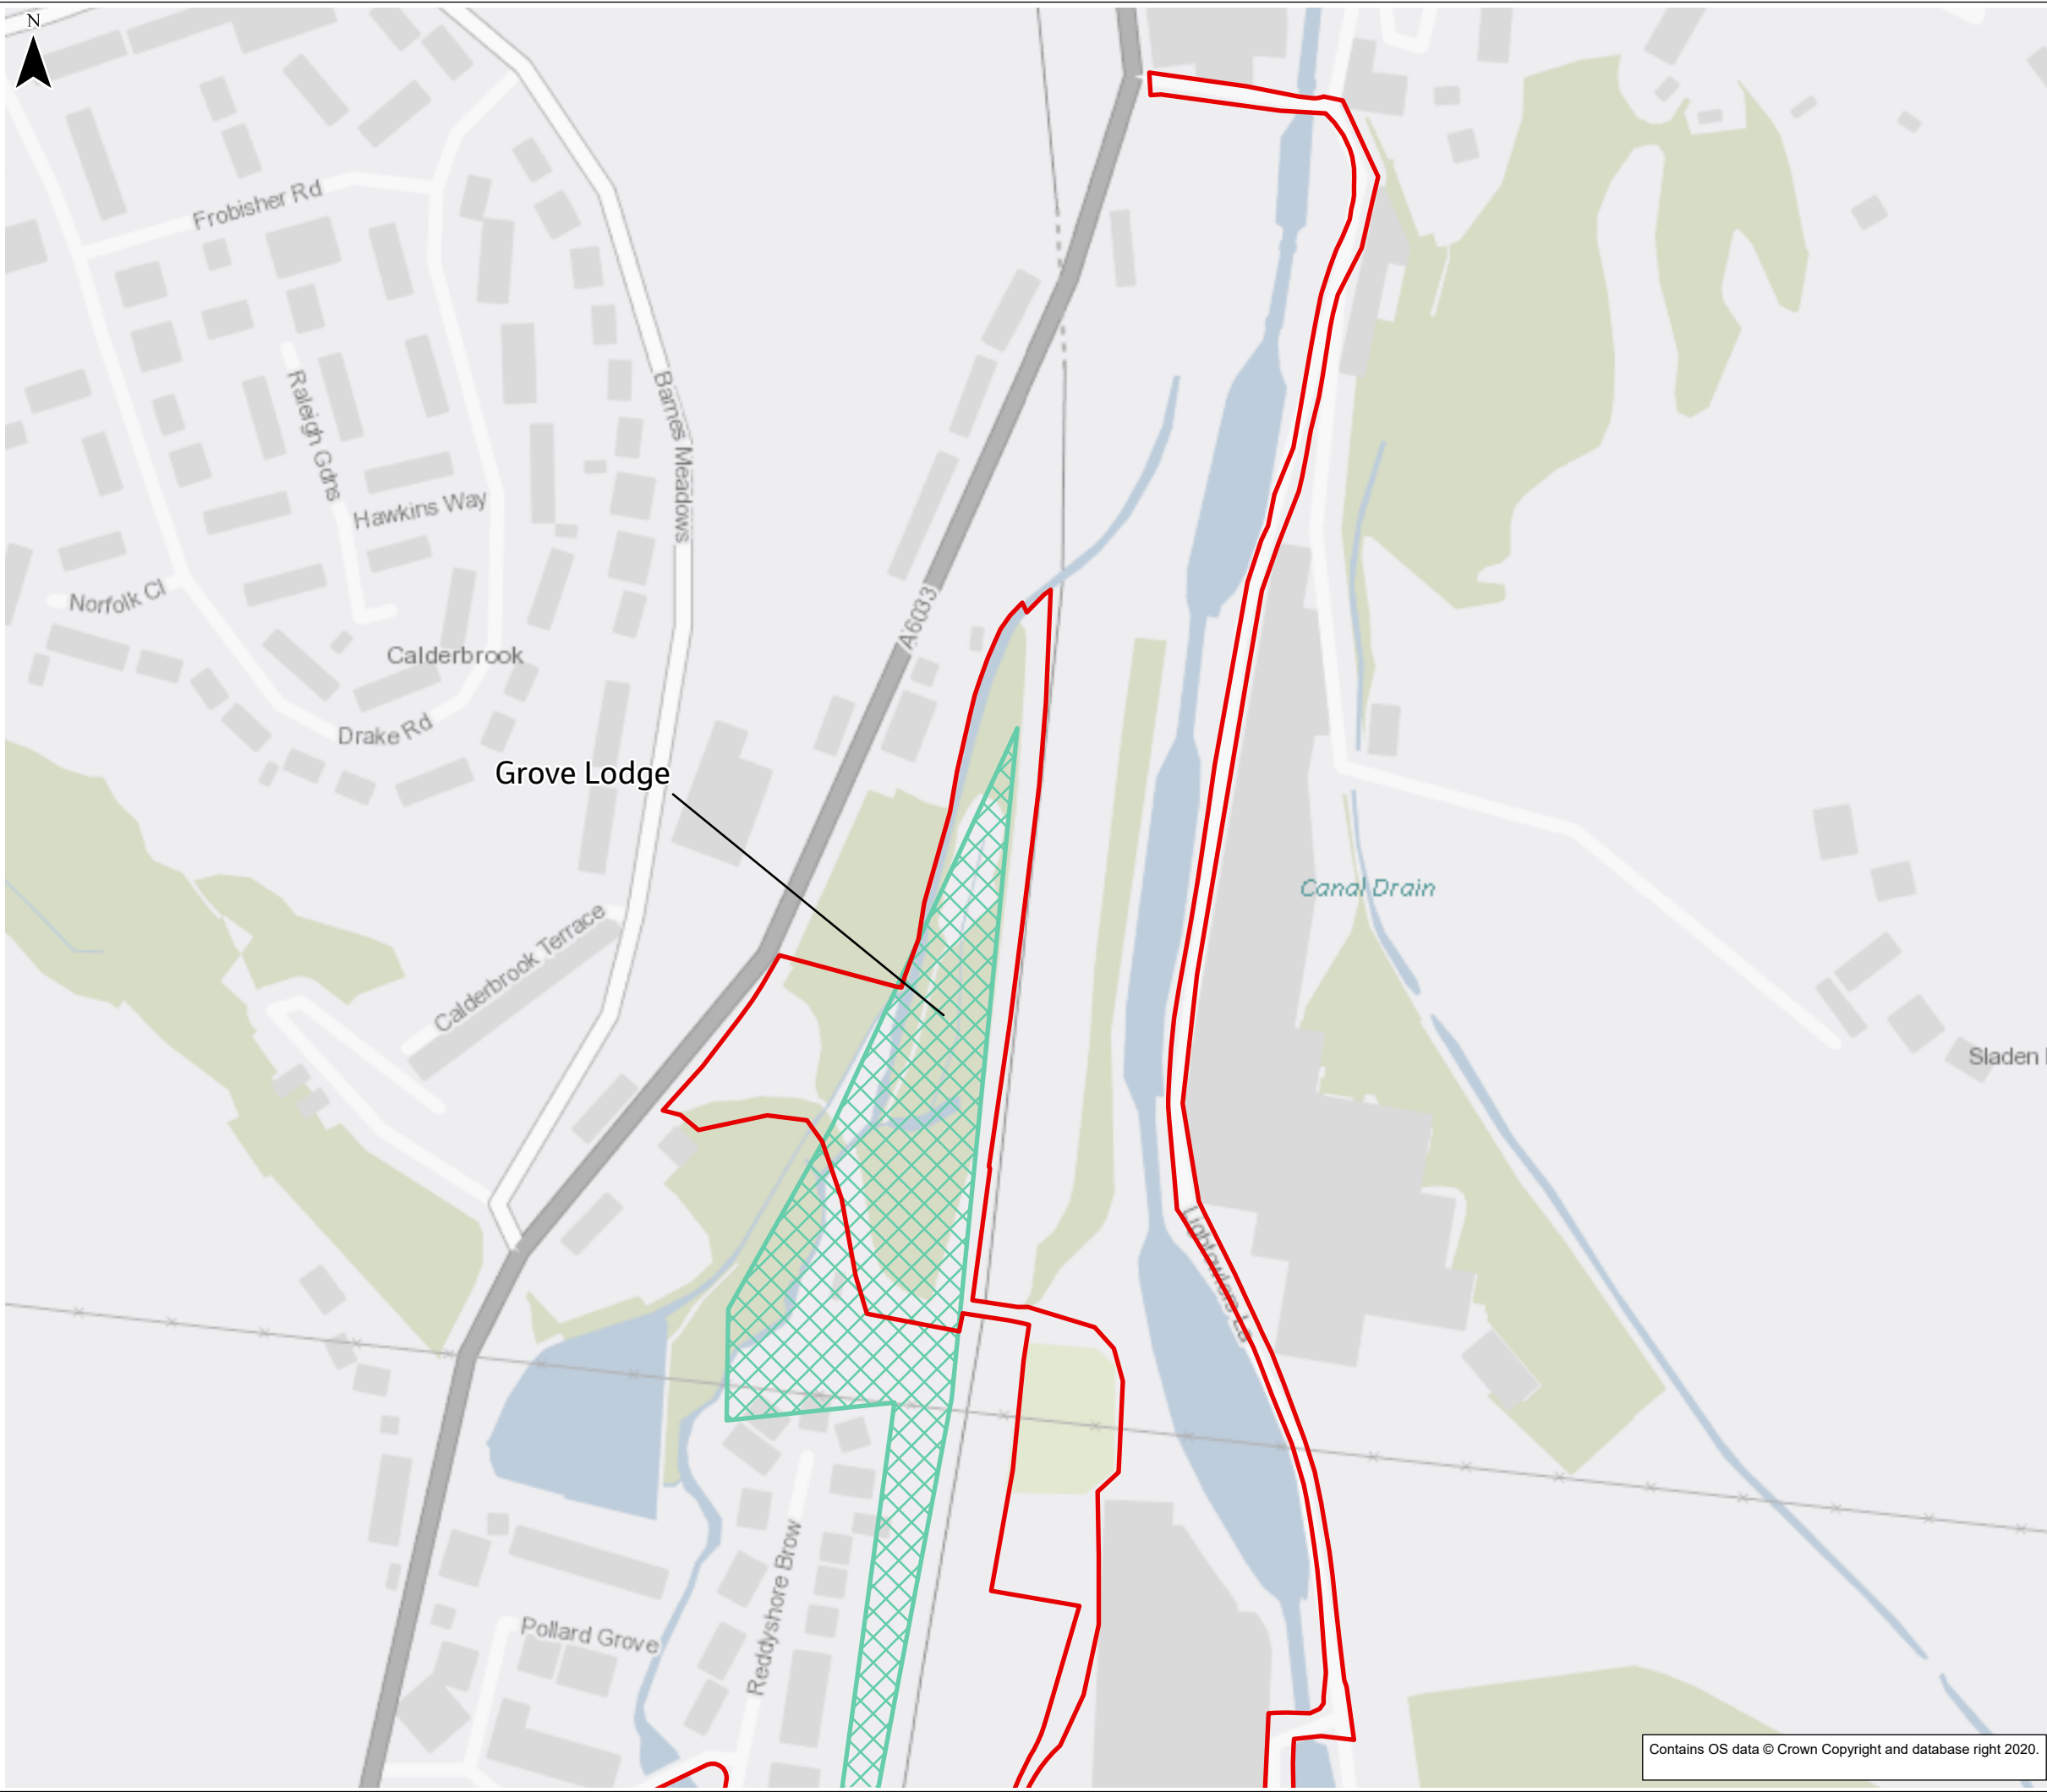


FIGURE 1

- Red Line Boundary
- Himalayan Balsam

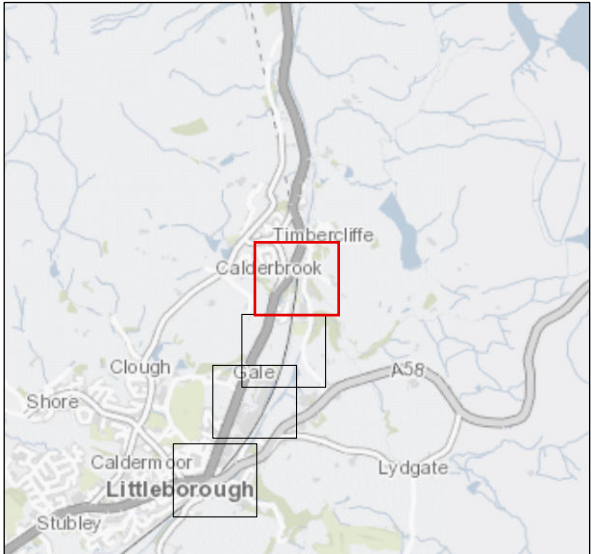

C03	17/08/2023	Updated invasive species locations	AR	MN	LP	PT
C02	20/06/2023	For Discharge of Planning Condition	AR	MN	LP	PT
P01	05/05/2023	Initial Issue	AR	MN	LP	PT
Rev.	Date	Purpose of revision	Drawn	Check'd	Rev'd	App'd

Jacobs

1 City Walk, Leeds, LS11 9DX, UK.
Tel: +44(0)113 242 6771 Fax: +44(0)113 389 1389
www.jacobs.com

Client

Project

LITTLEBOROUGH PHASE 1B

Drawing Title

LITTLEBOROUGH PHASE 1B INNS MAP
SHEET 1 OF 4

Drawing Status

A4 - PUBLISHED DESIGN STAGE

Scale @ A3	1:2,000	DO NOT SCALE
Jacobs No.	B228P008	Rev
Client No.	IMNW000100	C03

Drawing Number

IMNW000100-JAC-ZZ-4B0-DR-EN-1228


This drawing is not to be used in whole or in part other than for the intended purpose and project as defined on this drawing. Refer to the contract for full terms and conditions.

Contains OS data © Crown Copyright and database right 2020.



FIGURE 1

- Red Line Boundary
- Plant Invasive Species
- Japanese knotweed
 - Rhododendron
 - Montbretia
 - Verigated yellow archangel
 - Verigated yellow archangel (indicative location)
 - Himalayan Balsam
 - Japanese Knotweed 7 m Buffer

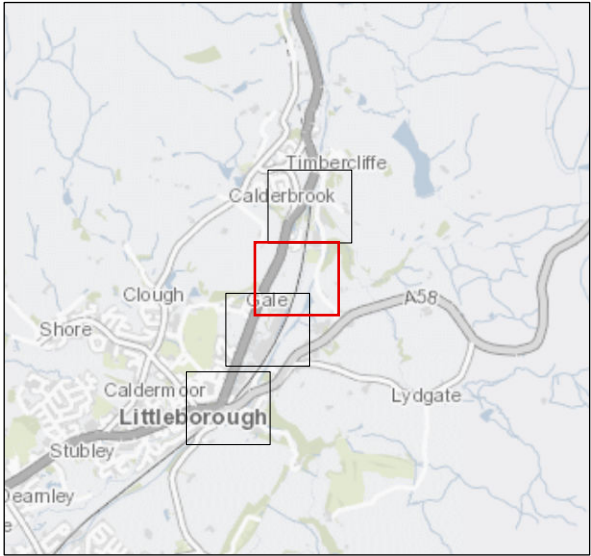

P02	17/08/2023	Updated invasive species locations	AR	MN	LP	PT
C02	20/06/2023	For Discharge of Planning Condition	AR	MN	LP	PT
P01	05/05/2023	Initial Issue	AR	MN	LP	PT
Rev.	Date	Purpose of revision	Drawn	Check'd	Rev'd	Appr'd

Jacobs

1 City Walk, Leeds, LS11 9DX, UK.
Tel: +44(0)113 242 6771 Fax: +44(0)113 389 1389
www.jacobs.com

Client

Environment Agency

Project

LITTLEBOROUGH PHASE 1B

Drawing Title

LITTLEBOROUGH PHASE 1B INNS MAP
SHEET 2 OF 4

Drawing Status	A4 - PUBLISHED DESIGN STAGE				
Scale @ A3	1:2,000	DO NOT SCALE			
Jacobs No.	B228P008	Rev			
Client No.	IMNW000100	P02			

Drawing Number

IMNW000100-JAC-ZZ-4B0-DR-EN-1228

Contains OS data © Crown Copyright and database right 2020.

This drawing is not to be used in whole or in part other than for the intended purpose and project as defined on this drawing. Refer to the contract for full terms and conditions.


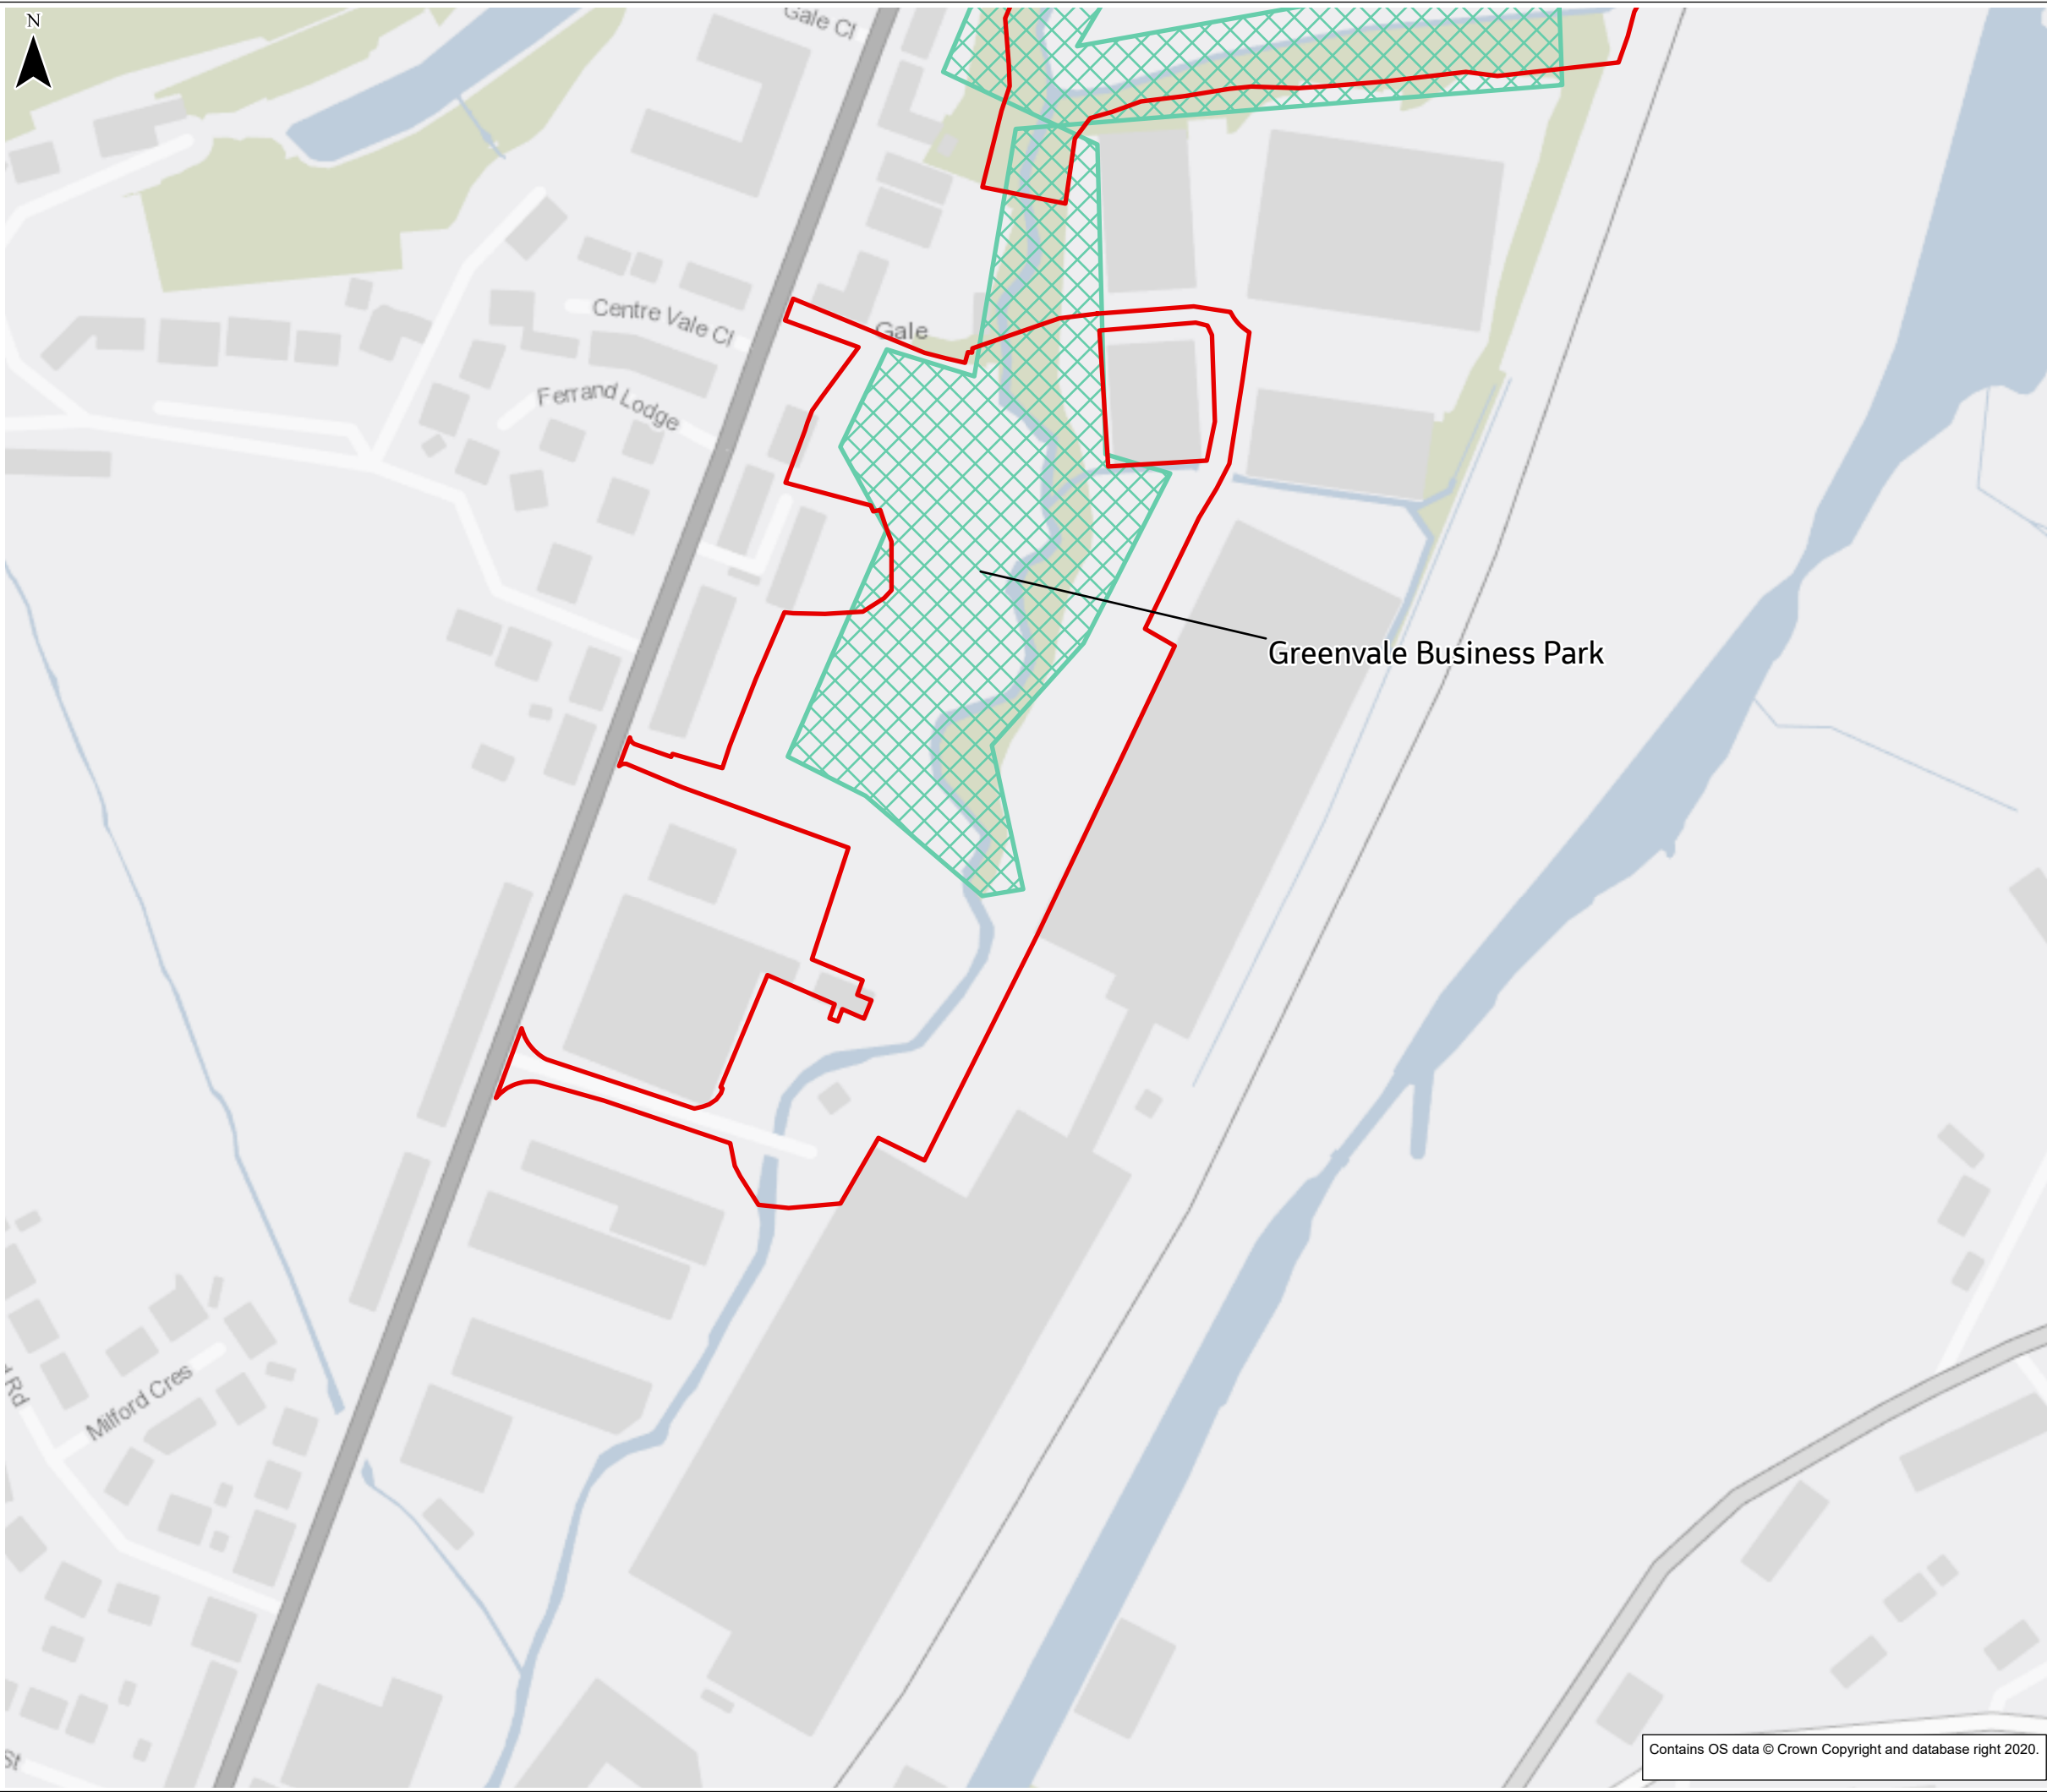


FIGURE 1

- Red Line Boundary
- Himalayan Balsam

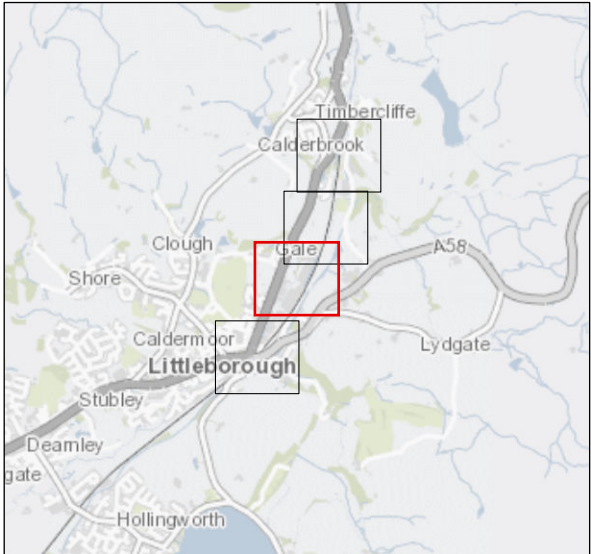

P02	17/08/2023	Updated invasive species locations	AR	MN	LP	PT
C02	20/06/2023	For Discharge of Planning Condition	AR	MN	LP	PT
P01	05/05/2023	Initial Issue	AR	MN	LP	PT
Rev.	Date	Purpose of revision	Drawn	Check'd	Rev'd	Appr'd

Jacobs

1 City Walk, Leeds, LS11 9DX, UK.
Tel: +44(0)113 242 6771 Fax: +44(0)113 389 1389
www.jacobs.com

Client

Project

LITTLEBOROUGH PHASE 1B

Drawing Title

LITTLEBOROUGH PHASE 1B INNS MAP
SHEET 3 OF 4

Drawing Status	A4 - PUBLISHED DESIGN STAGE		
Scale @ A3	1:2,000	DO NOT SCALE	
Jacobs No.	B228P008	Rev	P02
Client No.	IMNW000100		

Drawing Number

IMNW000100-JAC-ZZ-4B0-DR-EN-1228


Contains OS data © Crown Copyright and database right 2020.

This drawing is not to be used in whole or in part other than for the intended purpose and project as defined on this drawing. Refer to the contract for full terms and conditions.



FIGURE 1

Red Line Boundary

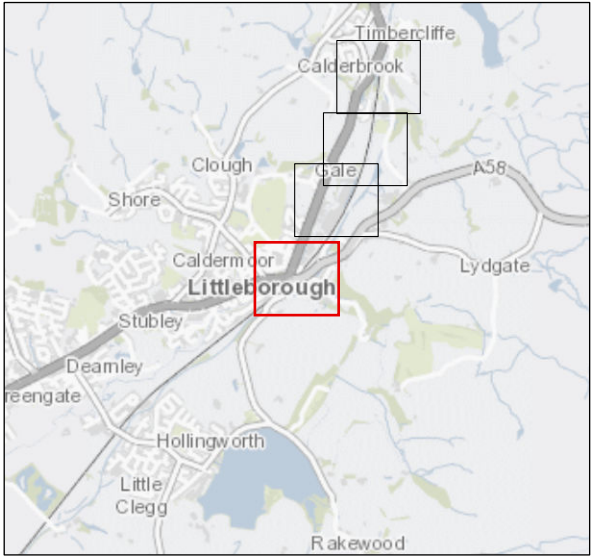

P02	17/08/2023	Updated invasive species locations	AR	MN	LP	PT
C02	20/06/2023	For Discharge of Planning Condition	AR	MN	LP	PT
P01	05/05/2023	Initial Issue	AR	MN	LP	PT
Rev.	Date	Purpose of revision	Drawn	Check'd	Rev'd	App'd

Jacobs

1 City Walk, Leeds, LS11 9DX, UK.
Tel: +44(0)113 242 6771 Fax: +44(0)113 389 1389
www.jacobs.com

Client



Project

LITTLEBOROUGH PHASE 1B

Drawing Title

LITTLEBOROUGH PHASE 1B INNS MAP
SHEET 4 OF 4

Drawing Status A4 - PUBLISHED DESIGN STAGE

Scale @ A3	1:2,000	DO NOT SCALE
Jacobs No.	B228P008	Rev
Client No.	IMNW000100	P02

Drawing Number
IMNW000100-JAC-ZZ-4B0-DR-EN-1228

Contains OS data © Crown Copyright and database right 2020.

This drawing is not to be used in whole or in part other than for the intended purpose and project as defined on this drawing. Refer to the contract for full terms and conditions.