COPYRIGHT RESERVED.
This drawing is the property of A.J.Cocker Associates Ltd. and must not be copied or used in whole or in part without their consent.

CDM:
Clients and contractors must fulfil their duties under the CDM regulations 2015.The client is required to notify the HSE of any projects lasting more than 30 days or involving more than 500 person days.

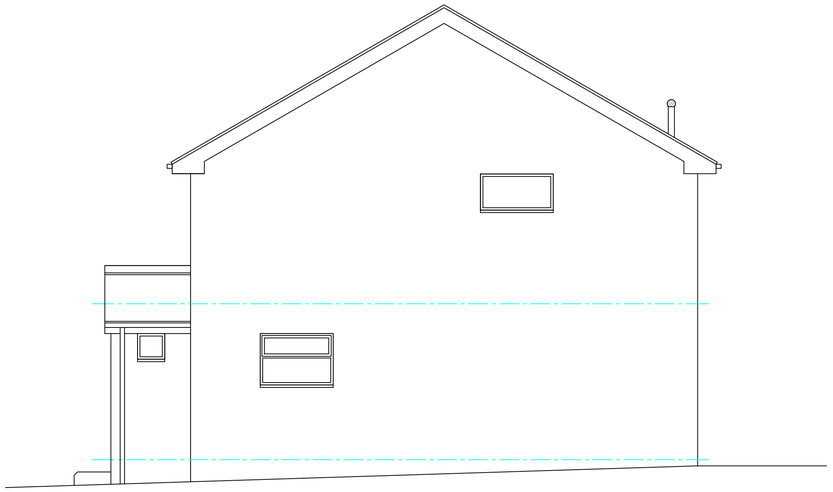

Side Elevation

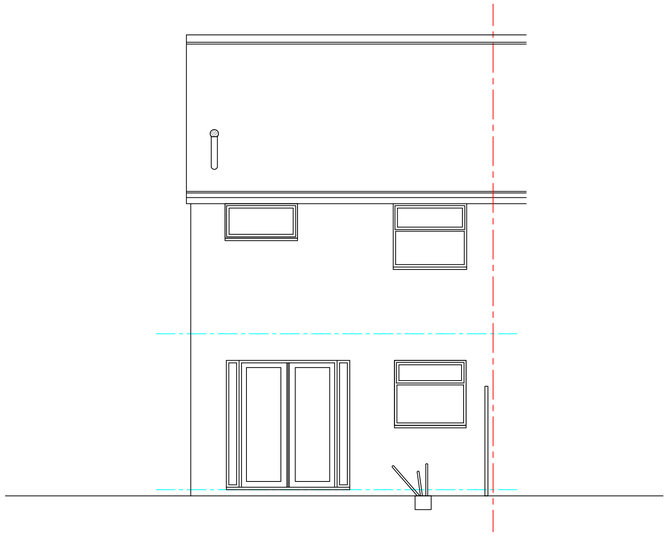

Rear Elevation

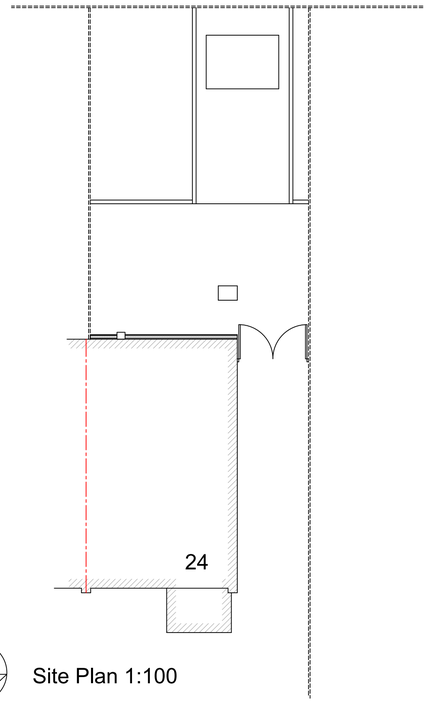

Site Plan 1:100

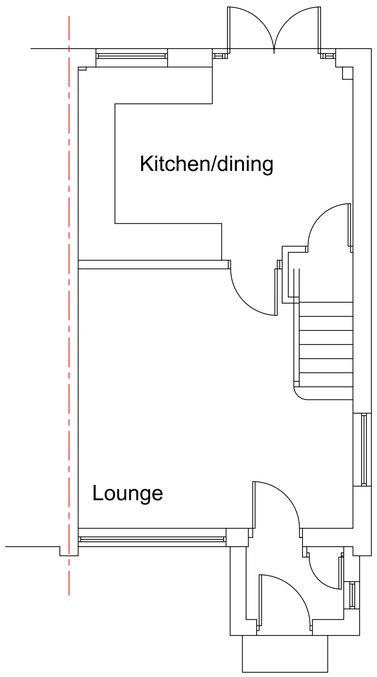

Ground Floor Plan

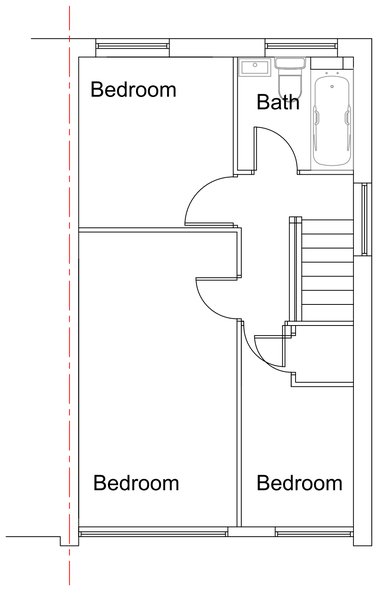

First Floor Plan

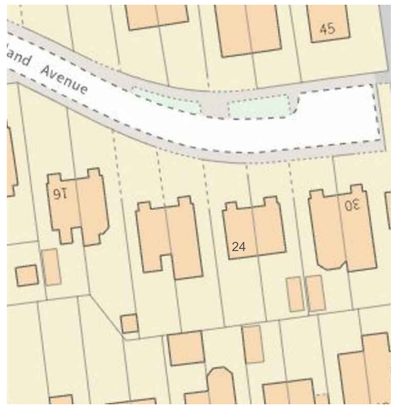

Existing Site Plan 1:500



Location Plan 1:1250

rev:	date:	description
A	29-4-22	1:500 scale site plan added

AJ COCKER ASSOCIATES
CHARTERED BUILDING SURVEYORS

New Century House
176 Drake Street
Rochdale
OL16 1UP
Tel: 01706 764880
Fax: 01706 764881
www.ajcockerassociates.co.uk
mail@ajcockerassociates.co.uk

RICS the mark of property professionalism worldwide

Project:
24 Welland Avenue
Heywood
Existing

scale: 1:50/1:100
date: March 2022
drawn: NL

Client: Mr. &Mrs. Foley

Dwg. Nr. F204-01-A