

KEY

① Existing night safe

② Existing heritage signage

③ Existing sealed letter box

STATUTORY STATUS	
LISTED	YES
CONSERVATION	NO

NOTE

This drawing has been prepared from historical information that cannot be guaranteed accurate. Responsibility is not accepted for errors made by others in scaling from this drawing. All construction information should be taken from figured dimensions only. All dimensions should be checked on site prior to the manufacture of any components.

HATCHING

New Partition wall



Existing Partition wall

New Partition wall

Structural wall

New Partition wall

Area not in scope

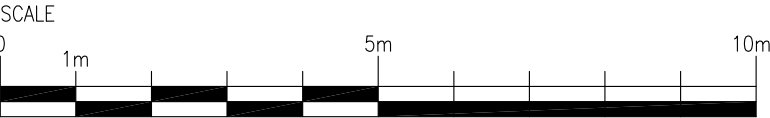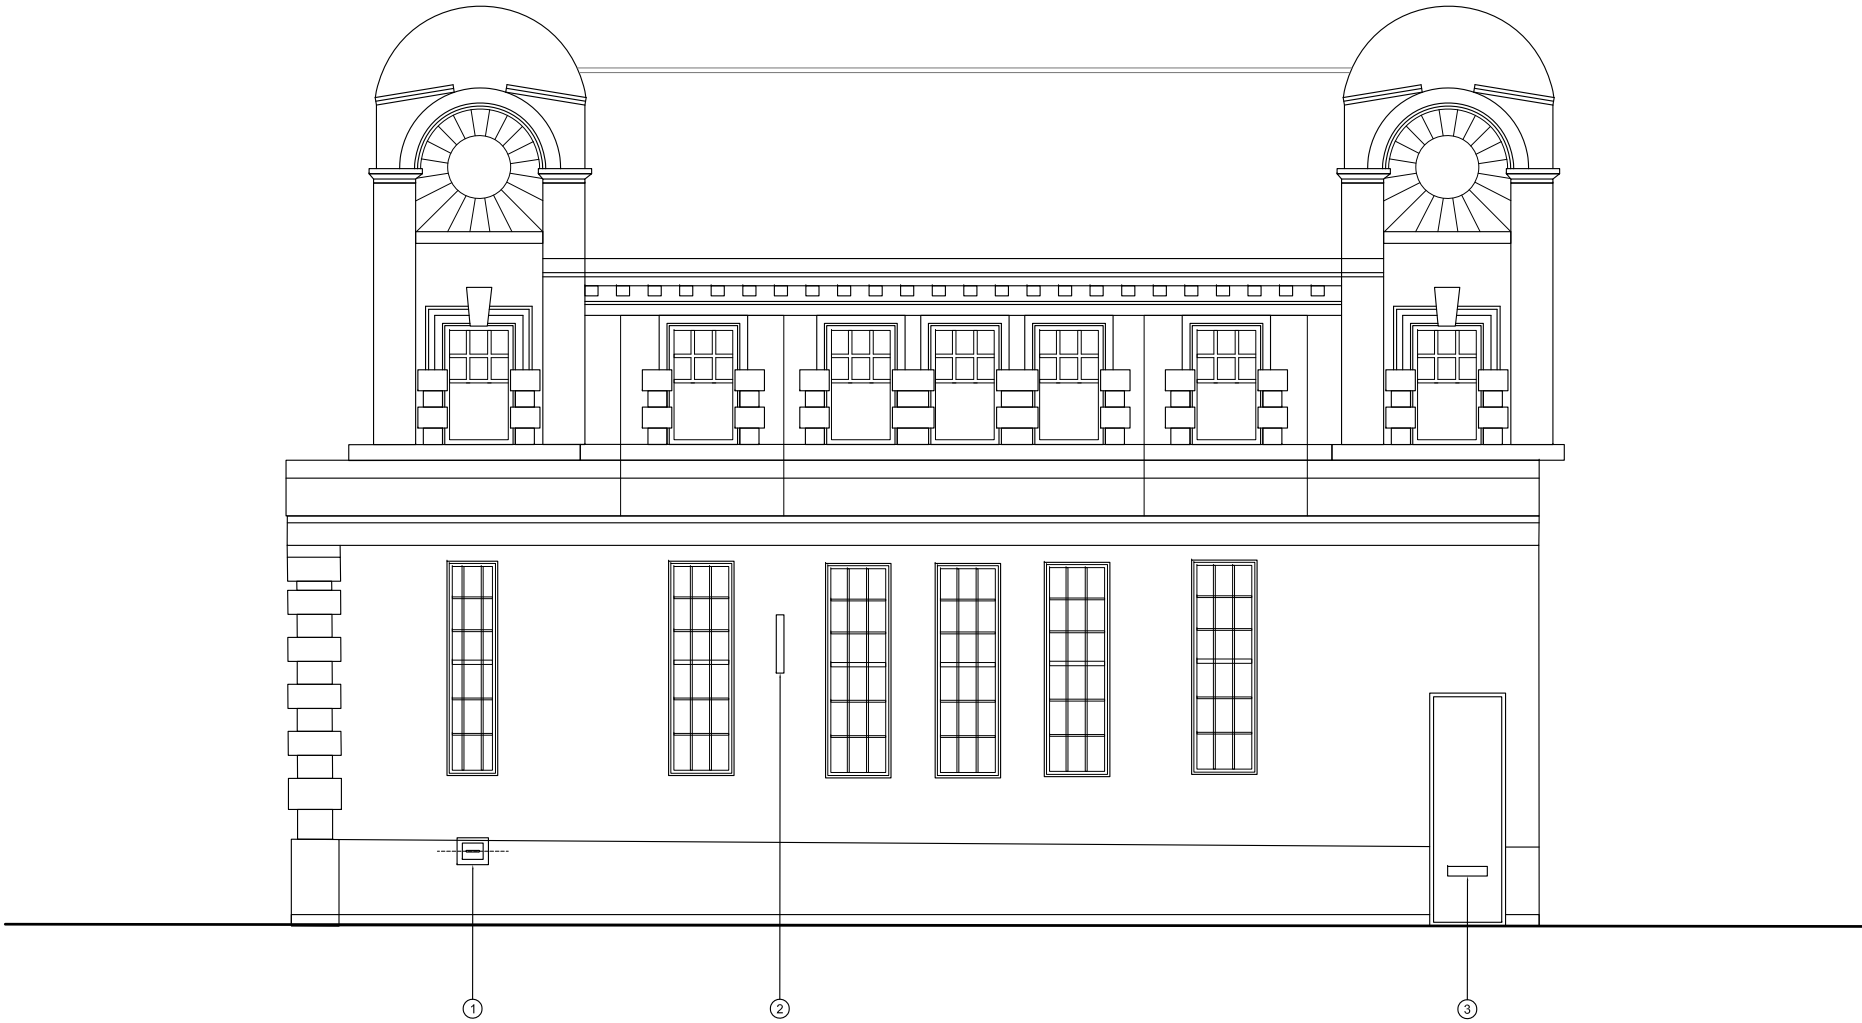

PLANNING

ISG

ISG
Boleyn House,
St Augustines
Business Park,
Whitstable,
Kent CT5 2QJ

Project

HEYWOOD CHURCH ST

2/10 CHURCH STREET
HEYWOOD, LANCASHIRE
OL10 1LN
PIM No.

Drawing Title

WEST SIDE ELEVATION
AS EXISTING
CLOSURE 2023

Branch Sort Code	Branch ID	Supplier Project No	
		BY108536	
Scale	Drawn	Checked	Date
1:100@A3	OM	JW	14/02/2023
Drg.No	BY108536_322		Revision
			-

Architectural Practice: ISG Design Hub