




All dimensions to be verified on site. Figured dimensions to take precedent to those scaled. Any areas indicated on this drawing are for guidance only, no responsibility is taken for their accuracy.
The drawing is the property of GP Planning Limited. Copyright is reserved by them and the drawing is issued on the condition that it is not copied, reproduced, retained or disclosed to any unauthorised person, either wholly or in part without the written consent in writing of GP Planning.
© 2023 GP Planning Limited. All rights reserved.

KEY

Planning Application Boundary

Area Measurement: 29974.3867 sqm / 2.997439 ha

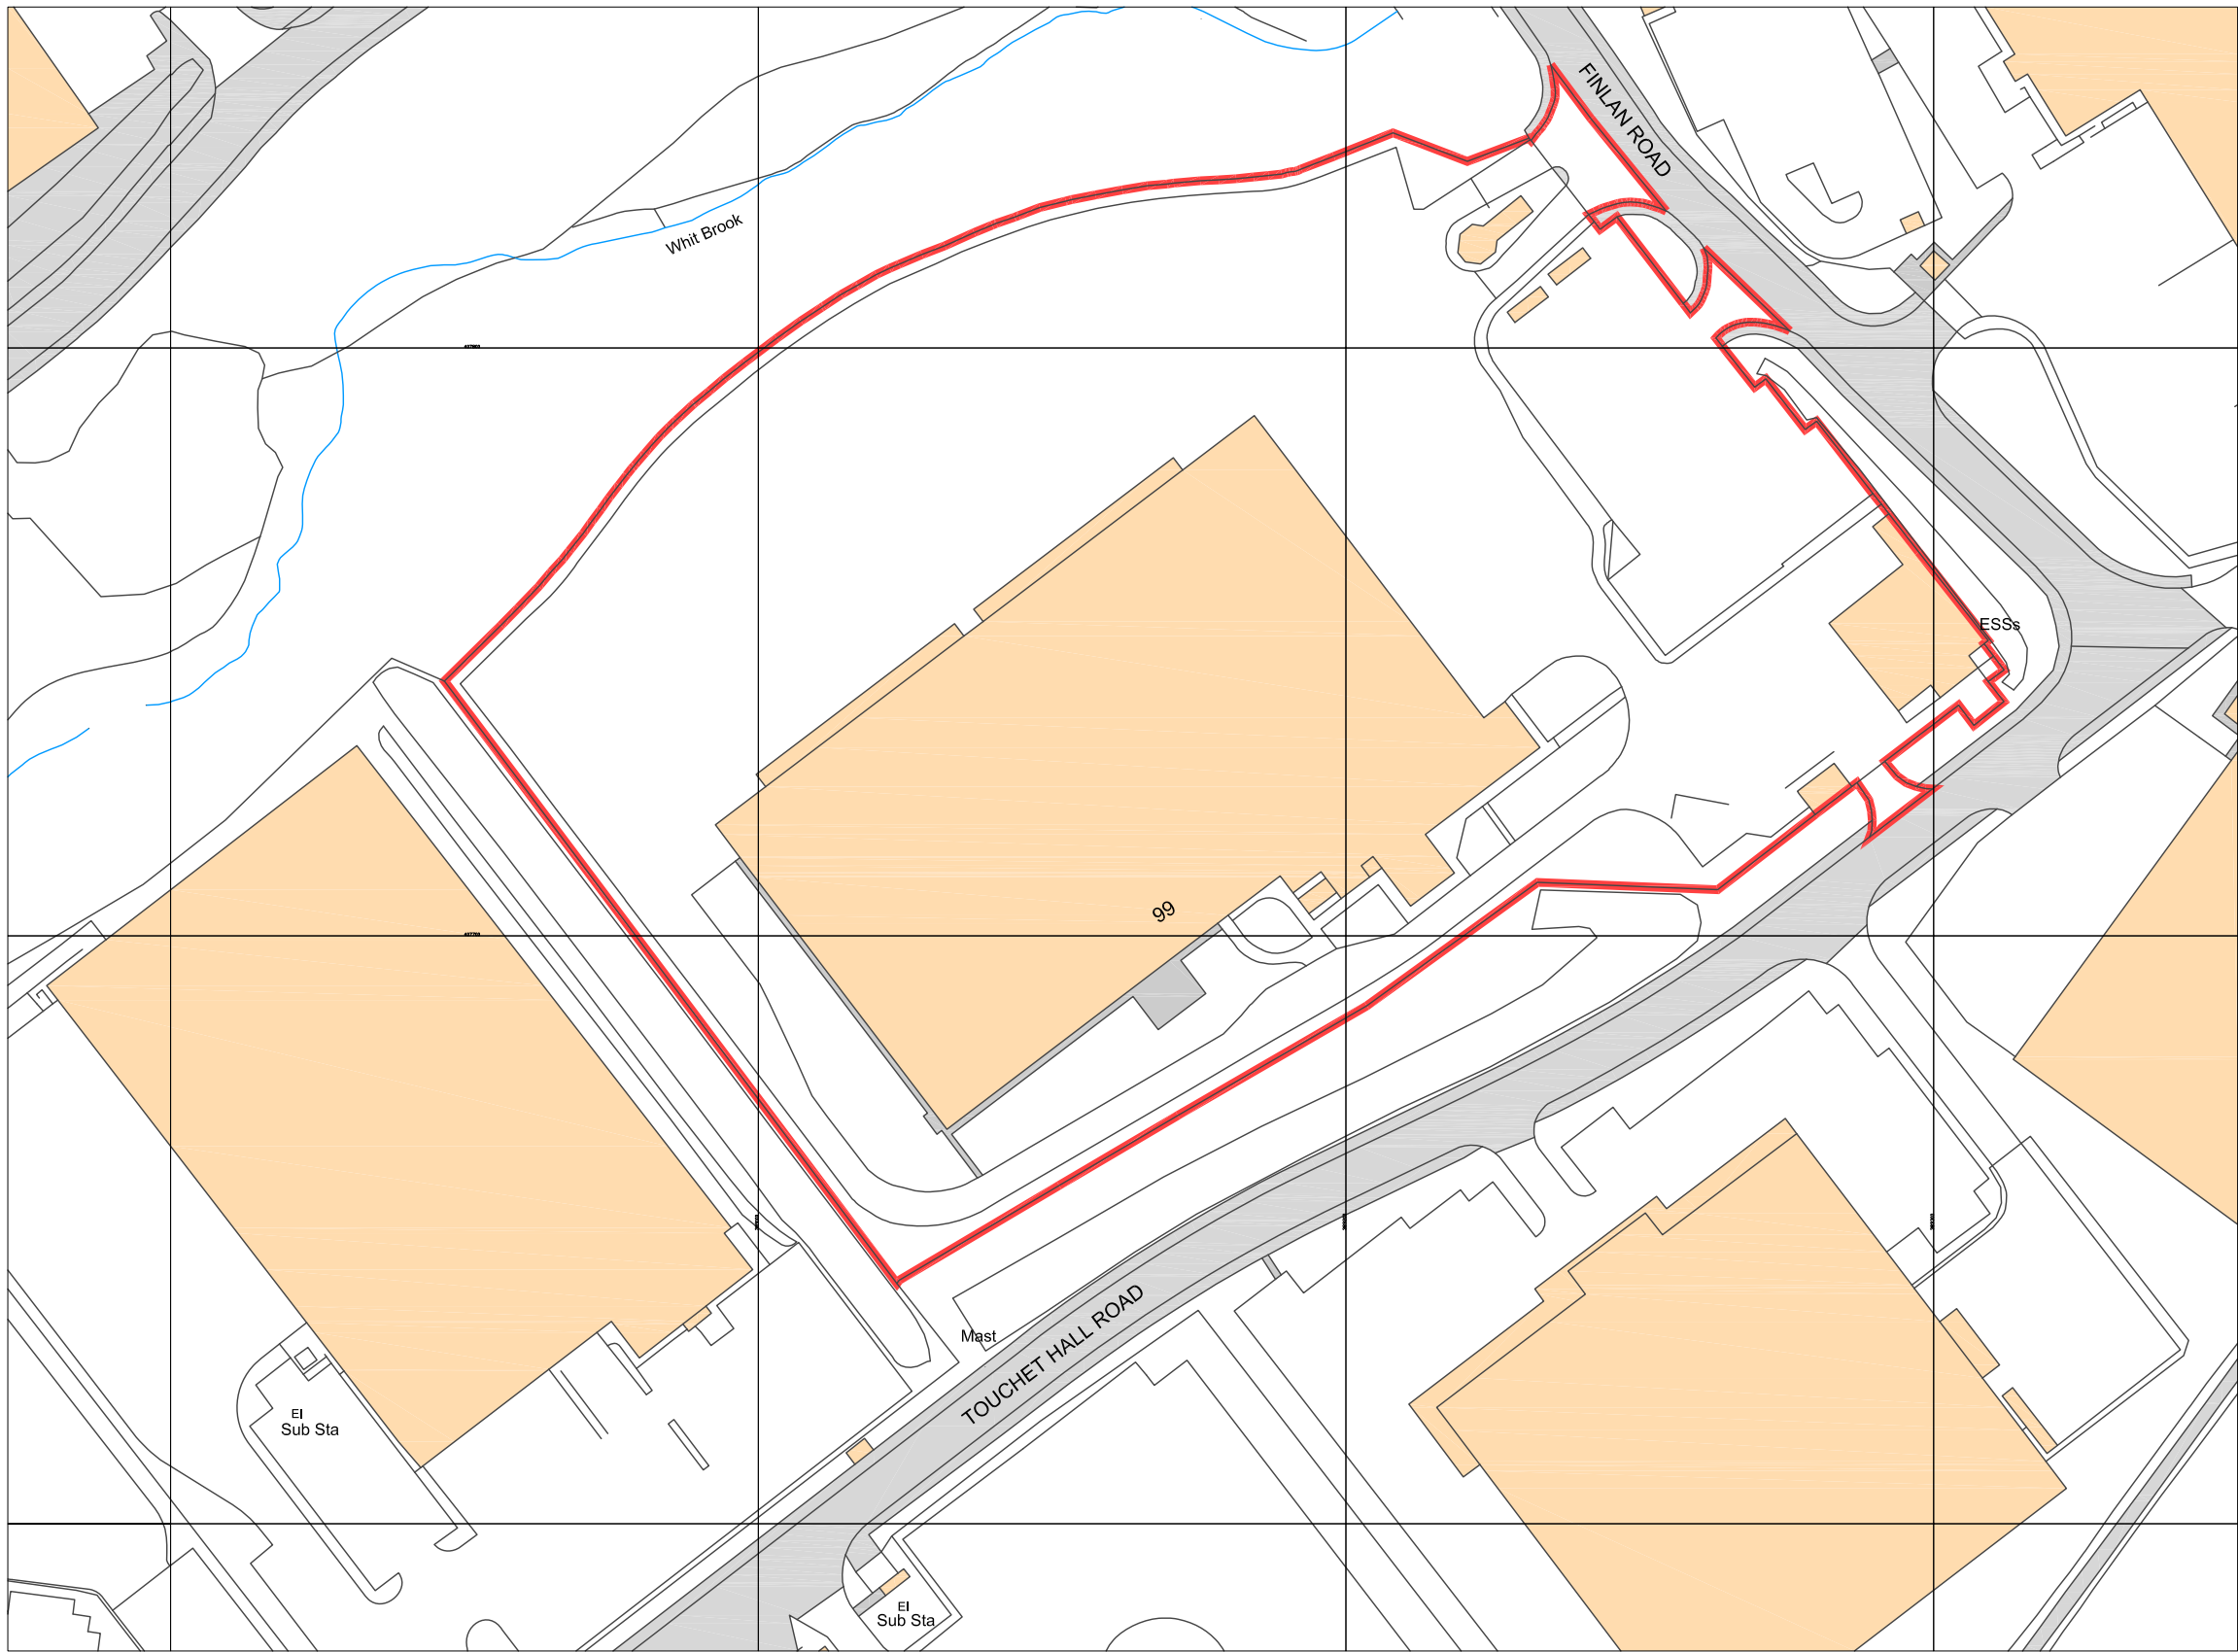

Ordnance Survey, (c) Crown Copyright 2023. All rights reserved. Licence number 100022432

3	Planning application boundary extended to full site.	KD	14/08/24
2	Planning application boundary extended to Finlan Road.	KD	22/05/24

Rev	Description	Initial	Date
-----	-------------	---------	------

GPP
GP PLANNING LTD

Planning Consultants

T: 01604 771123 E: info@gpplanning.co.uk W: www.gpplanning.co.uk
Icon Environmental Innovation Centre, Eastern Way,
Doverbury, Northamptonshire, NN11 0GB
Registered in England No. 6019666

TITLE:	Proposed HGV (LNG) Fuelling Station at Finlan Road, Middleton, Manchester Site Location Plan		
CLIENT:	VIGO BIOENERGY		
Ordnance Survey Licence; Reproduction from the Ordnance Survey Map with sanction of the Controller of Her Majesty's Stationery Office © Crown Copyright. Licence number 100036901. For identification purposes only.			
DRAWN BY:	KD	CHECKED BY:	MD
DRAWING NO.:	GPP/VB/MD/23/02	REV NO.:	3
SCALE:	1:1250 at A3	DATE:	13 Dec 2023
SCALE BAR:	0 5 10 20 30 40 50		

ORIGINAL A3 SIZE SHEET