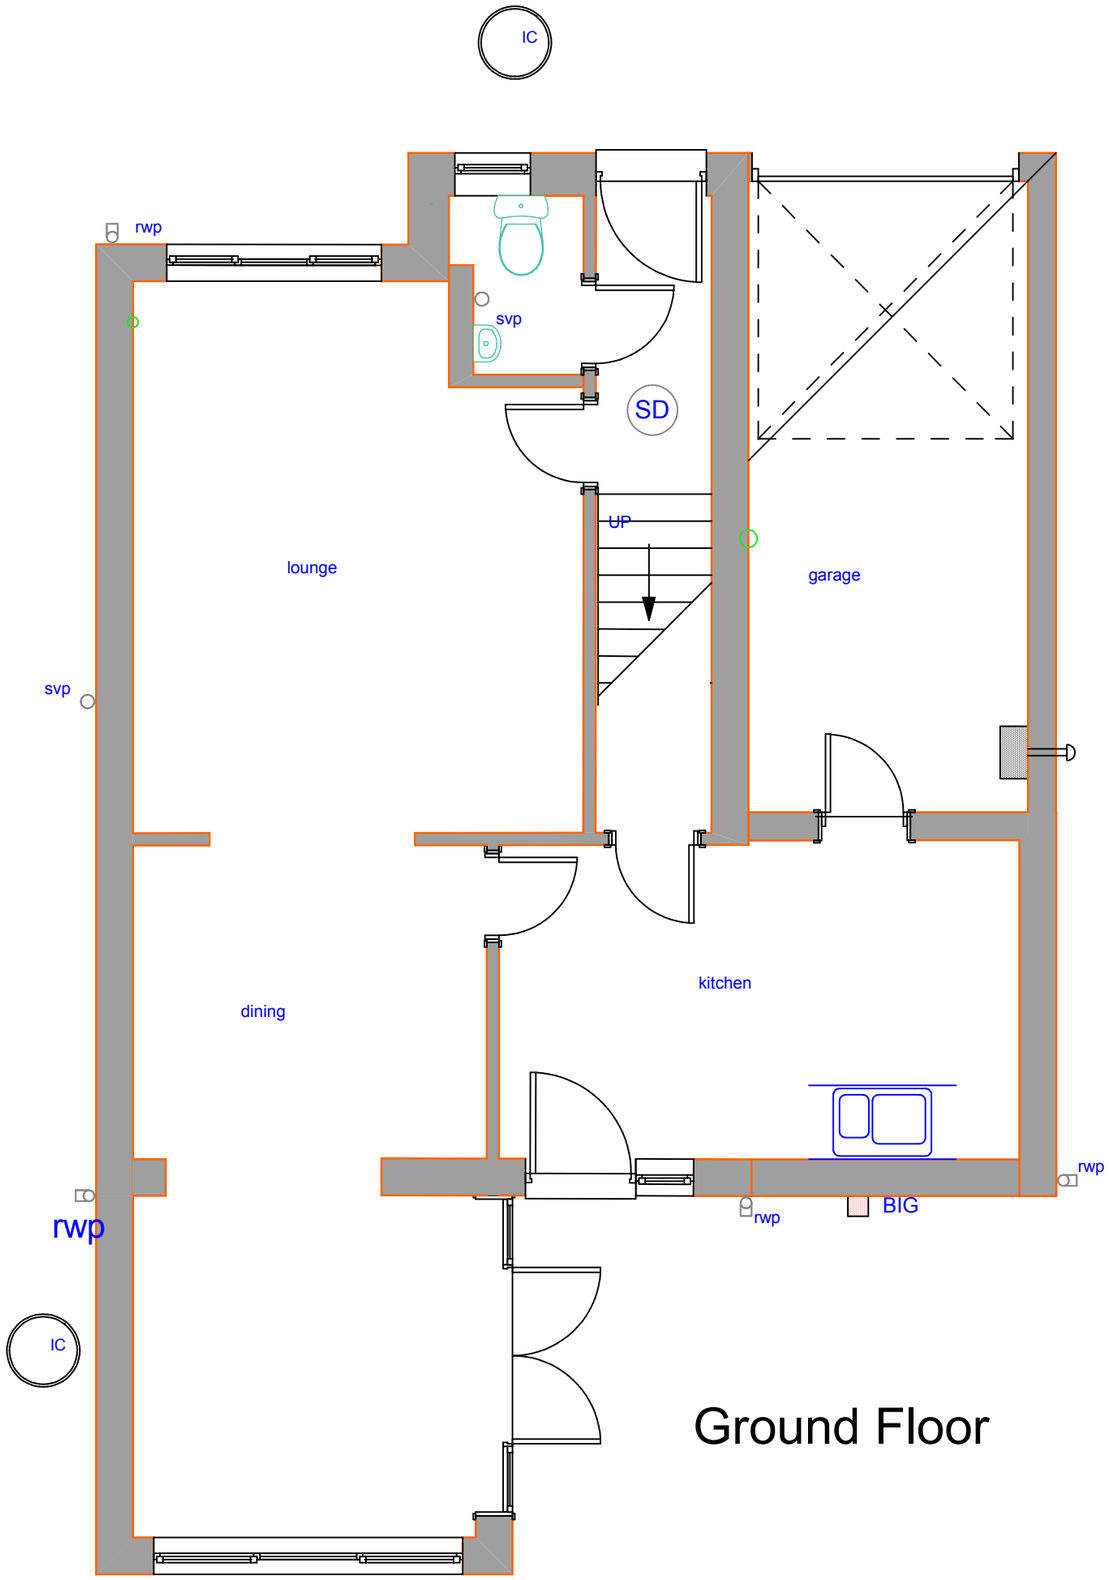

Ground Floor

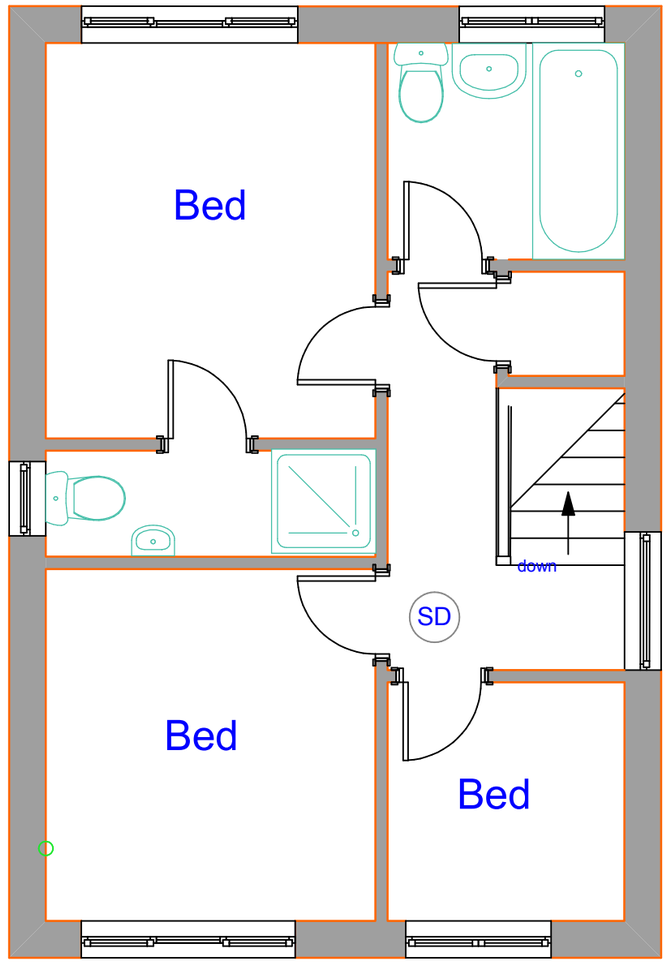

First Floor

Existing Details

Notes:- This drawing is COPYRIGHT no copy or alteration may be made without our prior permission

DO NOT SCALE FROM THIS DRAWING FOR SETTING OUT OF WORKS

Jeffrey C. Goodchild
Architectural Technologist
62 Belmont Ave, Springhead,
Oldham, OL4 4RS.
Tel : 07815 165 98985

Dwg.Size	A3
Scale:	1/50
Date:	30/11/2020
Dwg. Rev. Page	5539
Client:	MrThomas Sutcliffe
Address:	18 Oakshaw Drive, Rochdale, OL12 7PF
Title:	First Side Storey Ext'n



Front Elevation

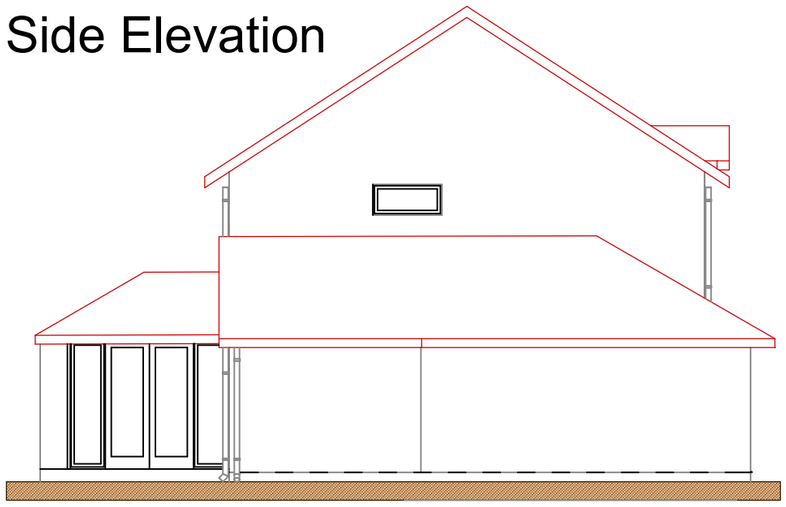

Side Elevation



Rear Elevation

Existing Details

Notes:- This drawing is COPYRIGHT no copy or alteration may be made without our prior permission

DO NOT SCALE FROM THIS DRAWING FOR SETTING OUT OF WORKS

Jeffrey C. Goodchild
Architectural Technologist
62 Belmont Ave, Springhead,
Oldham, OL4 4RS.
Tel : 07815 165 98985

Dwg.Size A3	**Client:** MrThomas Sutcliffe
Scale: 1/100	**Address:** 18 Oakshaw Drive, Rochdale, OL12 7PF
Date: 30/11/2020	
Dwg. Rev. Page 5539	**Title:** First Side Storey Ext'n

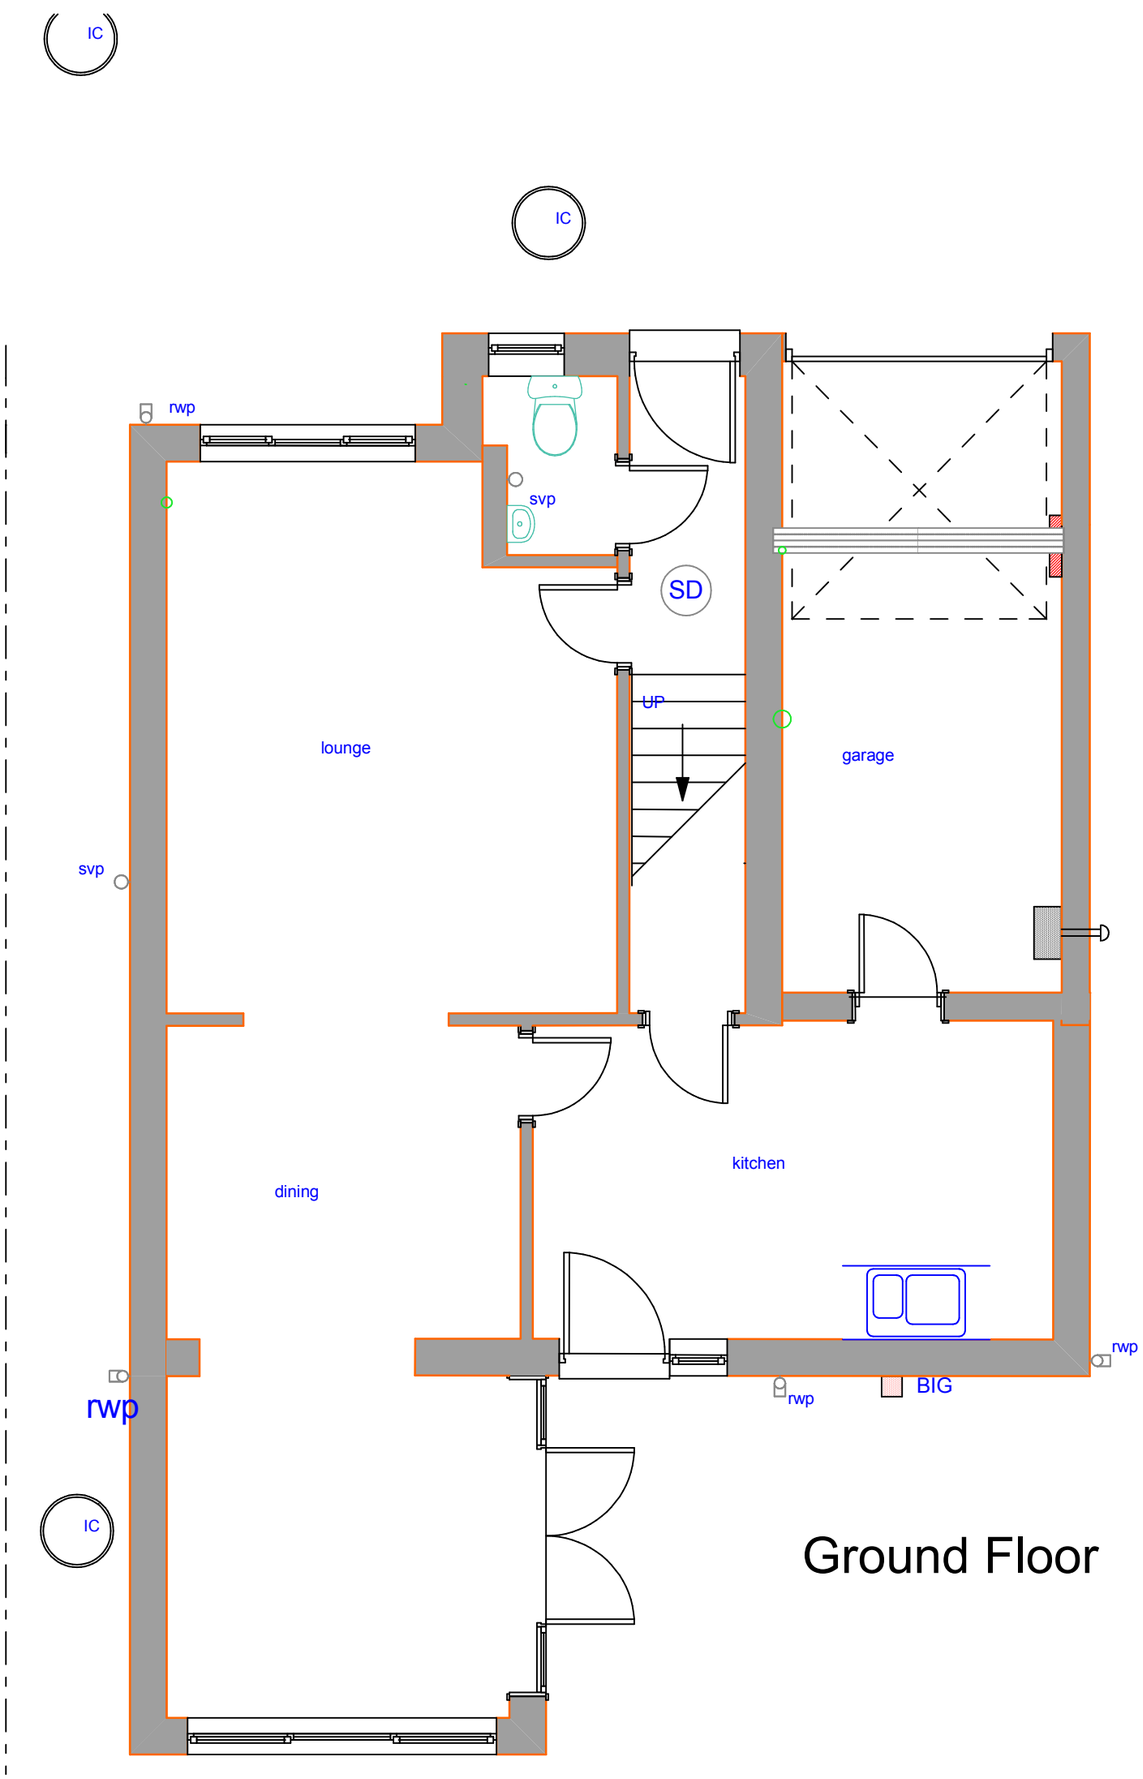

Ground Floor

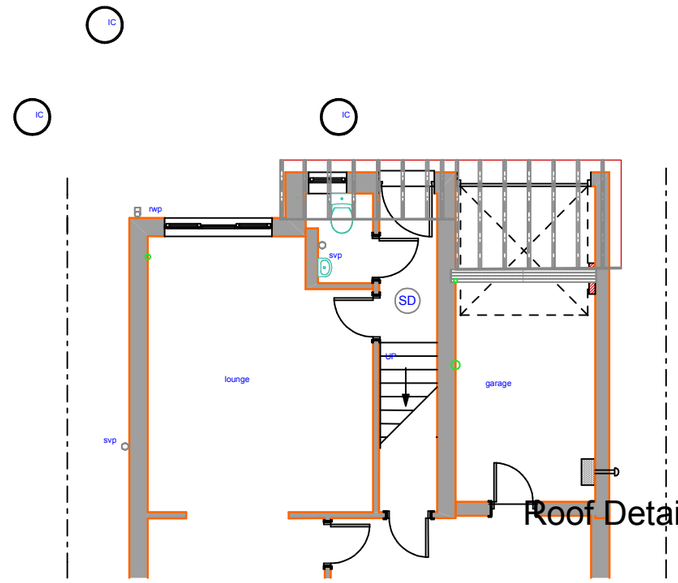

Roof Details Scale 1:100

Proposed Details

Notes:- This drawing is COPYRIGHT no copy or alteration may be made without our prior permission

DO NOT SCALE FROM THIS DRAWING FOR SETTING OUT OF WORKS

Jeffrey C. Goodchild
Architectural Technologist
62 Belmont Ave, Springhead,
Oldham, OL4 4RS.
Tel : 07815 165 98985

Dwg.Size	**A3**
Scale:	1:50
Date:	30/11/2020
Dwg. Rev. Page	5539
Client:	MrThomas Sutcliffe
Address:	18 Oakshaw Drive, Rochdale, OL12 7PF
Title:	First Side Storey Ext'n

First Floor

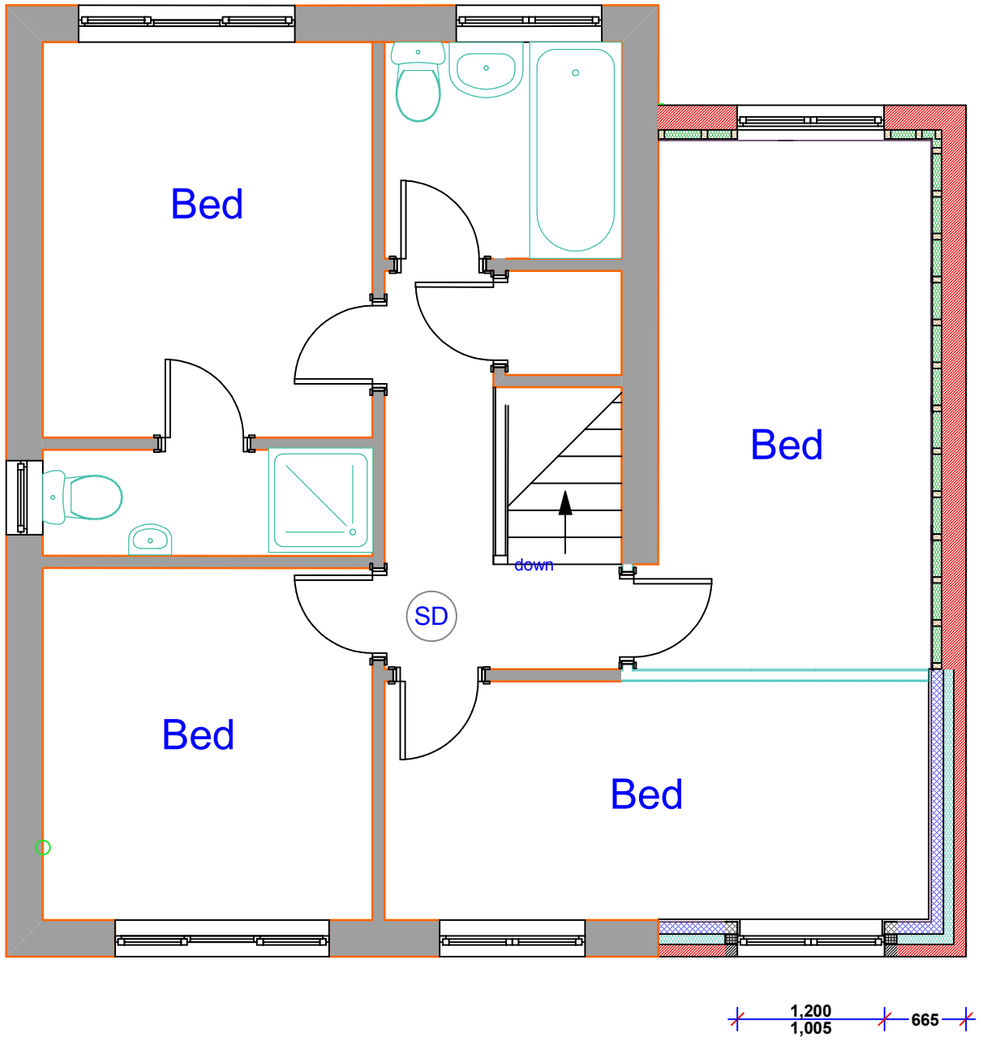

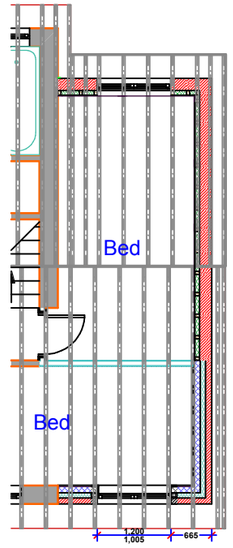

First Floor Roof Details
Scale 1:100

Proposed Details

Notes:- This drawing is COPYRIGHT no copy or alteration may be made without our prior permission

DO NOT SCALE FROM THIS DRAWING FOR SETTING OUT OF WORKS

Jeffrey C. Goodchild
Architectural Technologist
62 Belmont Ave, Springhead,
Oldham, OL4 4RS.
Tel : 07815 165 98985

Dwg.Size	**A3**
Scale:	1:50
Date:	30/11/2020
Dwg. Rev. Page	5539
Client:	MrThomas Sutcliffe
Address:	18 Oakshaw Drive, Rochdale, OL12 7PF
Title:	First Side Storey Ext'n



Front Elevation

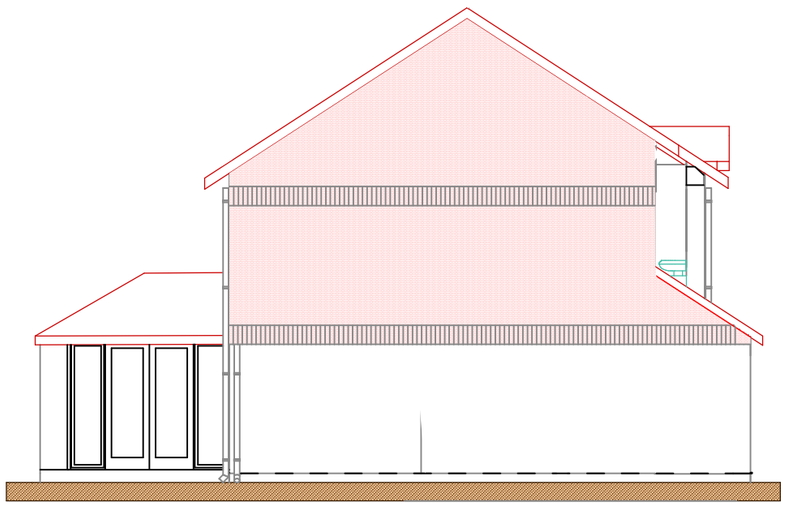

Side Elevation



Rear Elevation

Notes:- This drawing is COPYRIGHT no copy or alteration may be made without our prior permission

DO NOT SCALE FROM THIS DRAWING FOR SETTING OUT OF WORKS

Jeffrey C. Goodchild
Architectural Technologist
62 Belmont Ave, Springhead,
Oldham, OL4 4RS.
Tel : 07815 165 98985

Dwg.Size: A3	Client: MrThomas Sutcliffe
Scale: 1:100	Address: 18 Oakshaw Drive, Rochdale, OL12 7PF
Date: 30/11/2020	
Dwg. Rev. Page: 5539	Title: First Side Storey Ext'n