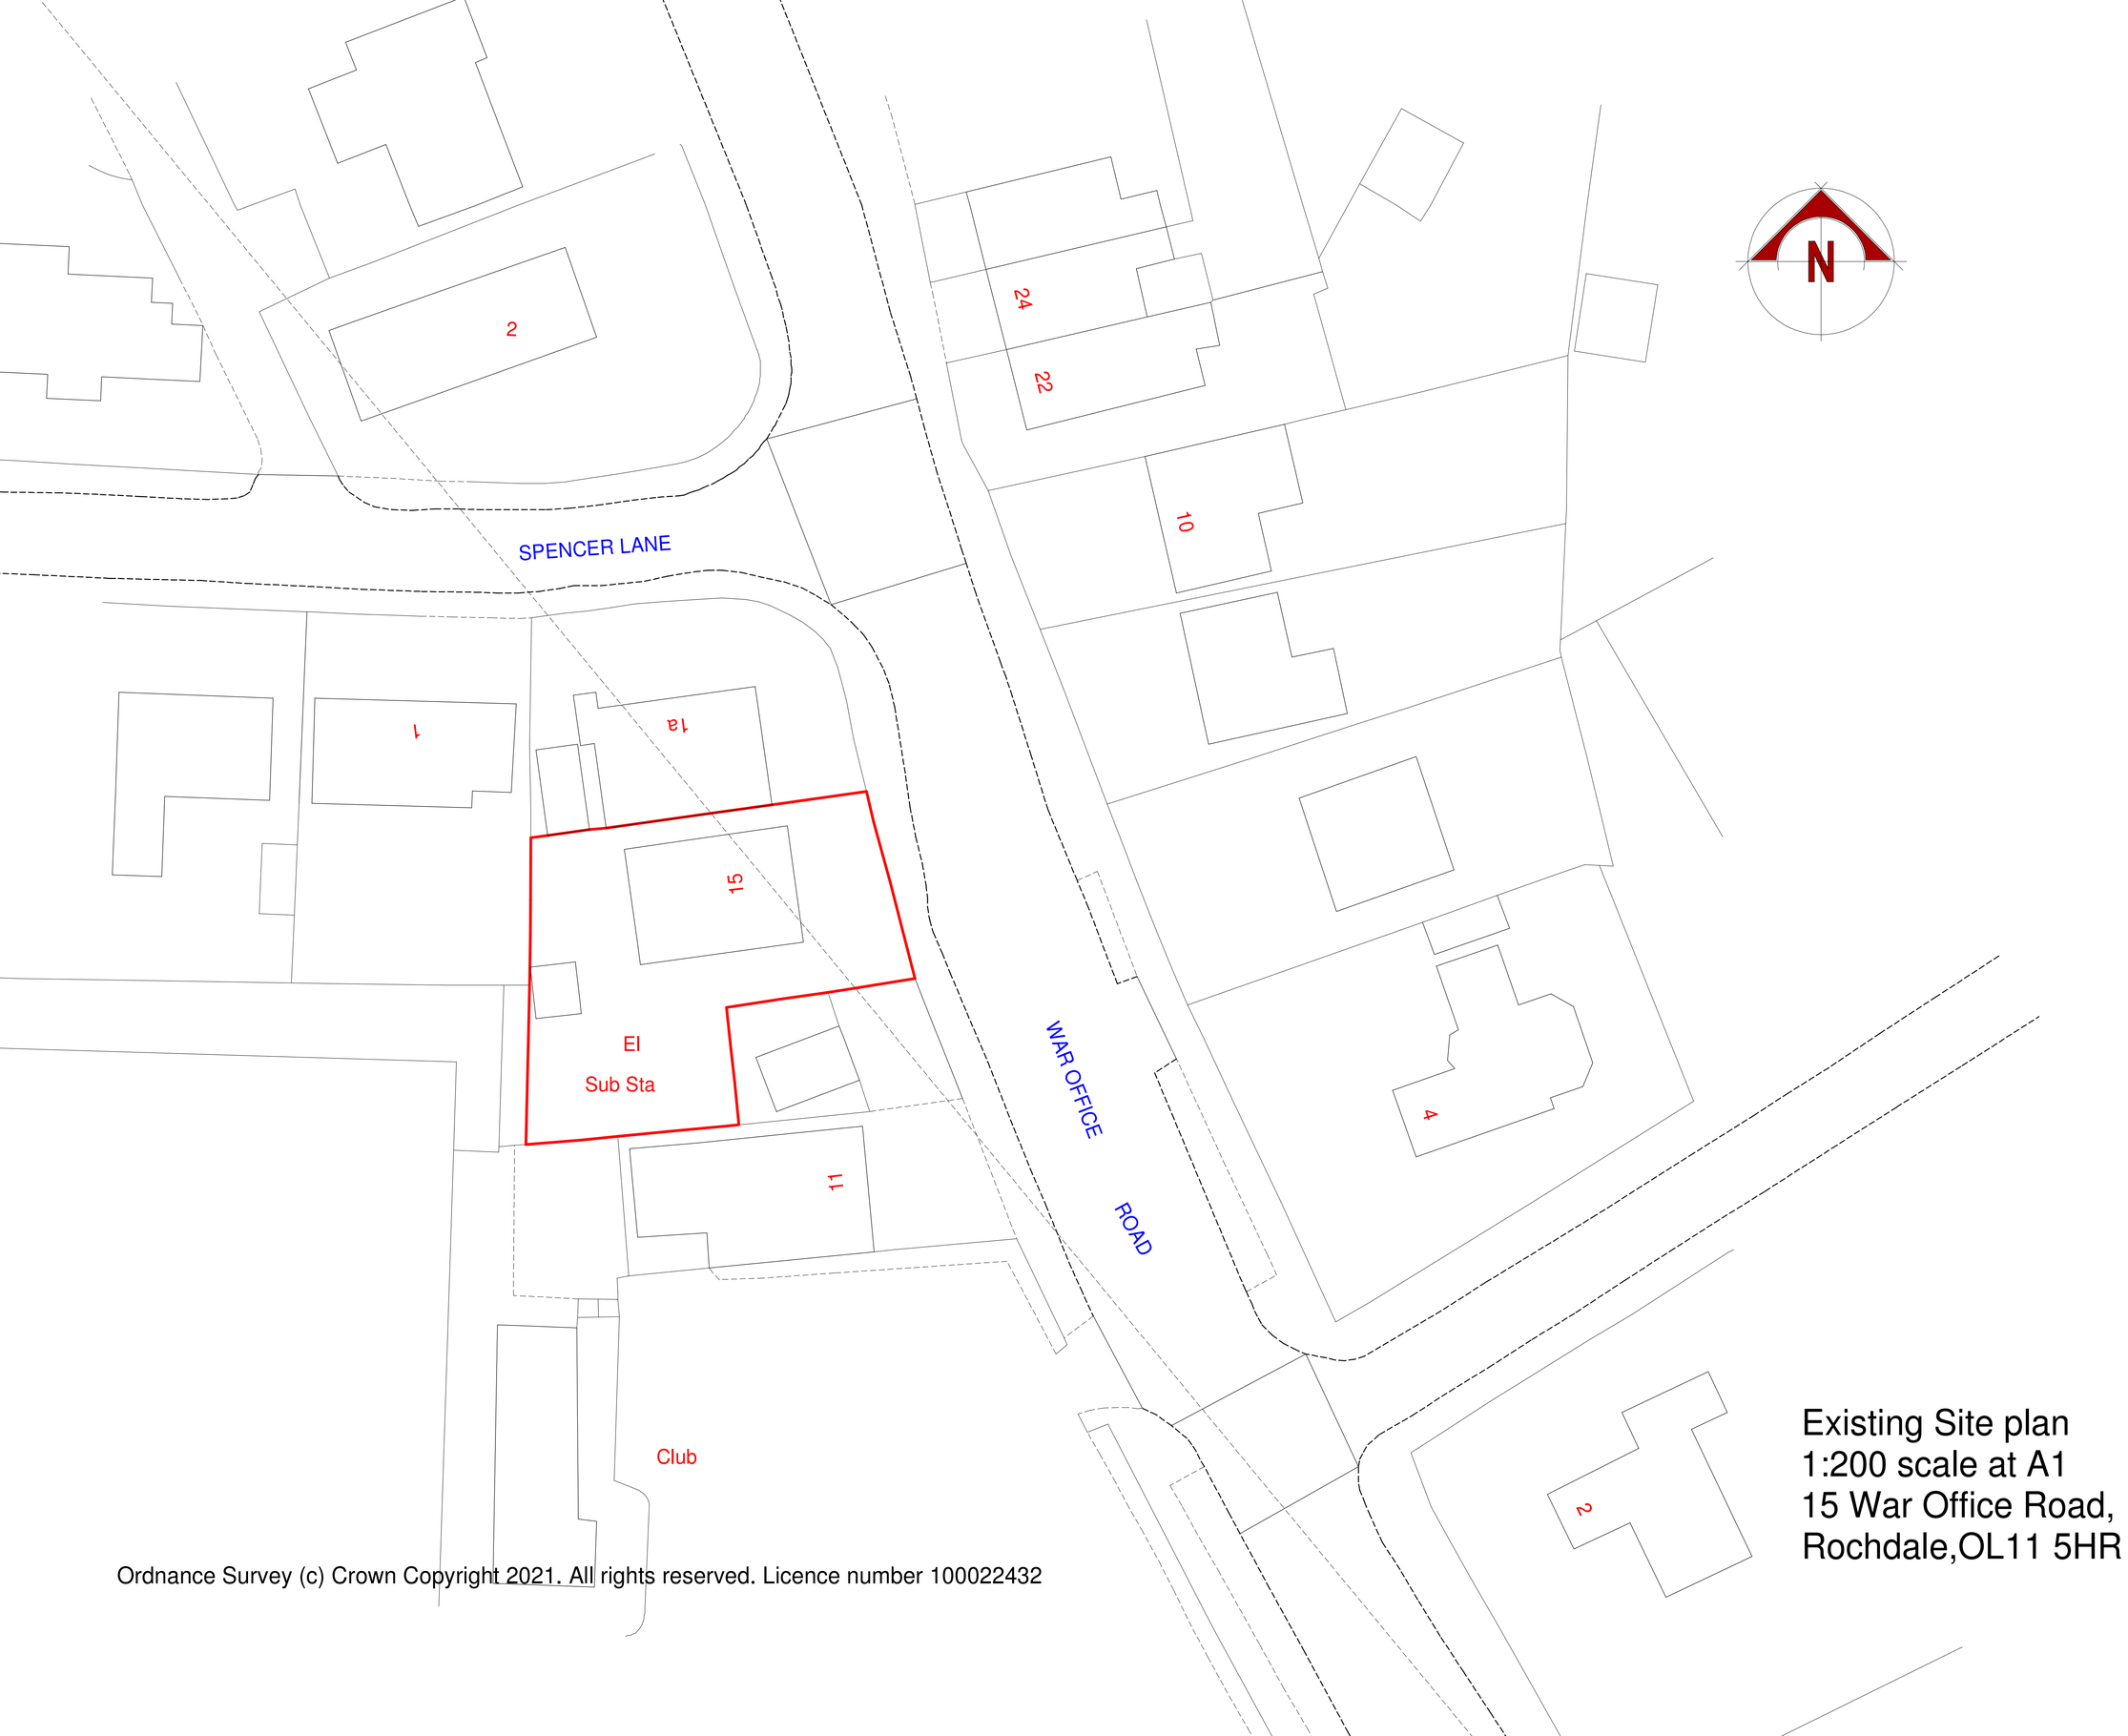

Ordnance Survey (c) Crown Copyright 2021. All rights reserved. Licence number 100022432

Existing Site plan
1:200 scale at A1
15 War Office Road,
Rochdale,OL11 5HR