

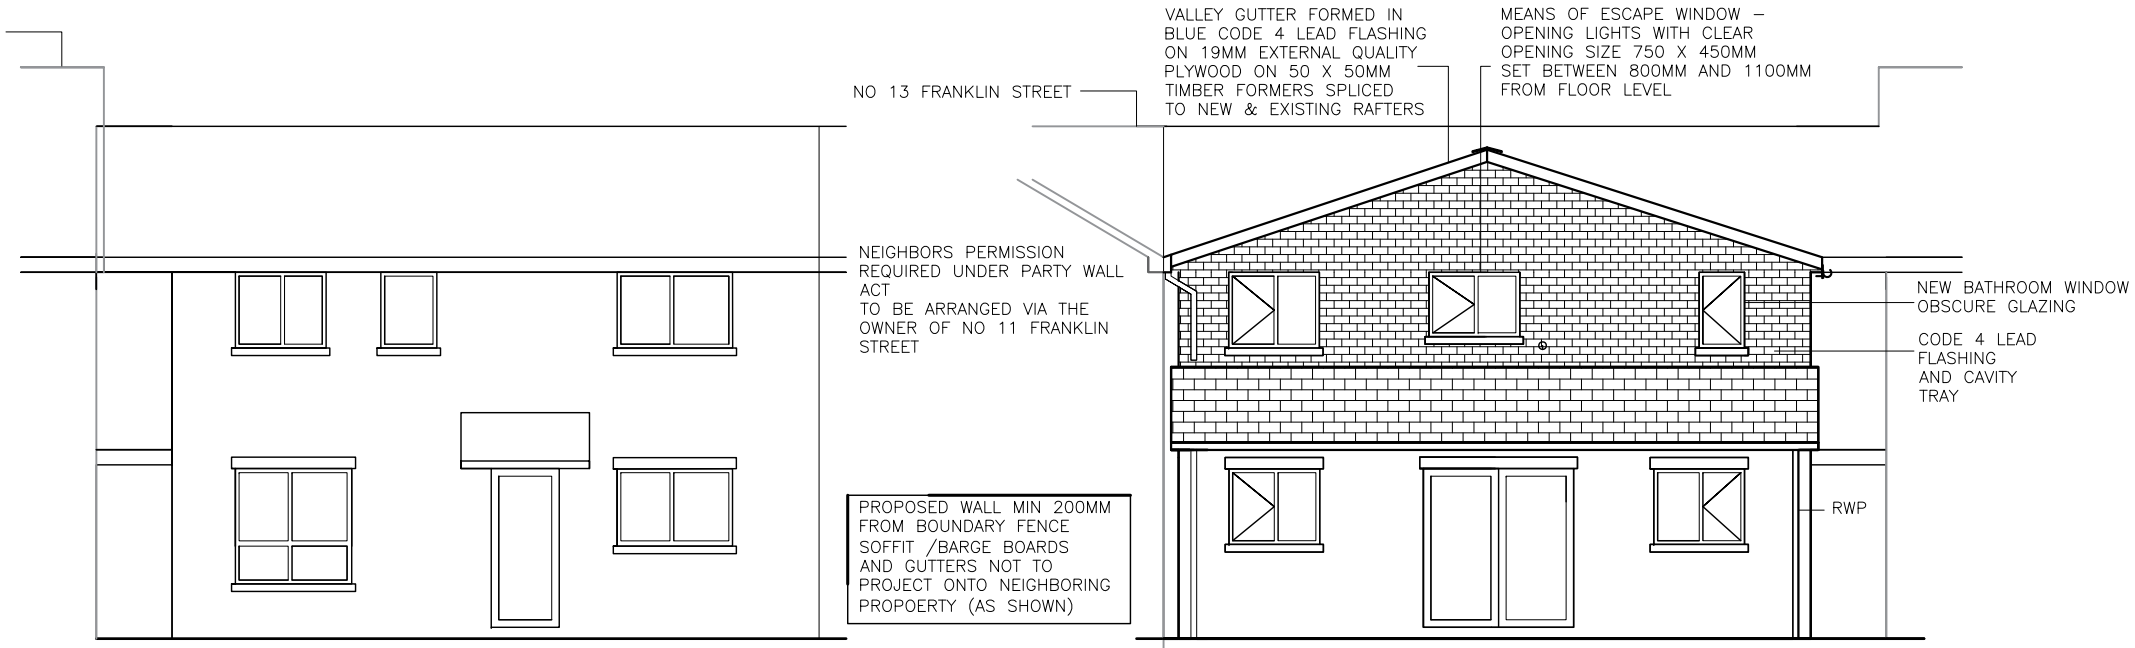



PROPOSED FRONT ELEVATION (NO MATERIAL CHANGE)

PROPOSED REAR ELEVATION

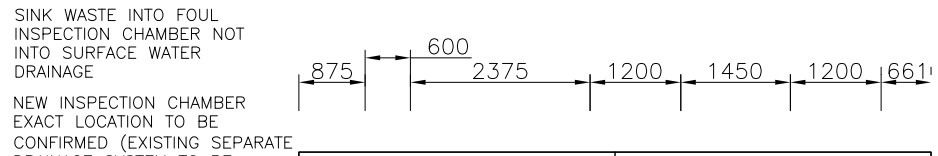

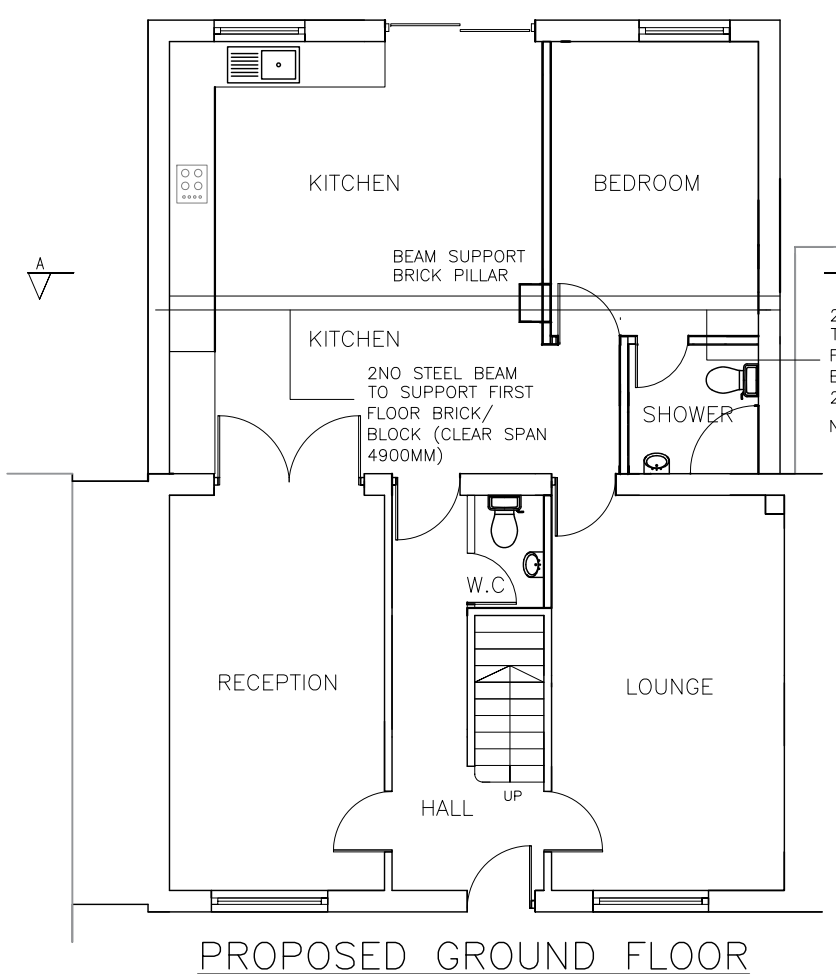

PROPOSED GROUND FLOOR

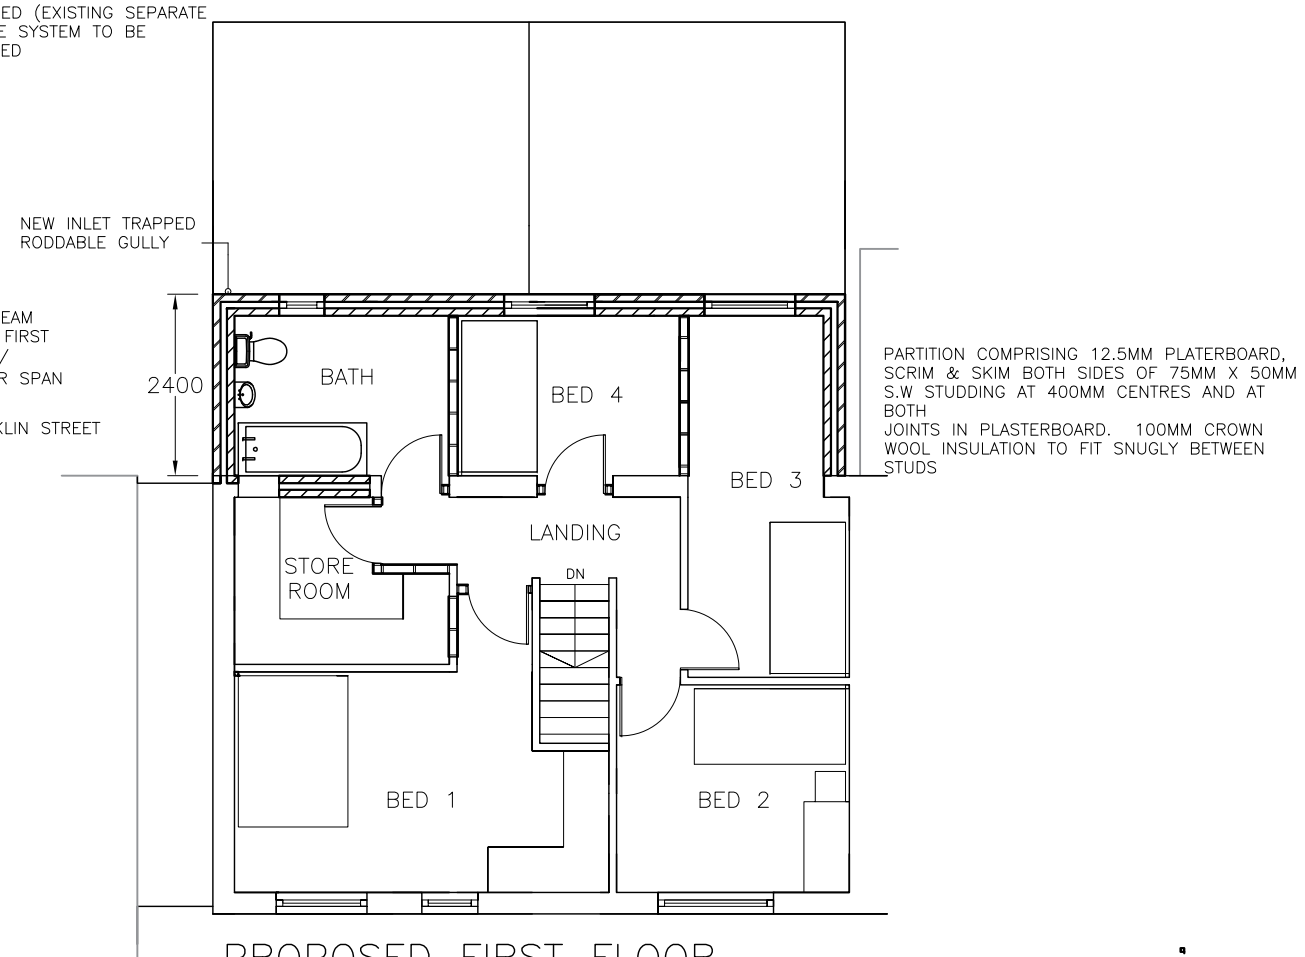

PROPOSED FIRST FLOOR

NOTES

COPYRIGHT:
ALL RIGHTS RESERVED
THIS DRAWING MUST NOT BE REPRODUCED WITHOUT WRITTEN PERMISSION FROM NORDEN QUANTITY SURVEYING AND CONSTRUCTION SERVICES LIMITED.

DO NOT SCALE OFF THIS DRAWING.

ALL DIMENSIONS ARE TO BE CHECKED ON SITE BY THE CONTRACTOR / SUB-CONTRACTOR.
ANY DISCREPANCIES ARE TO BE REPORTED TO NORDEN QUANTITY SURVEYING AND CONSTRUCTION SERVICES LIMITED.

Rev.	Description	Dr'n	Chk	Date
		-	-	-

Norden Quantity Surveying and ConstructionServices LTD
732 Edenfield Road, Norden, Rochdale, OL12 7PP

Contract: 11 FRANKLIN STREET, ROCHDALE, OL16 5JP

Title: PROPOSED TWO STOREY REAR EXTENSION – CHANGE TO PROPOSED ROOF FORM GF AND FF

Scales	1:100	Sheet Size	A3
Drawn	-	Checked	-
Date	11.08.2020		
Drg. No.	DWG 4 OF 6	Revision	D