




EXISTING BLOCK PLAN
1:200

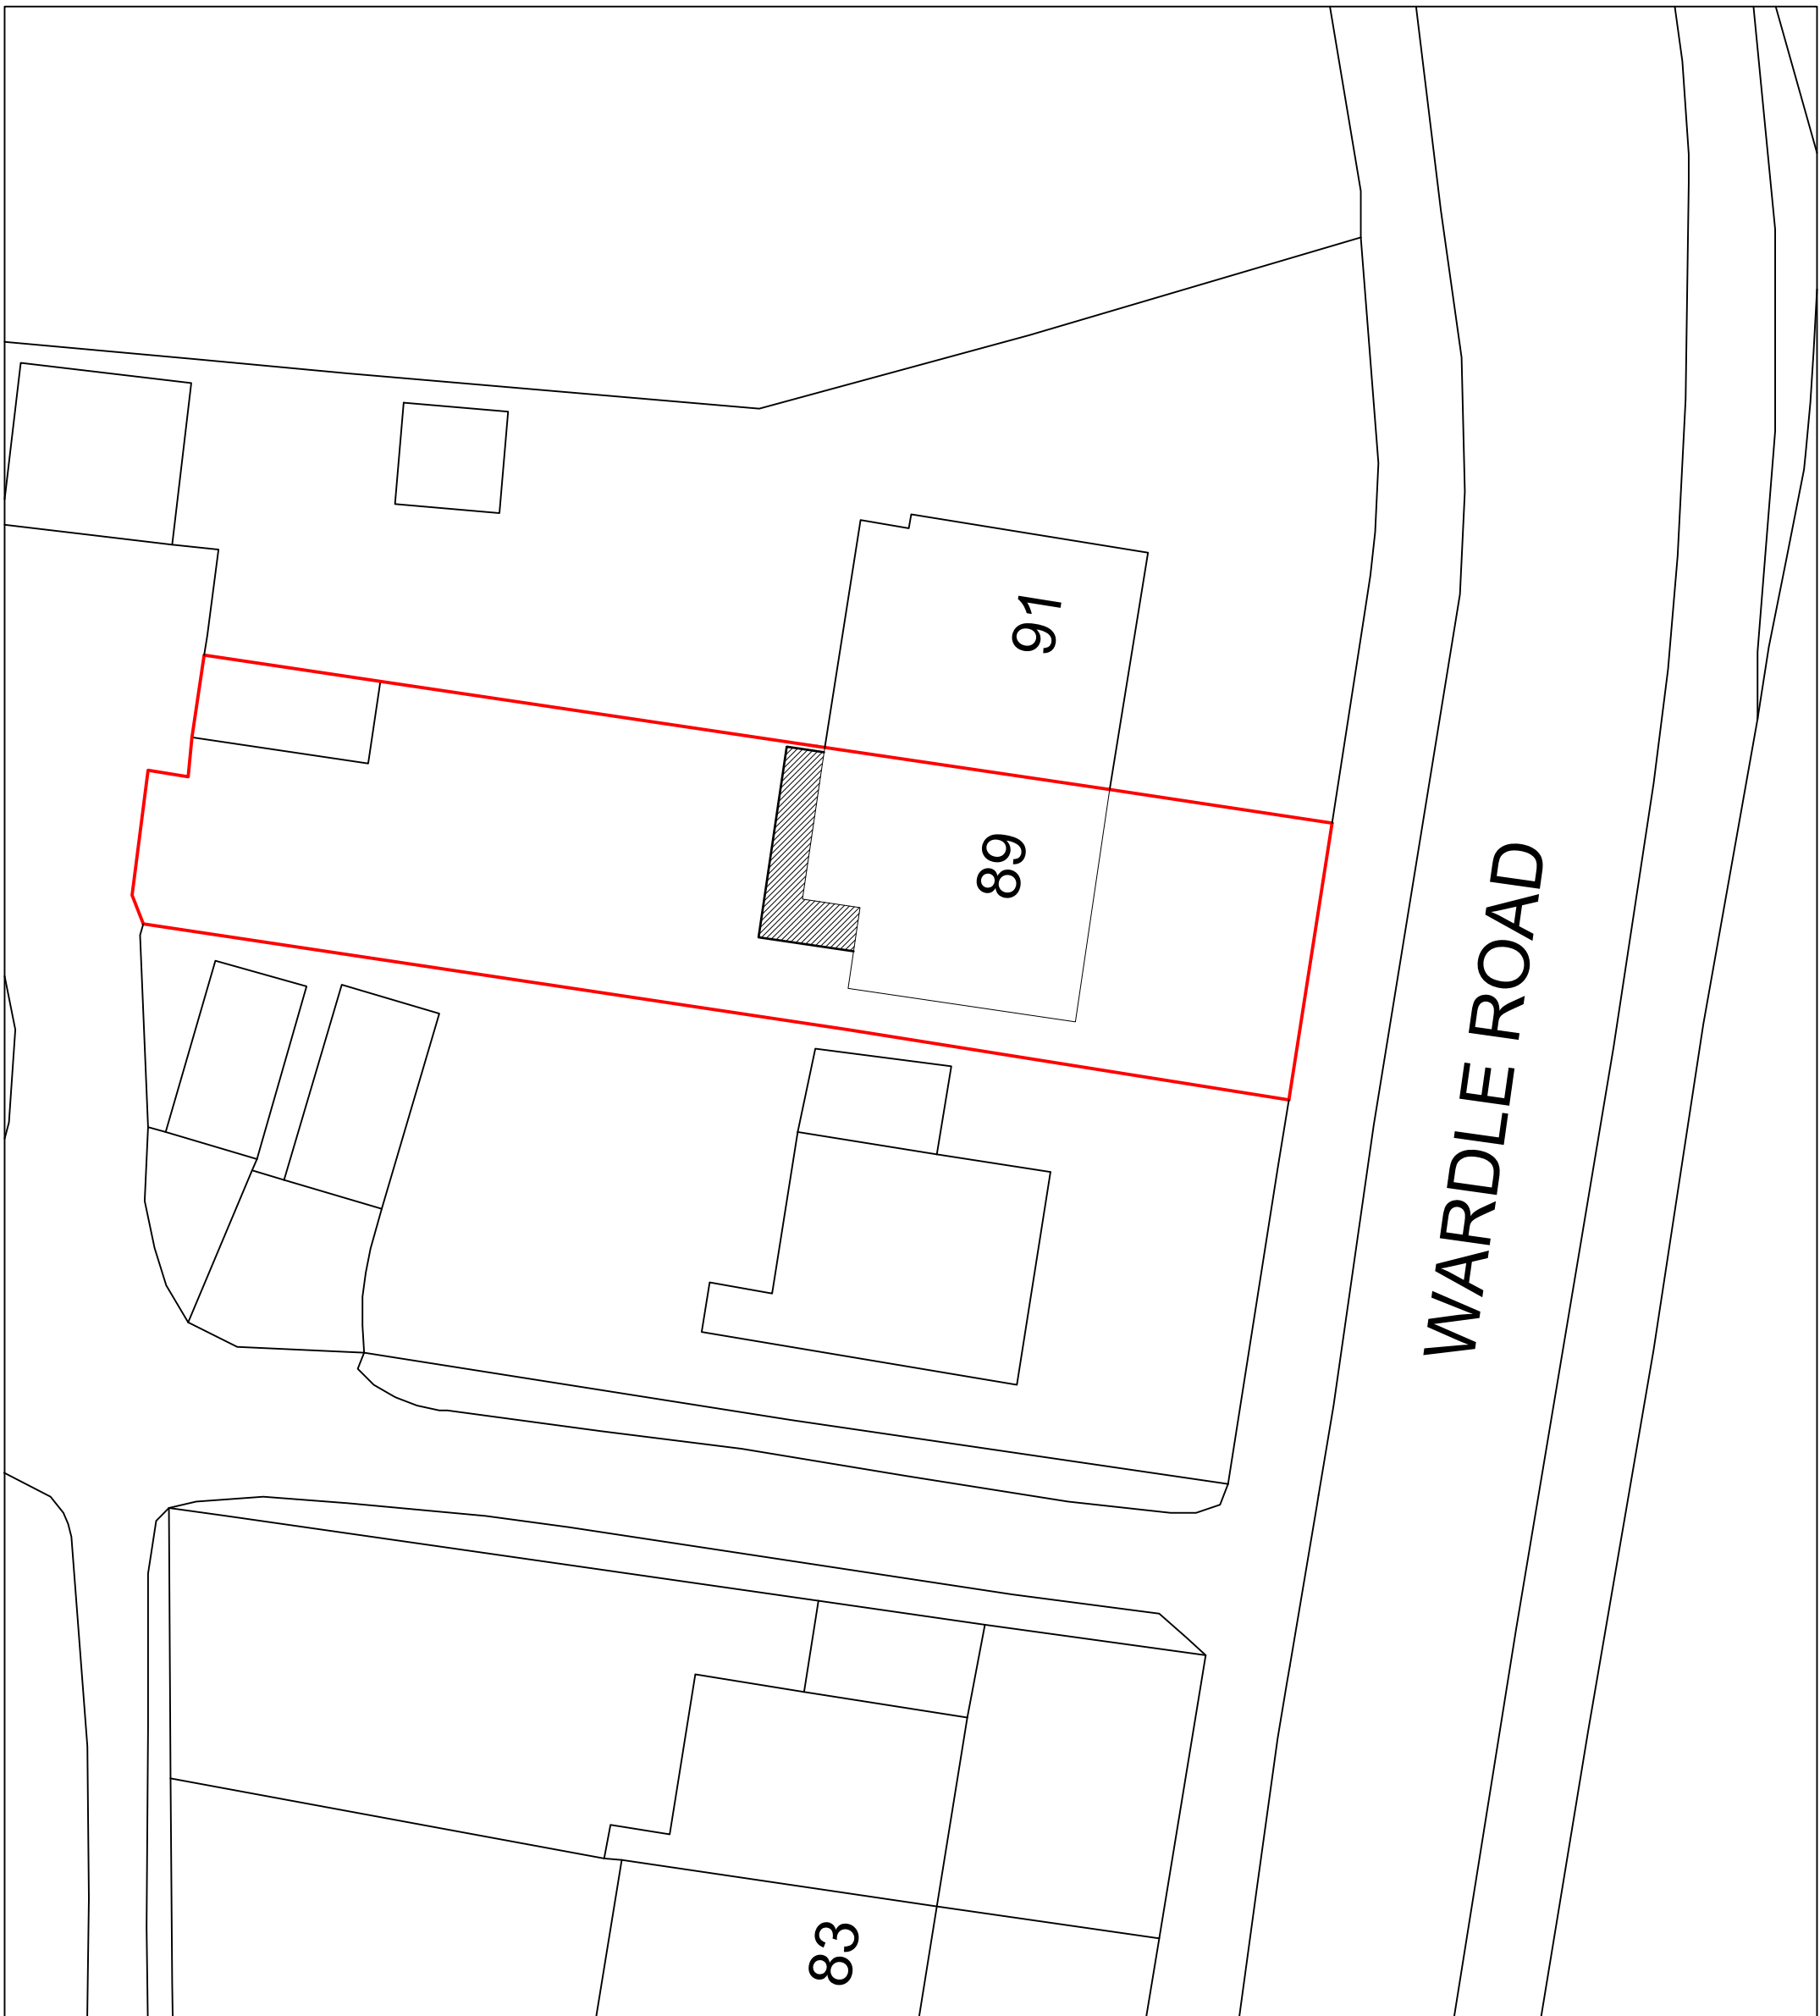

PROPOSED BLOCK PLAN
1:200

PROJECT DESCRIPTION		DRAWING DESCRIPTION	
PROPOSED SINGLE STOREY REAR EXTENSION		EXISTING & PROPOSED BLOCK PLANS	

ADDRESS	
89 Wardle Road Wardle Rochdale	
DRAWING NO.	23.1002.3
DATE	25.09.2023
SCALE	1:200
ISSUE	