


SITE LOCATION

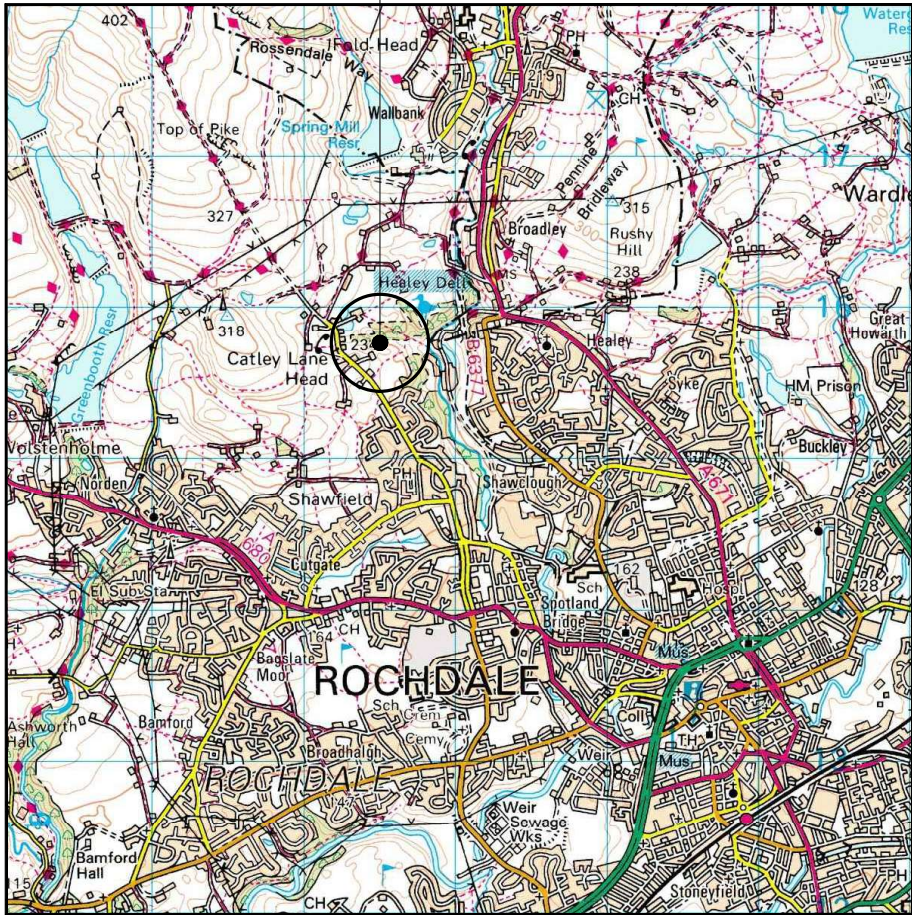


SITE LOCATION  
(SCALE 1:50000)

ORDNANCE SURVEY EXTRACT. BASED UPON THE LANDRANGER MAP SERIES WITH THE PERMISSION OF THE CONTROLLER OF HIS MAJESTY'S STATIONERY OFFICE. CROWN COPYRIGHT. LICENCE No. 0100023487

 = SITE ACCESS

 = ACCESS ROUTE

SITE LOCATION  
(NGR – E387432 N415703)

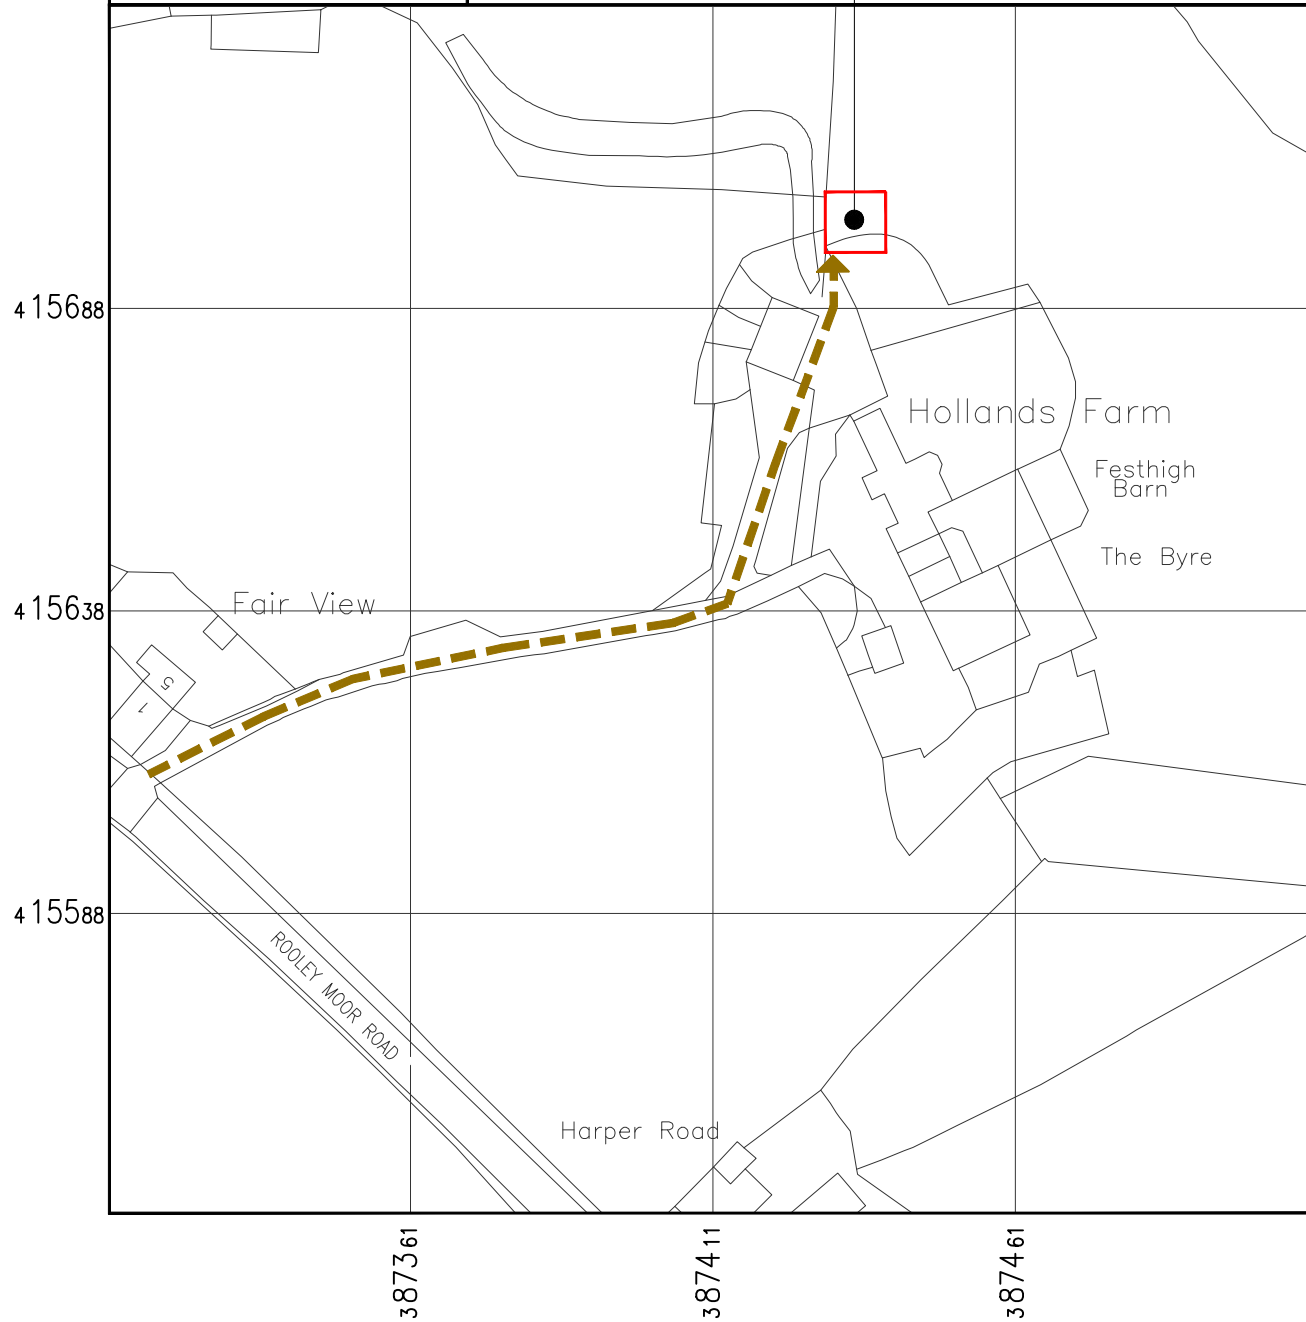

DETAILED SITE LOCATION  
(SCALE 1:1250)

BASED UPON ORDNANCE SURVEY MAP EXTRACT WITH THE PERMISSION OF THE CONTROLLER OF HIS MAJESTY'S STATIONERY OFFICE. CROWN COPYRIGHT. LICENCE No. 100020449

NOTES:  
– EXCLUSION ZONES CONFORM TO THE ICNIRP REFERENCE LEVEL FOR LIMITED EXPOSURE TO MEMBERS OF THE GENERAL PUBLIC

|      |               |          |          |
|------|---------------|----------|----------|
| A    | INITIAL ISSUE | JCCS JEM | 28.02.23 |
| REV. | MODIFICATION  | BY CHK.  | DATE     |



ICON TOWER REFERENCE No.:  
GBR–RCH0001

OPERATOR 2 REFERENCE No.:  
N/A

OPERATOR 3 REFERENCE No.:  
N/A

SITE NAME AND ADDRESS:  
HOLLANDS FARM  
OLDHAM  
GREATER MANCHESTER  
OL12 6BN

DRAWING TITLE:  
SITE LOCATION MAPS

PURPOSE OF ISSUE:  
PLANNING

DRAWING NUMBER:  
100

|                     |                   |                      |                   |                 |
|---------------------|-------------------|----------------------|-------------------|-----------------|
| SURVEYED BY:<br>JEM |                   | ORIGINAL SIZE:<br>A3 |                   | ISSUE:<br><br>A |
| DRAWN:<br>JCCS      | DATE:<br>28.02.23 | CHECKED:<br>JEM      | DATE:<br>28.02.23 |                 |